


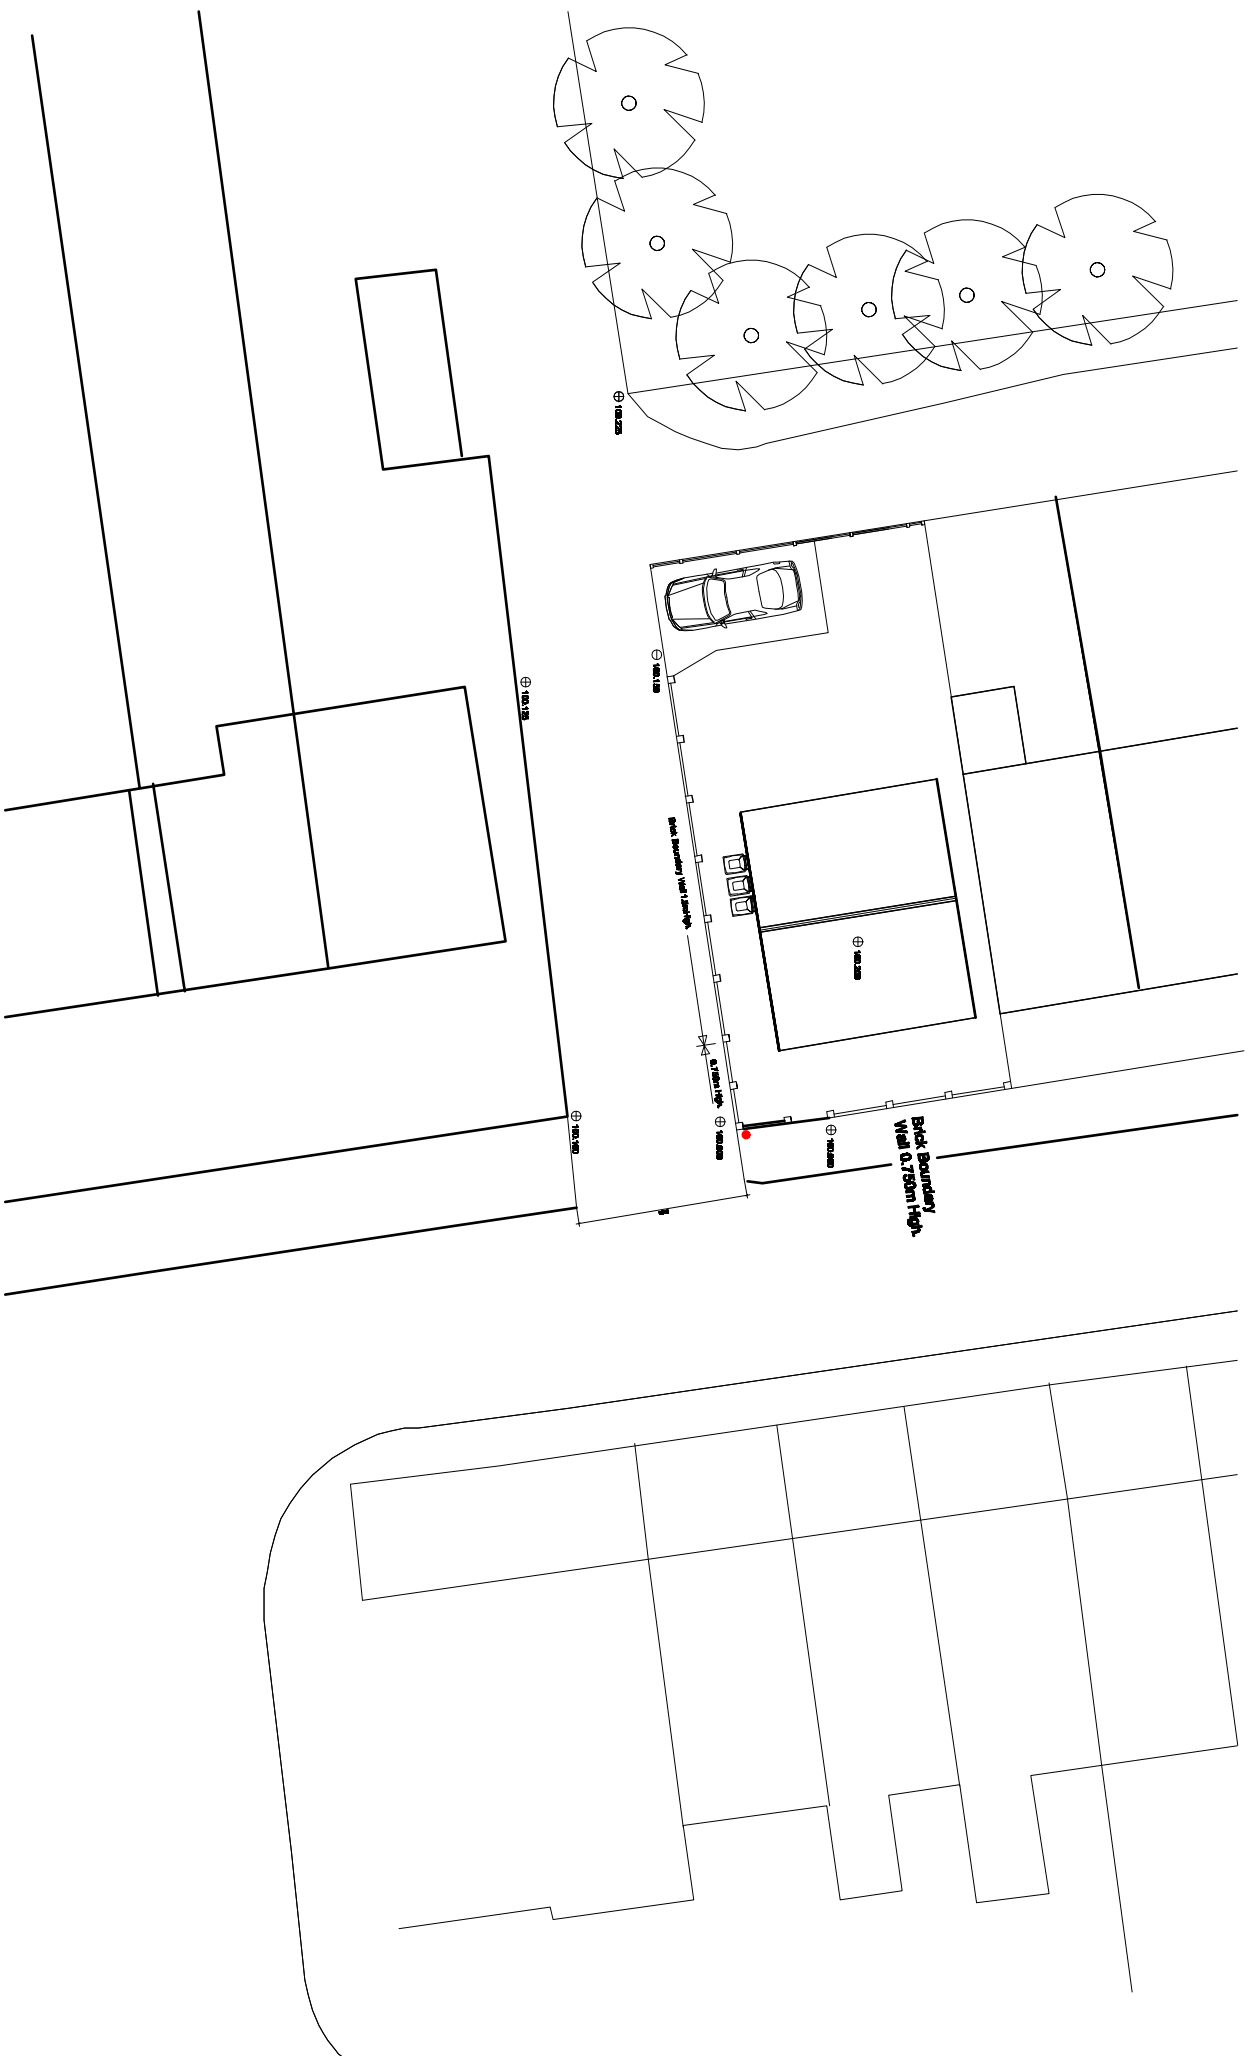

PROPOSED SITE PLAN.

Revision A - Levelling Added. - 22nd September 2022. B - Amended For Planning. - 10th June 2023. C - Boundary Wall Amended. - 6th July 2023. D - Front Boundary Wall Added. - 27th July 2023.	Title : PROPOSED NEW DWELLING.	Project : LAND BETWEEN 18 - 24 BRADLEY FOLD ROAD, AINSWORTH, BURY.	MTC Designs 31 Exford Drive Bolton BL2 6TB T: 01204 418714 M: 07708028614 Scale: 1:250 @ A3 Date: June 2022. Drawing No: P04D
---	--	---	---