




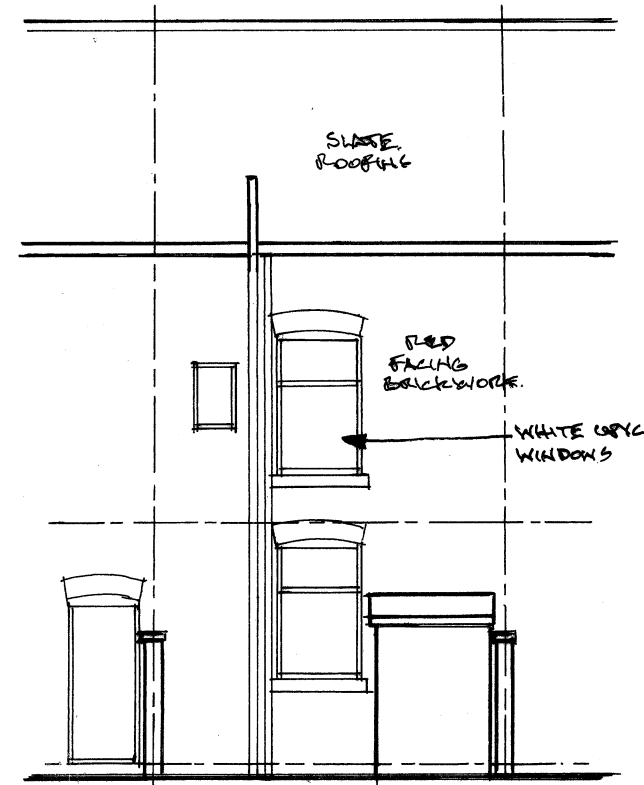

EXISTING REAR ELEVATION.
1:100

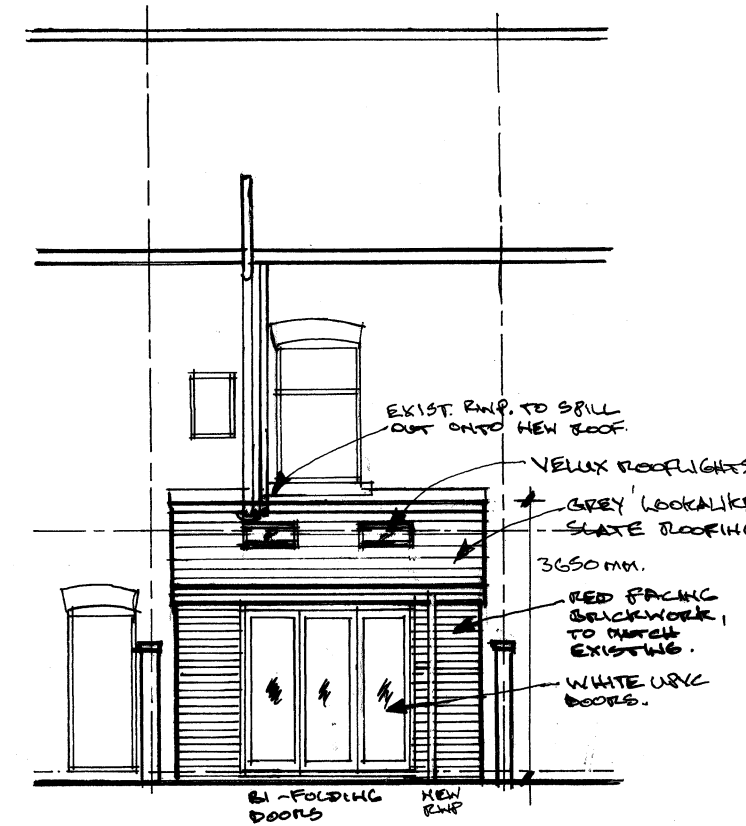


PROPOSED REAR ELEVATION

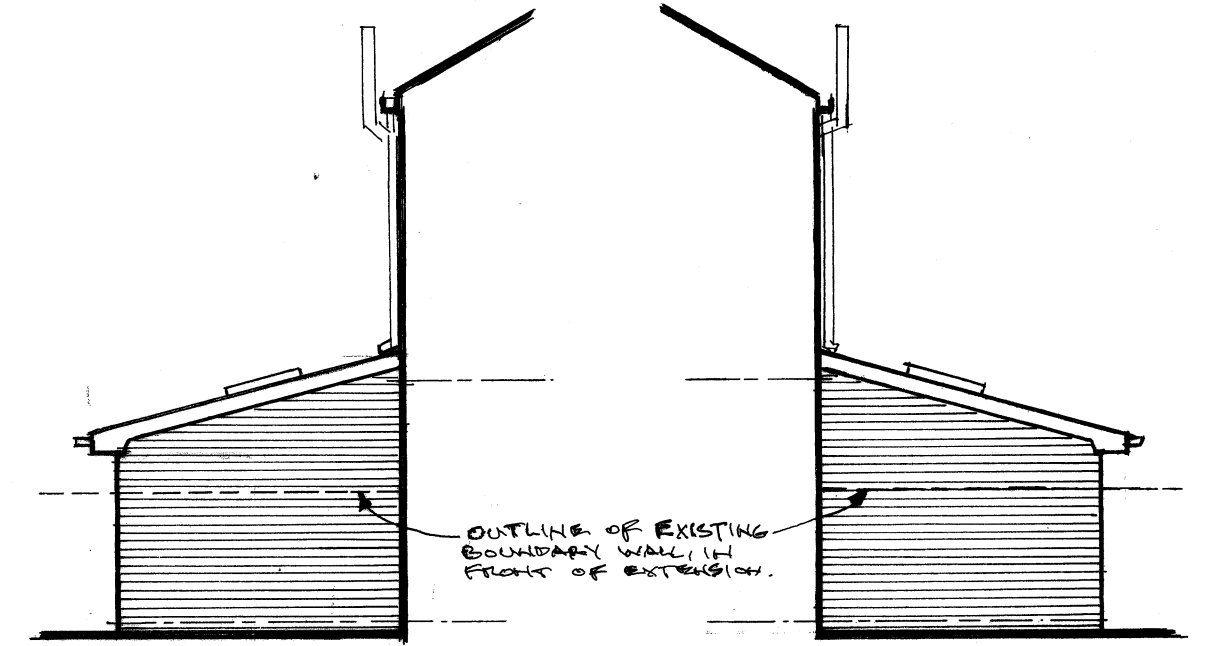


PROPOSED R.H. SIDE ELEVATION.


PROPOSED L.H. SIDE ELEVATION.

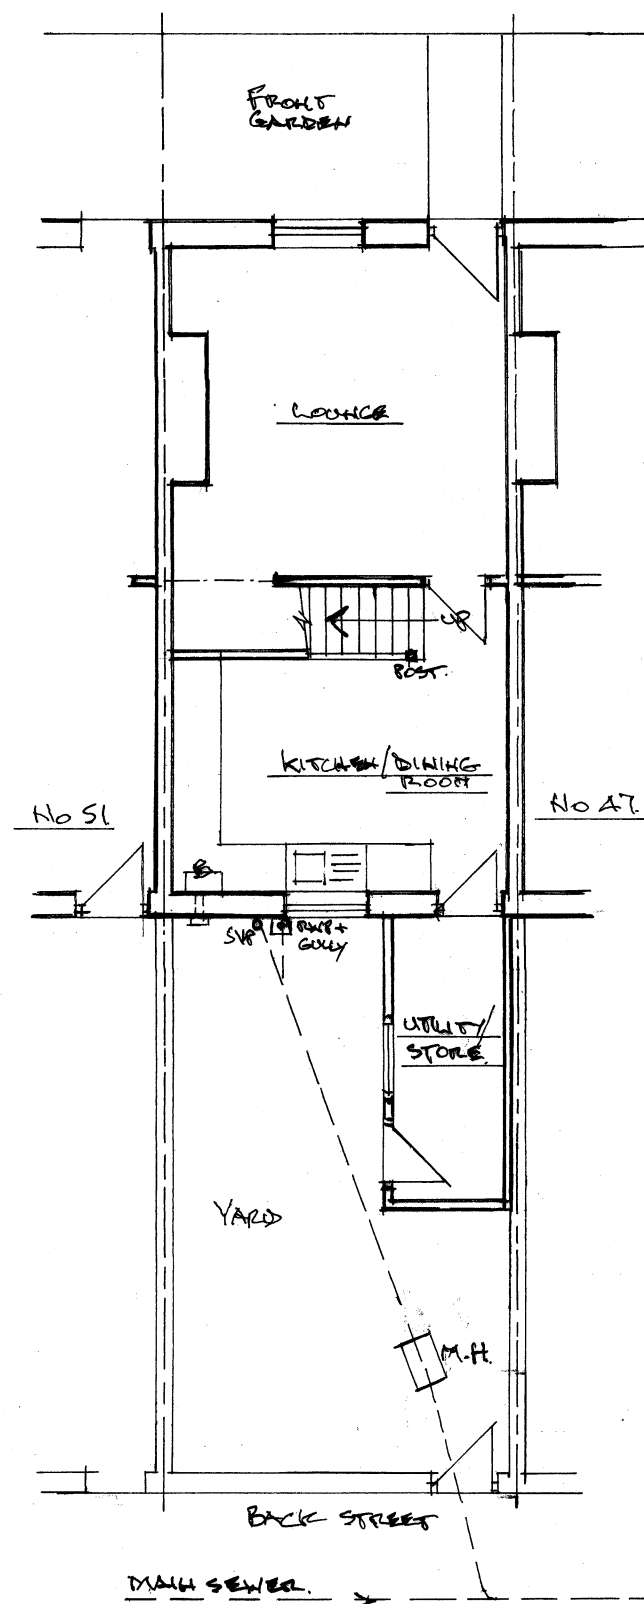

EXISTING GROUND FLOOR PLAN.
1:100.

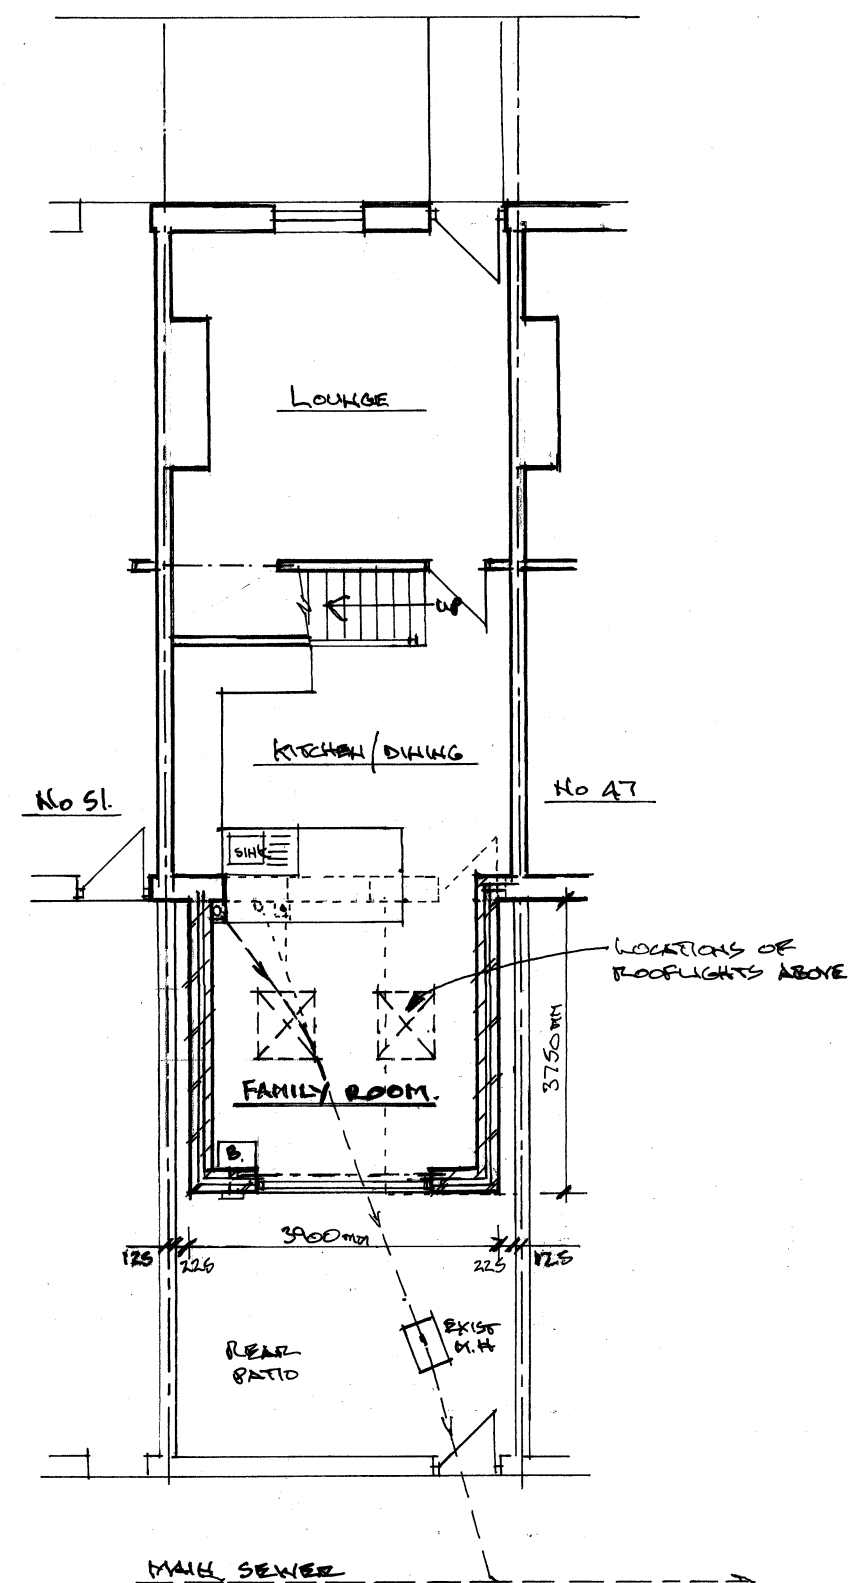

PROPOSED GROUND FLOOR PLAN.

 Architectural & Building Services NEIL BUTTERWORTH Tel: Mobile: 07785 275483 89 Higher Ainsworth Road, Radcliffe, Manchester, M26 4JJ.			
			
Job Title PROPOSED SINGLE STOREY REAR EXTENSION, AT 49 NIPPER LANE, WHITEFIELD, FOR MRS H. STEWART.			
Drawing Title PLANS & ELEVATIONS (PROPOSED)			
Scale 1:100	Date AUG. 20	Drawn by N.B.	Drawing No. 1