


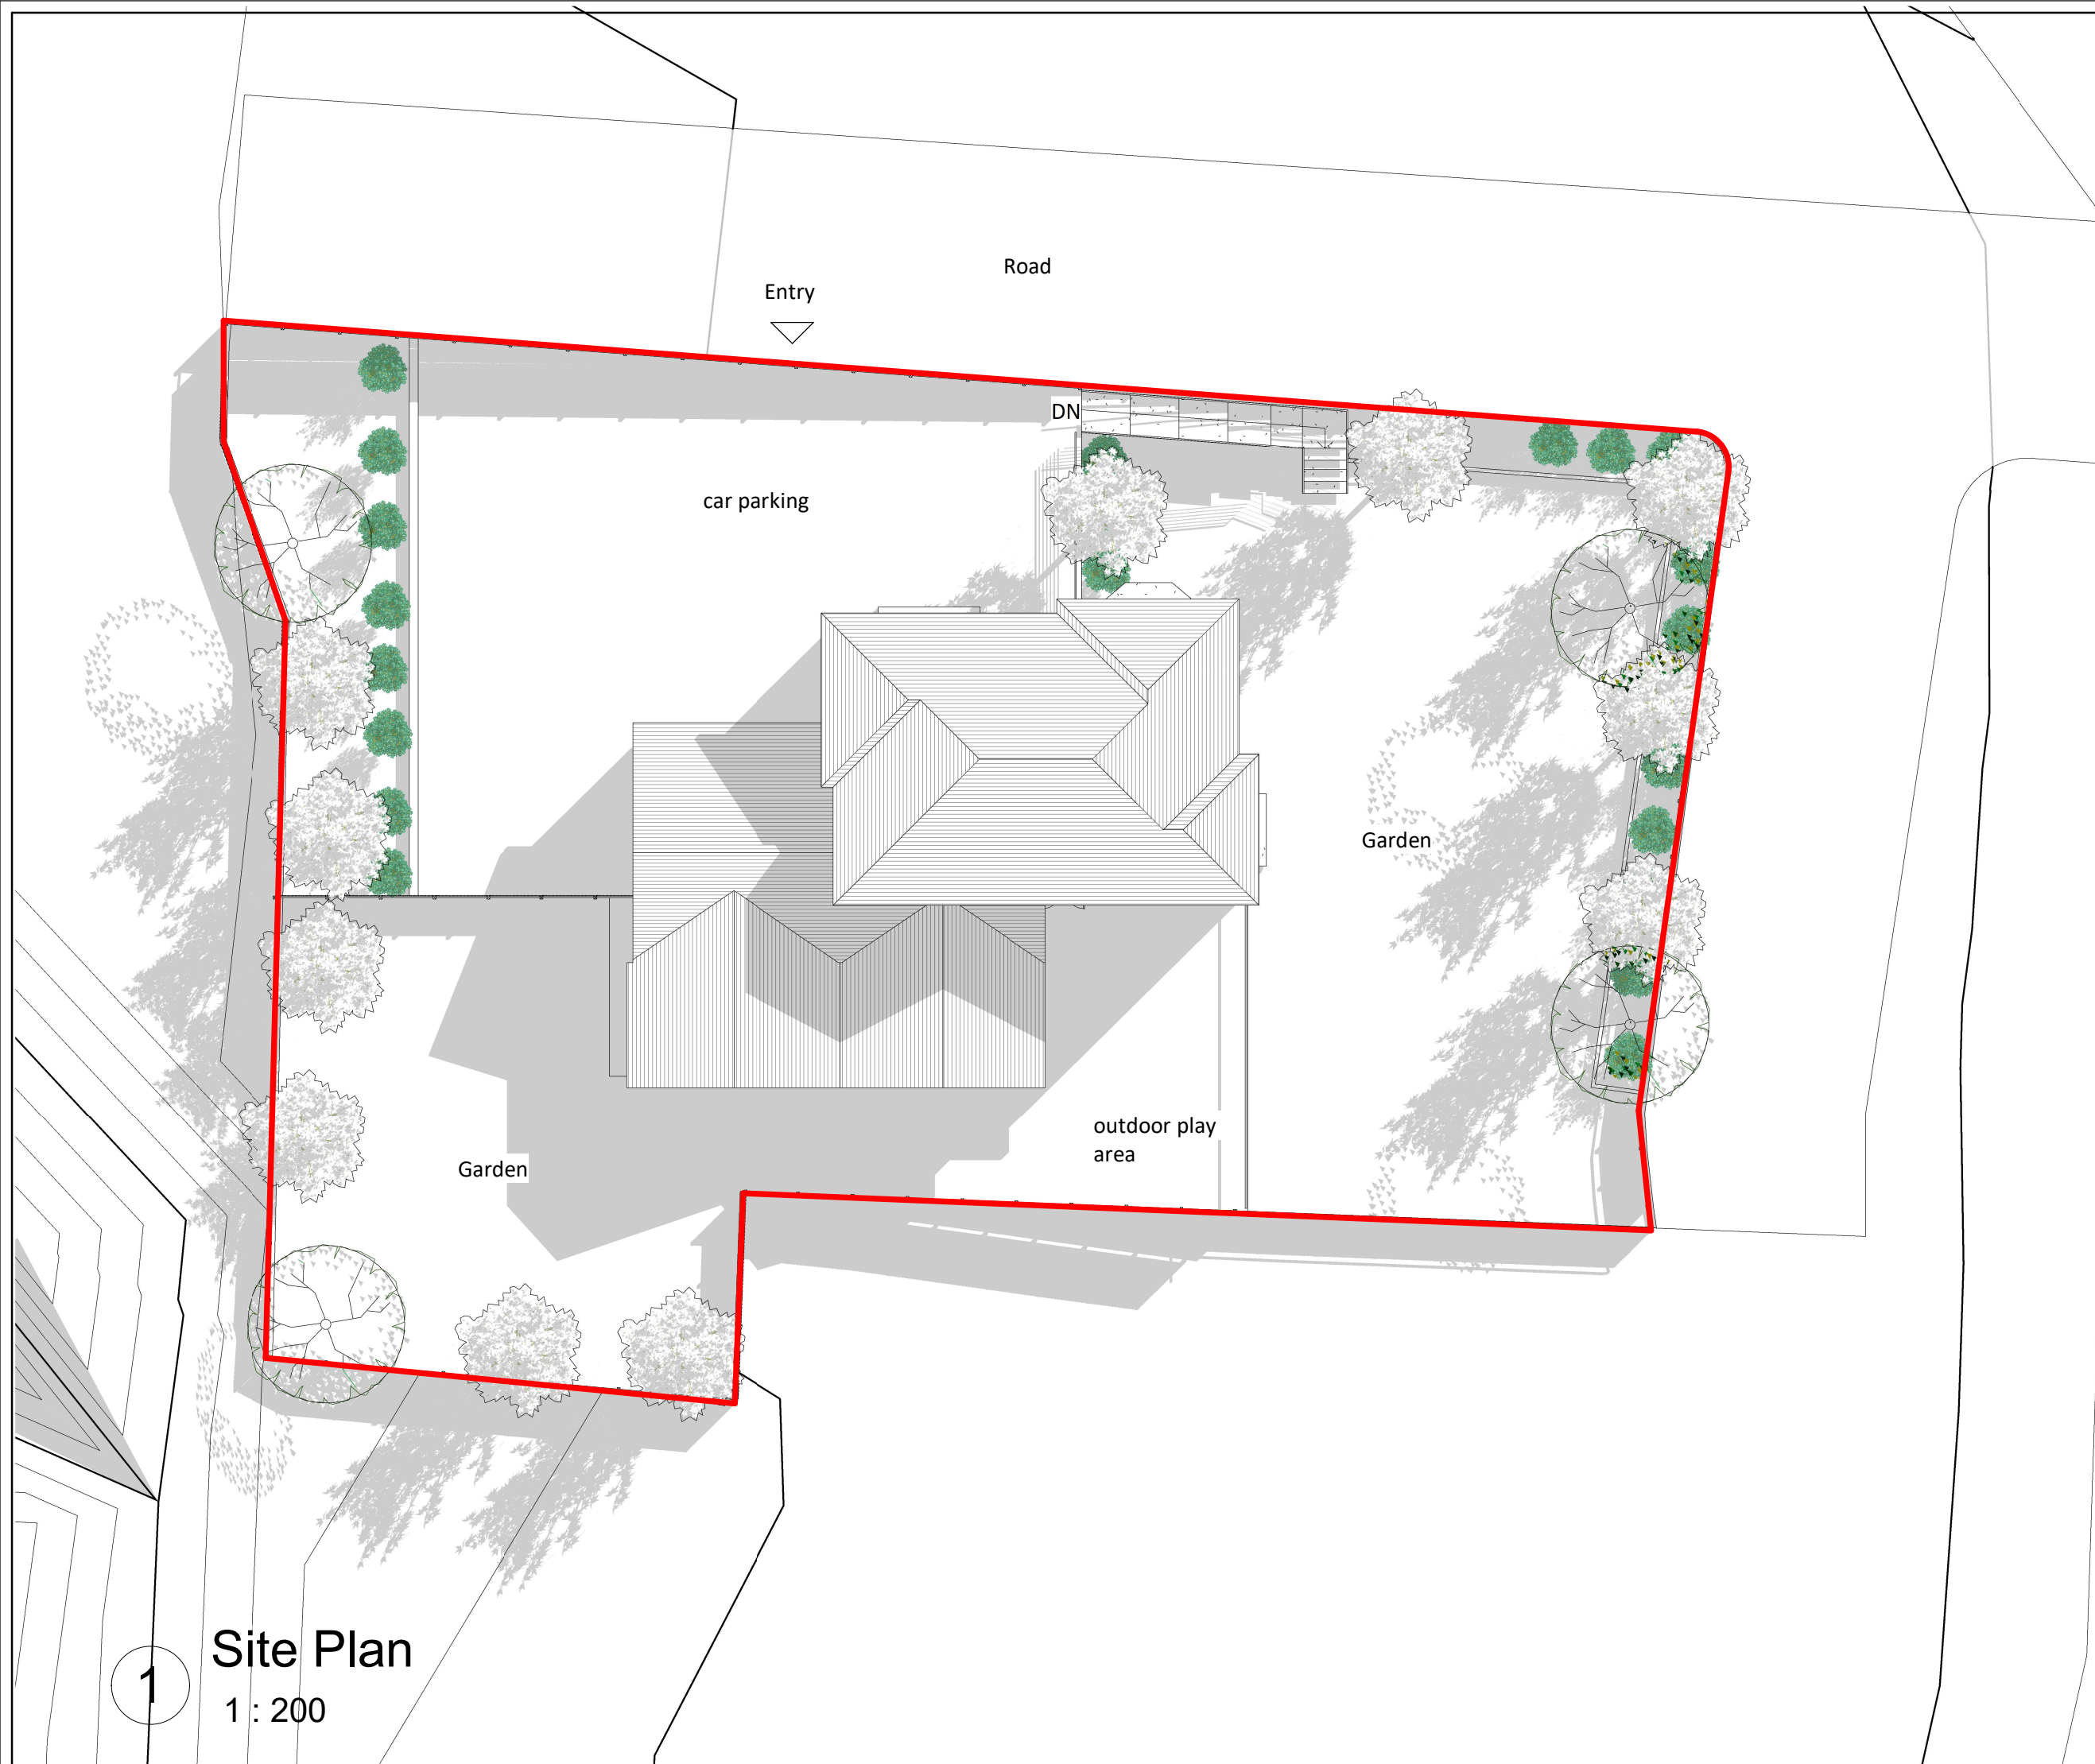

GENERAL NOTES:
ONLY SCALE OF DRAWINGS FOR PLANNING PURPOSES
ALL DIMENSIONS ARE TO BE CHECKED ON SITE. INCONSISTENCIES ARE TO
BE REPORTED TO DIMENSIONS IMMEDIATELY.
COPYRIGHT OF PLANNING DIMENSIONS LTD

PROJECT TITLE
Shrewsbury House ,Lowther Road
/Shrewsbury Road
 ,Prestwich,manchester ,M25 9QG

CLIENT	PROJECT NO
A	-

DRAWING TITLE	SCALE (@ A3)
Pre Existing Site Plan	1 : 200

DRAWING NUMBER	REV
PER - L002	-

Date	Drawn by
04/11/2022	sanjay

info@pdimensions.co.uk
www.pdimensions.co.uk
0208 076 9300
Unit 7
Hawthorn Business Park
165 Granville Road
NW2 2AZ
London

DIMENSIONS
PLANNING | ARCHITECTURE | CONSTRUCTION

1
Site Plan
1 : 200