






2. Level 1 - Proposed
1:100

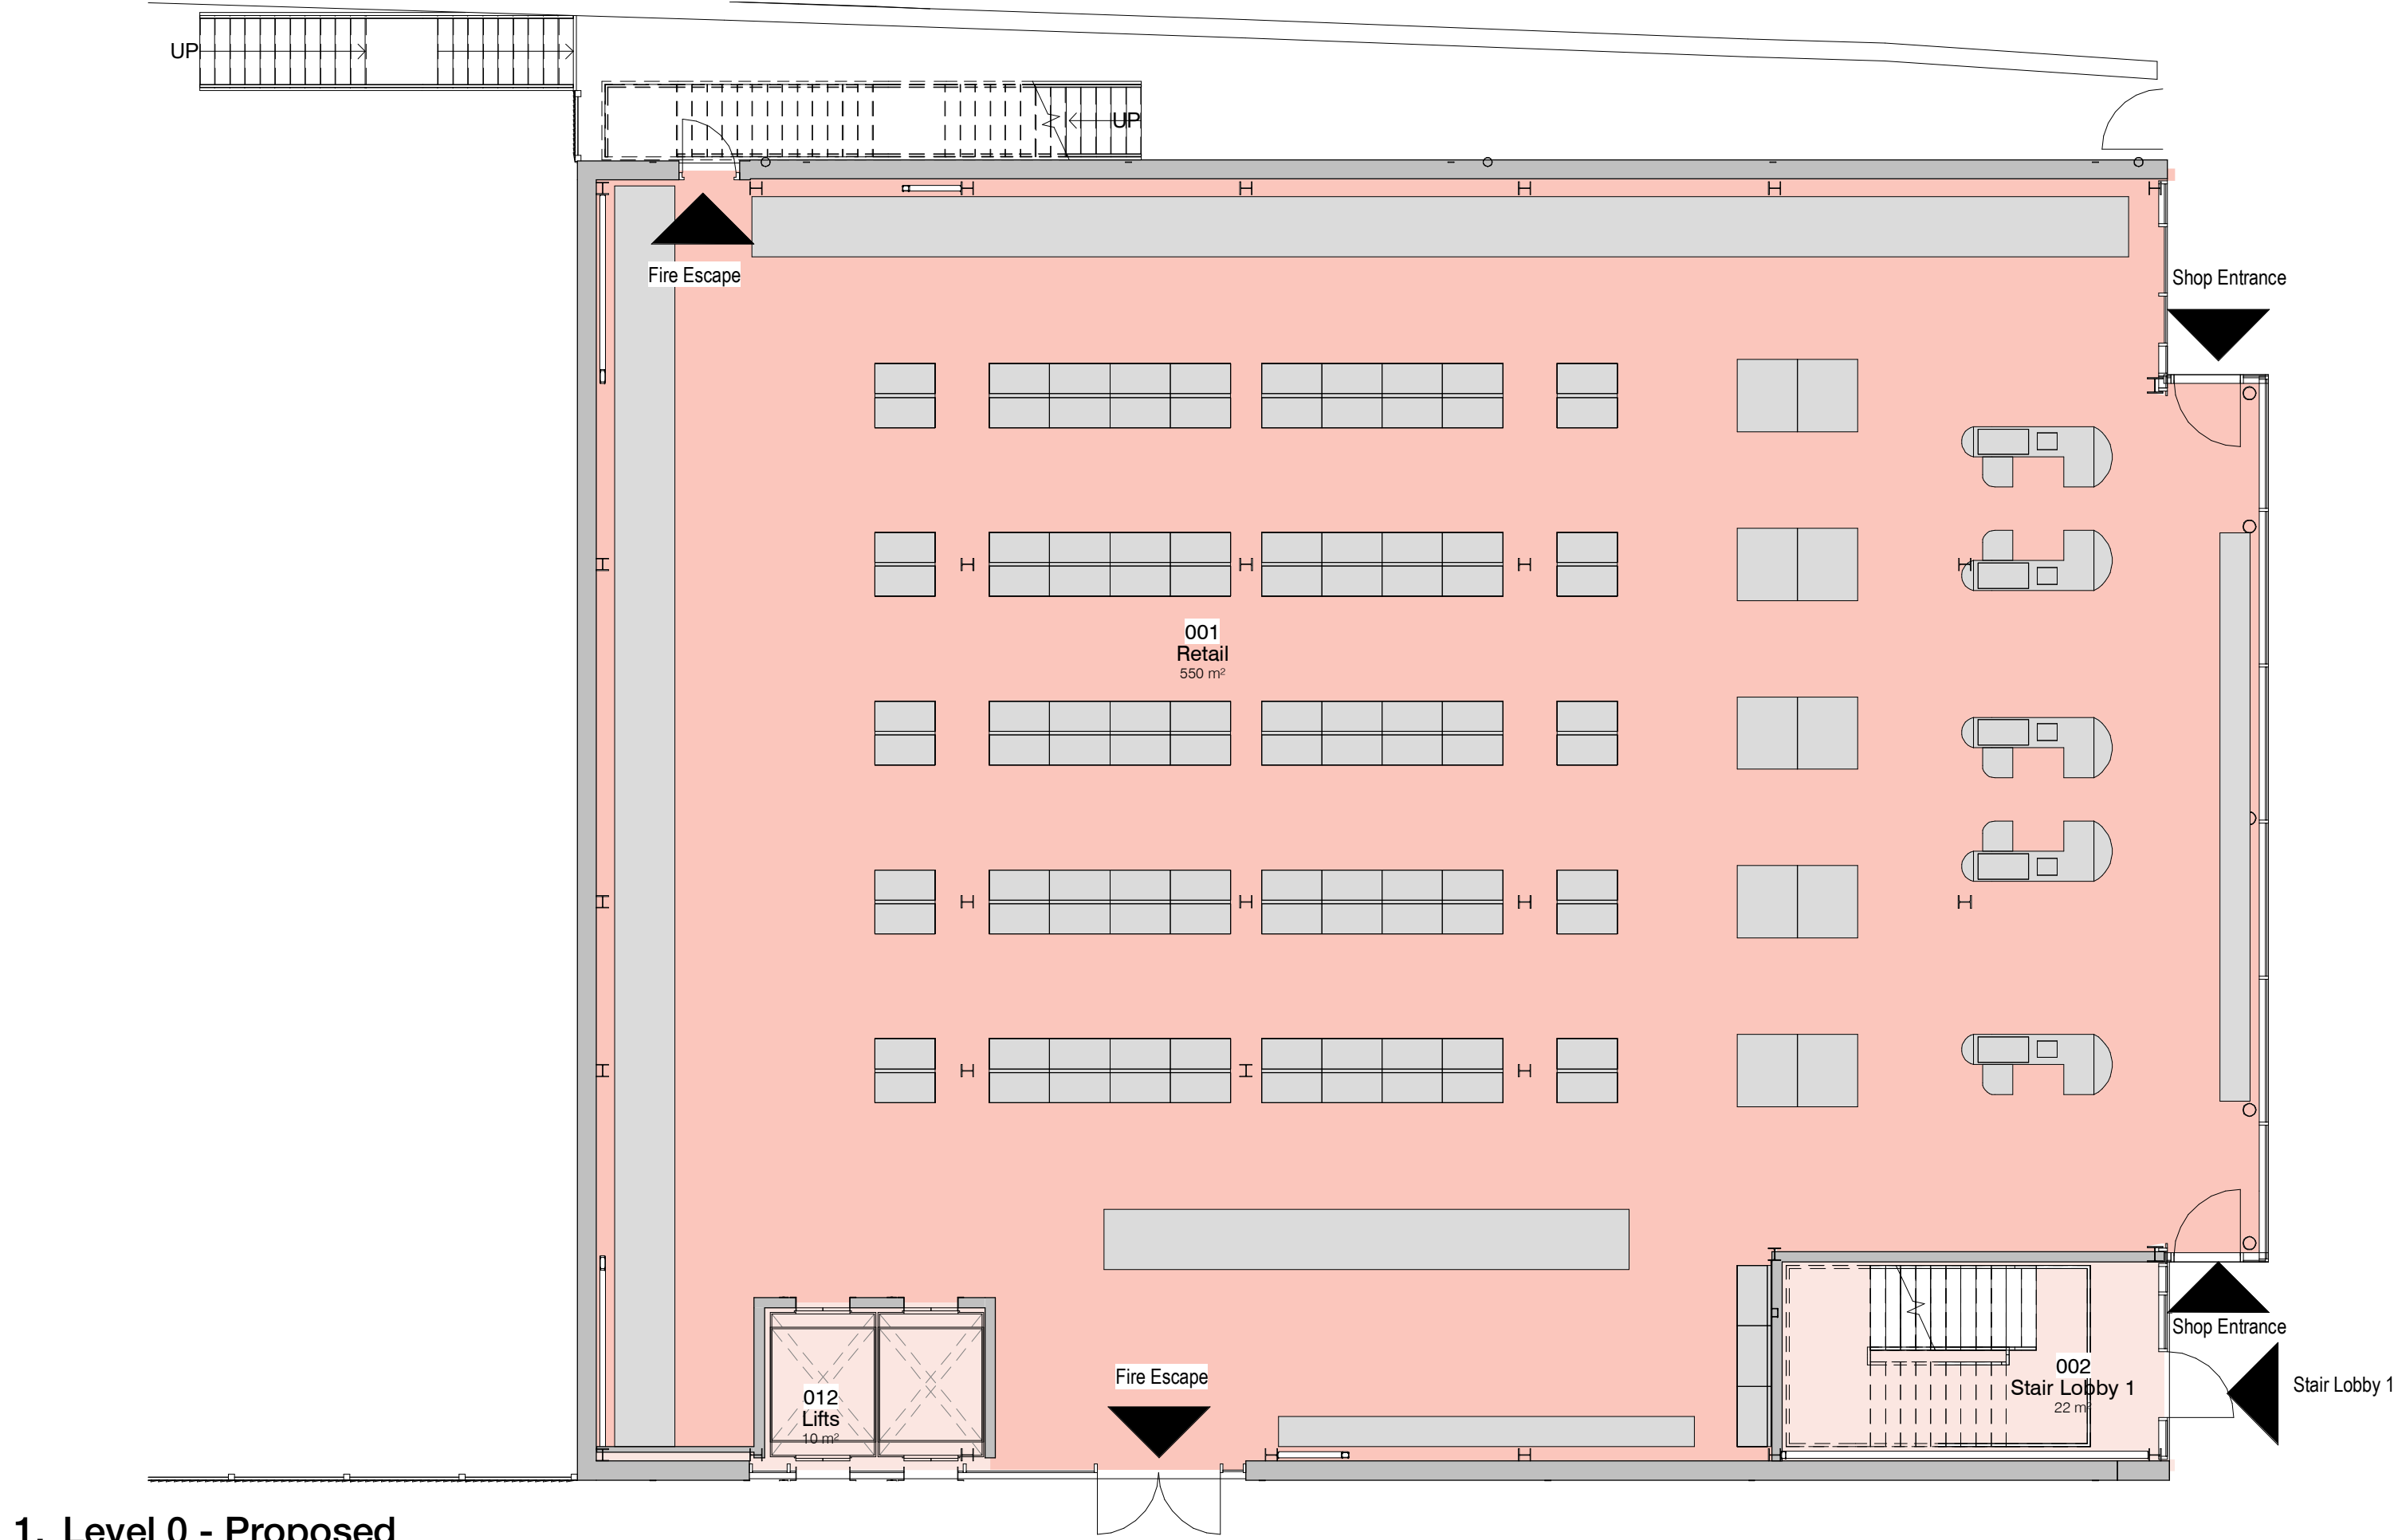

1. Level 0 - Proposed
1:100

 

4. Level Roof - Roof Plan
1:100

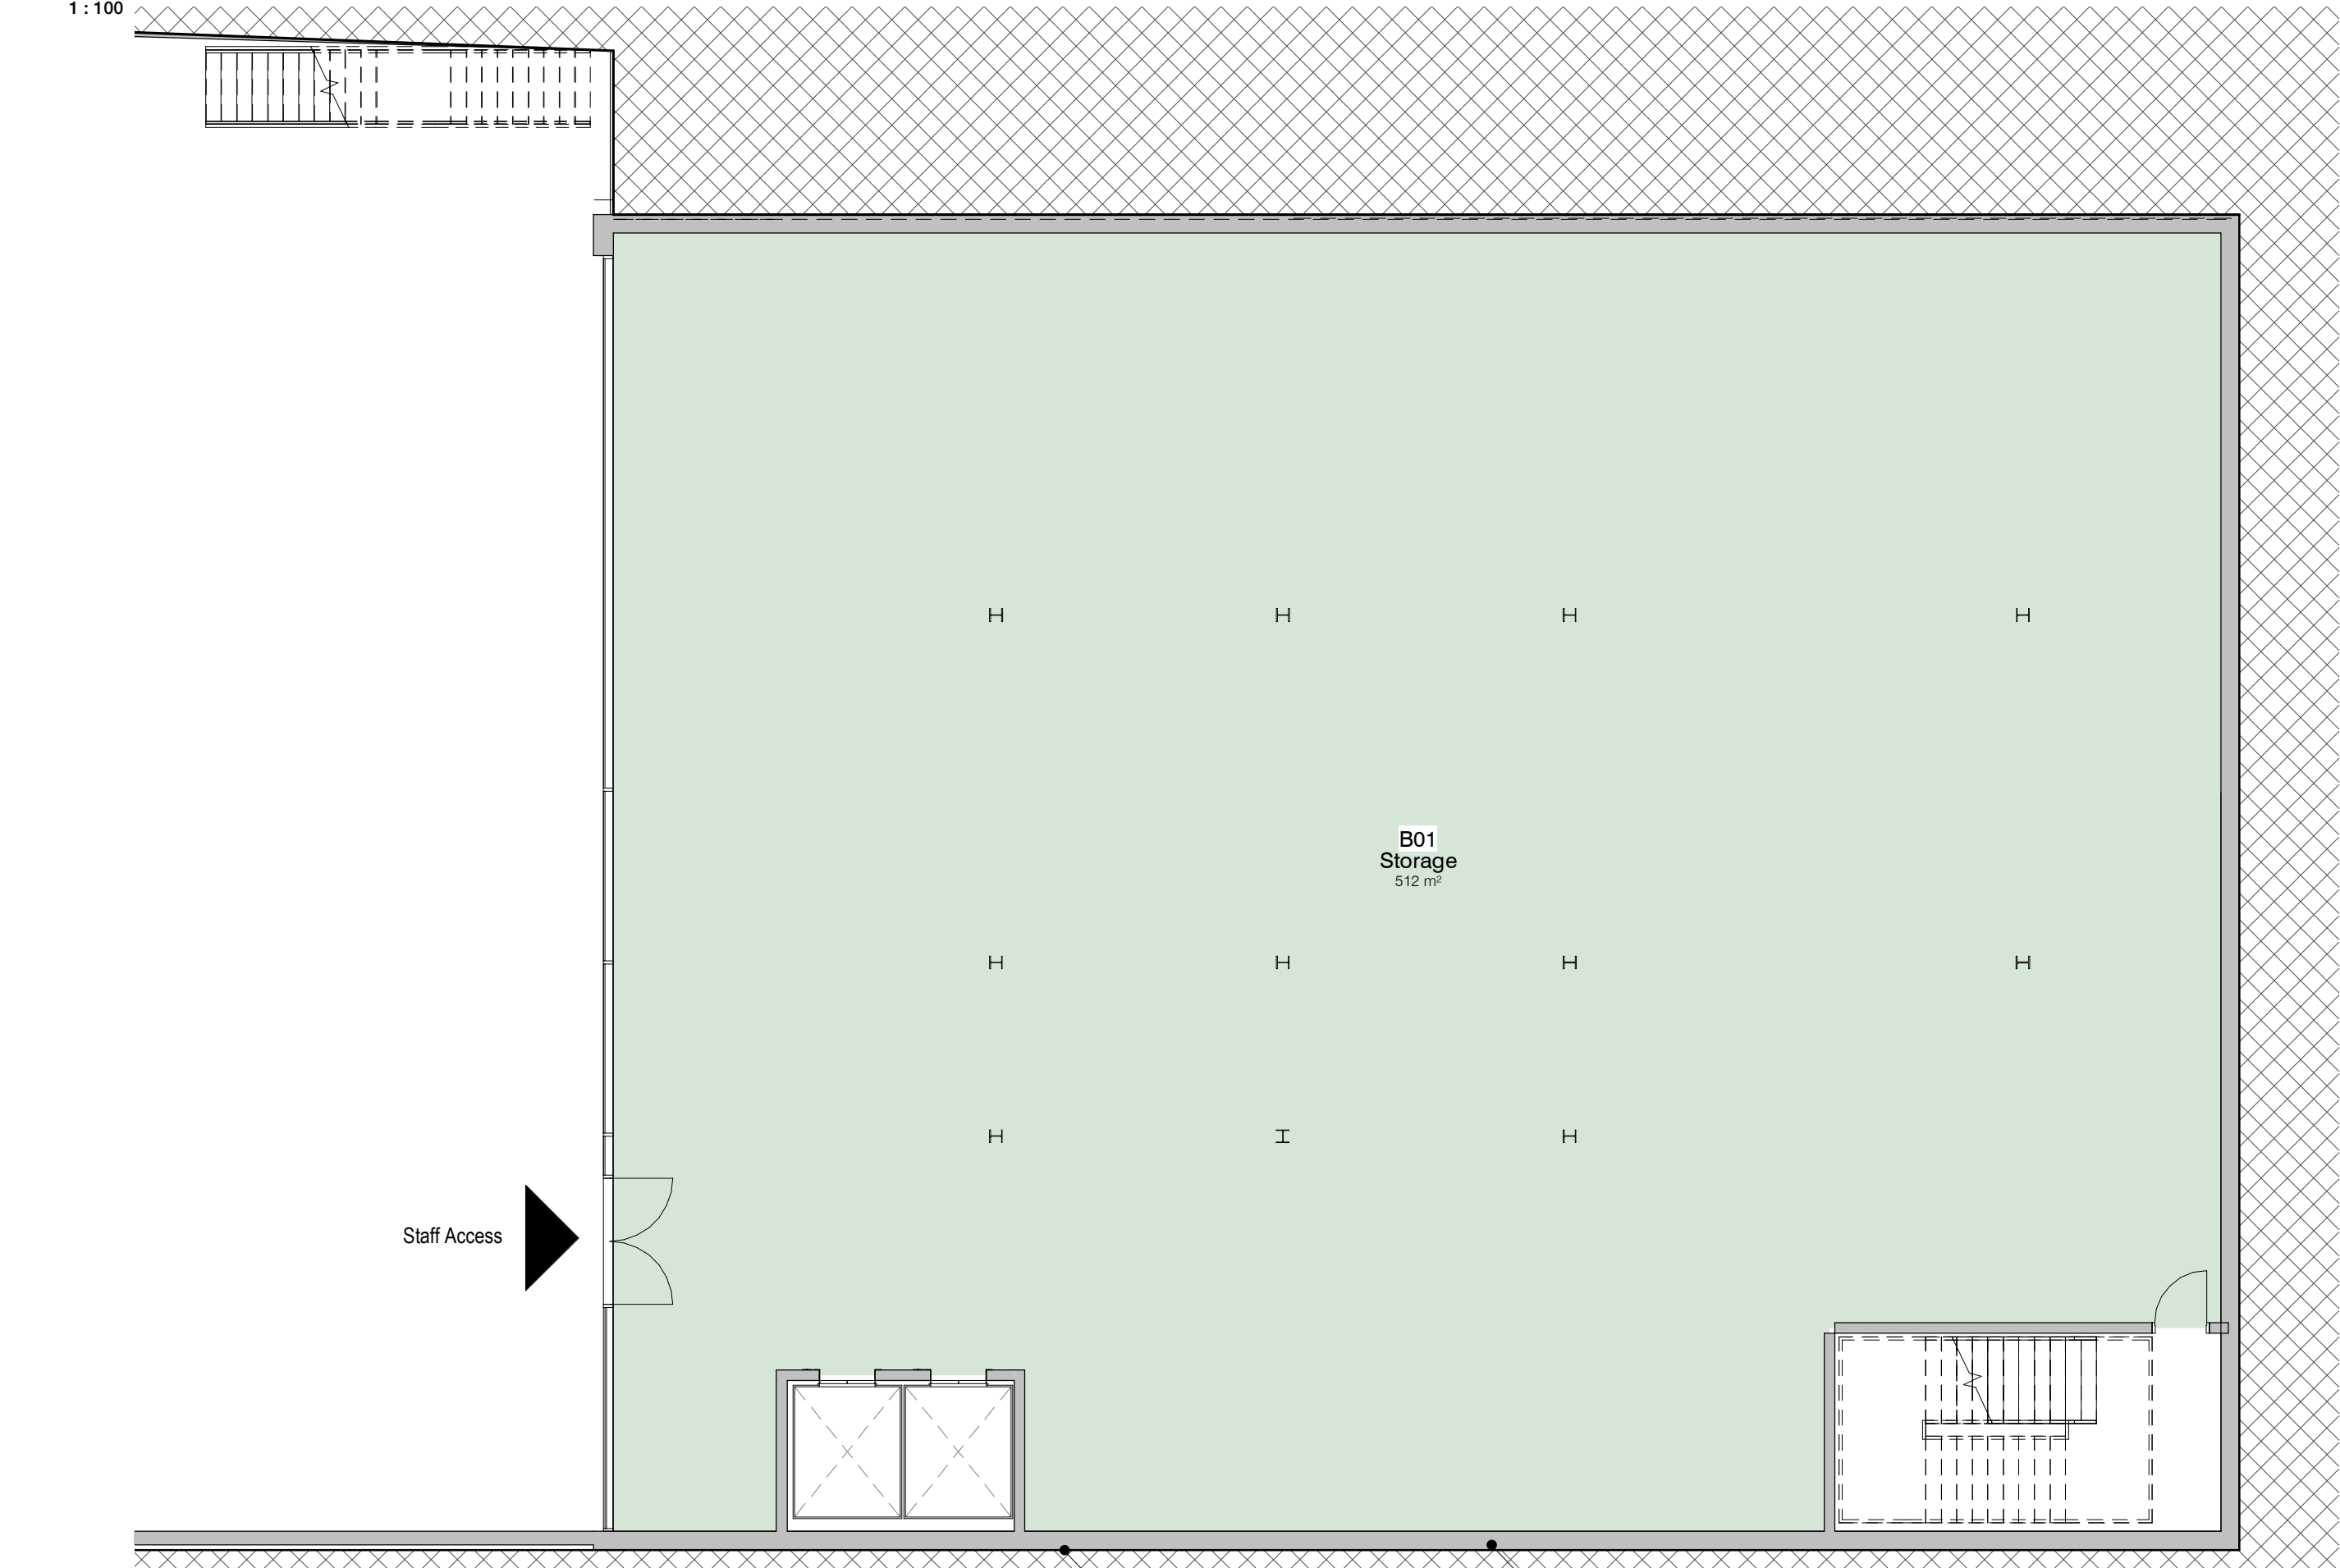

3. Level B1 - Proposed
1:100

15	Planting Details	SP 191023
14	Client Details	SP 191023
13	Planting Details	SP 191023
12	Planting Details	SP 191023
11	Planting Details	SP 191023
10	Planting Details	SP 191023
9	Planting Details	SP 191023
8	Planting Details	SP 191023
7	Planting Details	SP 191023
6	Planting Details	SP 191023
5	Planting Details	SP 191023
4	Planting Details	SP 191023
3	Planting Details	SP 191023
2	Planting Details	SP 191023
1	Planting Details	SP 191023

REV	DESCRIPTION	BY	DATE
15	Planting Details	SP	191023
14	Client Details	SP	191023
13	Planting Details	SP	191023
12	Planting Details	SP	191023
PROJECT	Unimore	SCALE @ A1	1 : 100	DATE	24 OCT 2017	DRAWN BY	SP
CLIENT	Unimore Ltd	STATUS	FOR COORDINATION				
TITLE	Proposed Plans	PROJECT NO.	DA14079.2. 003.			DRAWING NO.	16
NOTES		THIS DRAWING MUST NOT BE REPRODUCED WITHOUT WRITTEN CONSENT OF DEBTAL ARCHITECTURE. ALL DIMENSIONS AND MATERIALS SHALL BE CHECKED AND CONFIRMED BY THE ARCHITECT PRIOR TO CONSTRUCTION. THE ARCHITECT SHALL BE RESPONSIBLE FOR THE ACCURACY OF THE INFORMATION PROVIDED IN THIS DRAWING. 

