



Dimensioning
Figured dimensions only to be taken from these designs and drawings. Work to annotated dimensions only. All dimensions to be checked on site. Architectural designers to be informed immediately of any discrepancies before work proceeds. Drawings are to be read in conjunction with relevant specifications, structural engineers and service engineers' drawings.

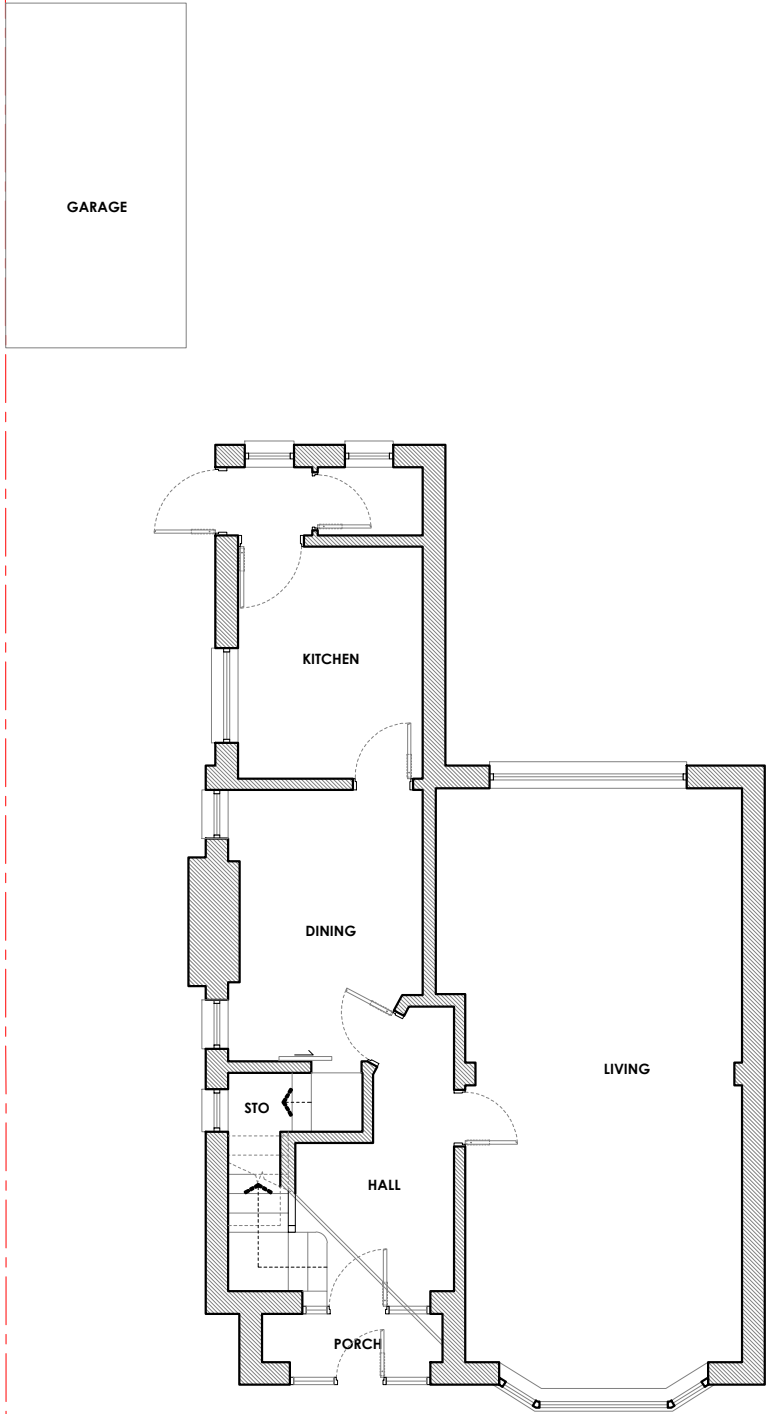

NOTE:
"Planning Approved for Demoliton of existing dwelling"

EXISTING GROUND FLOOR PLAN
1:100 @ A3
0m 1m 3m 5m

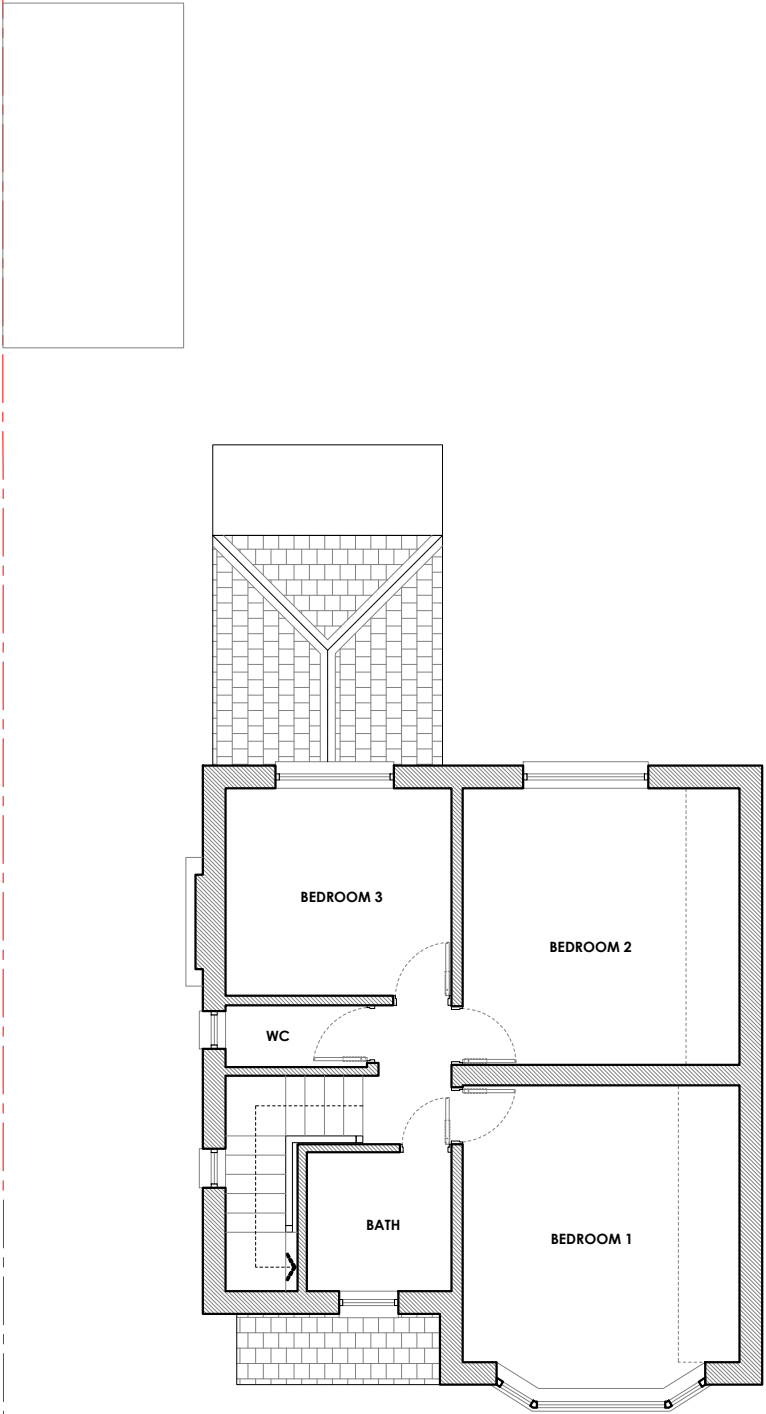

NOTE:
"Planning Approved for Demoliton of existing dwelling"

EXISTING FIRST FLOOR PLAN
1:100 @ A3

Rev	Date	Description
-	02/05/25	Issued to client for comments



SALEEM
ARCHITECTS

Architecture | Masterplanning | Graphics

CLIENT:	Homeowner
PROJECT:	2 Windsor Rd Prestwich, M25 0DZ
TITLE:	Existing Plans
SCALE:	1:100 @ A3
DRAWING NO.	Sheet 2
REV:	
DATE:	May 2025