



Dimensioning

Figured dimensions only to be taken from these designs and drawings. Work to annotated dimensions only. All dimensions to be checked on site. Architectural designers to be informed immediately of any discrepancies before work proceeds. Drawings are to be read in conjunction with relevant specifications, structural engineers and service engineers' drawings.

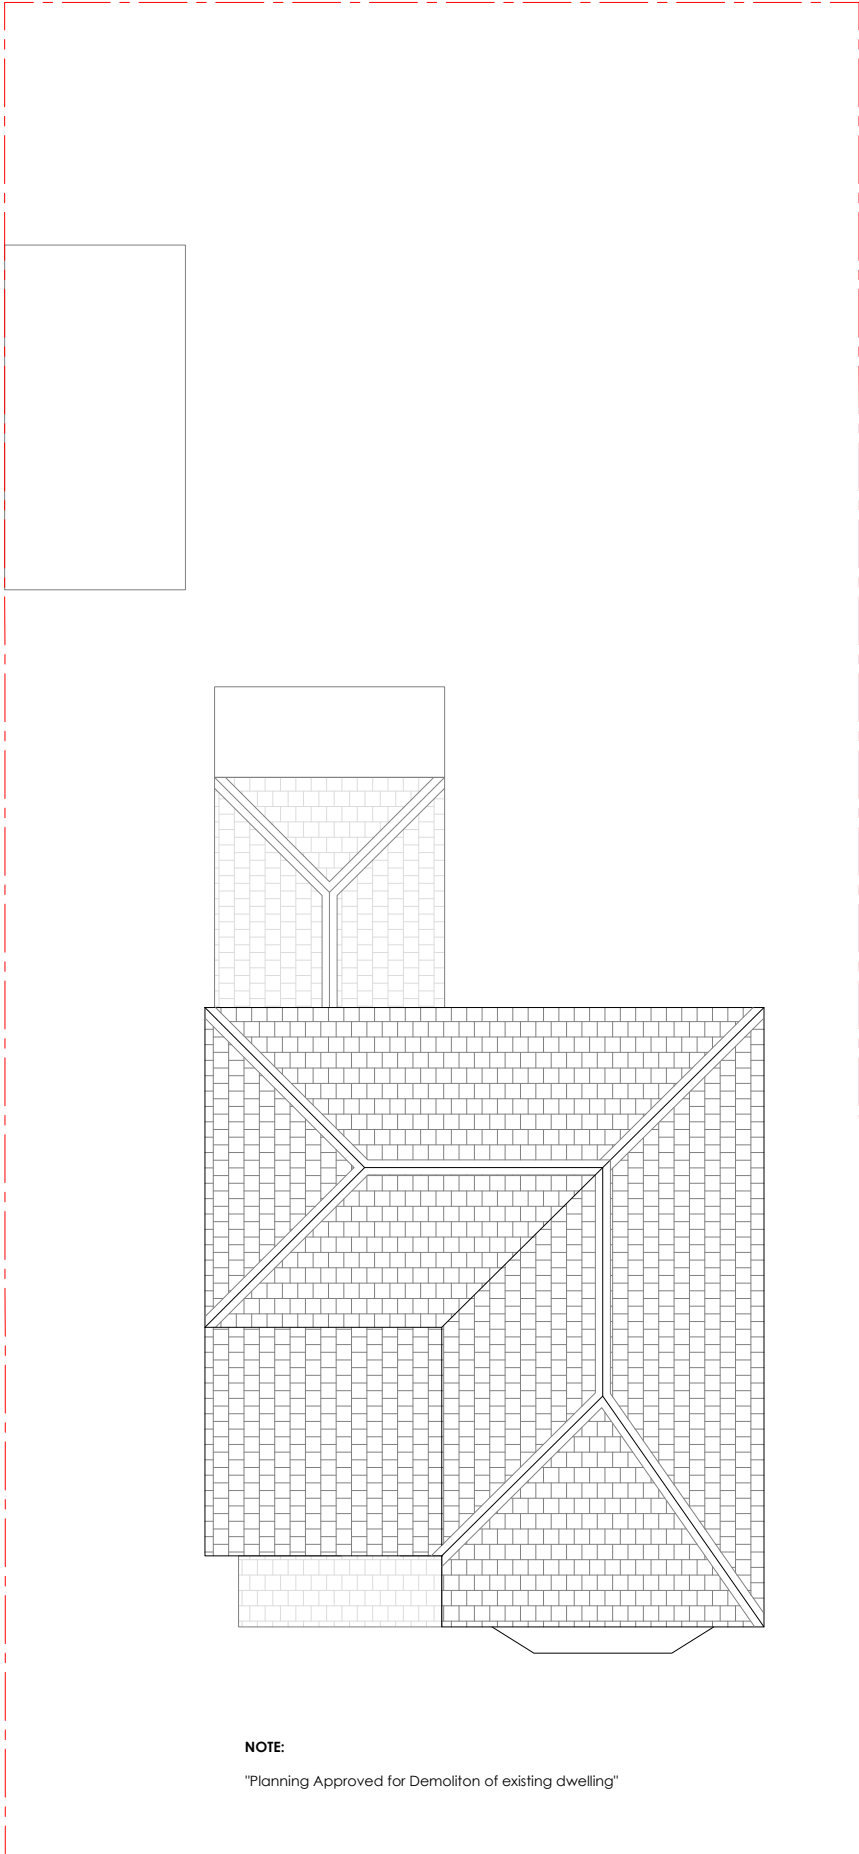

EXISTING ROOF PLAN
1:100 @ A3

0m 1m 3m 5m

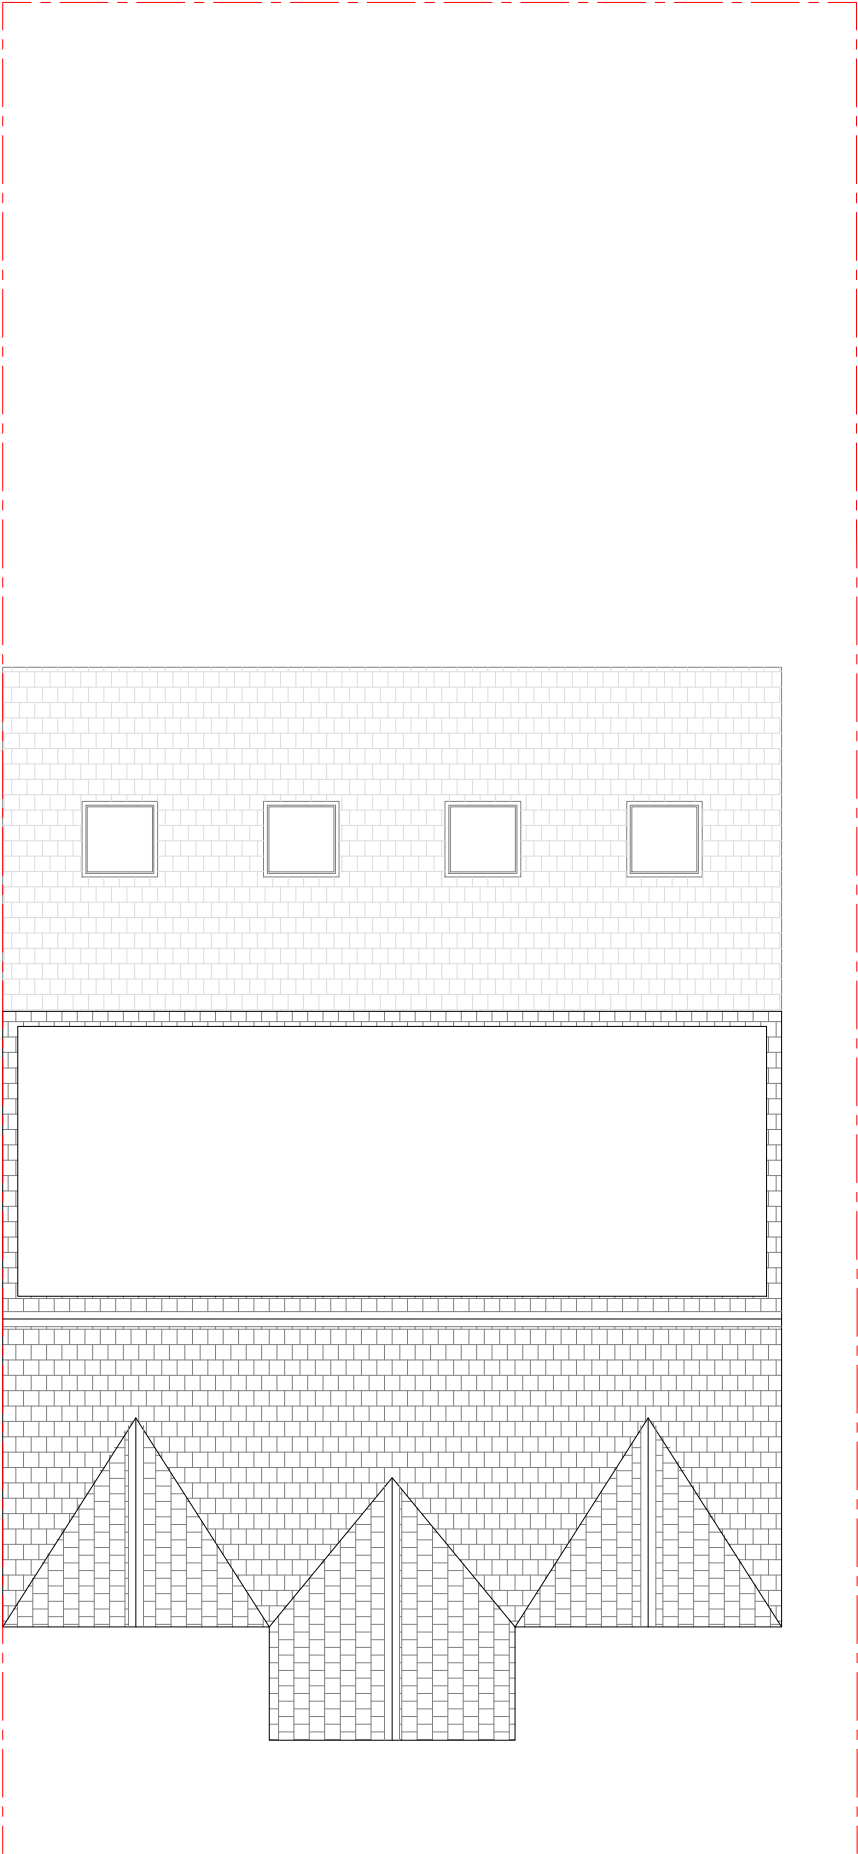

PROPOSED ROOF PLAN
1:100 @ A3



Rev	Date	Description
-	02/05/25	Issued to client for comments



S A L E E M
ARCHITECTS

Architecture | Masterplanning | Graphics

CLIENT:		REV:
Homeowner		
PROJECT:		
2 Windsor Rd Prestwich, M25 0DZ		
TITLE:		DATE:
Existing Plans		May 2025
SCALE:		
1:100 @ A3		
DRAWING NO.		
Sheet 3		