




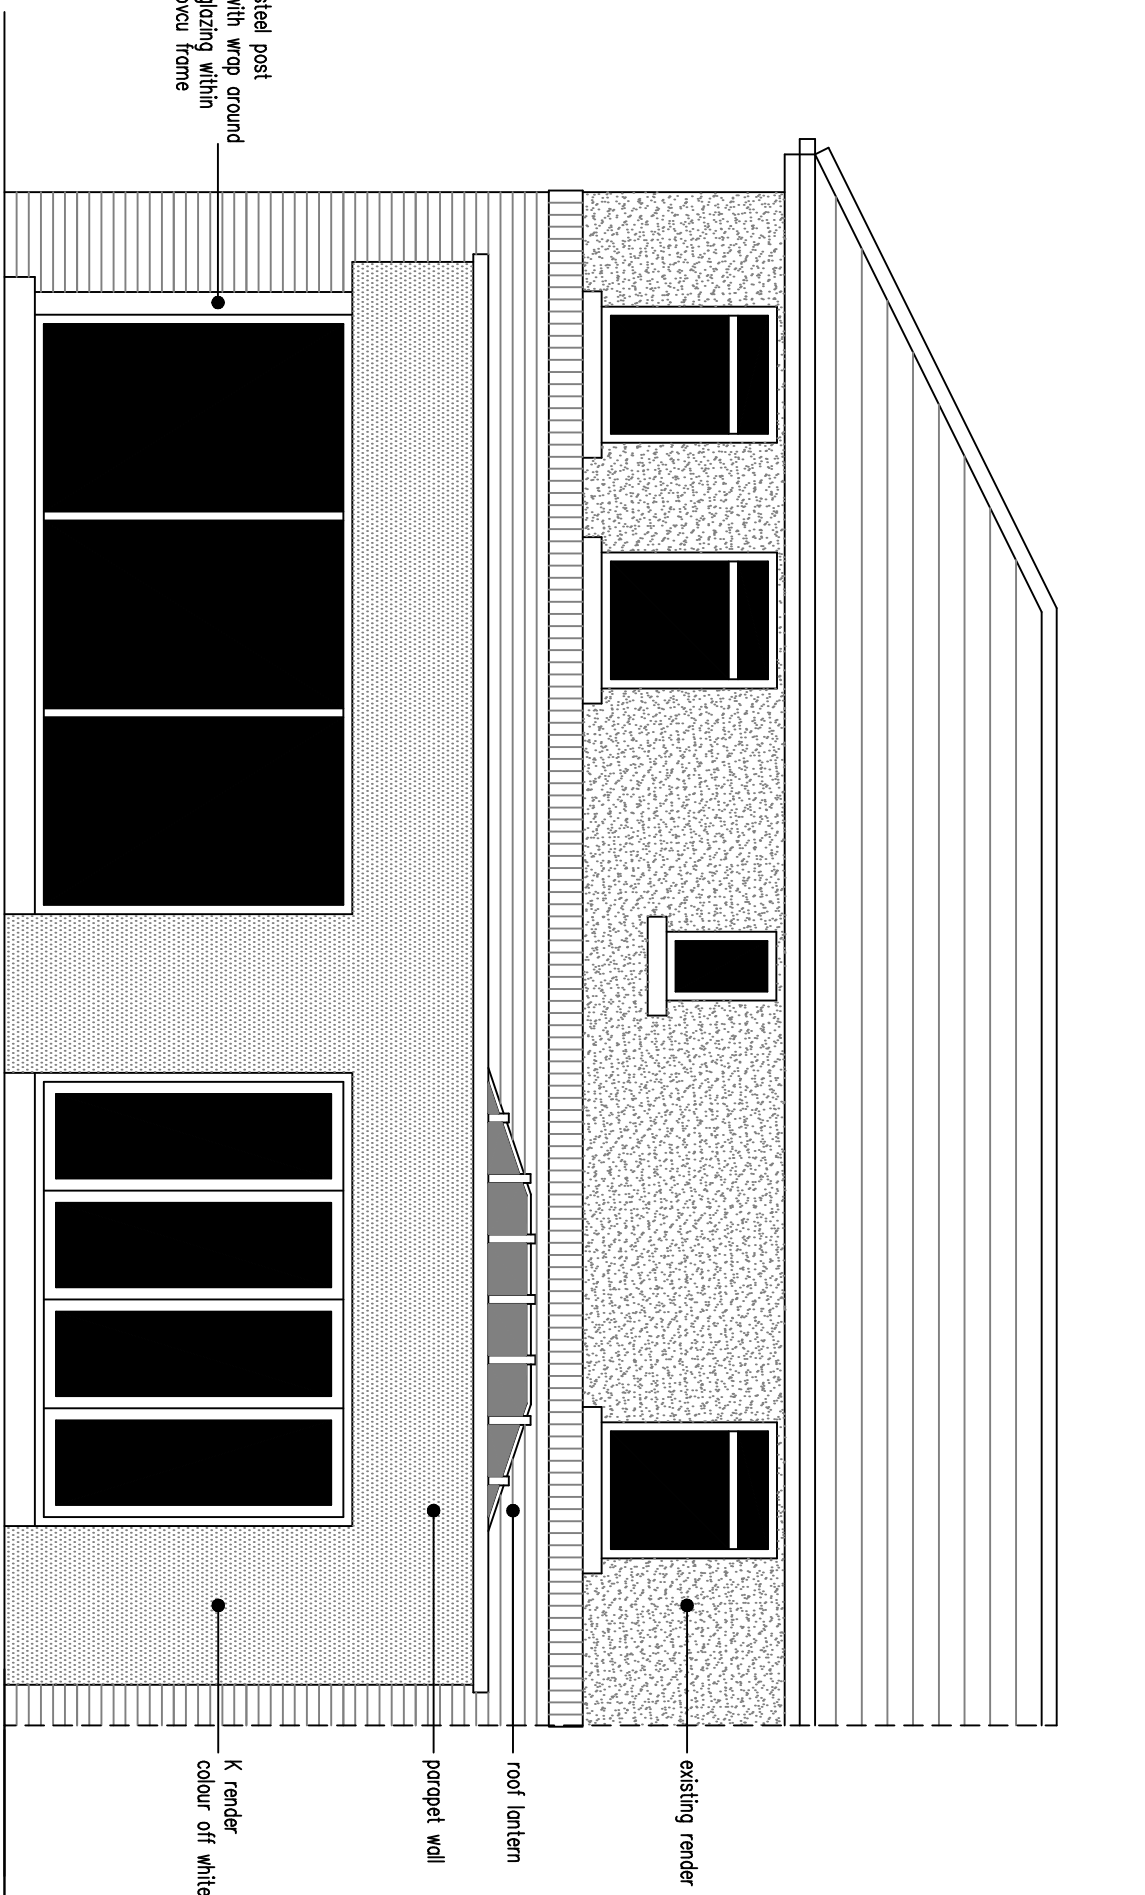


rear elevation - facing west

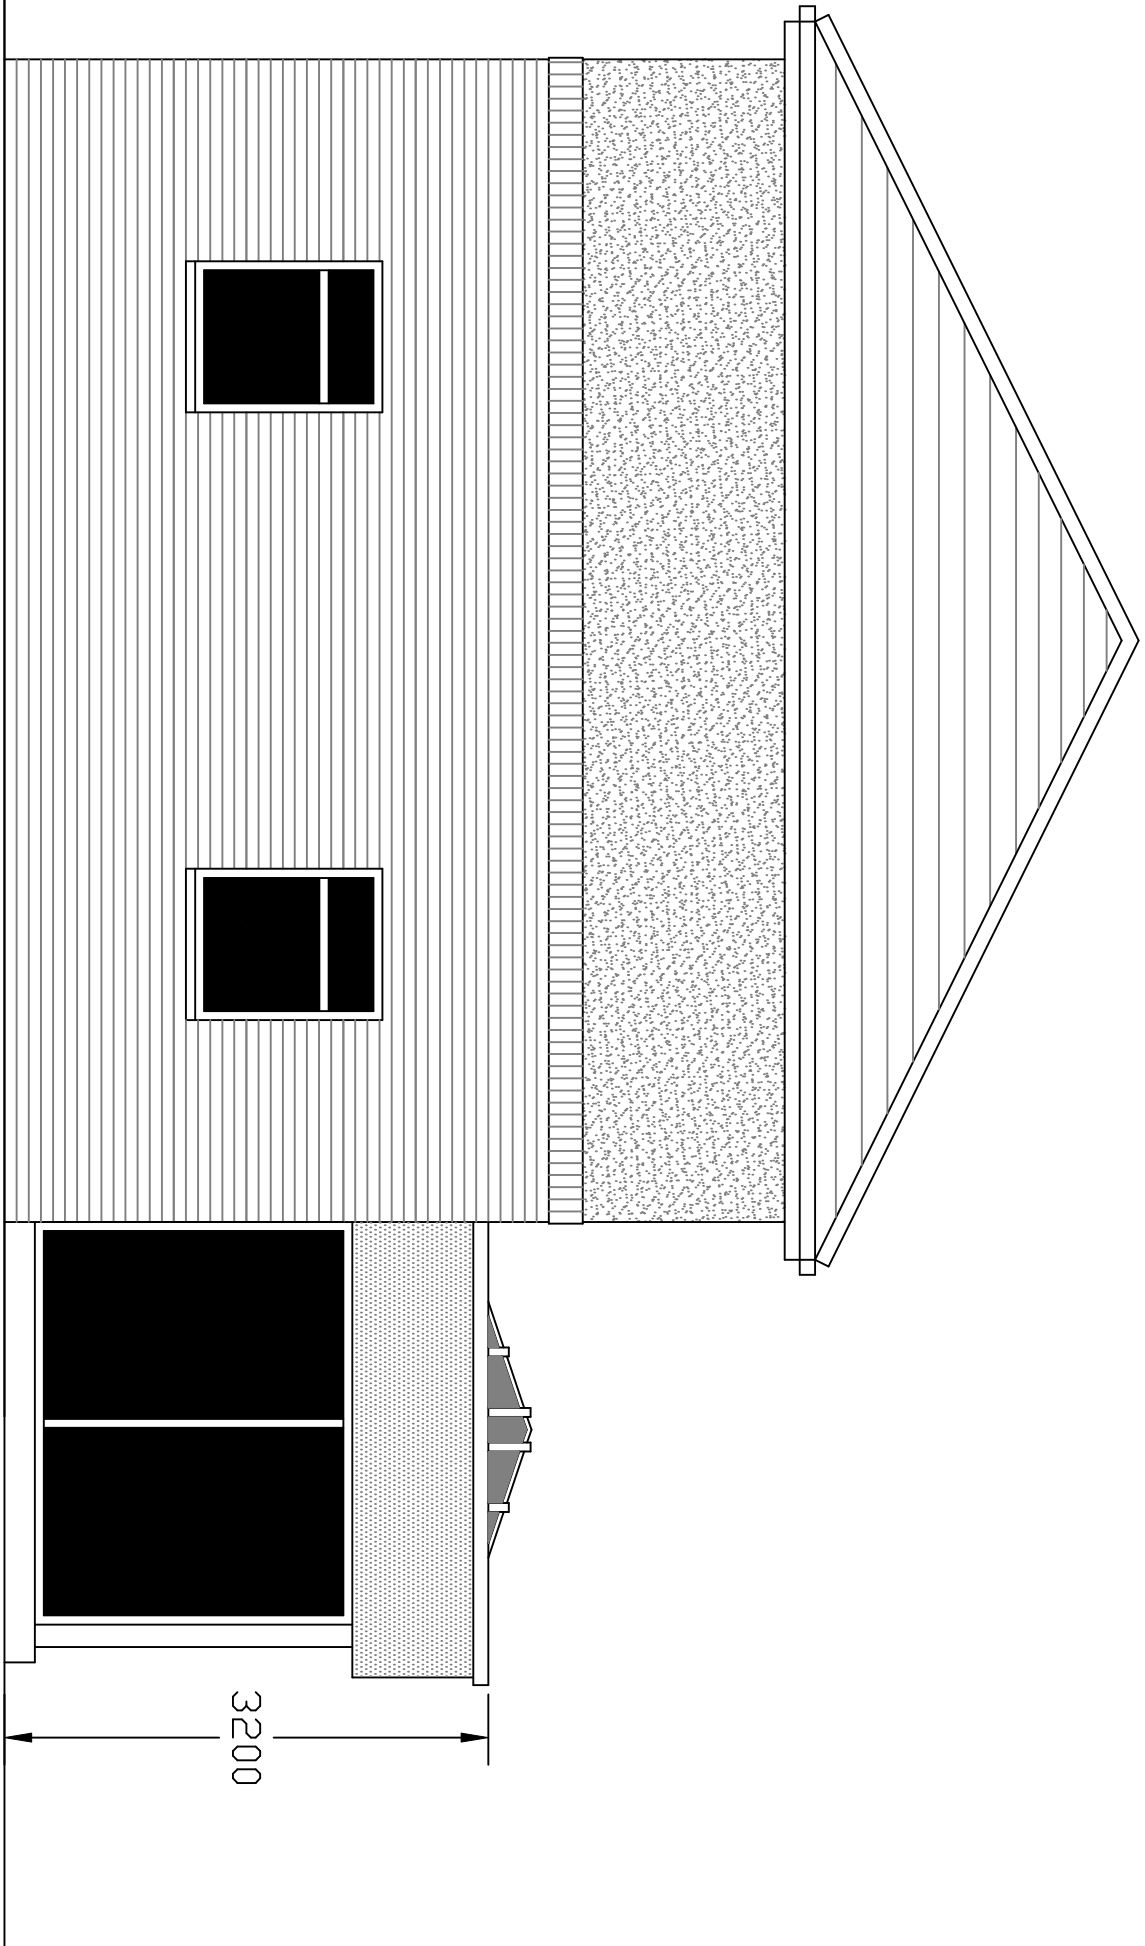


side elevation - facing north

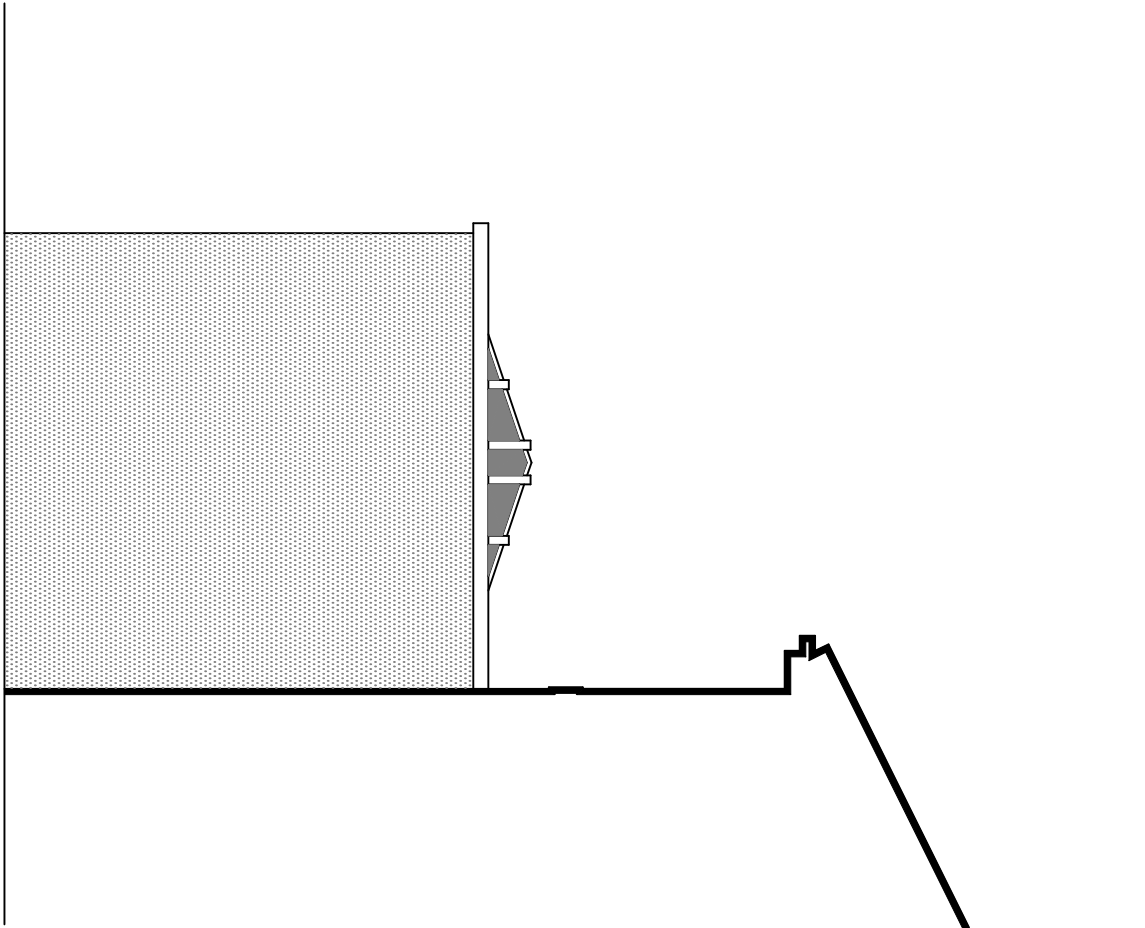

side elevation - facing north

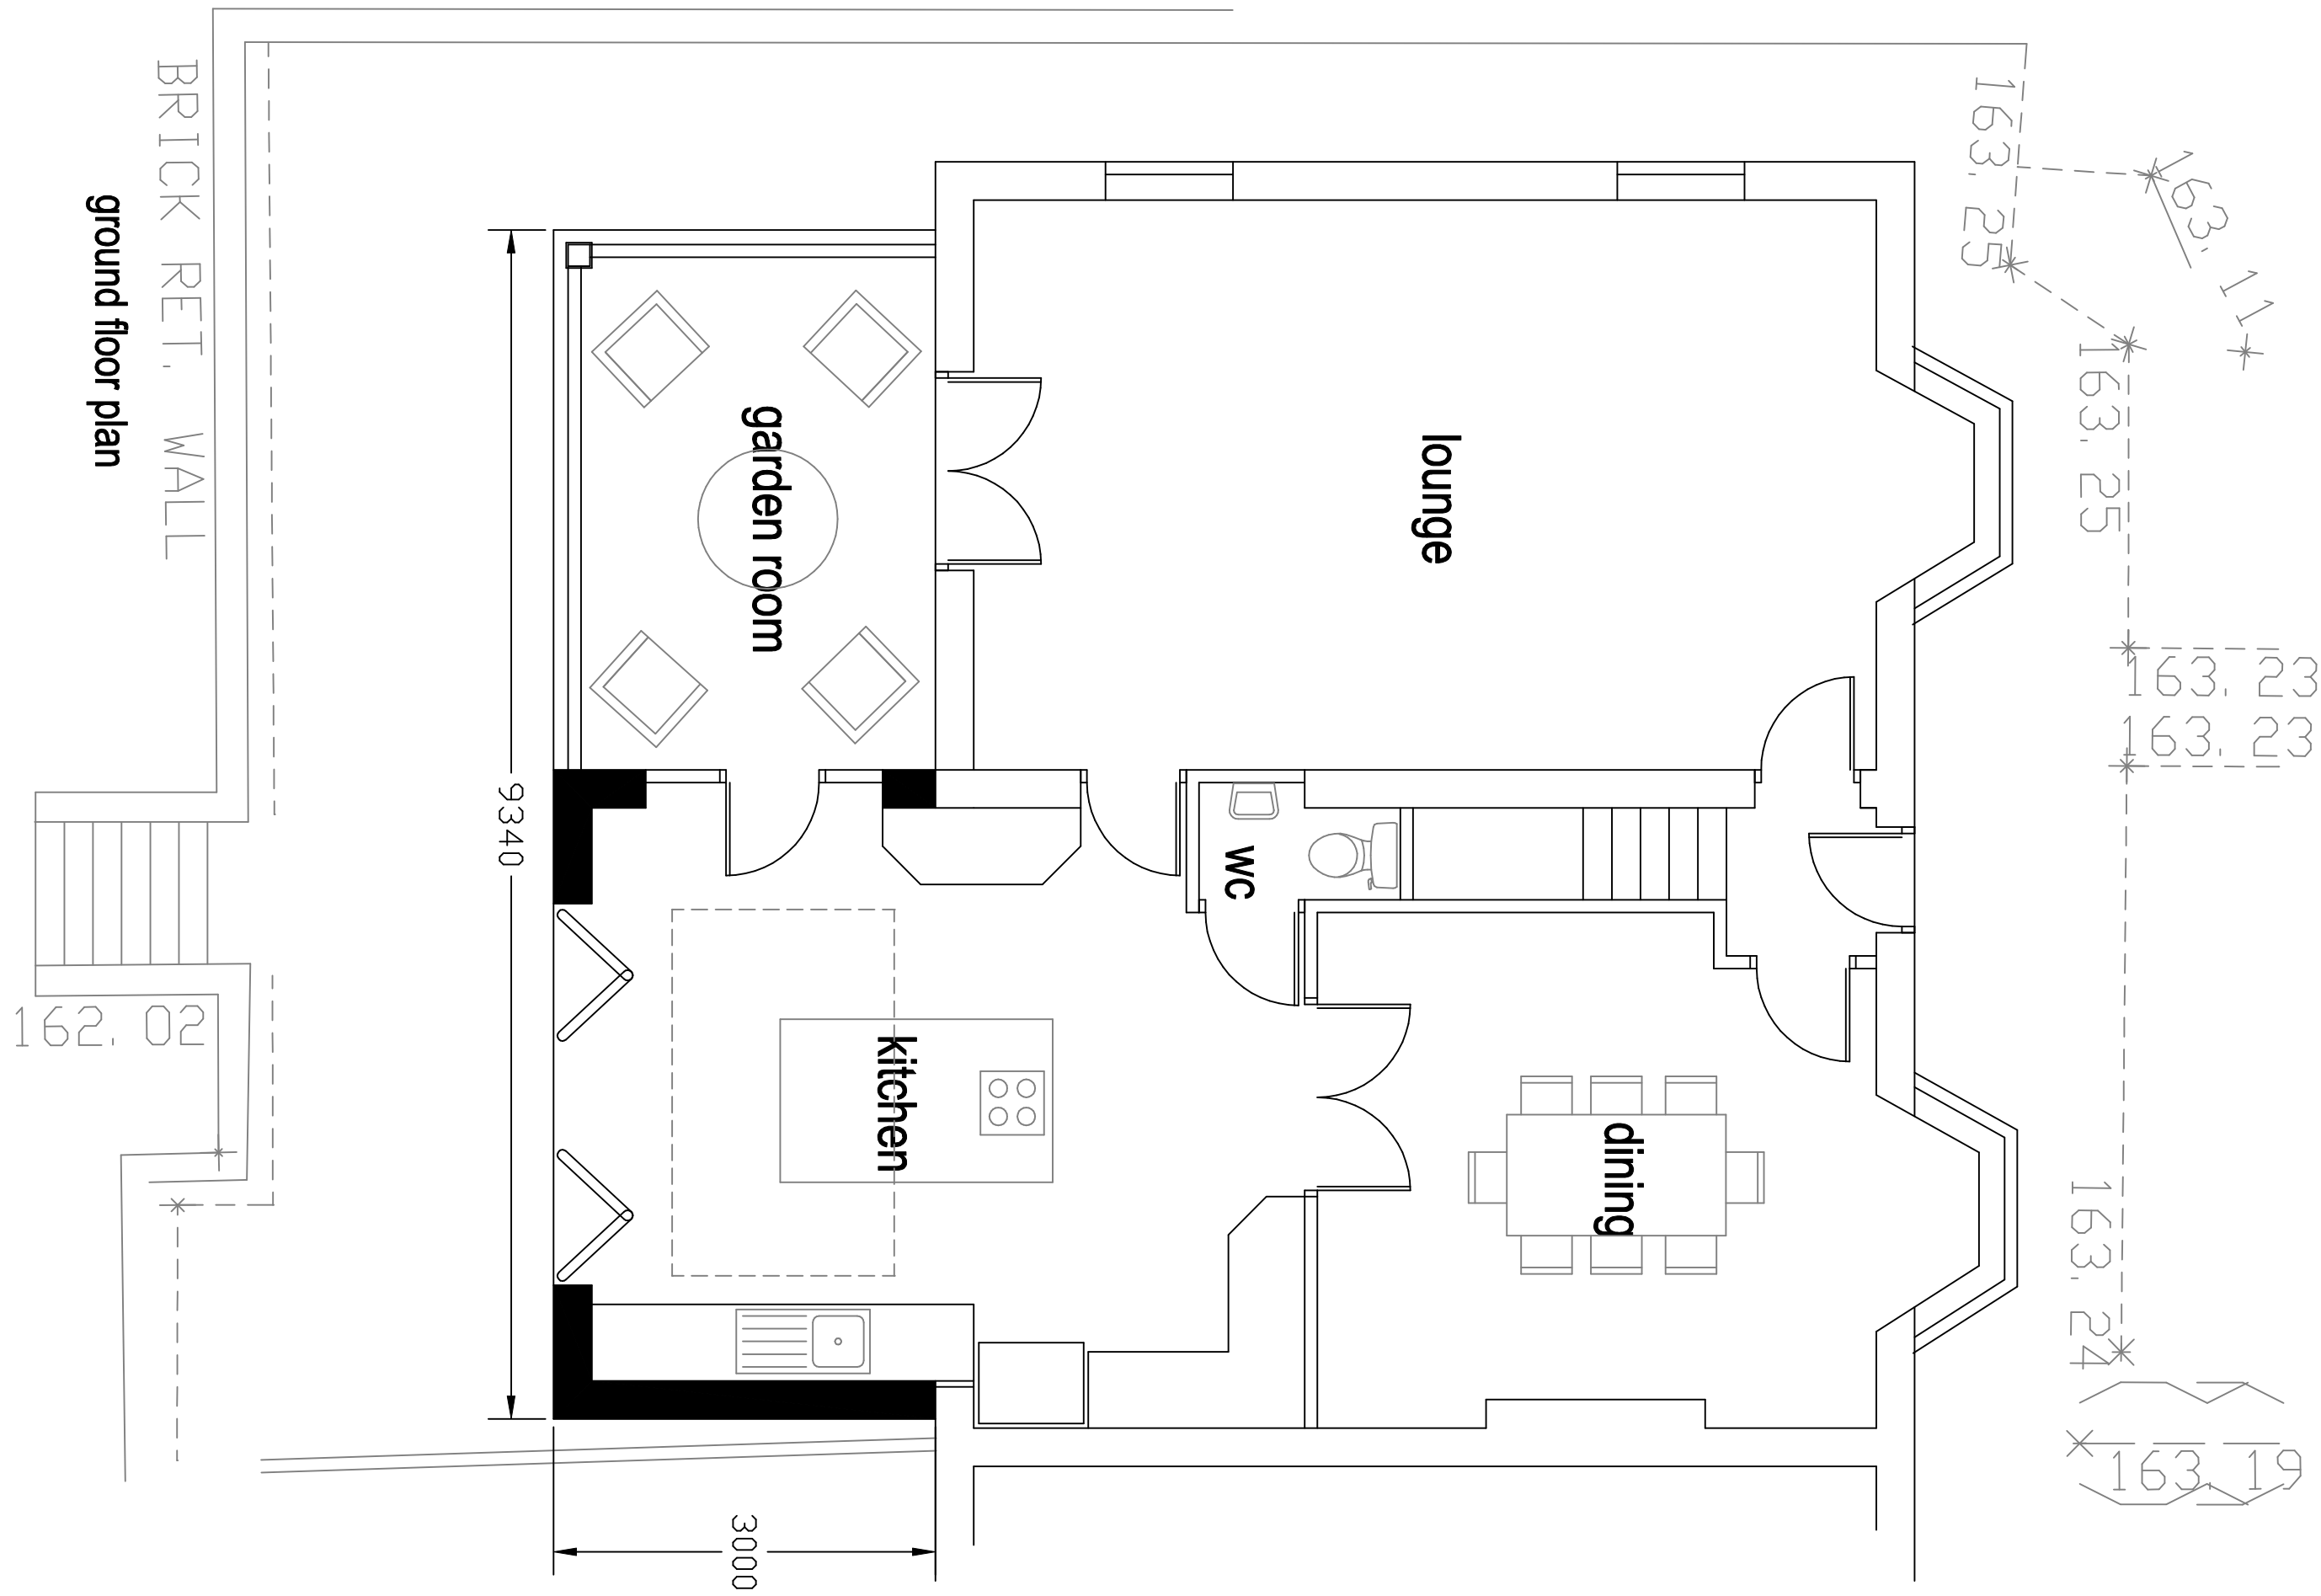

ground floor plan

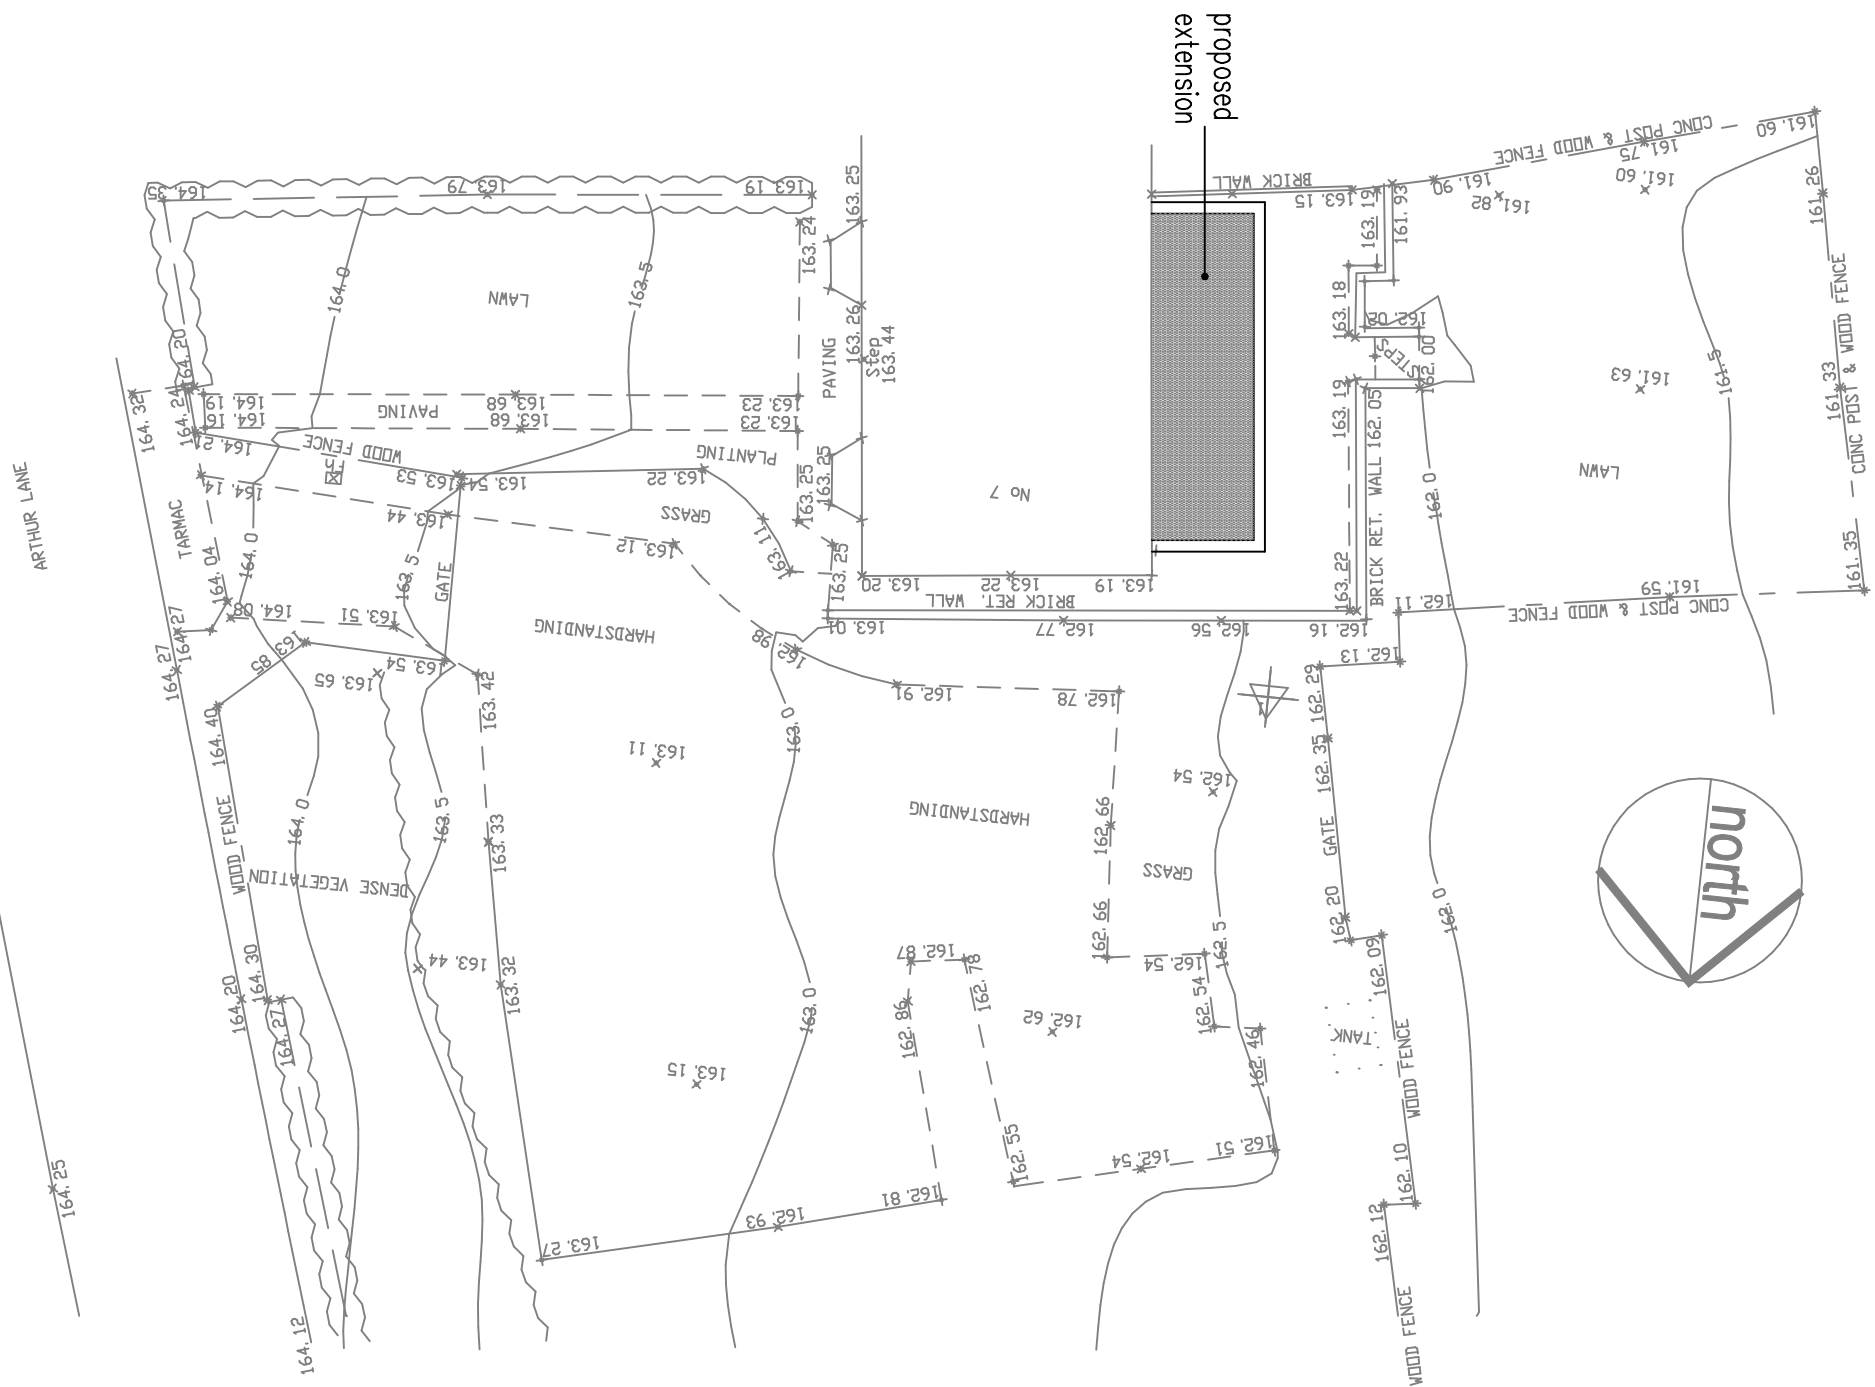

site plan - 1:200

as proposed

proposed single storey extension to rear and porch to front at

7 Arthur Lane
Ainsworth
Bolton

scale 1:50 1:200 @ A1

0m 5m
linear scale 1:50 @ A1

drawing number GS-07-11-23-PROP

Rae Cornell Associates Building Design and Planning Consultants
214 Burnley Road Bacup Lancashire
01706 873000