


PROPOSED OUTDOOR UNITS LOCATION
SCALE 1:50@A1

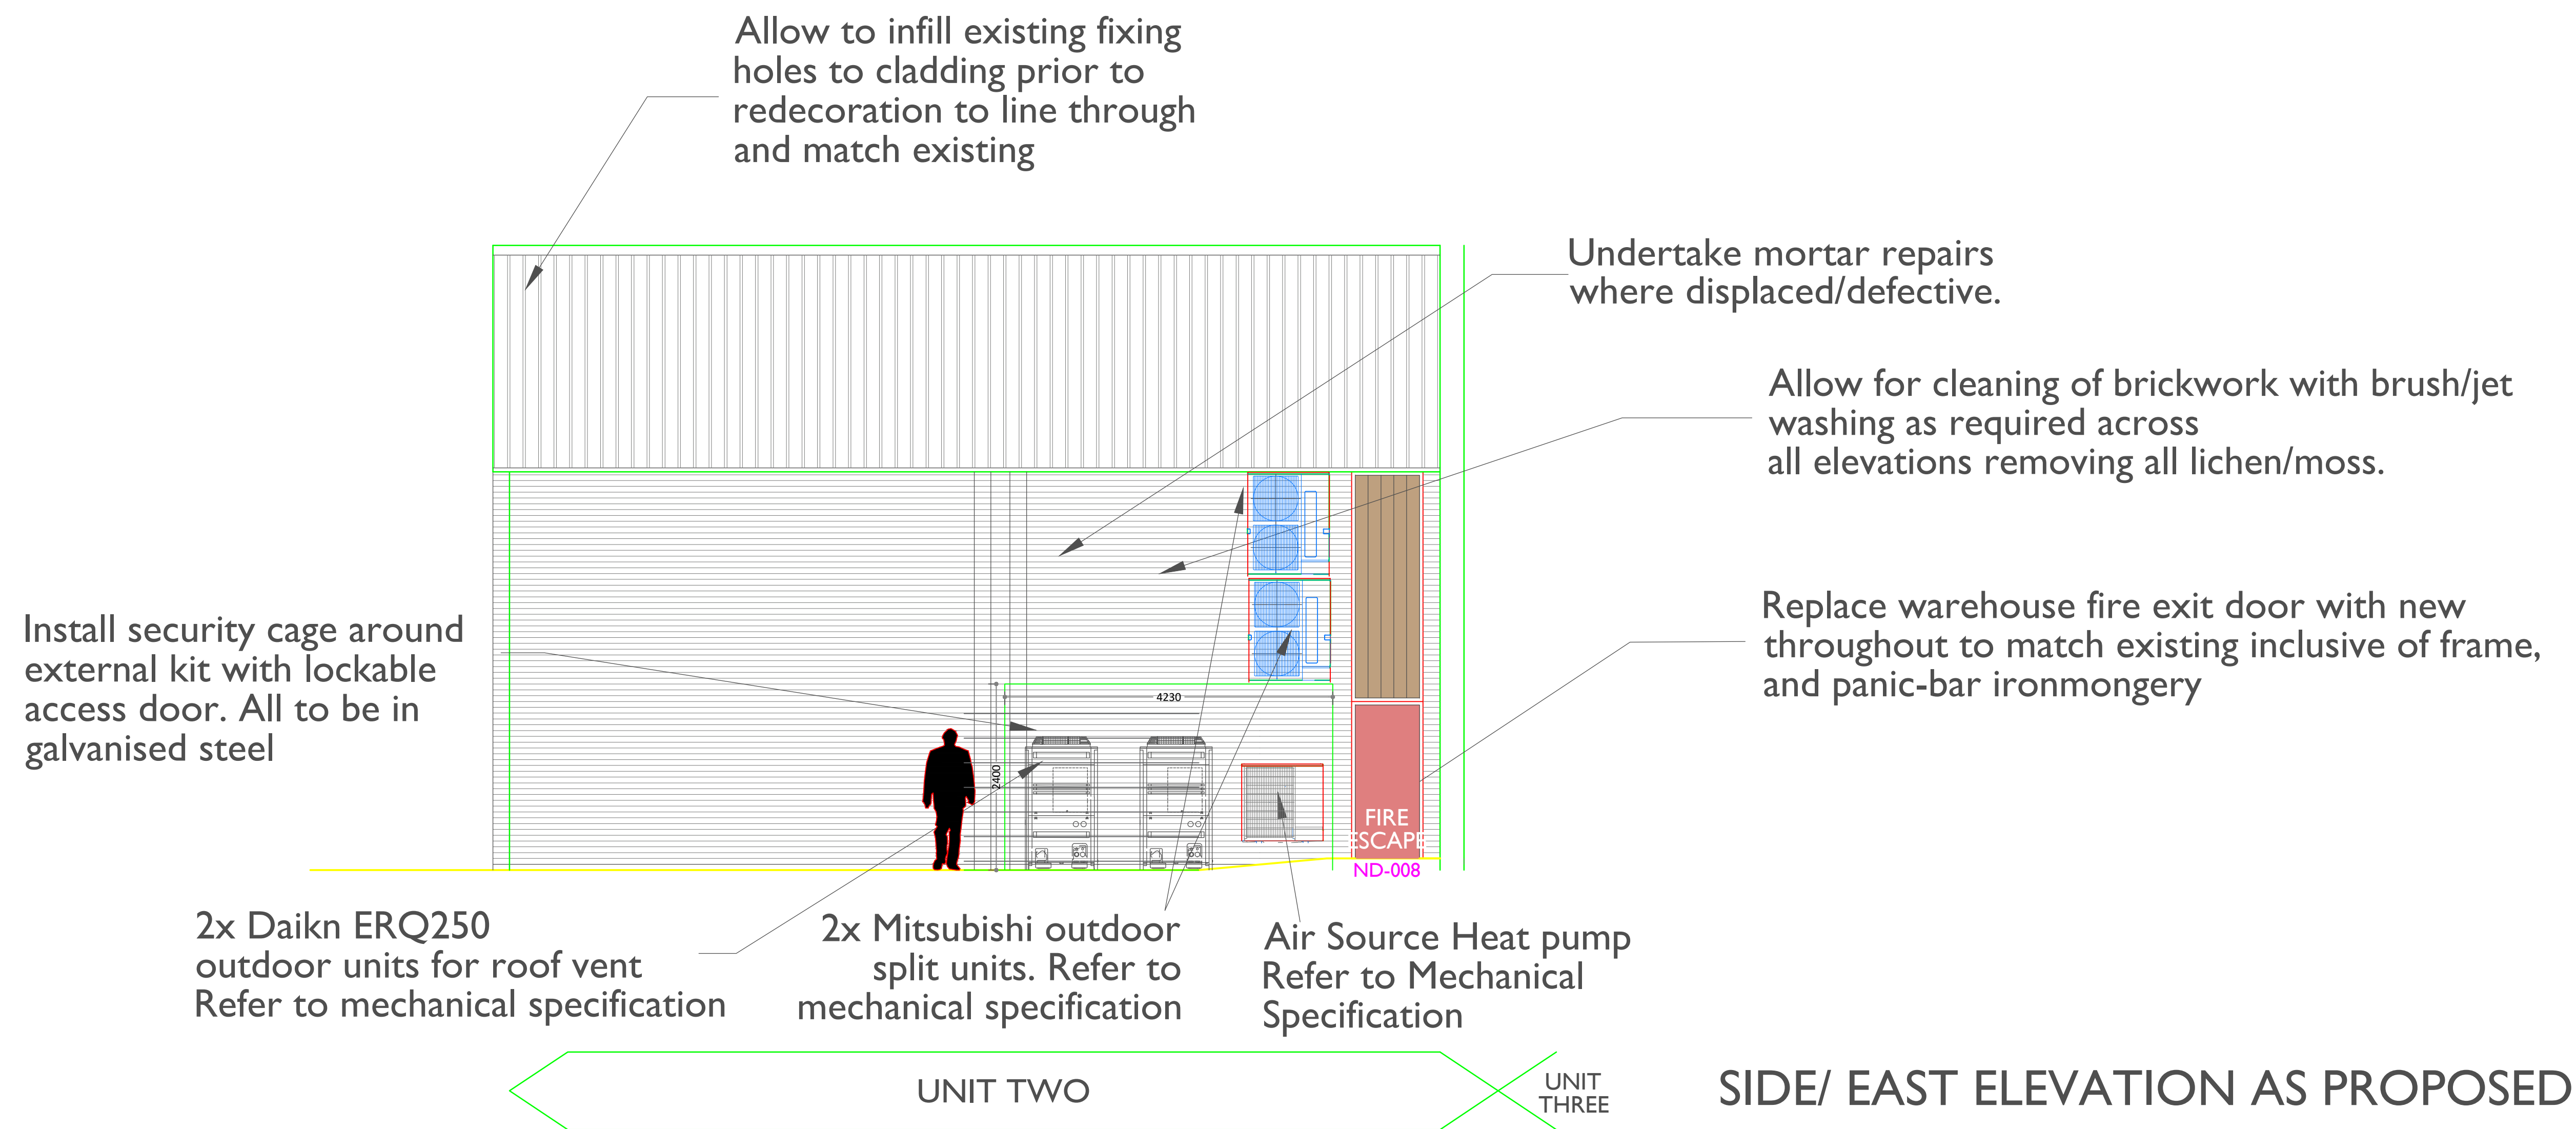

SIDE/ EAST ELEVATION AS PROPOSED

NOTES

- The creative content/information contained herein is confidential. It is the intellectual property of Jennor UK LTD and any use and/or reproduction is expressly prohibited without our approval.
- All dimensions are in millimeters unless otherwise stated.
- This drawing shall be read in conjunction with the project specifications and all other contract documentation.
- Do not scale this drawing - Check all dimensions on site.

AMENDMENTS

REV.	DATE	REVISION NOTES	BY
A	07.11.23	Revised Elevation Drawings	KMCK
B	07.11.23	Revised Elevation Drawings	KMCK

Jennor
Inspiring Workplaces

Jennor UK Ltd
Unit 3 Puma Court, Kings Business Park, Knowsley, L34 1PJ
t 01744 730717 f 01744 759657 www.jennor.co.uk

CLIENT

JLL

PROJECT

UNIT TWO – PARK 17

DRAWING

PROPOSED OUTDOOR UNITS LOCATION

DRAWING NO.	PROJECT NO.	REVISION
M111	N122	B

SCALE	DATE	DRAWN BY
1:50@ A1	13.09.23	KMCK