

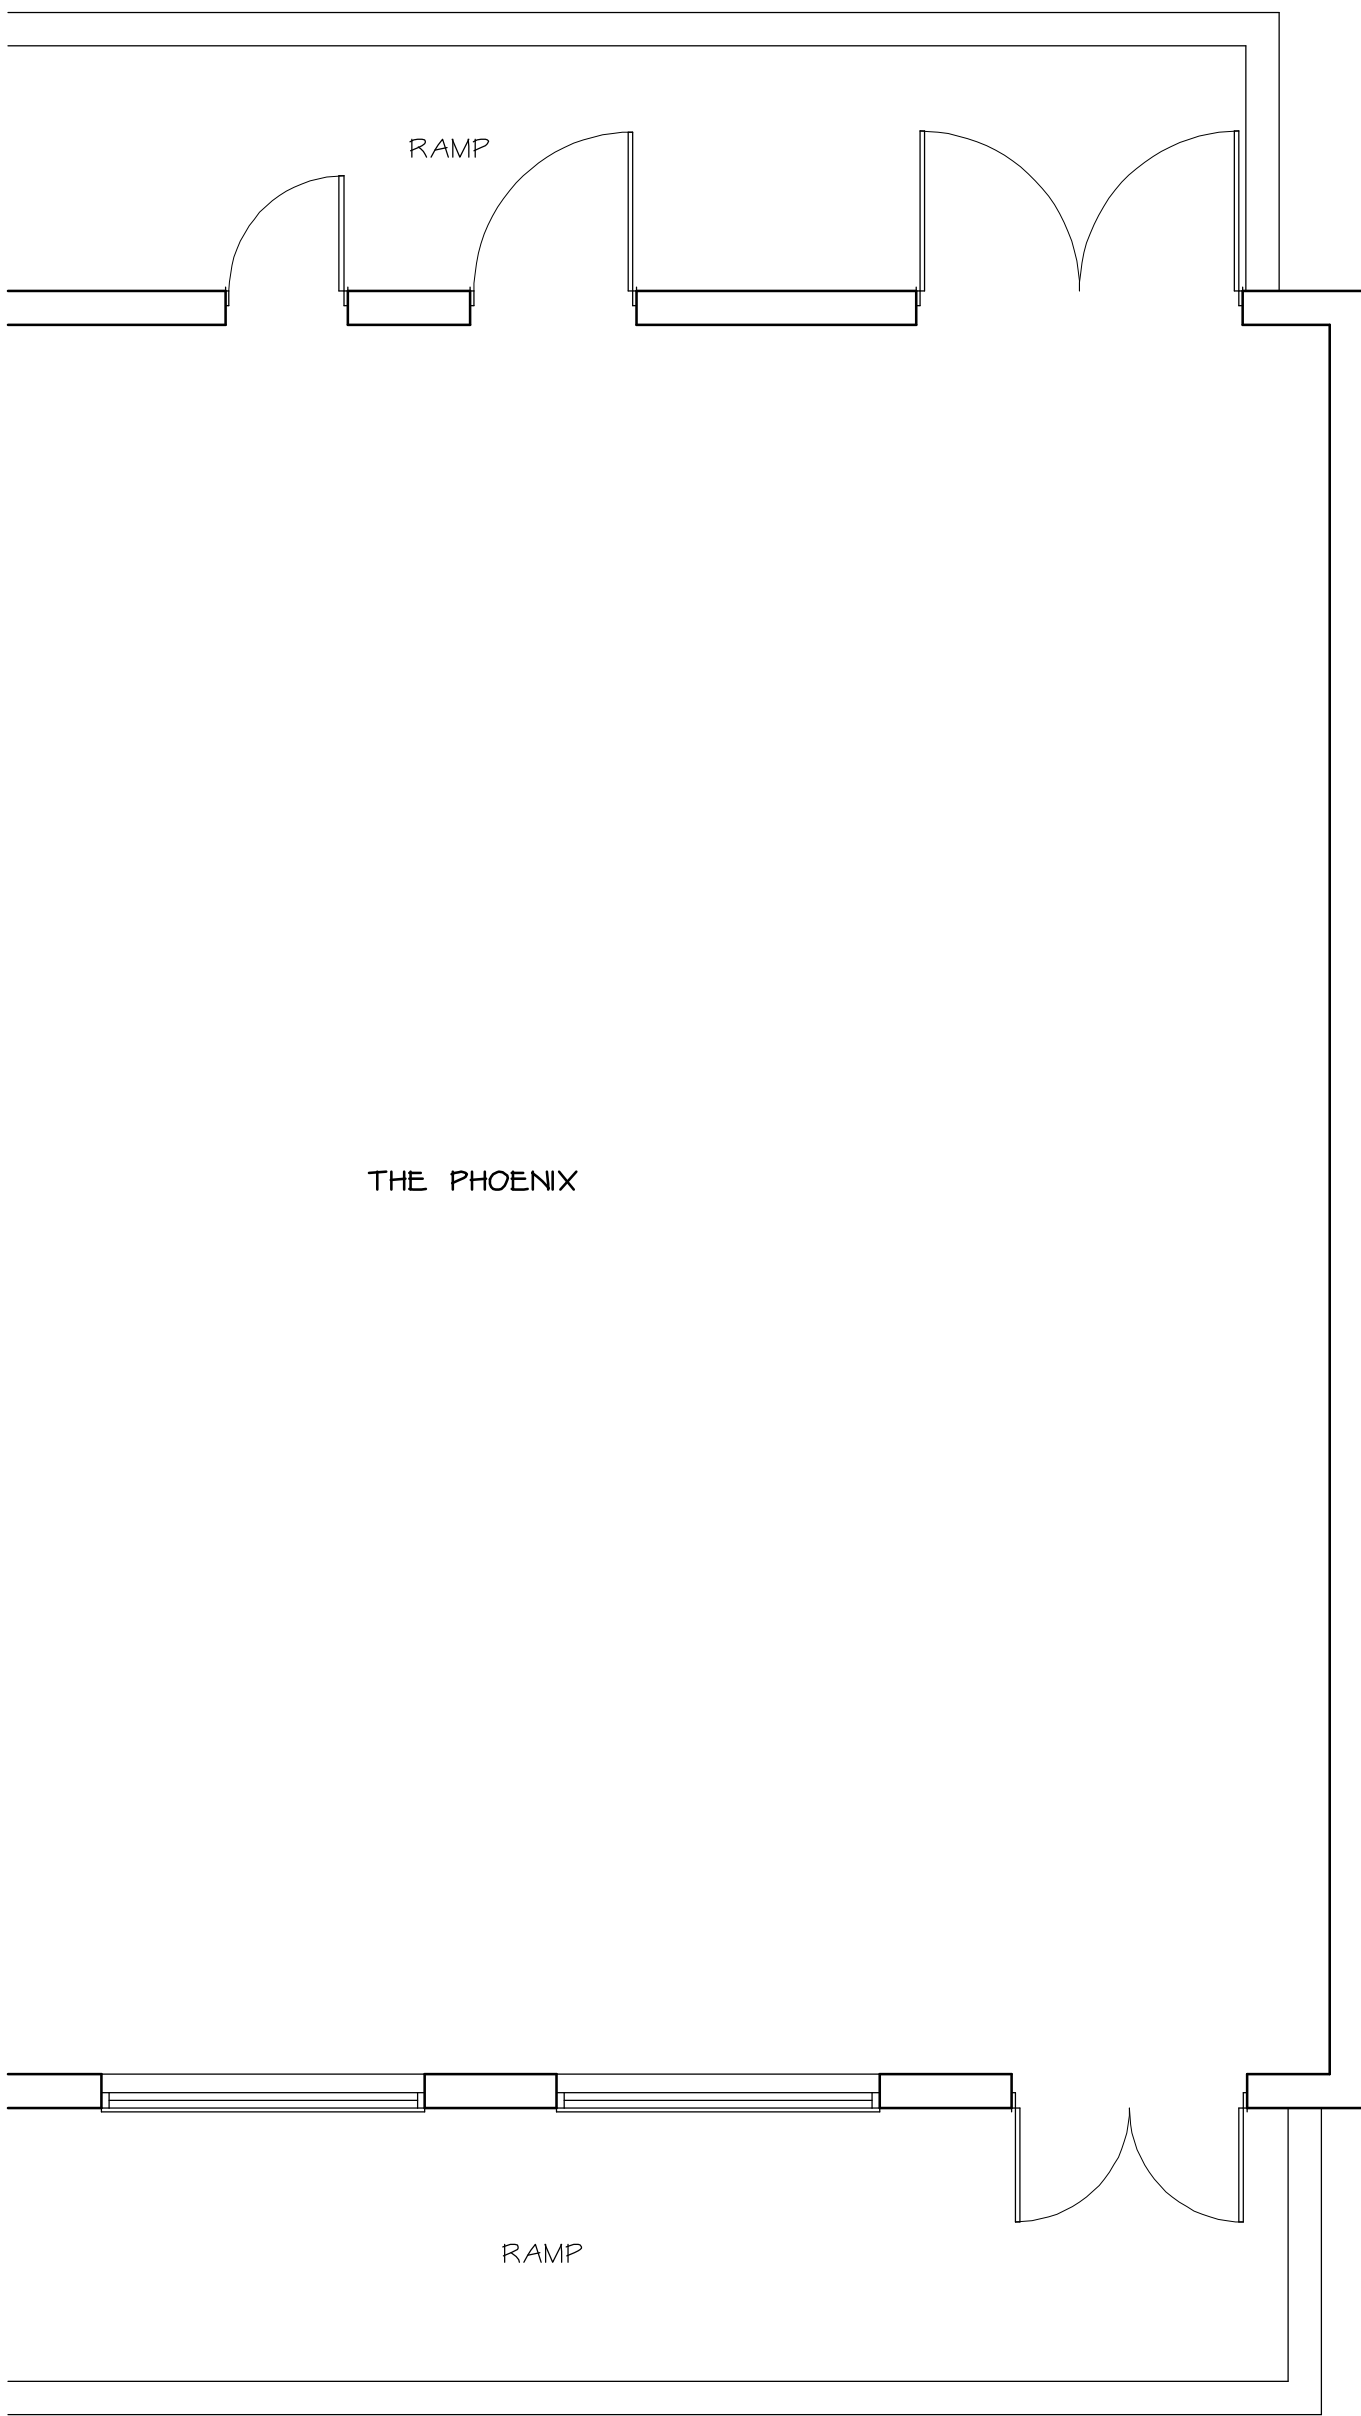
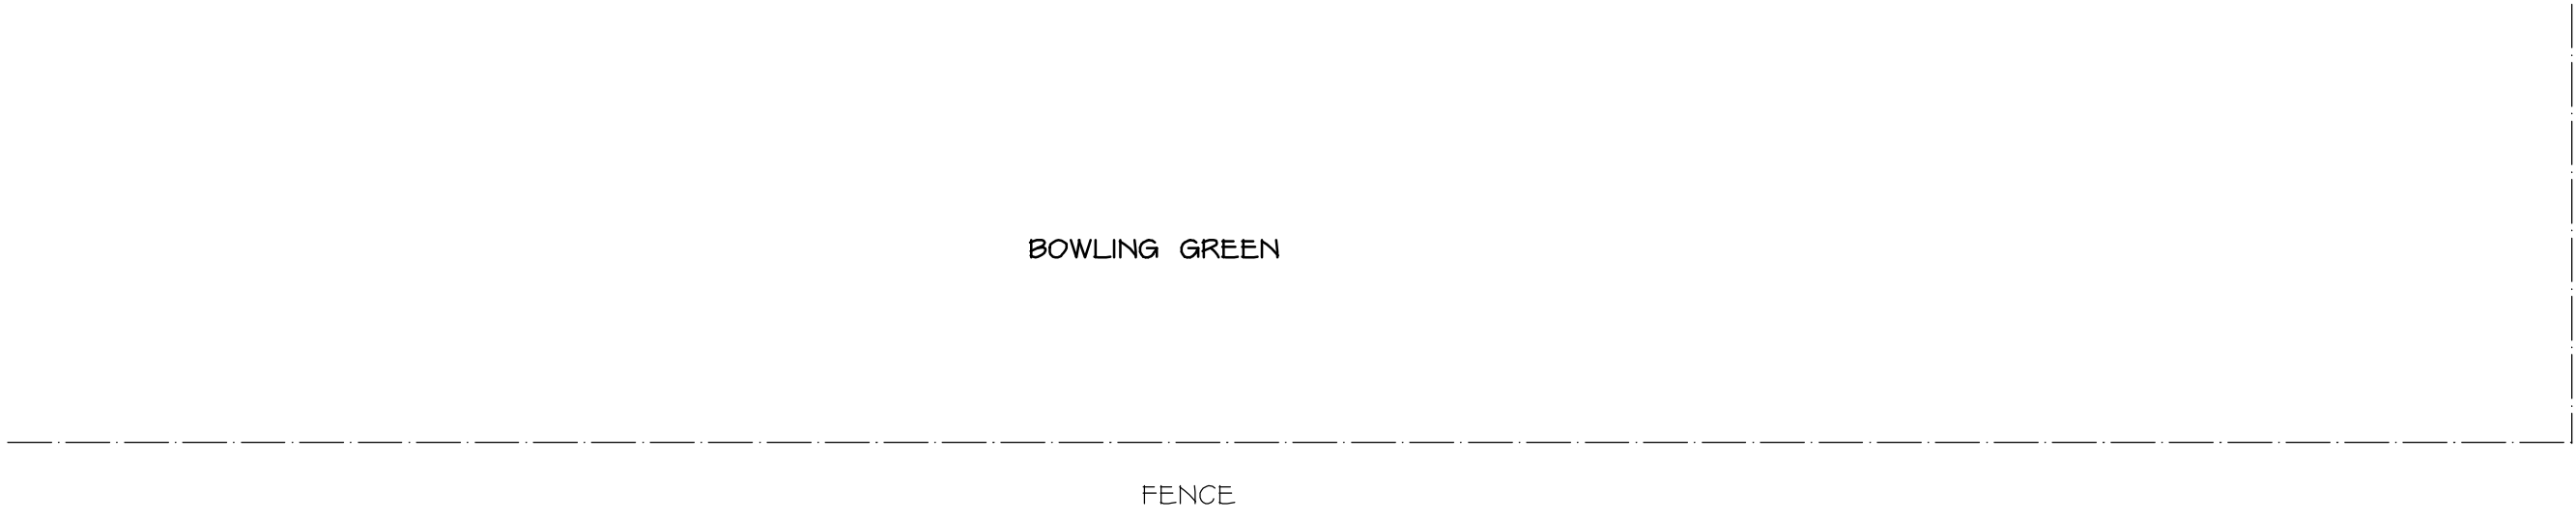


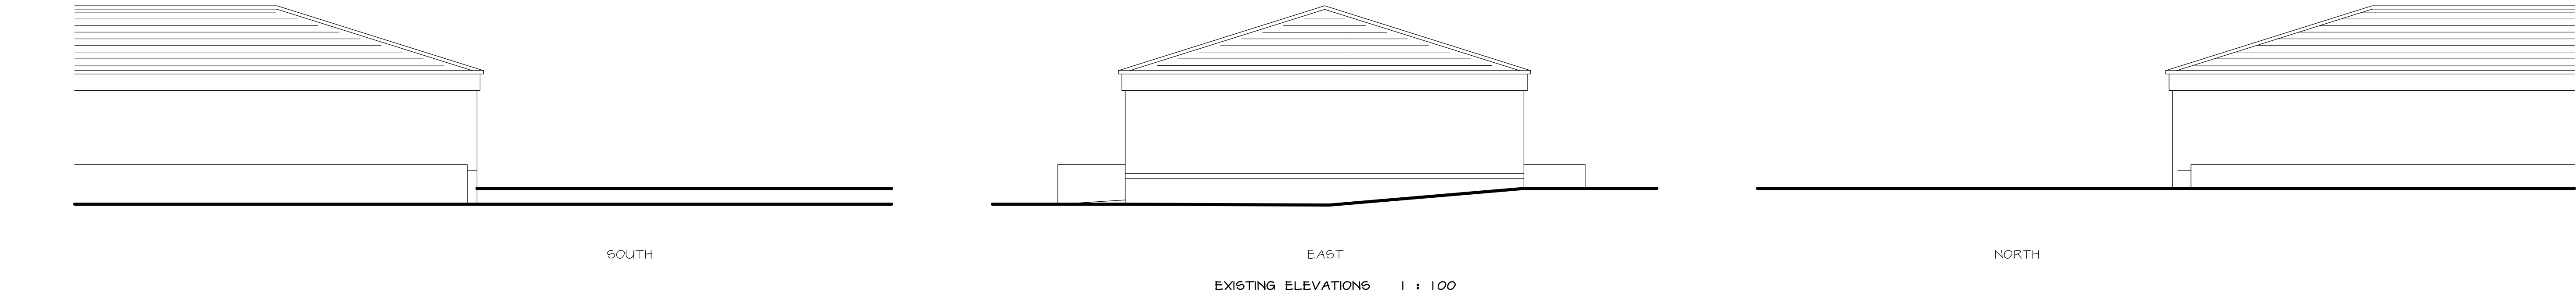

EXISTING GROUND FLOOR PLAN 1 : 50

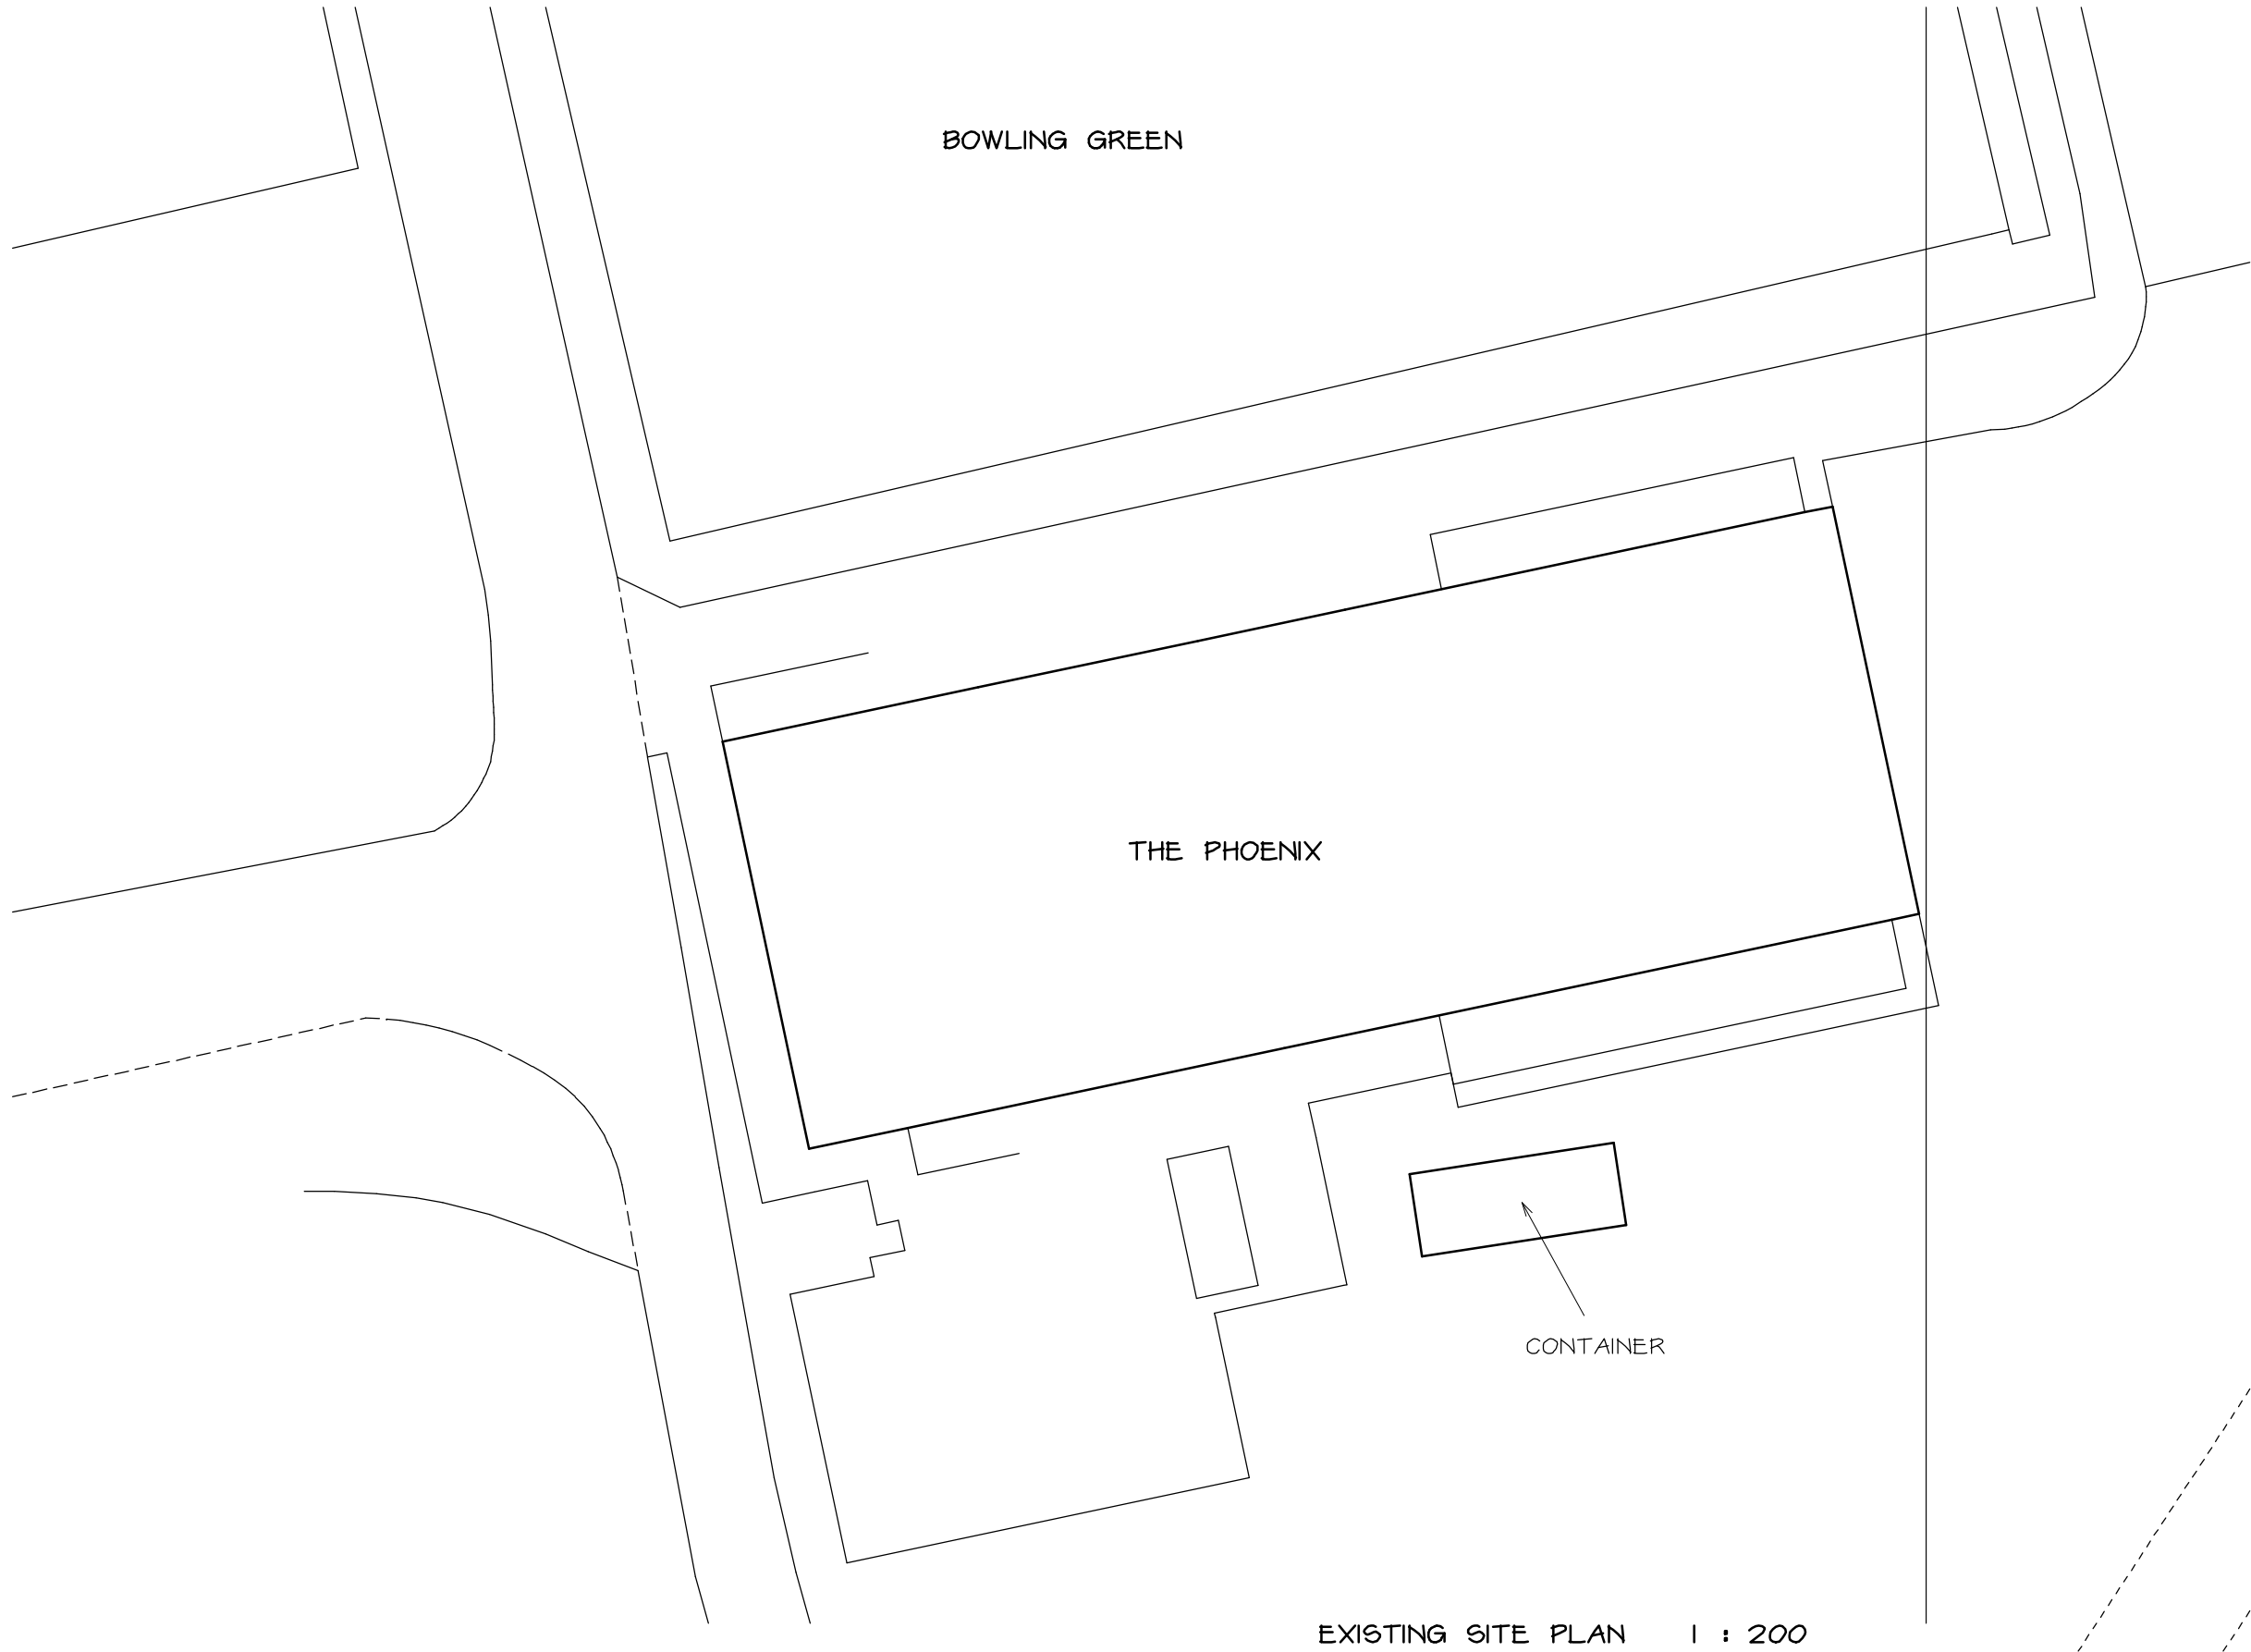

EXISTING SITE PLAN 1 : 200

Telephone 0161 643 2422

Northside Plans Ltd

Planning and Building Design

116 Simister Lane Prestwich Manchester M25 2SB

Project

PROPOSED DETACHED EQUIPMENT STORE
ST MARY'S PARK
PRESTWICH

Title

EXISTING PLANS AND ELEVATIONS

Scale 1:50 1:100 1:200 (A1) Date 07/2022
Drawn by NIGEL TAMG Dwg.no. 6MP/1