



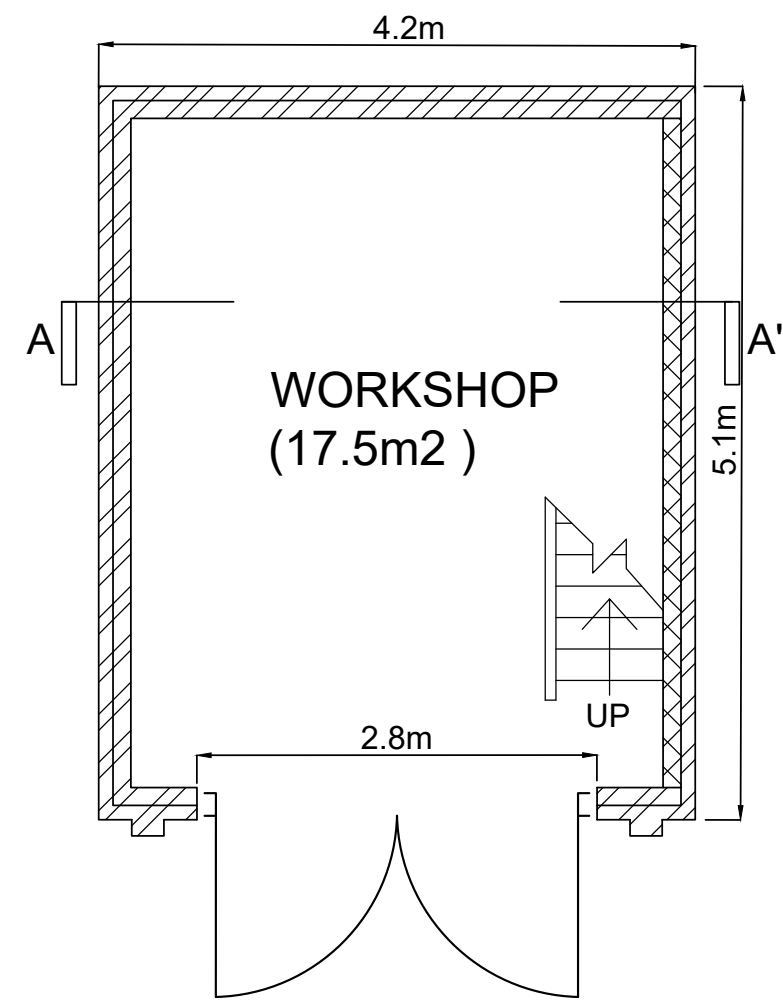


GROUND
FLOOR PLAN

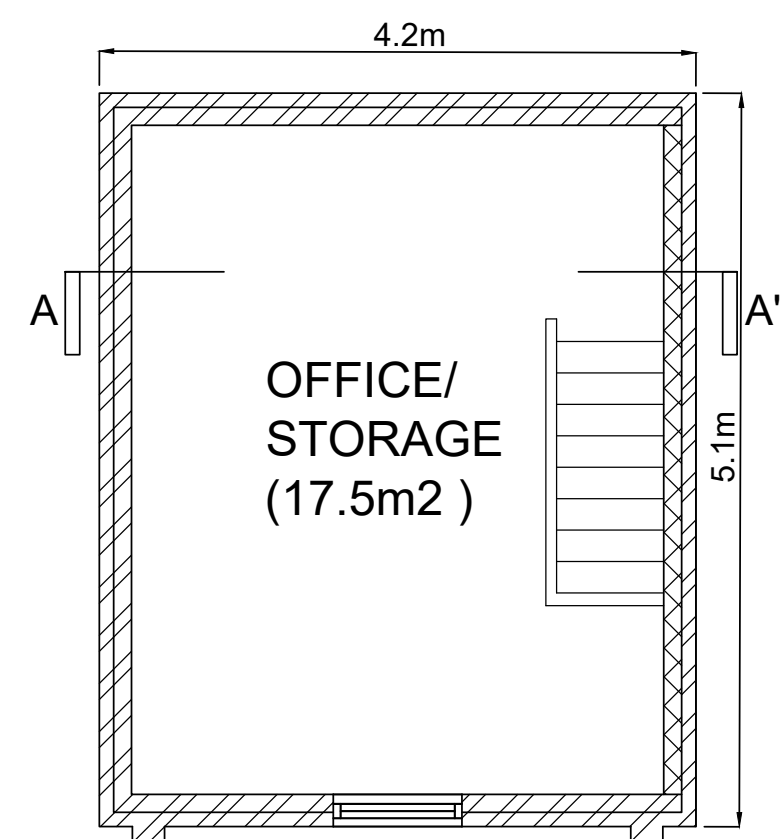


FIRST
FLOOR PLAN




FRONT
ELEVATION

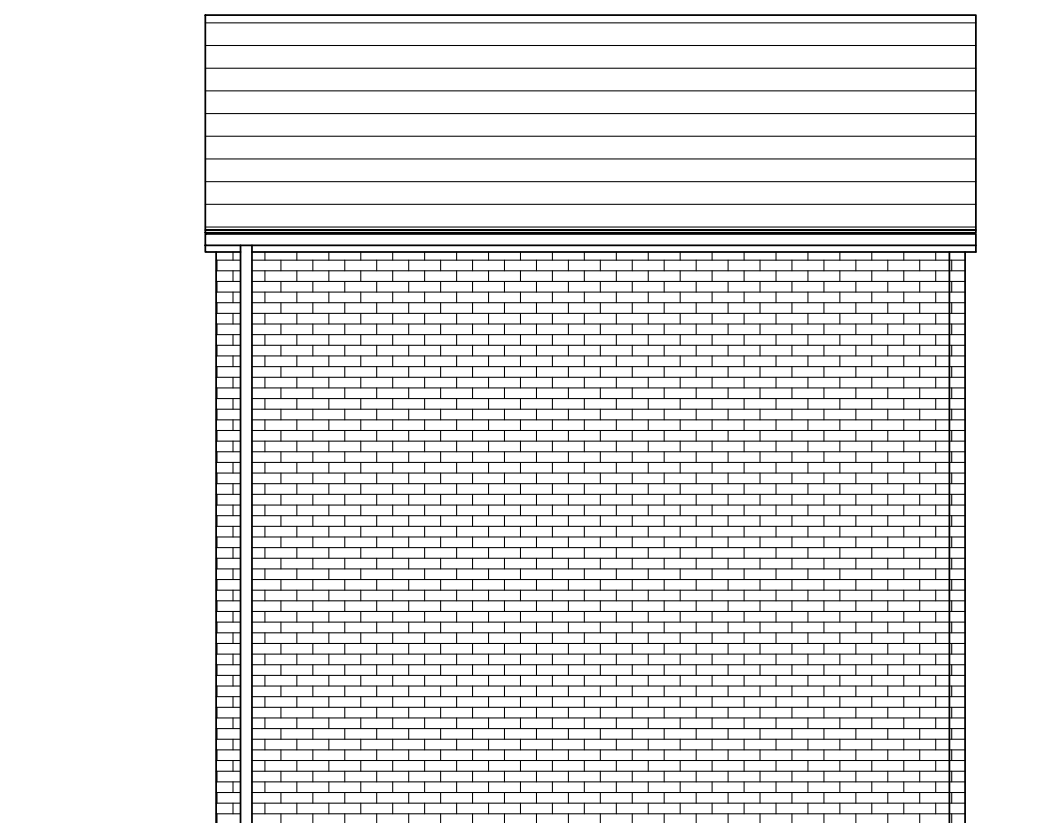


SIDE
ELEVATION 1

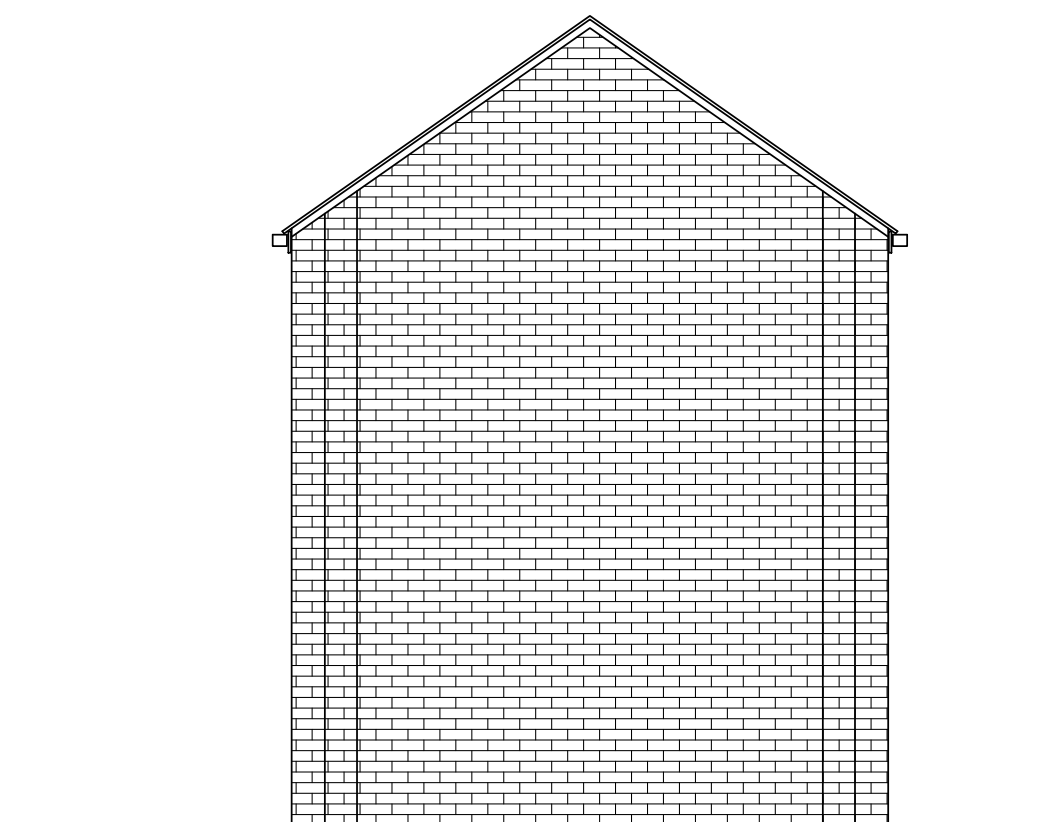


REAR
ELEVATION

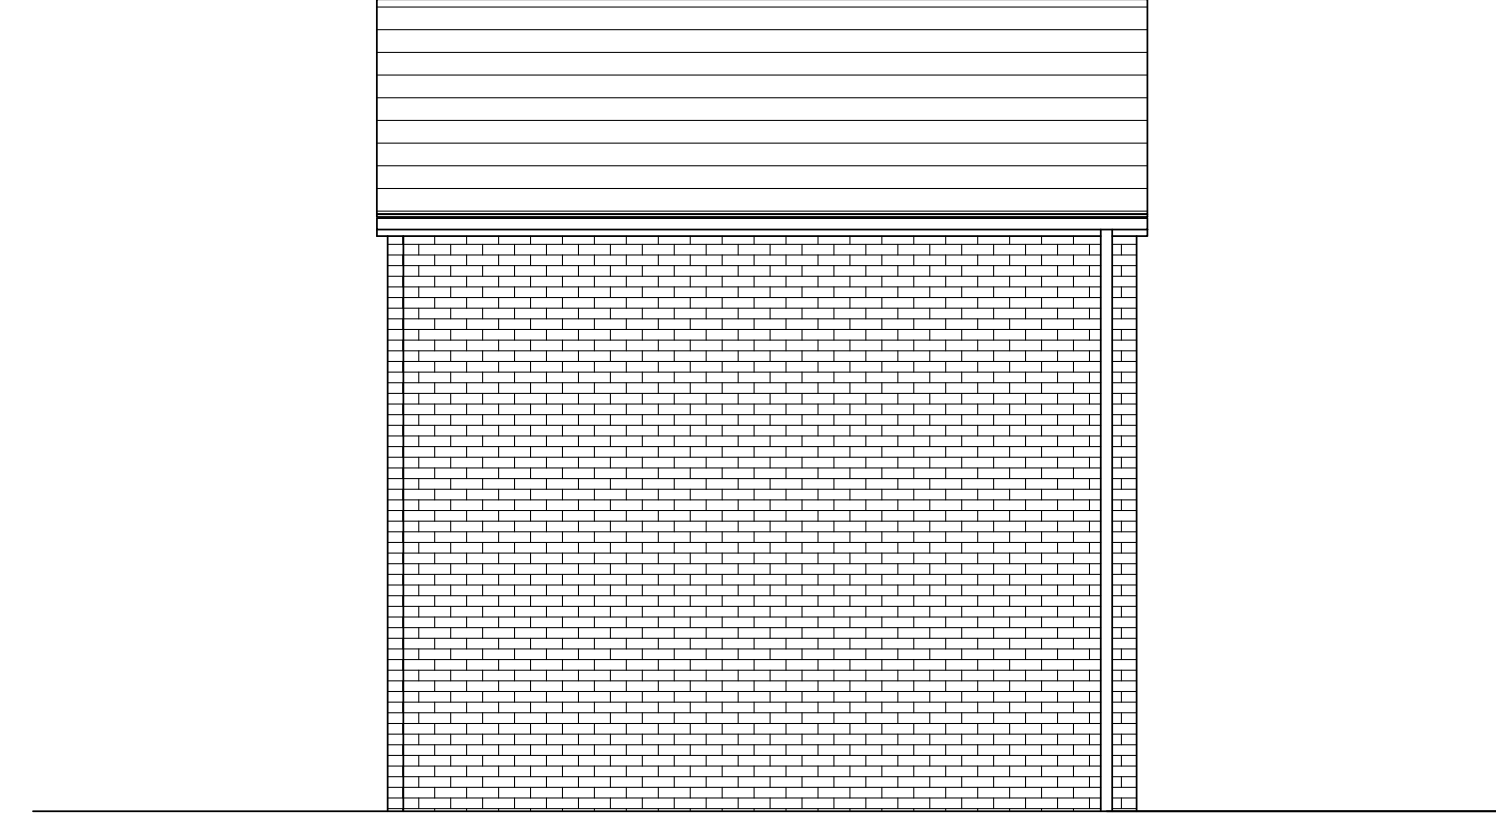

SIDE
ELEVATION 2

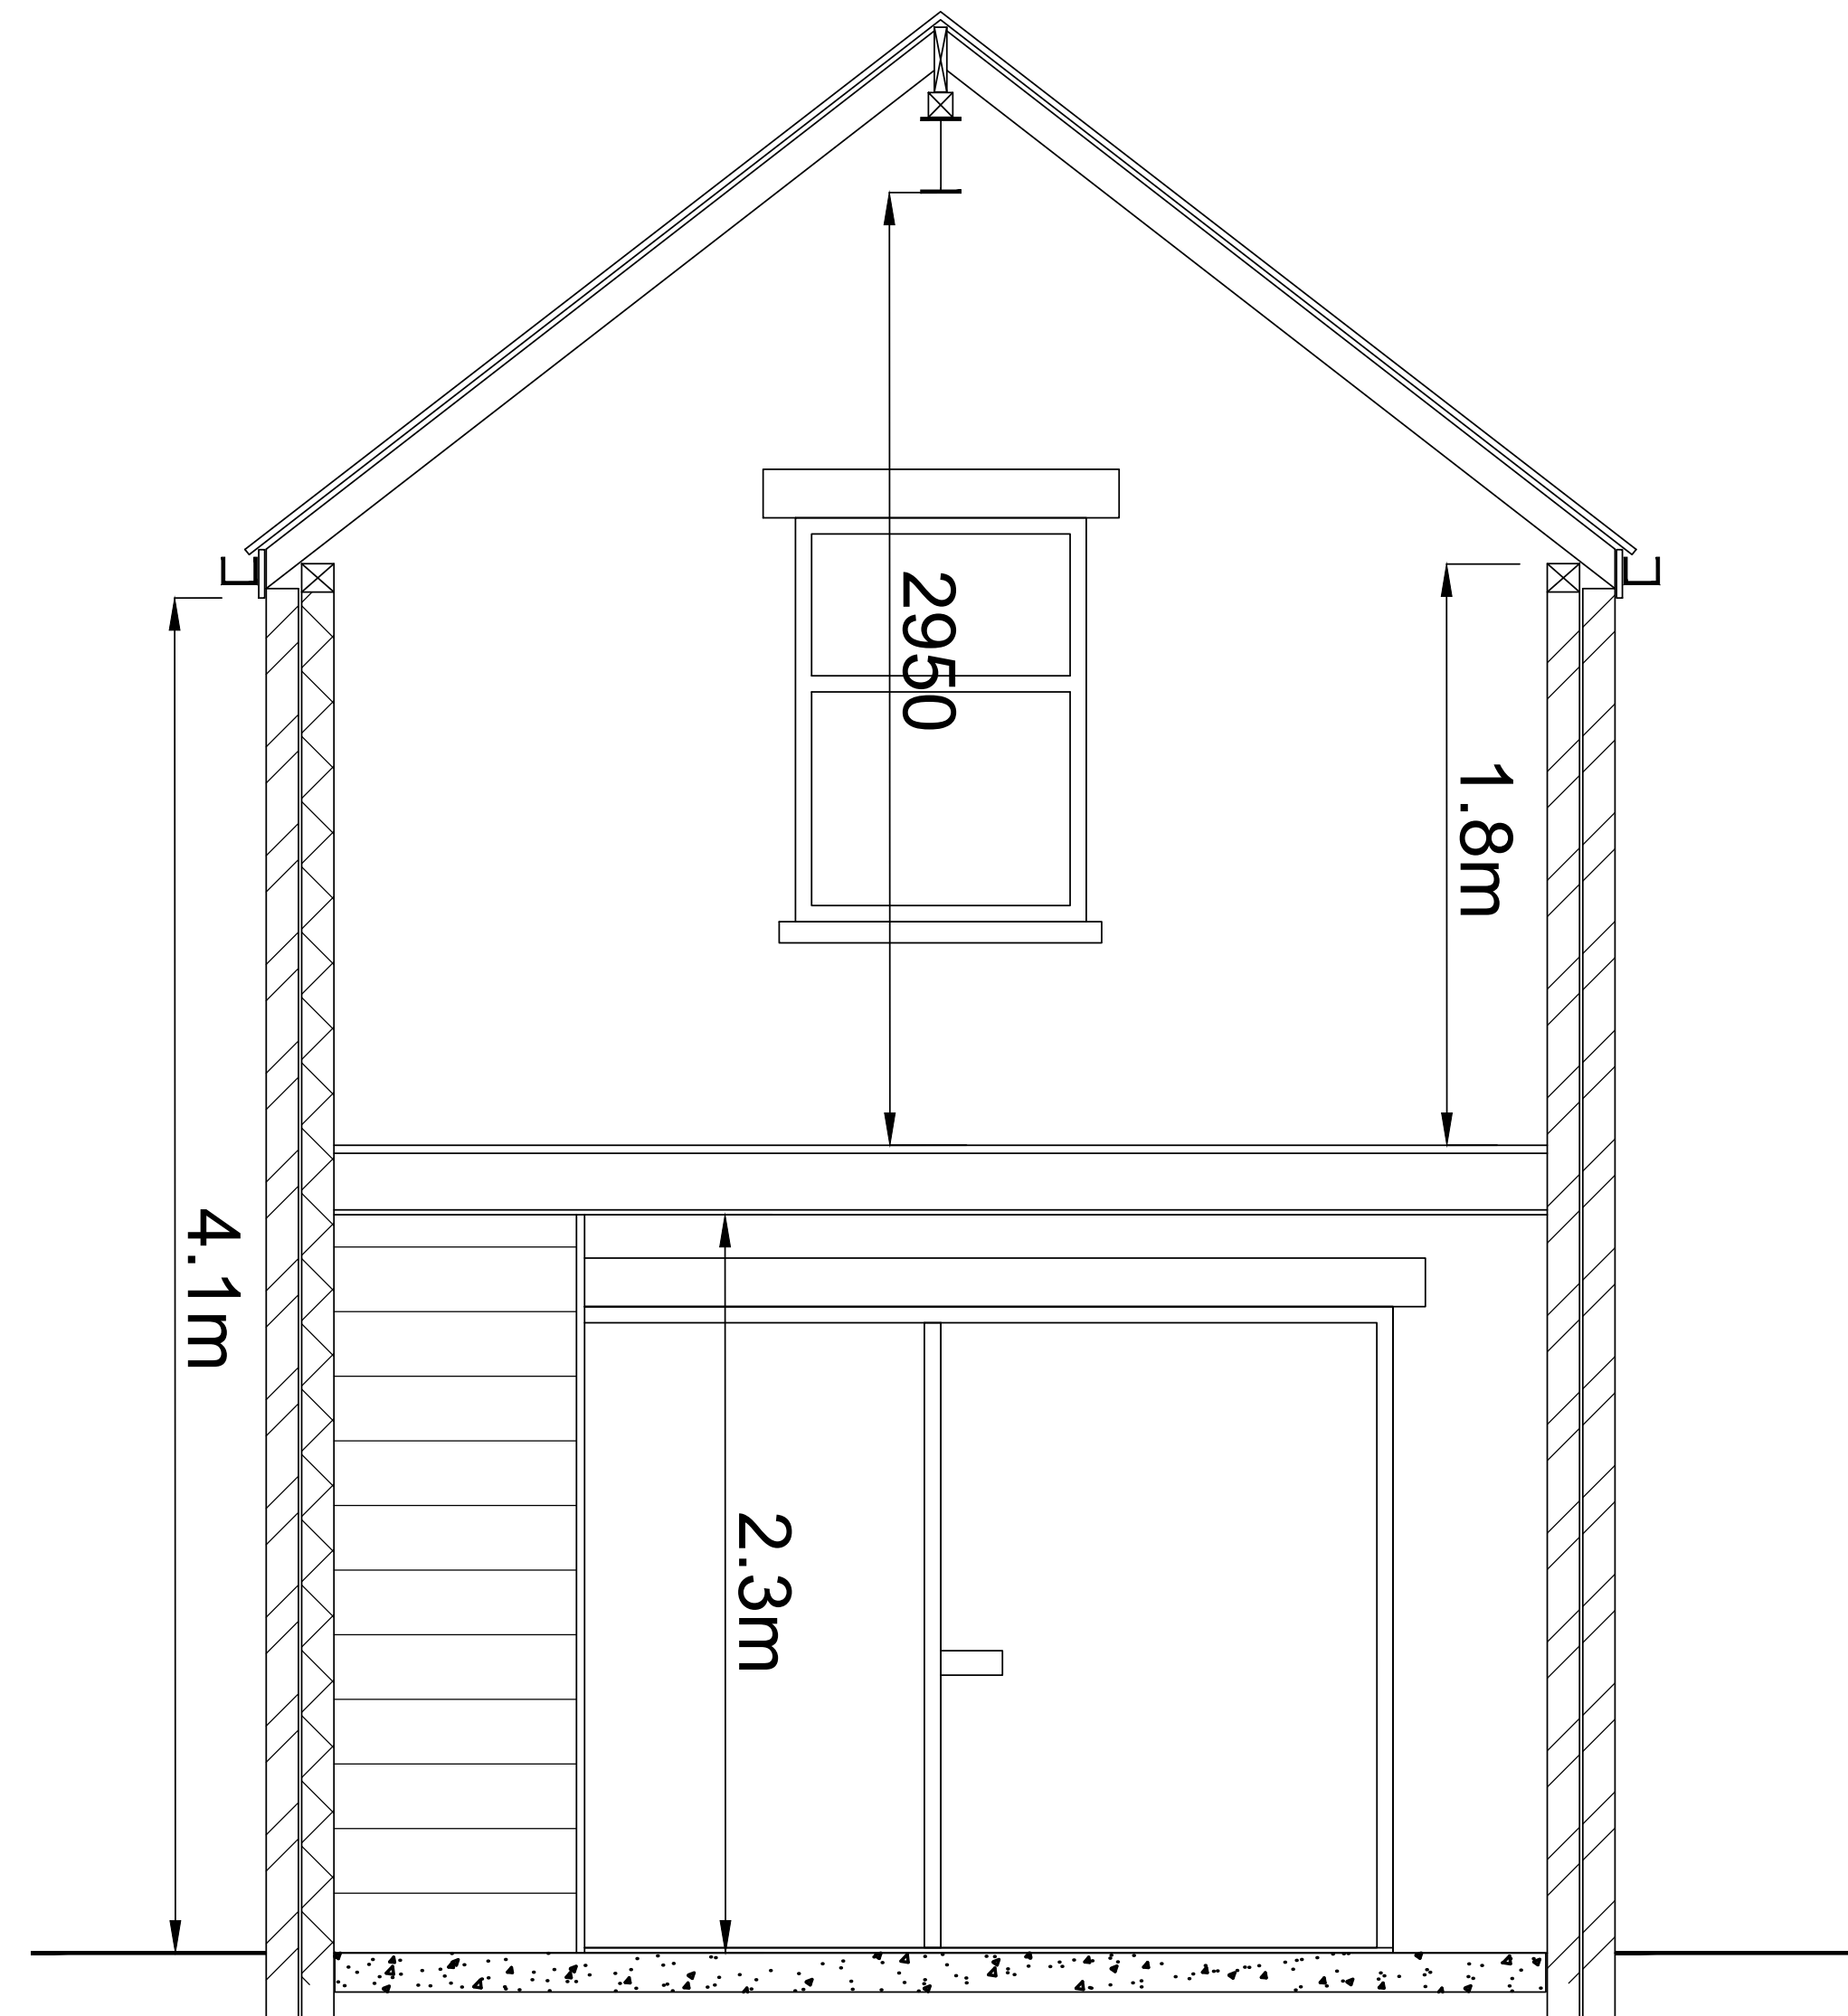

CROSS SECTION AA'

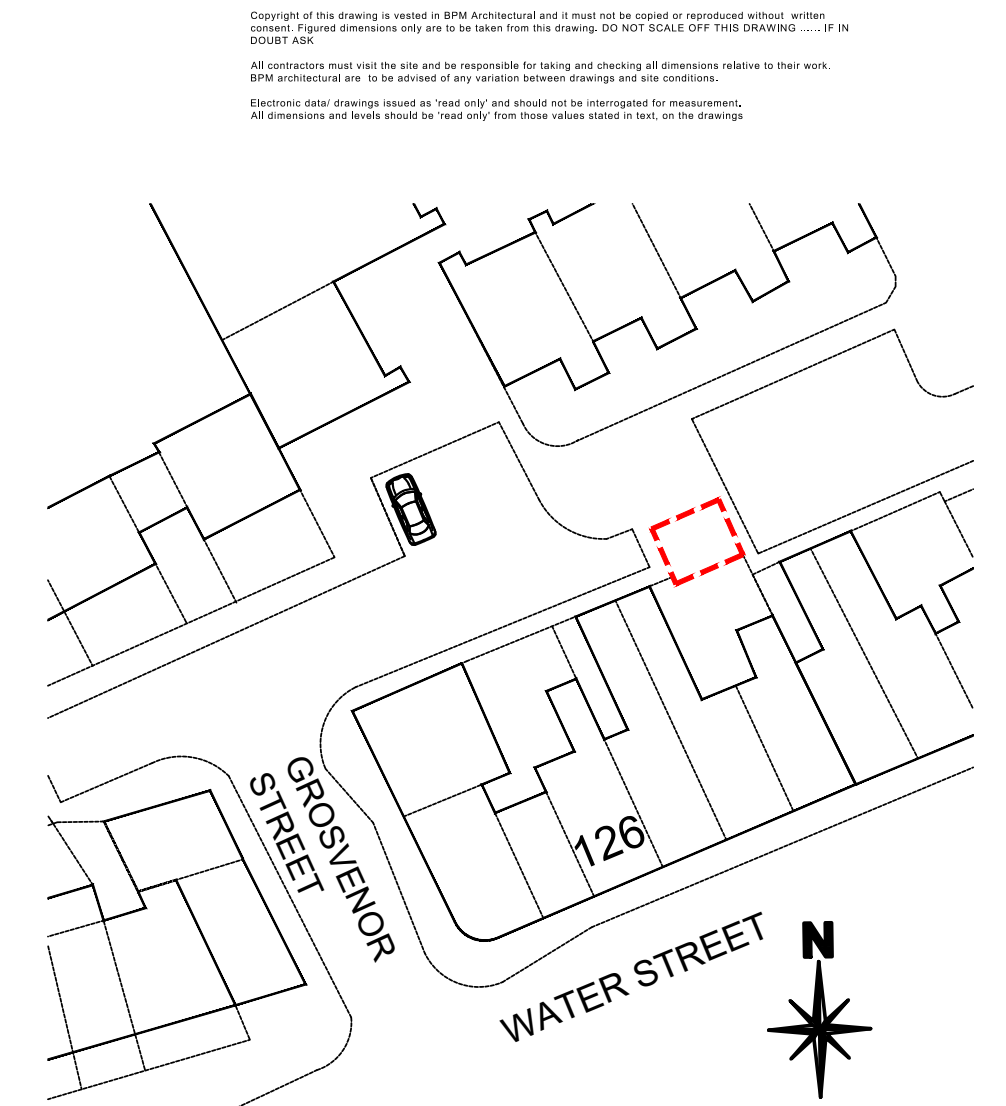

BLOCK PLAN
SCALE: 1:500

REV:	DATE:	DETAILS:
BM ARCHITECTURAL DESIGNS, APARTMENT 8, 224 GREAT CLOWES STREET, MANCHESTER M7 2ZS TEL: 07415 493002 email- benjamin.maguire10@gmail.com		
Project:	CONVERSION OF FORMER WORKSHOP BUILDING TO THE REAR OF WATER STREET, RADCLIFFE, BURY M26 4BE	
Title:	EXISTING PLANS	
Client:	CASSEL AND FLETCHER PROPERTY MANAGEMENT	
Scale:	1:50@A1	Date: 03/ 2023 Drawn: BM
Status:	PLANNING	
Drawing no:	BM/0323/WATER/PL1 Rev:	
Architectural Design/ Planning/ Construction/ Building Regs		