


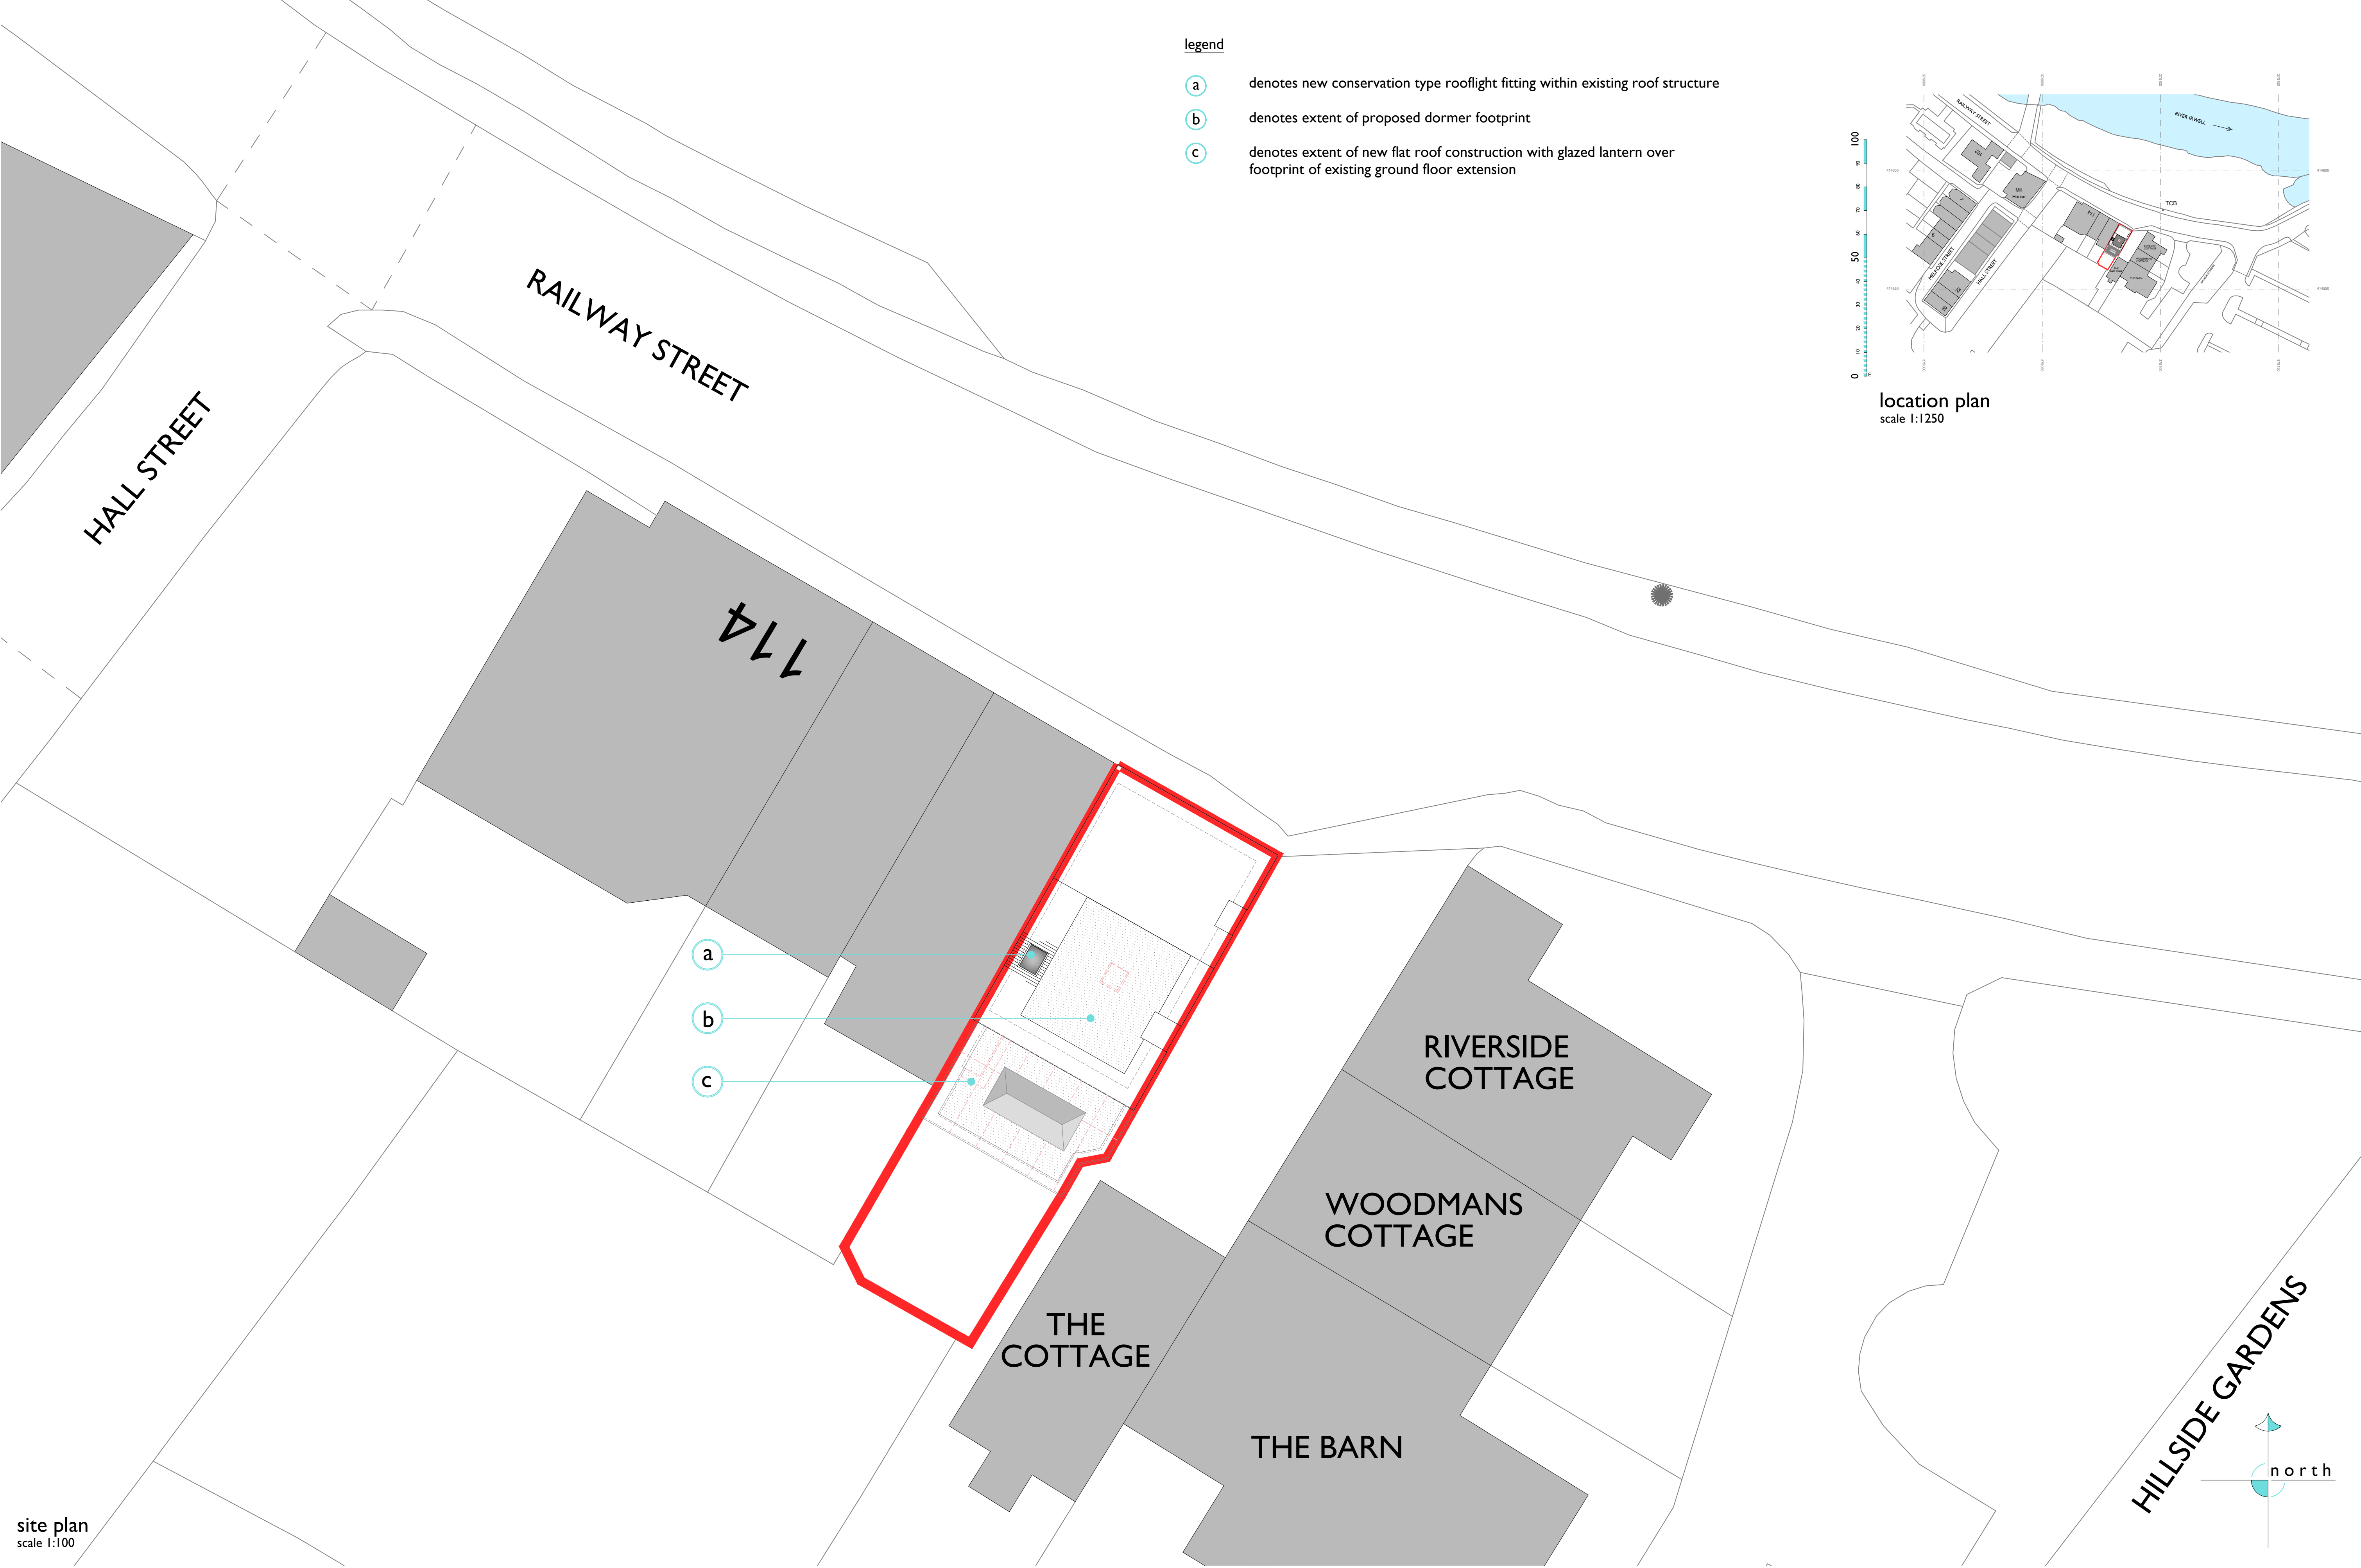

site plan
scale 1:100

location plan
scale 1:1250