




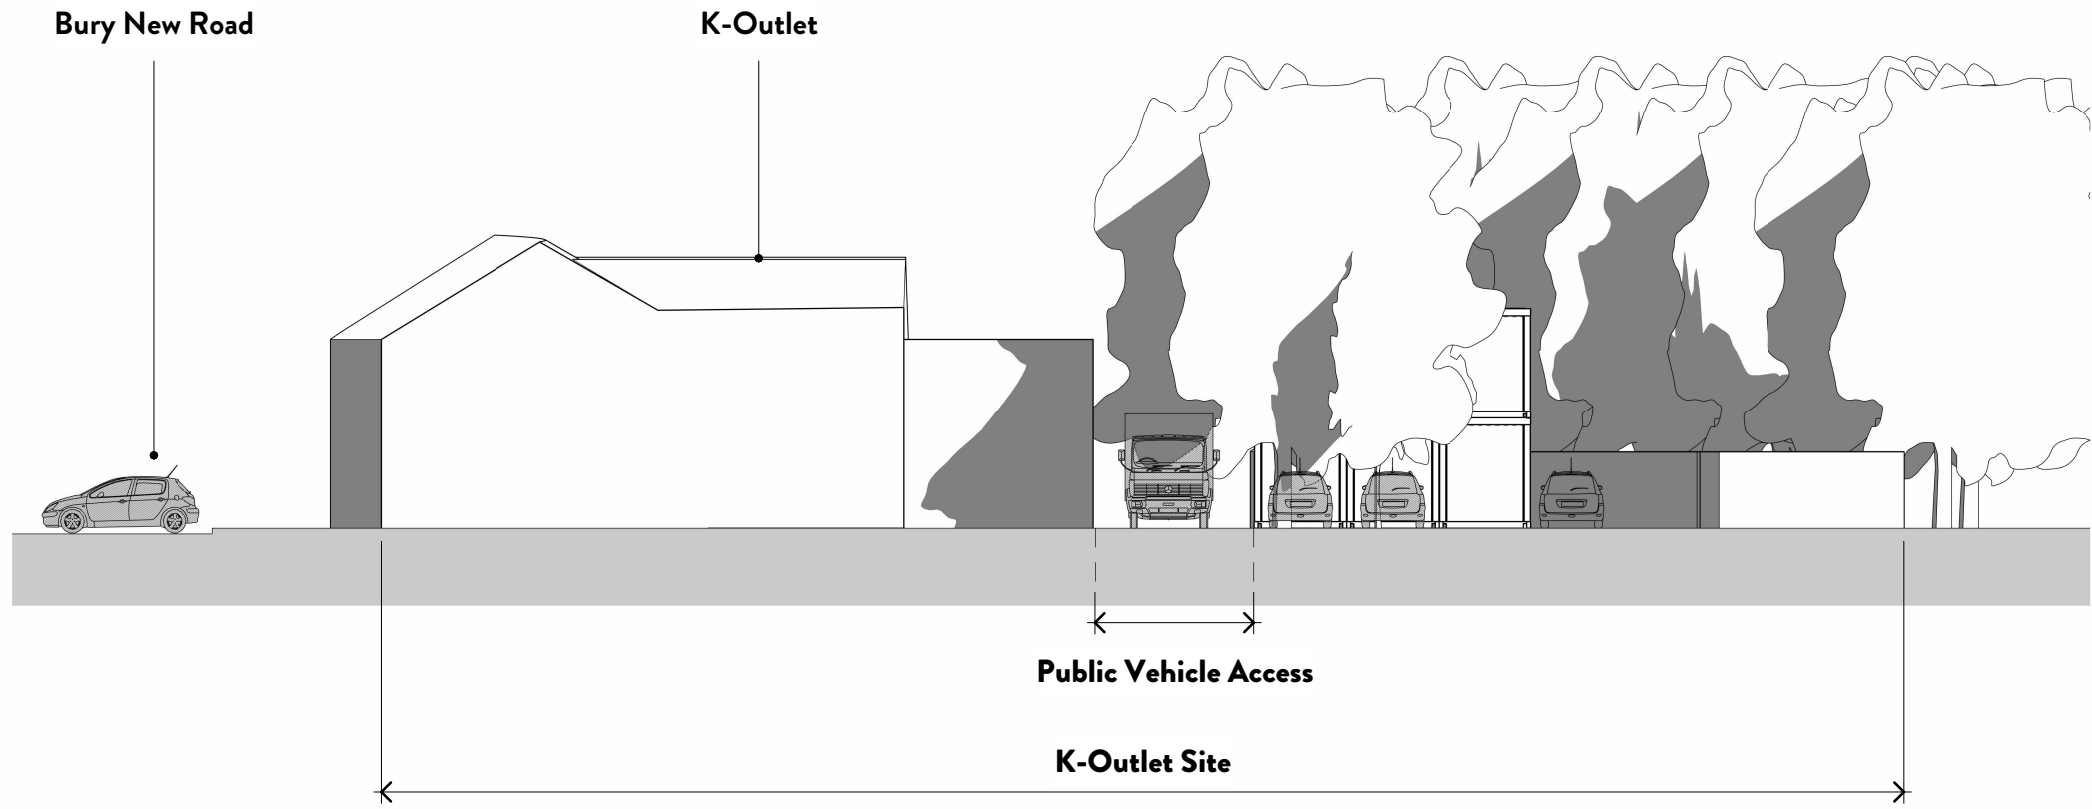


1 North Elevation
1: 200

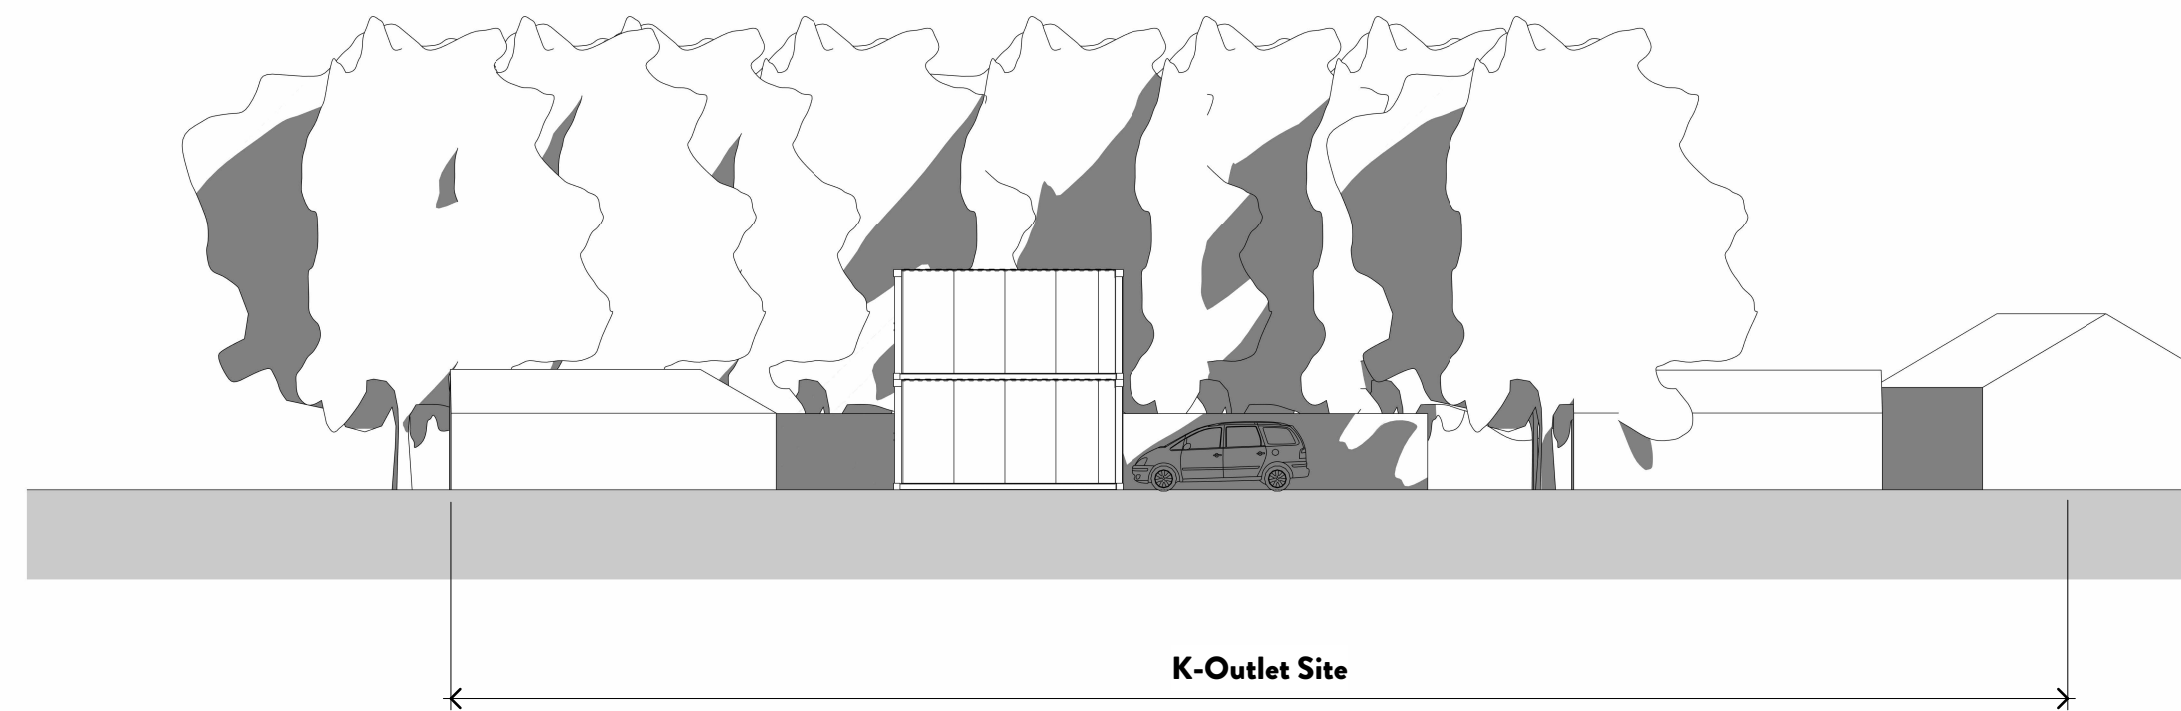


2 East - Elevation
1: 200

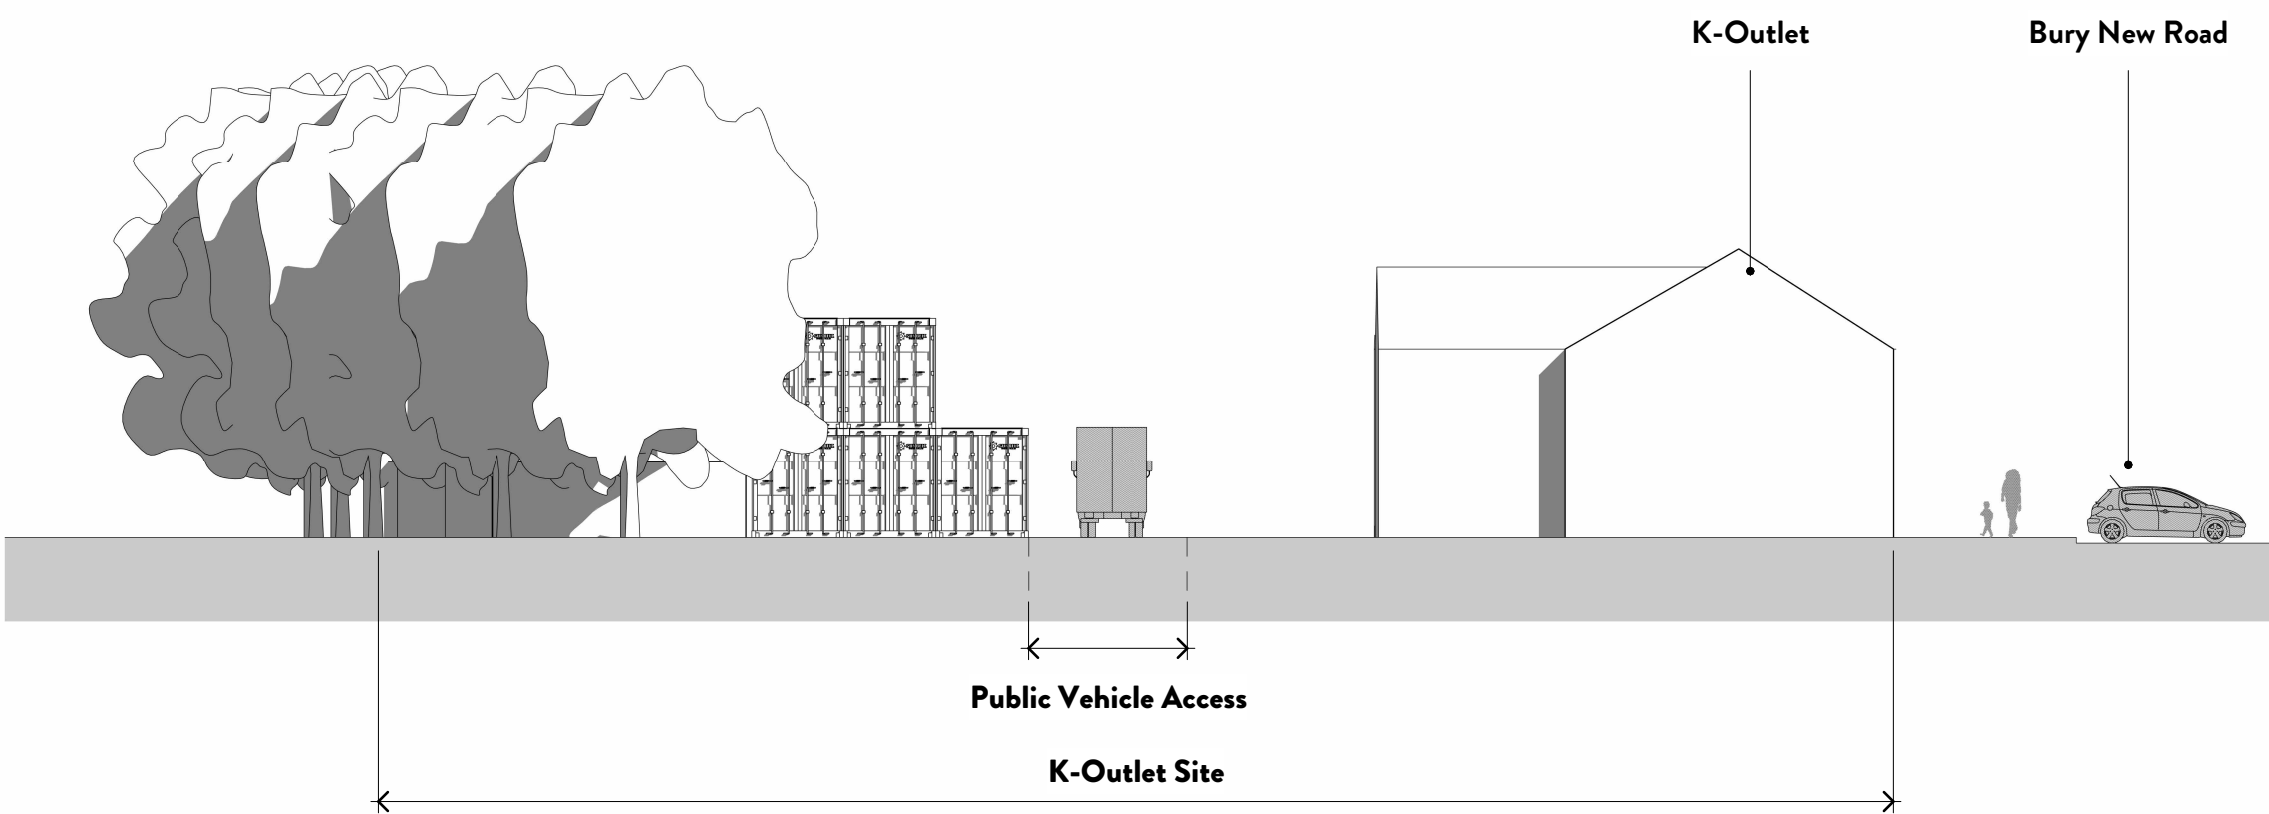

3 South - Elevation
1: 200

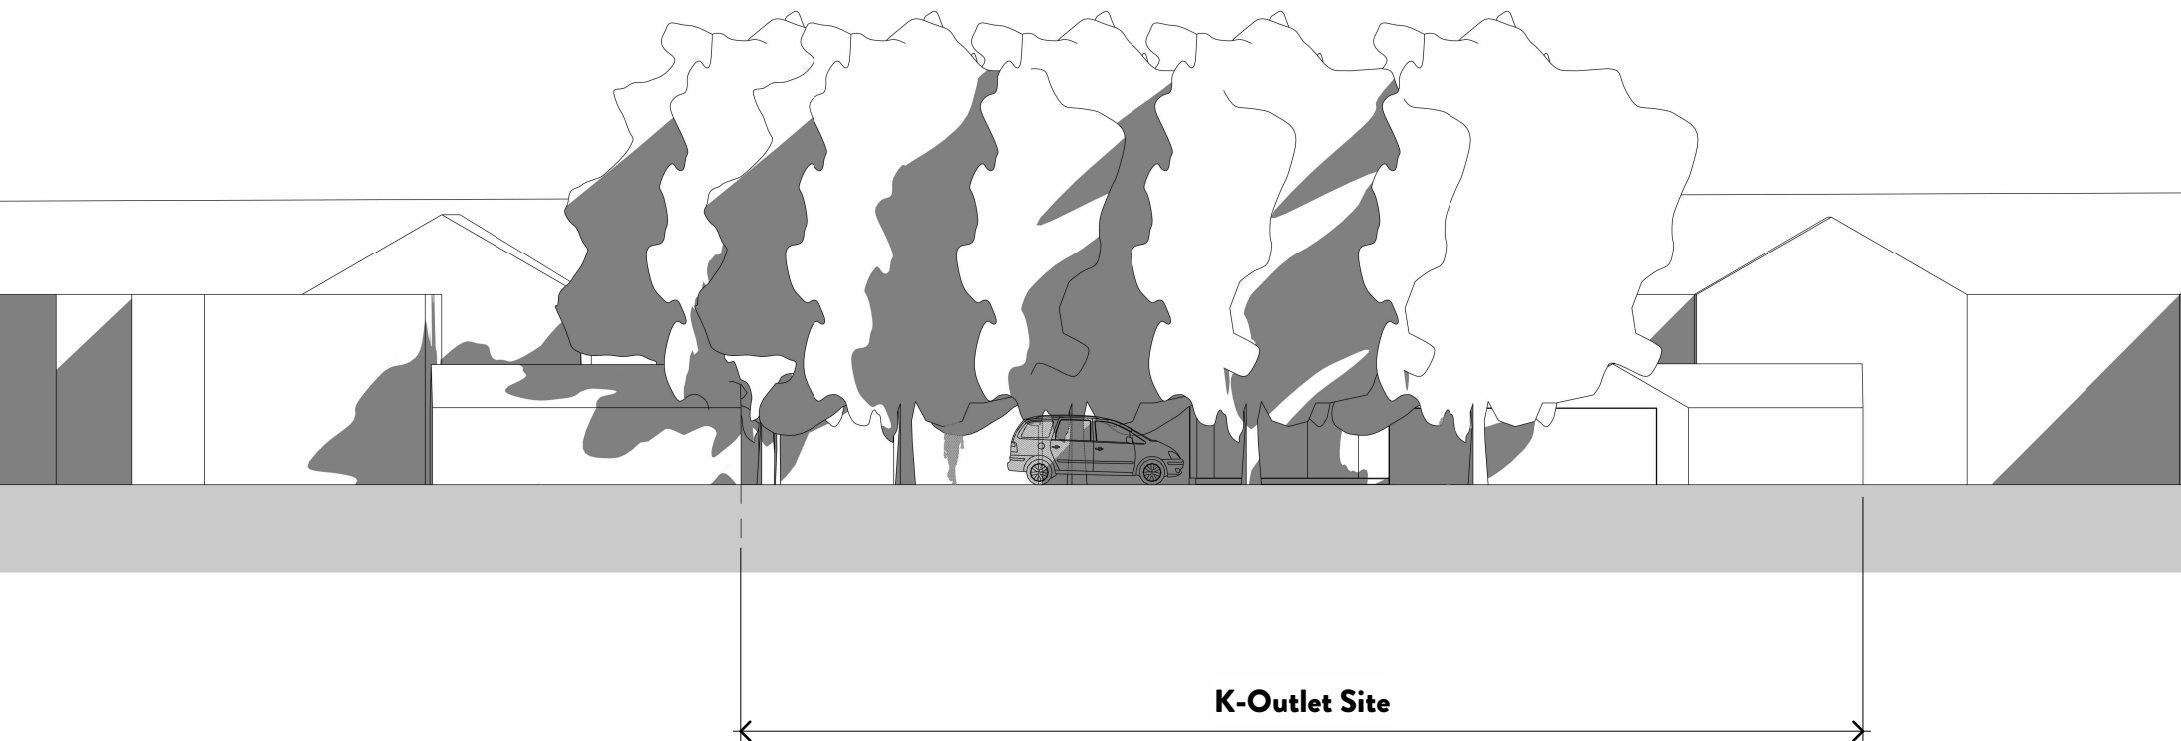

4 West - Elevation
1: 200

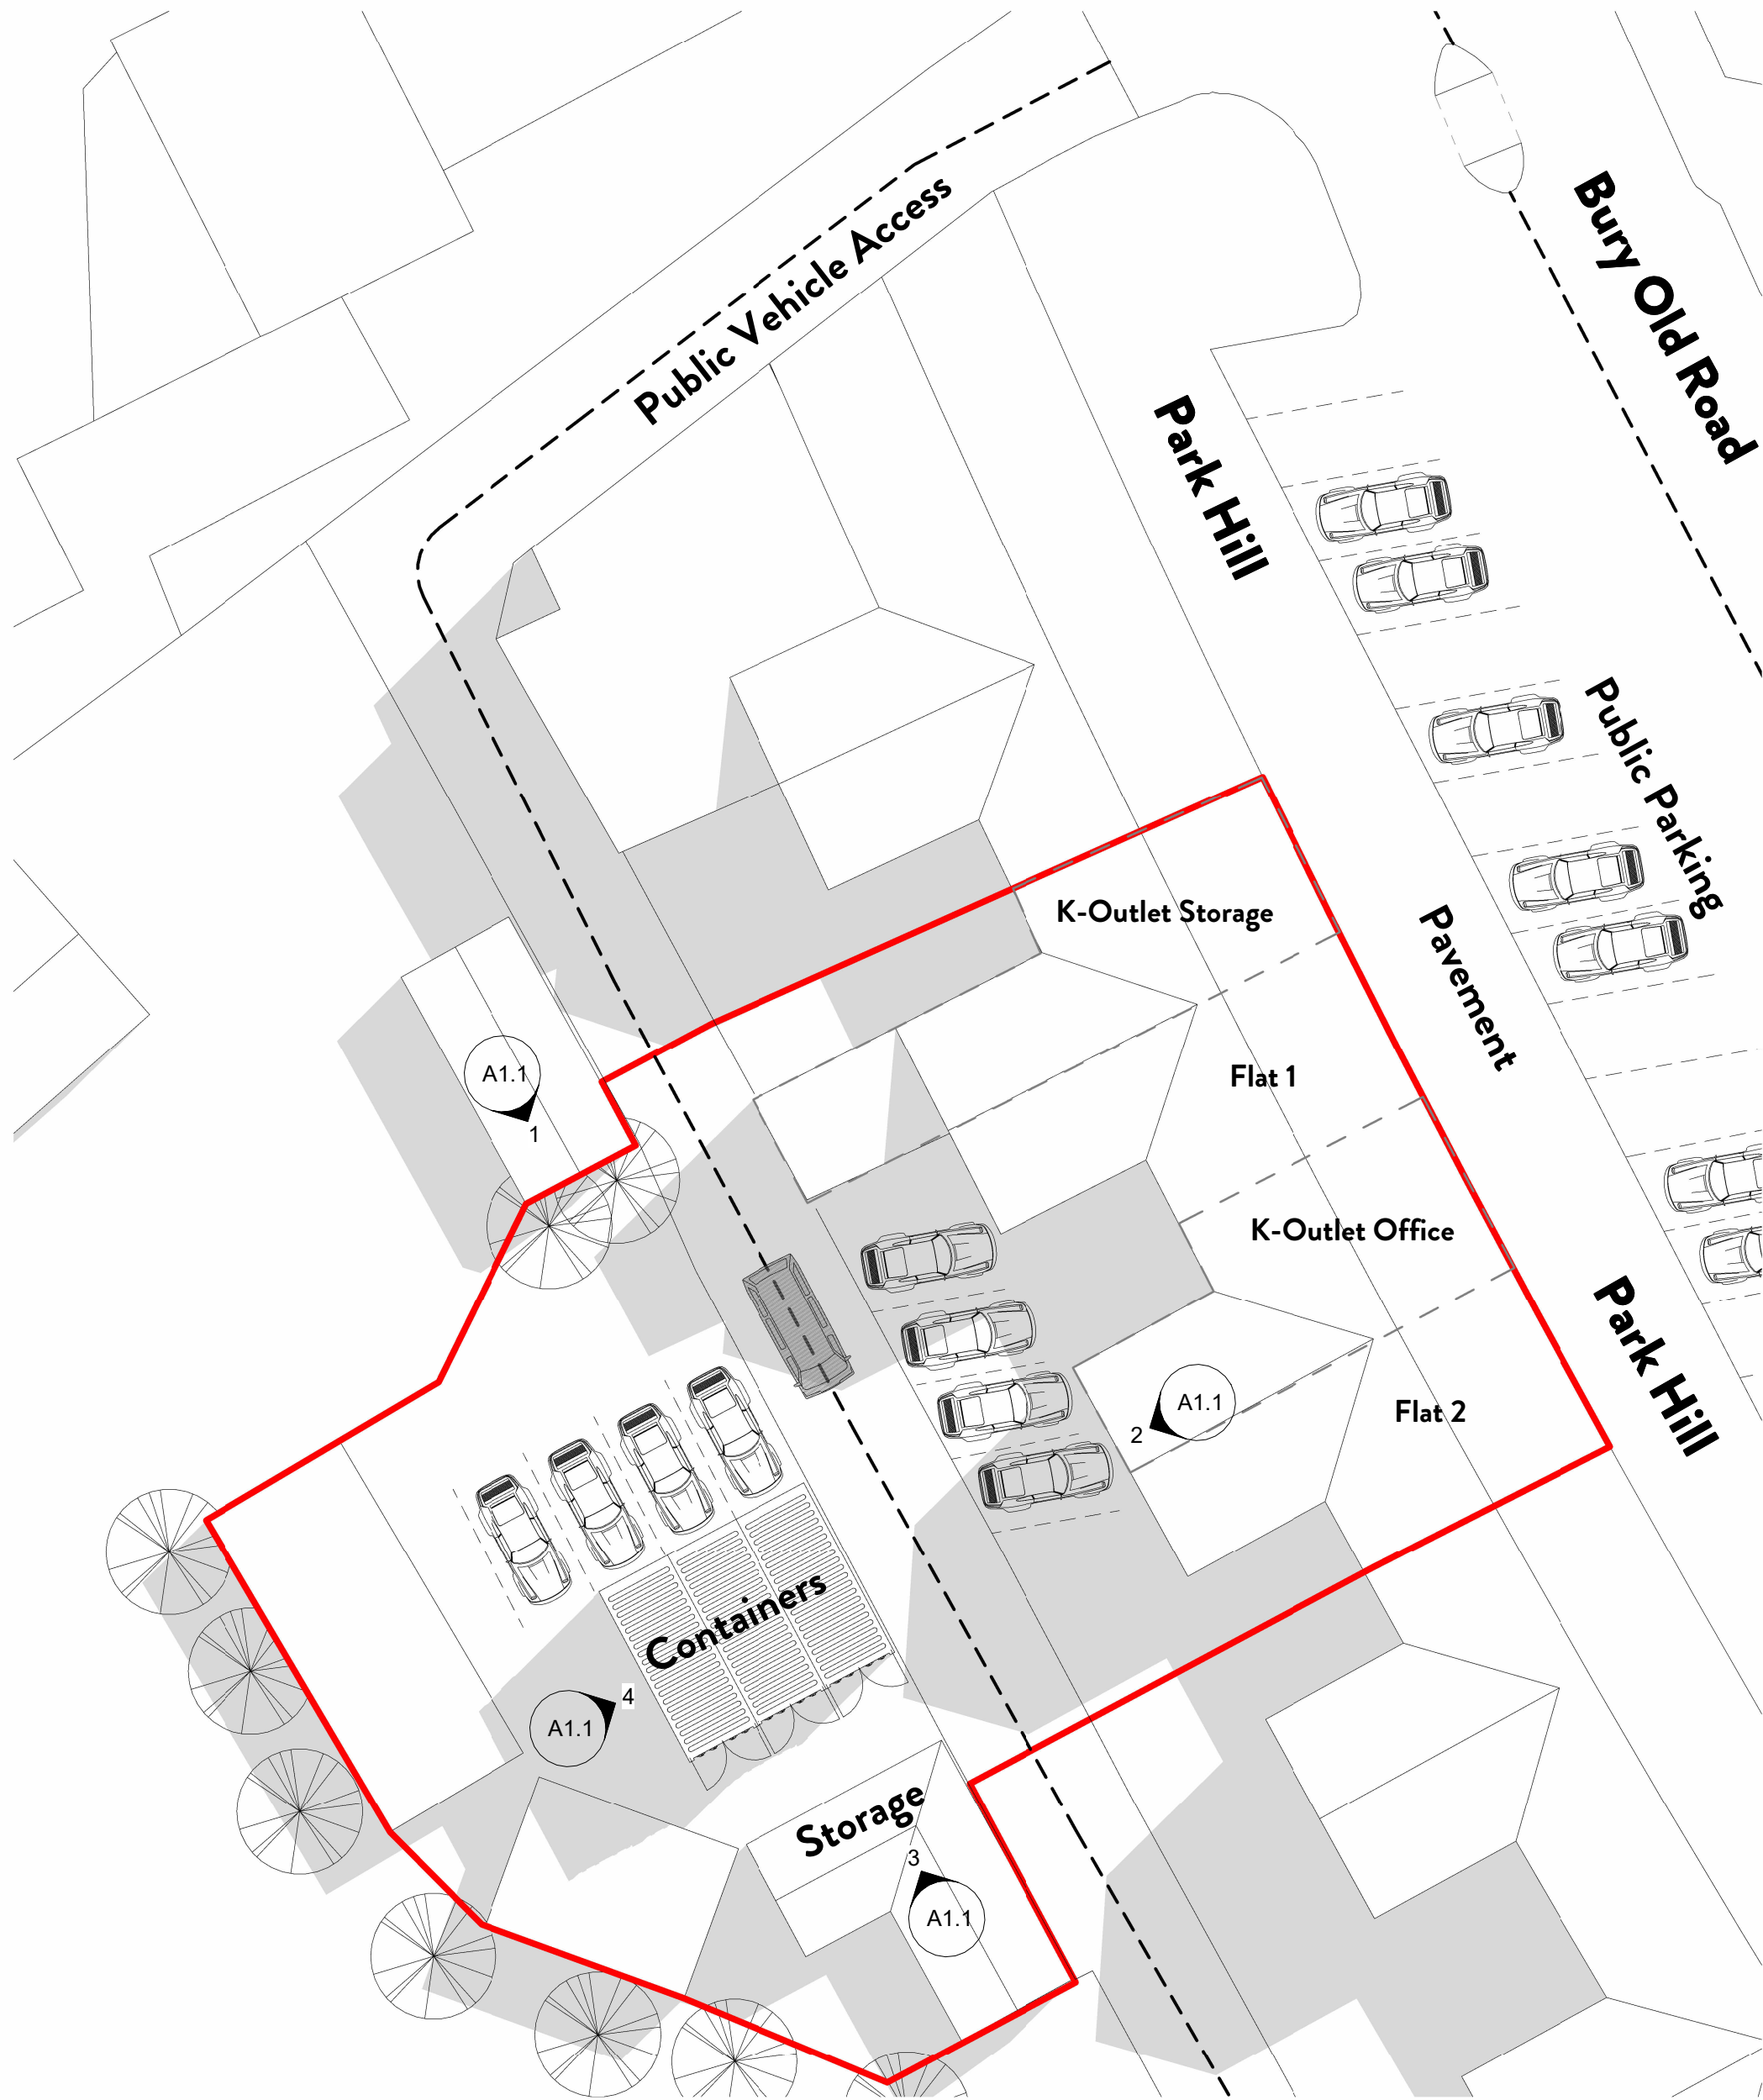

5 Site Plan
1: 200




6 Block Plan
1: 500

Site boundary indicated by red line
© Crown Copyright and database rights 2021 OS 100047474.

PL1 Issued for Planning 08 09 22

No.	Details	By	Date
Revisions			

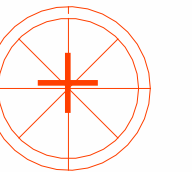


Project:
K-OUTLET

DRAWING TITLE:
EXISTING GA PLANS AND ELEVATIONS

DRAWING No.
A1.1

Project Address
6-9 Park Hill, Bury Old Road, M25 0FX
Project No. JC_125 Project North:
Drawn by: AH
Checked by: JC
Scale on A1: As indicated
Date: 12 08 22

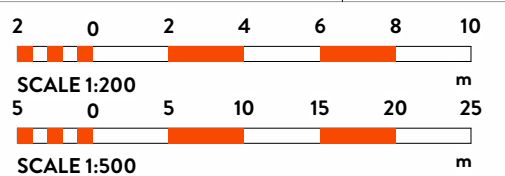

NOTES:
THIS DRAWING IS COPYRIGHT AND IS SENT TO YOU IN CONFIDENCE. IT MUST NOT BE COPIED, USED OR DISCLOSED IN WHOLE OR IN PART TO THIRD PARTIES WITHOUT OUR WRITTEN PERMISSION. IT REMAINS THE PROPERTY OF JC DESIGN GROUP AND MUST BE RETURNED ON REQUEST.