

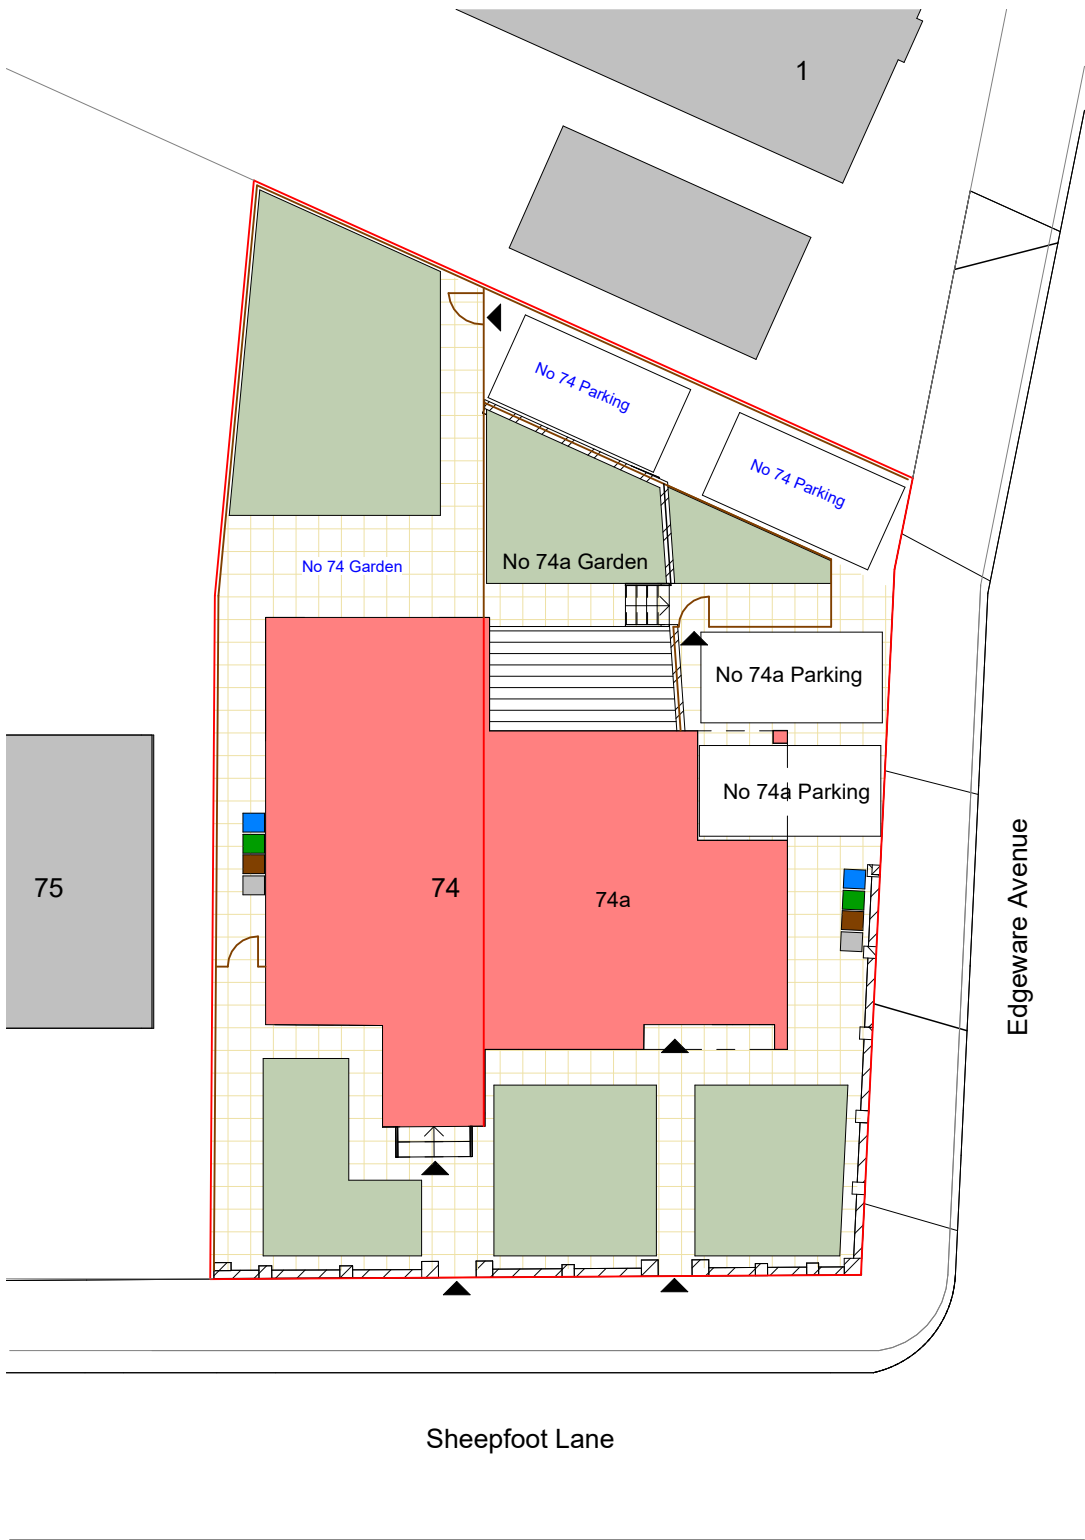


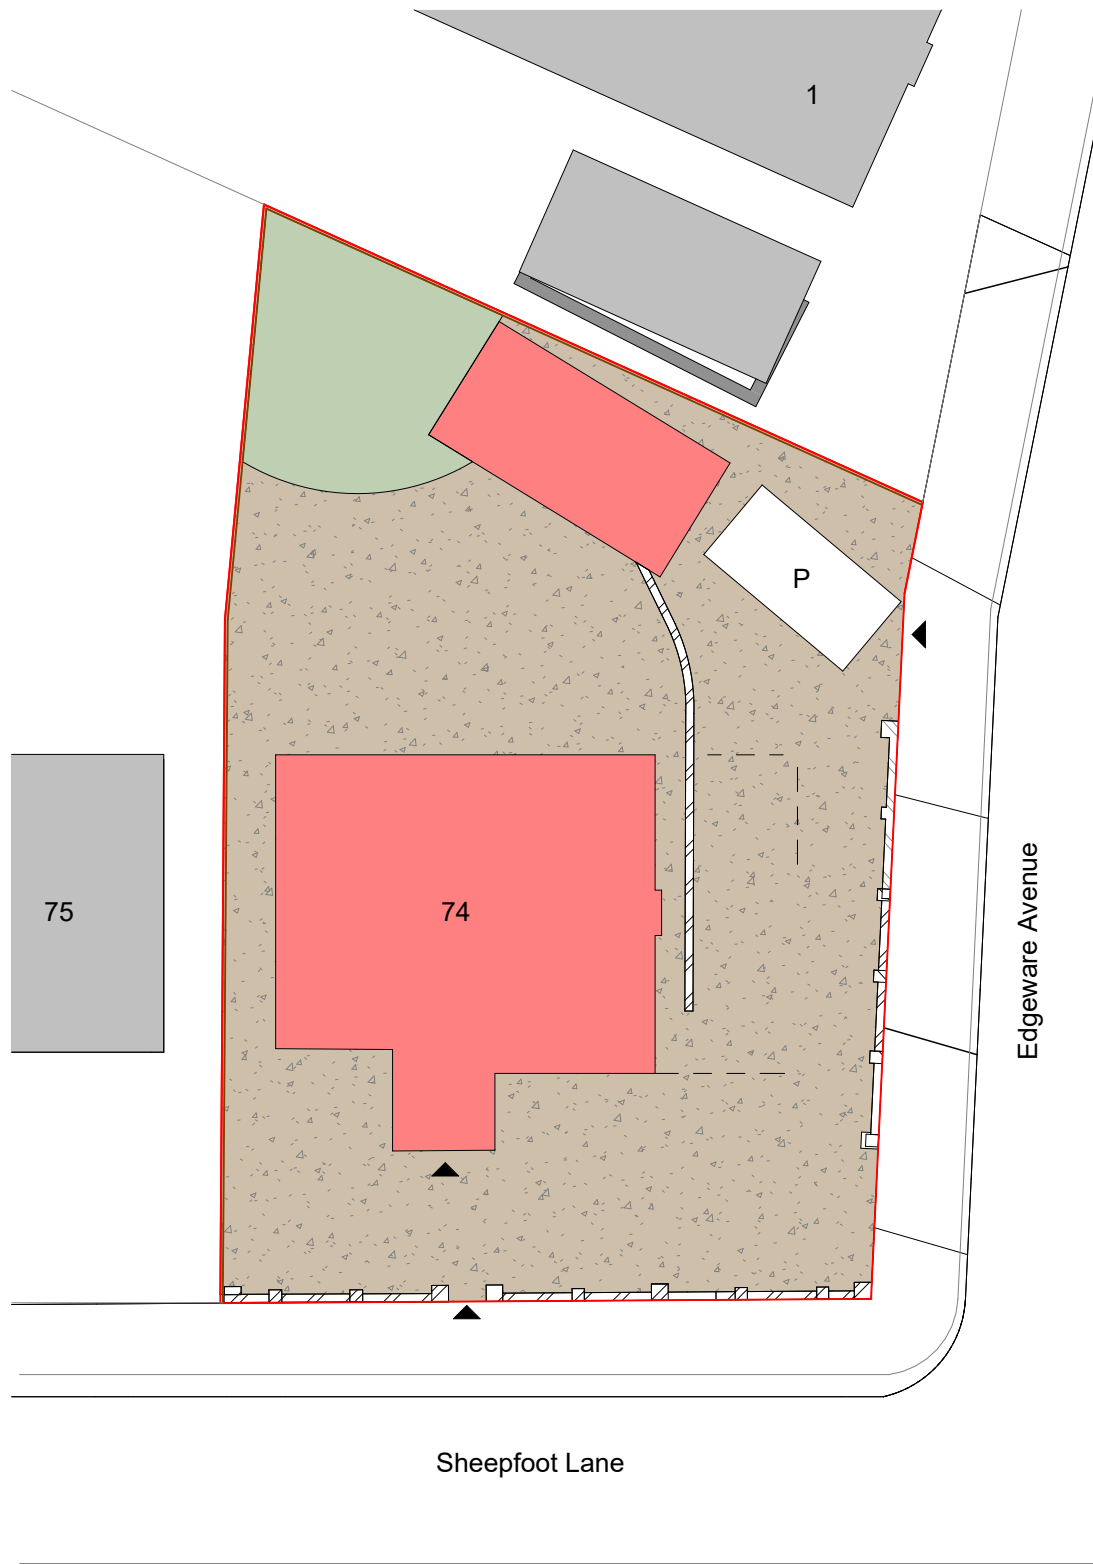

- Site Key
- Grass
 - Paving Stones
 - Brickwork
 - P Parking
 - Building Footprint
 - Existing Site (Debris)
 - Entrances
 - Fencing
 - Household/Garden Waste

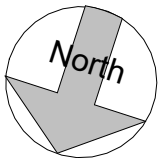

1 Site Plan - Existing
1 : 200

2 Site Plan - Proposed
1 : 200



PROJECT	74 Sheepfoot Lane	PROJECT NUMBER		DRAWING NUMBER		REV							
		GSS25133		502		1							
TITLE	Site - Existing & Proposed	DRAWN BY	CHECKED BY	DATE	SCALE (@ A1)								
STATUS	PRE APP	CB	SG	19/08/2025	As indicated	1	Revised 502	25/11/2025	CB				
						No.	Description	Date	Initial				

GOLD SKETCH

S T U D I O S

www.goldsketch.co.ukinfo@goldsketch.co.uk0161 792 9595

NOTES

© COPYRIGHT : ALL RIGHTS RESERVED.
THIS DRAWING MUST NOT BE REPRODUCED WITHOUT PRIOR WRITTEN CONSENT.
DRAWING TO BE USED FOR THE STATUS INDICATED ONLY.
ALL DIMENSIONS AND SETTING OUT SHALL BE CHECKED AND CONFIRMED ON SITE. ANY DISCREPANCIES TO BE REPORTED TO THE DESIGNER PRIOR TO THE COMMENCEMENT OF ANY WORK. ALL WORK AND MATERIALS TO BE IN ACCORDANCE WITH CURRENT STATUTORY LEGISLATION. RELEVANT CODES OF PRACTICE AND BRITISH STANDARDS. ALL DIMENSIONS ON THIS DRAWING ARE IN MILLIMETRES (UNLESS OTHERWISE STATED).