


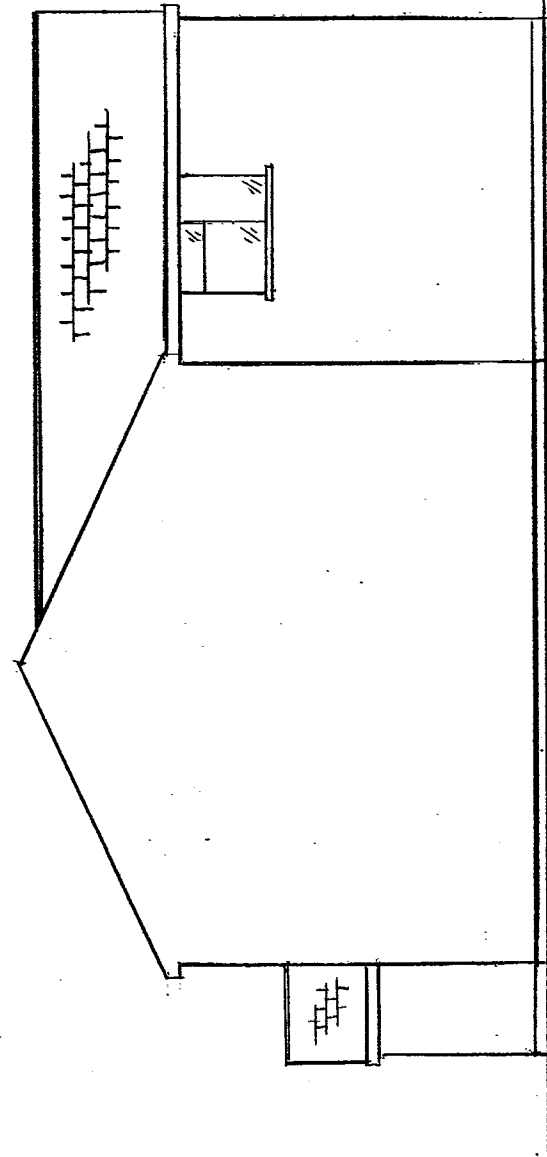


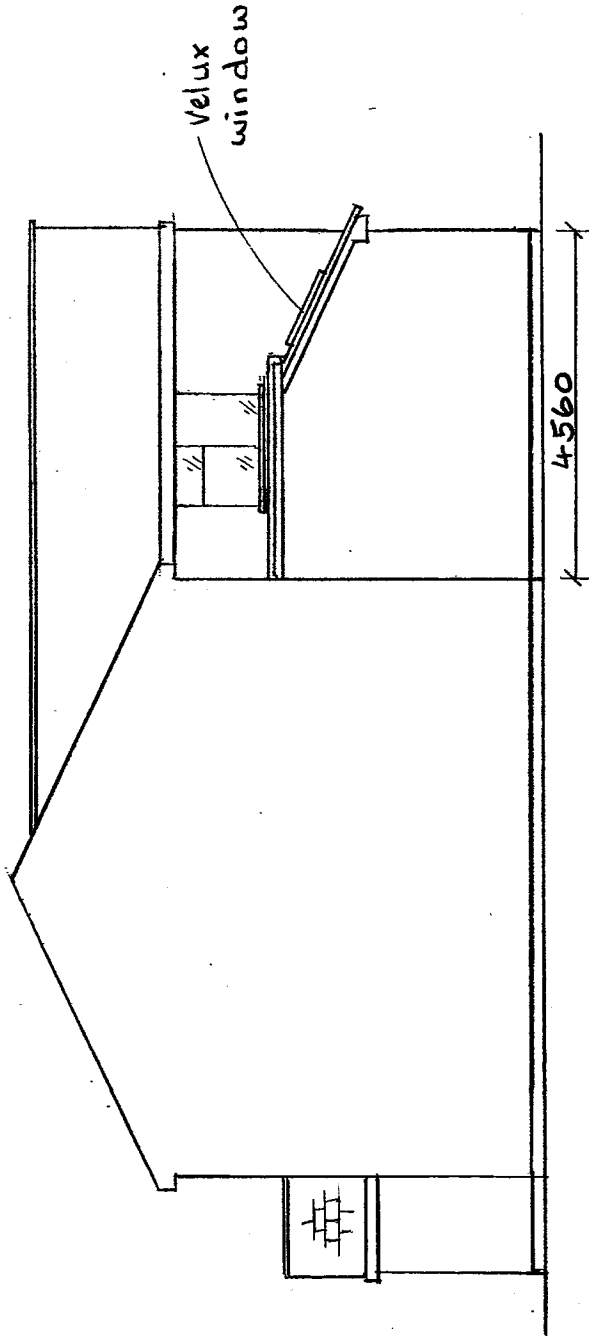


EXISTING N/W SIDE

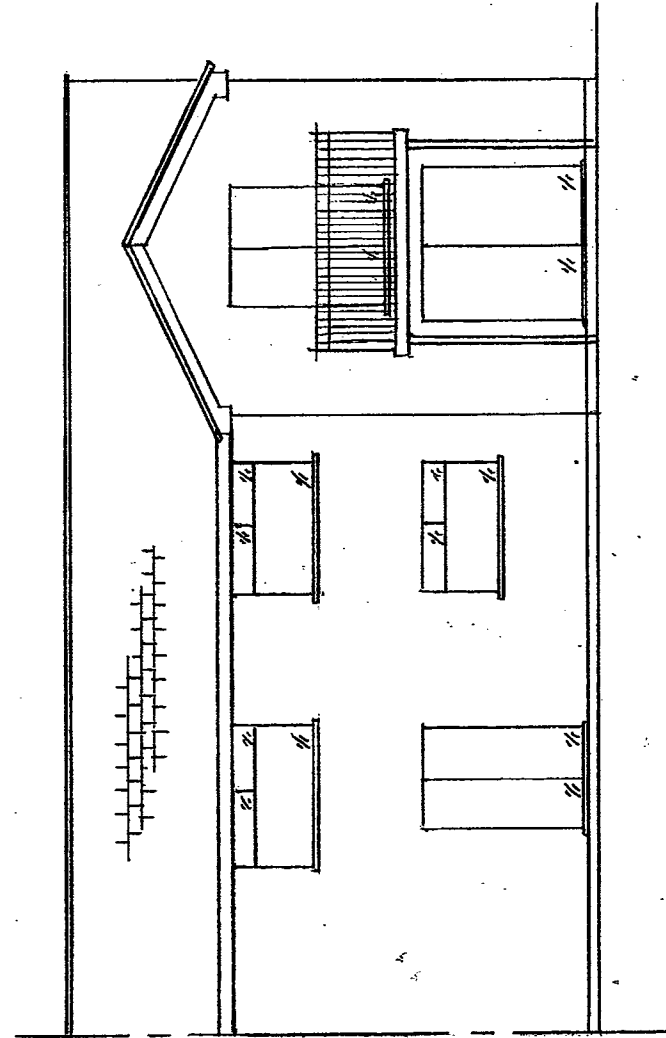

PROPOSED N/W SIDE

 


EXISTING REAR

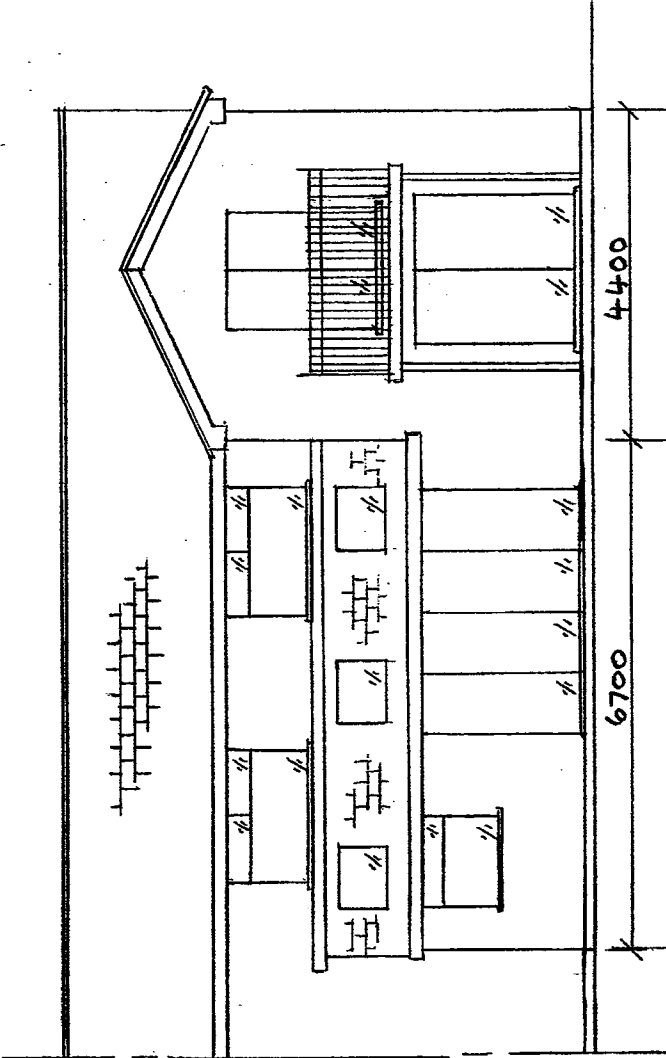


PROPOSED REAR

ELEVATIONS

NORTH WEST PLANS	
MOBILE	07709 762116
WEB	www.nwplans.co.uk
DATE	31st January 2026
DRAWING No.	260102 / 01PP
SCALE	1 : 100
DRAWN BY	Bill Hayes
CLIENT	Mr P Hood
ADDRESS	18 BURY STREET RADCLIFFE MANCHESTER M26 2QB
PROJECT	S/S rear extension

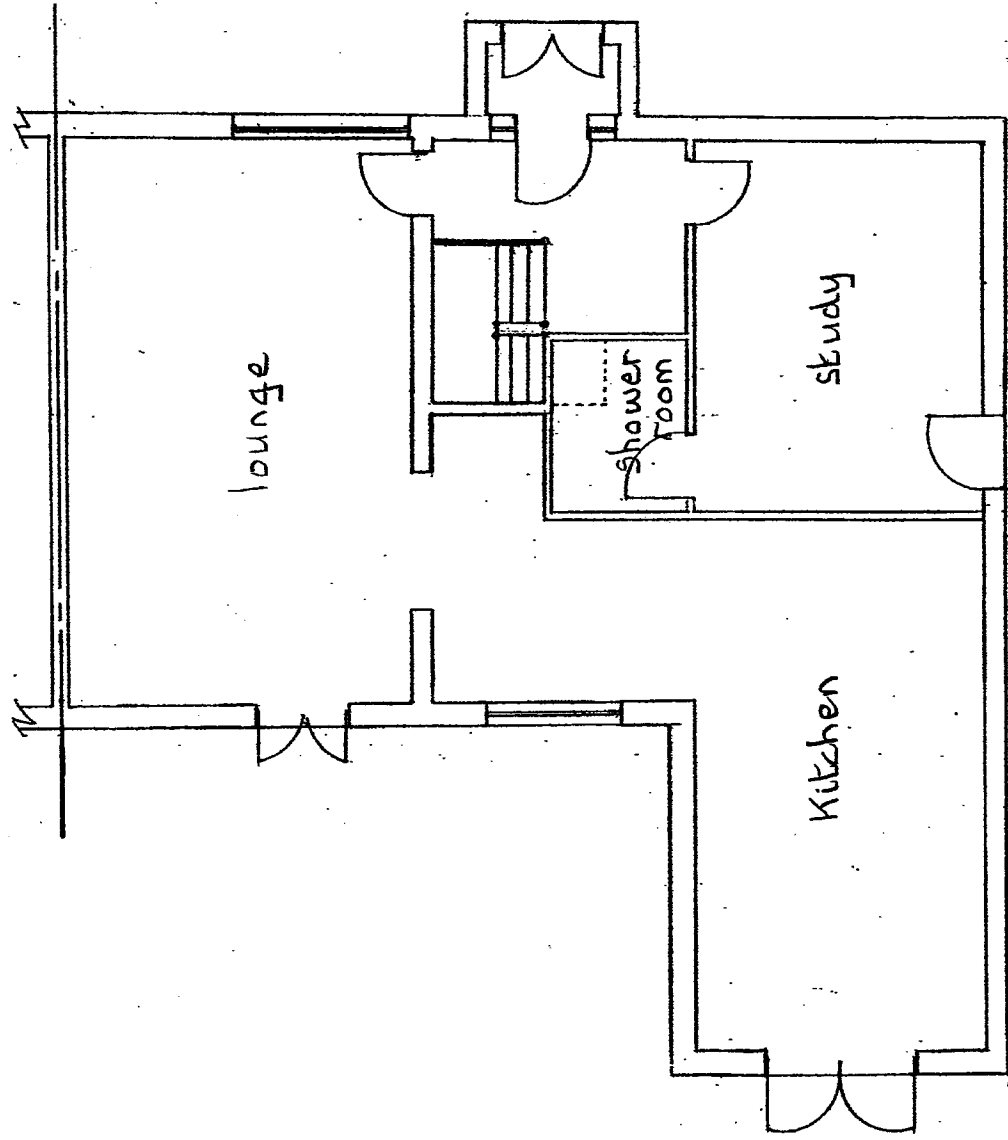


EXISTING G/F PLAN

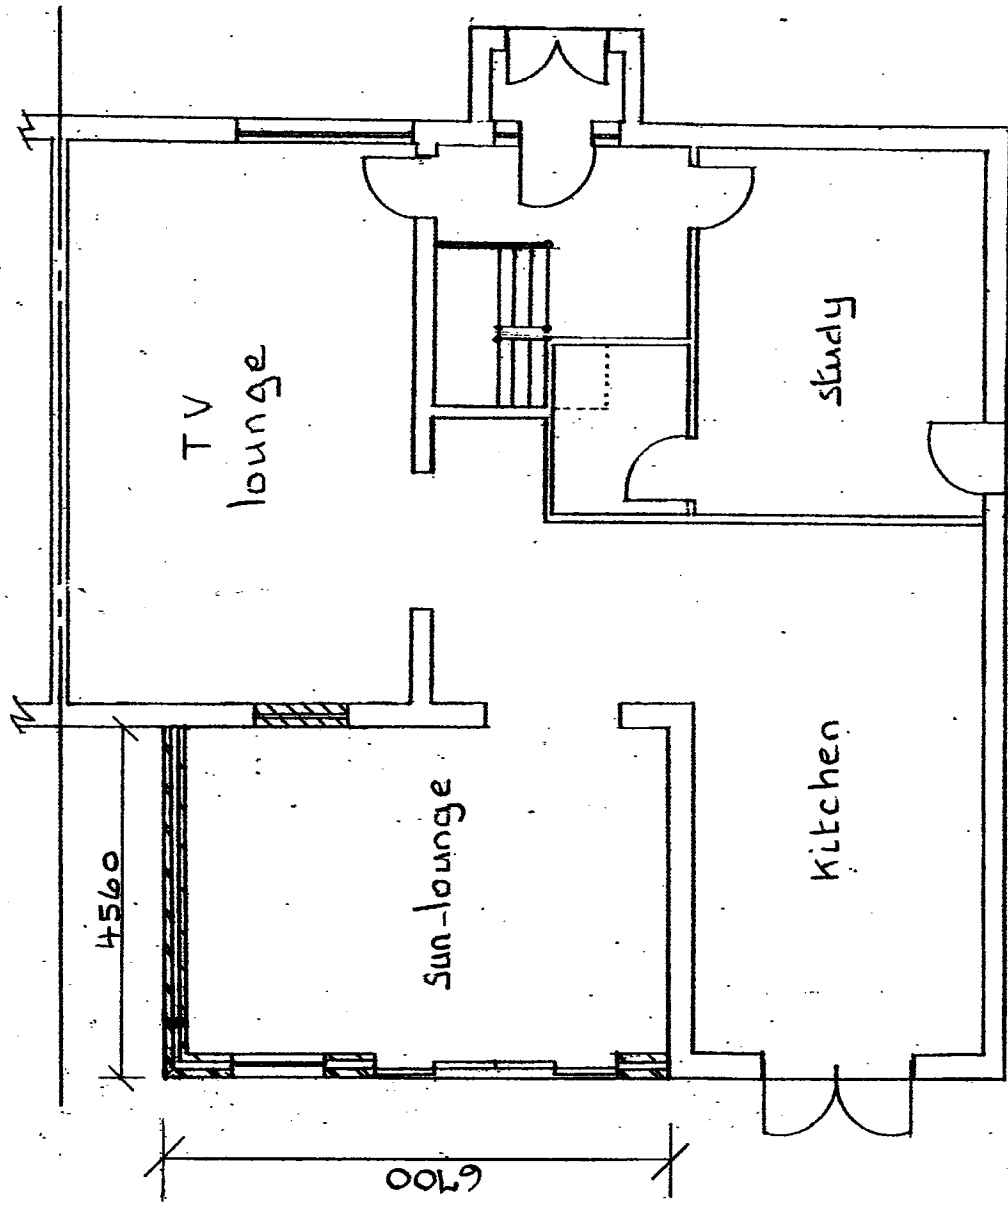

PROPOSED G/F PLAN

metres

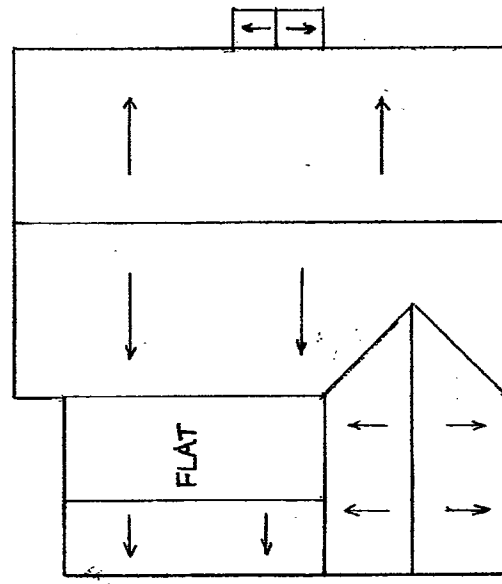

ROOF PLAN SCALE 1:200

NORTH WEST PLANS	
MOBILE	07709 762116
WEB	www.nwplans.co.uk
DATE	31st January 2026
DRAWING No.	260102 / 02PP
SCALE	1 : 100 & 1 : 200
DRAWN BY	Bill Hayes
CLIENT	Mr P Hood
ADDRESS	18 BURY STREET RADCLIFFE MANCHESTER M26 2QB
PROJECT	S/S rear extension