




Existing North / Front (Facing Holyrood Grove) Elevation (1:100)




Existing East / Gable Elevation (1:100)

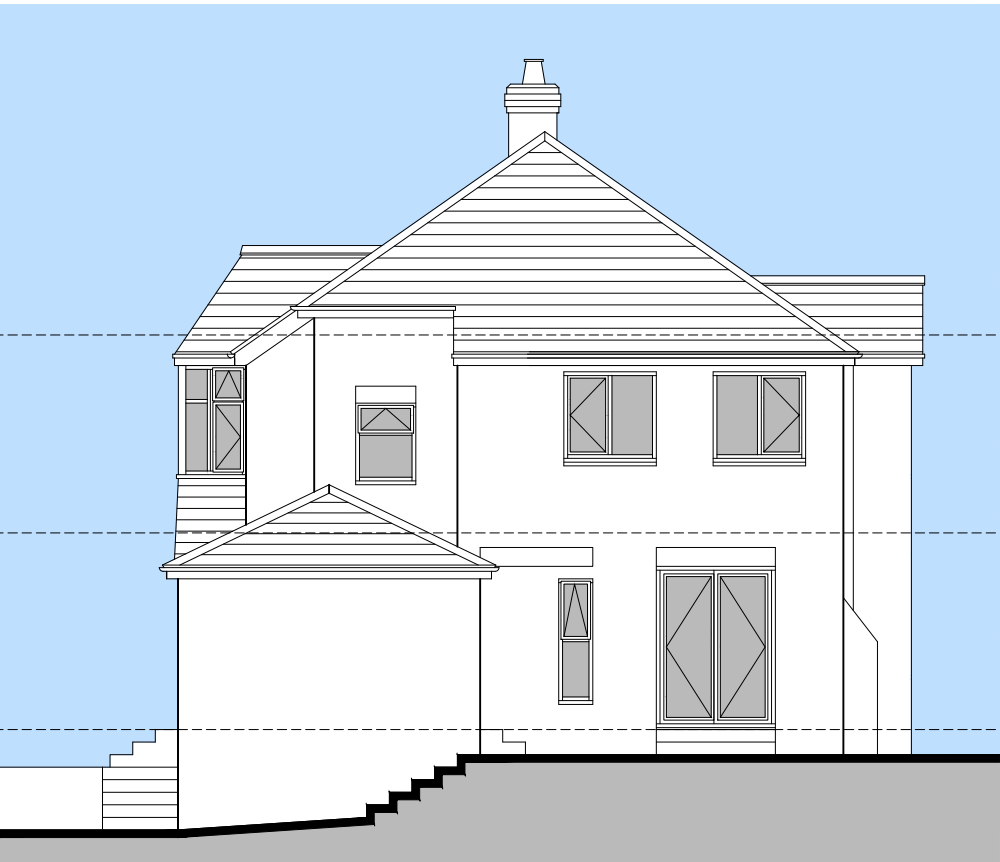


Existing South / Rear Elevation (1:100)




Existing West / Side (Facing Holyrood Drive) Elevation (1:100)

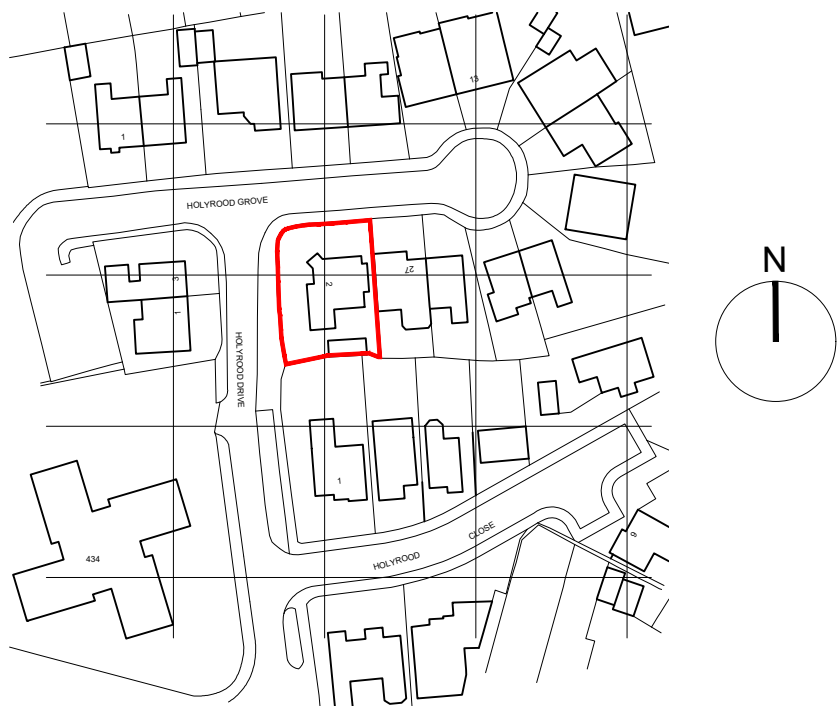


Location Plan (1:1250)

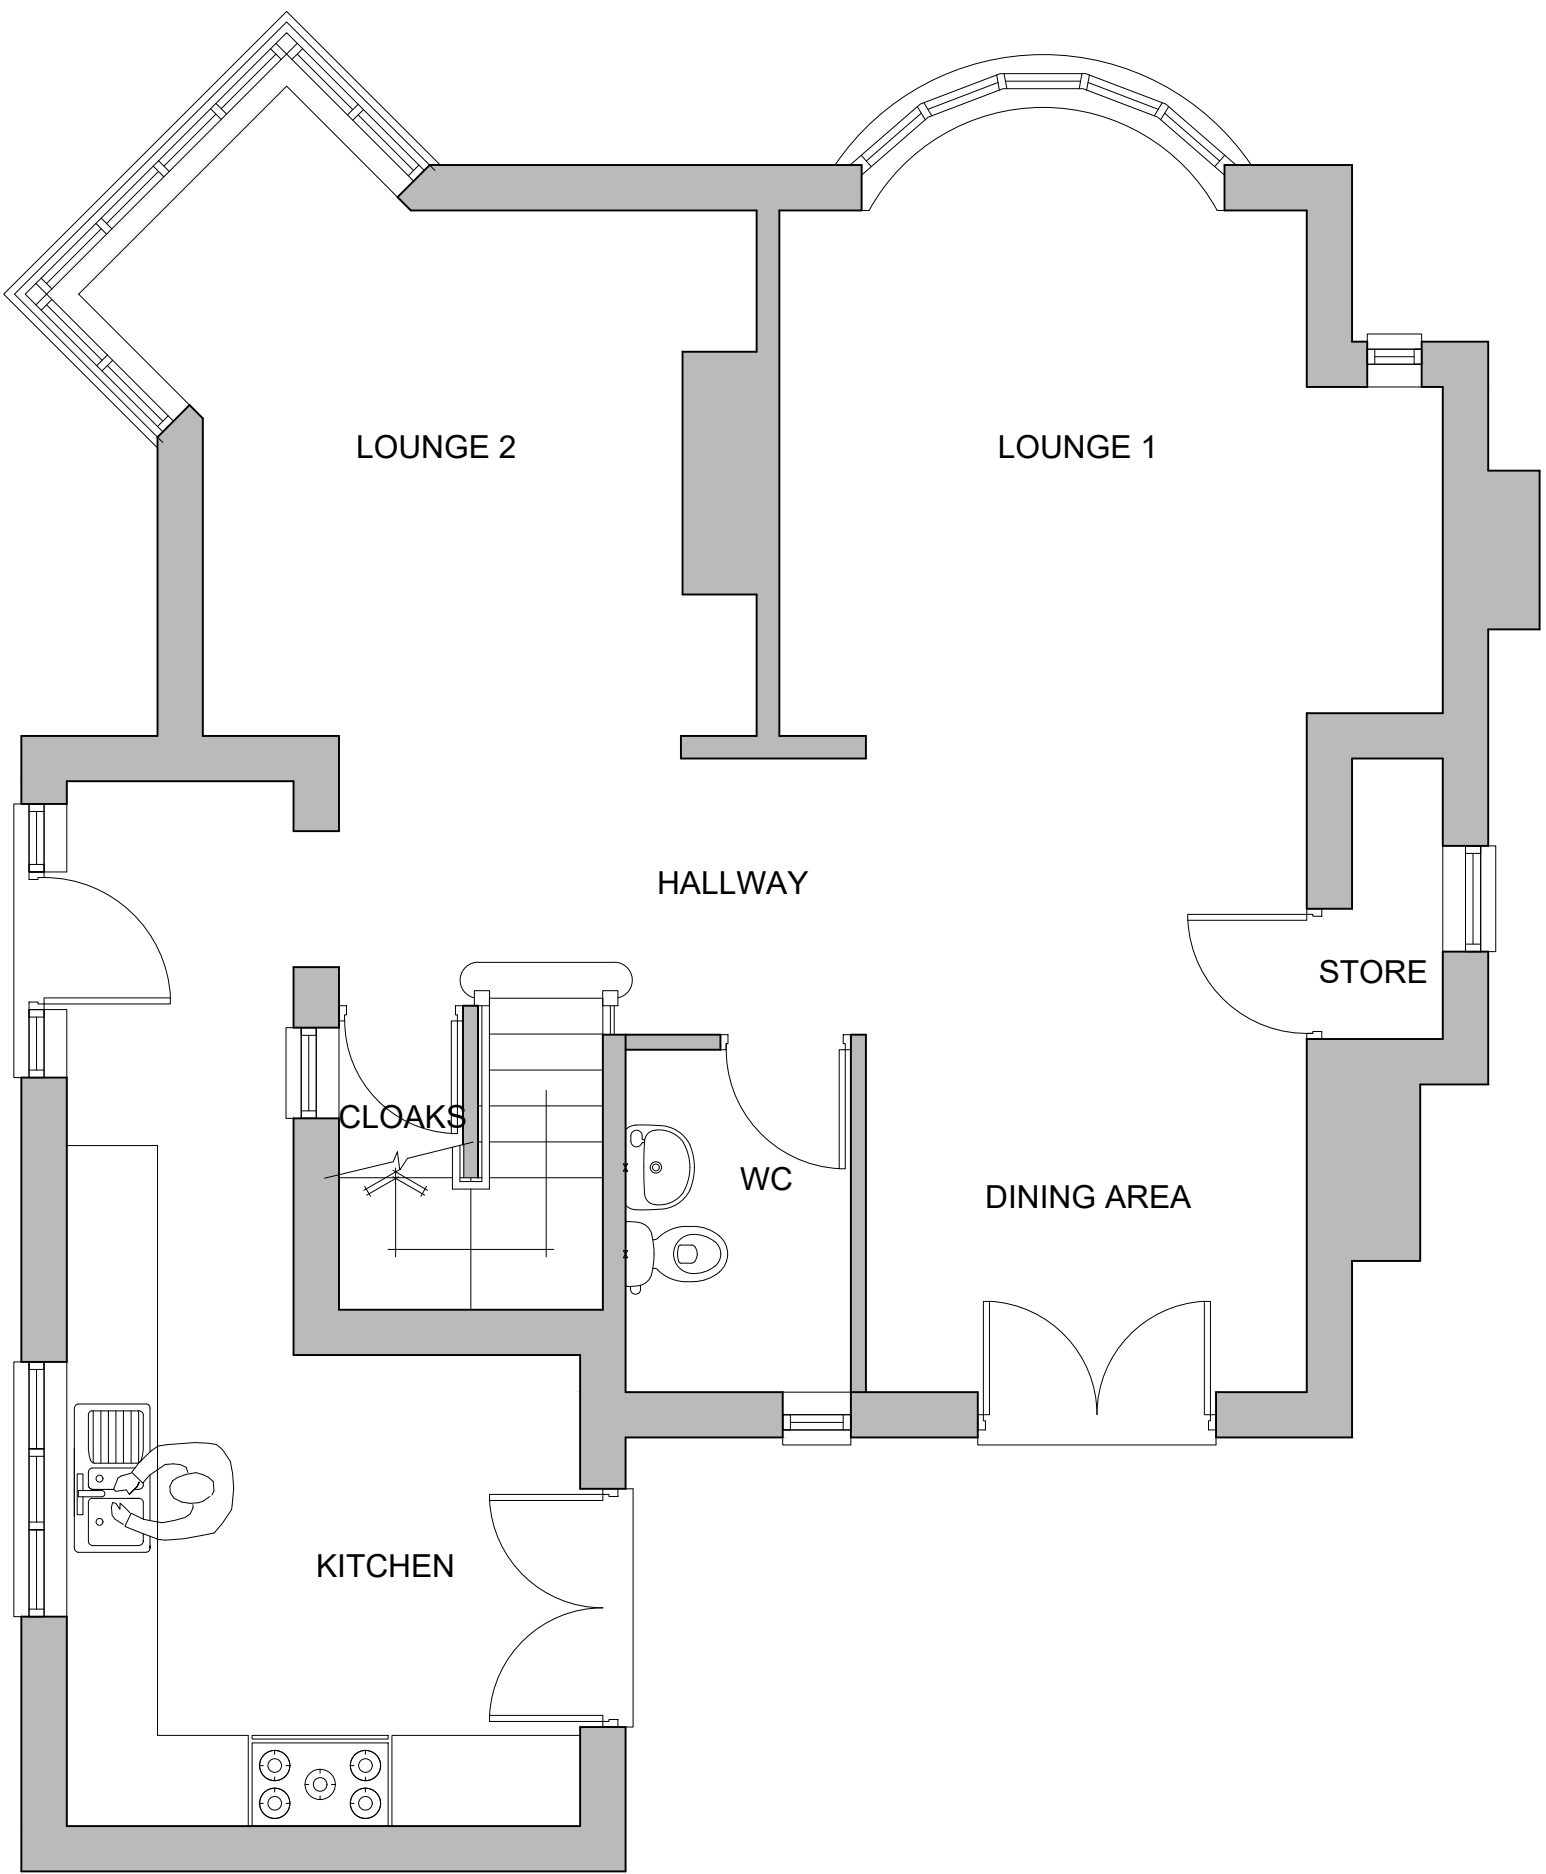


Existing / Proposed Ground Floor Plan (1:50)

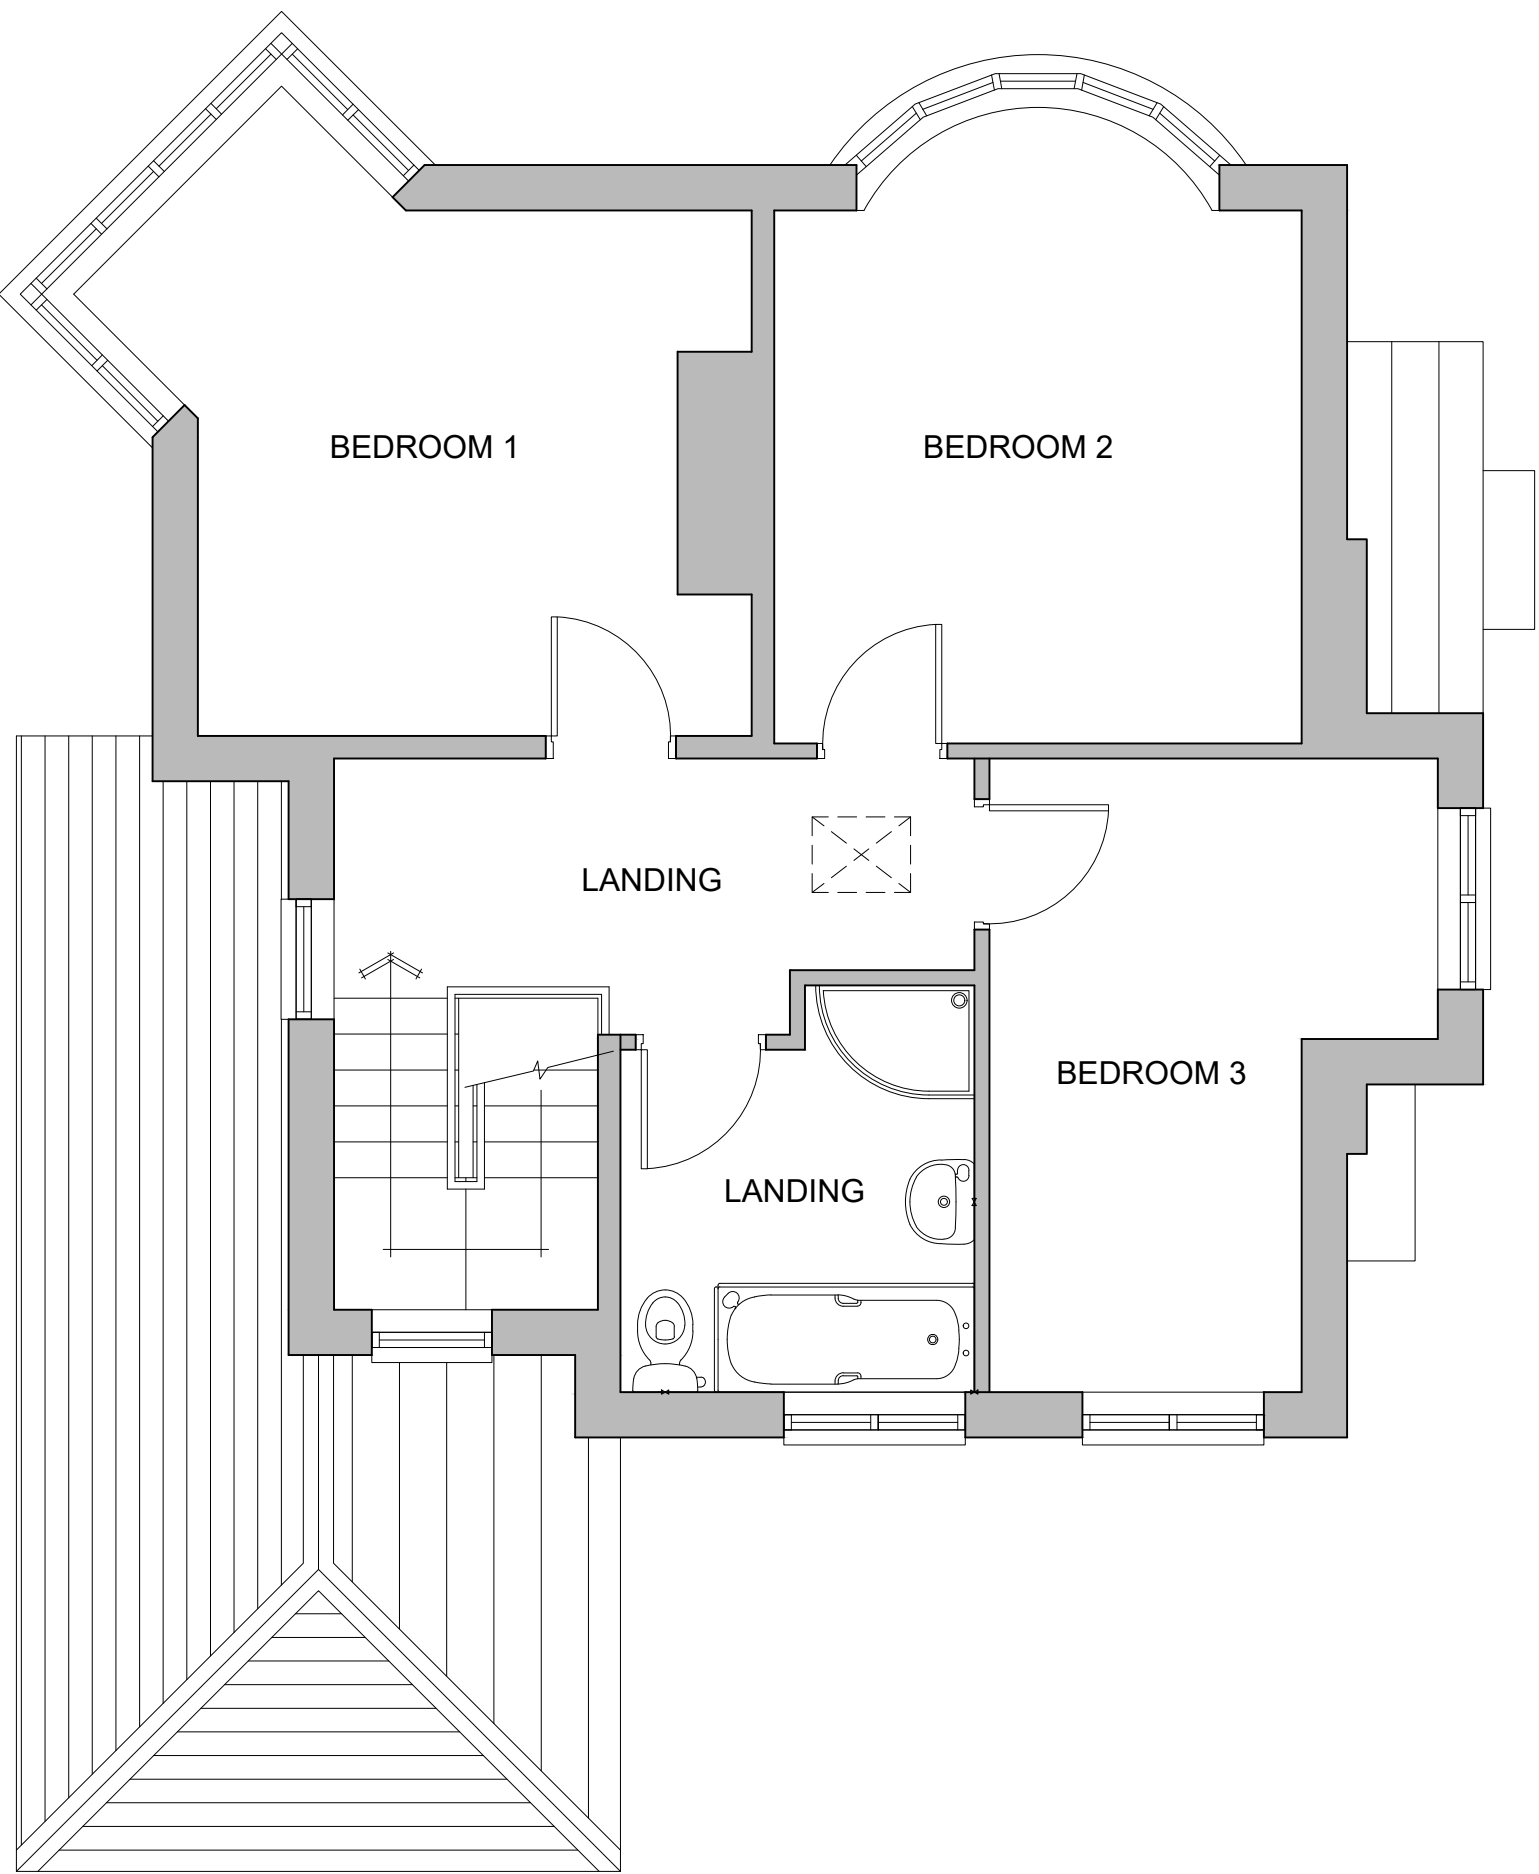

Existing First Floor Plan (1:50)

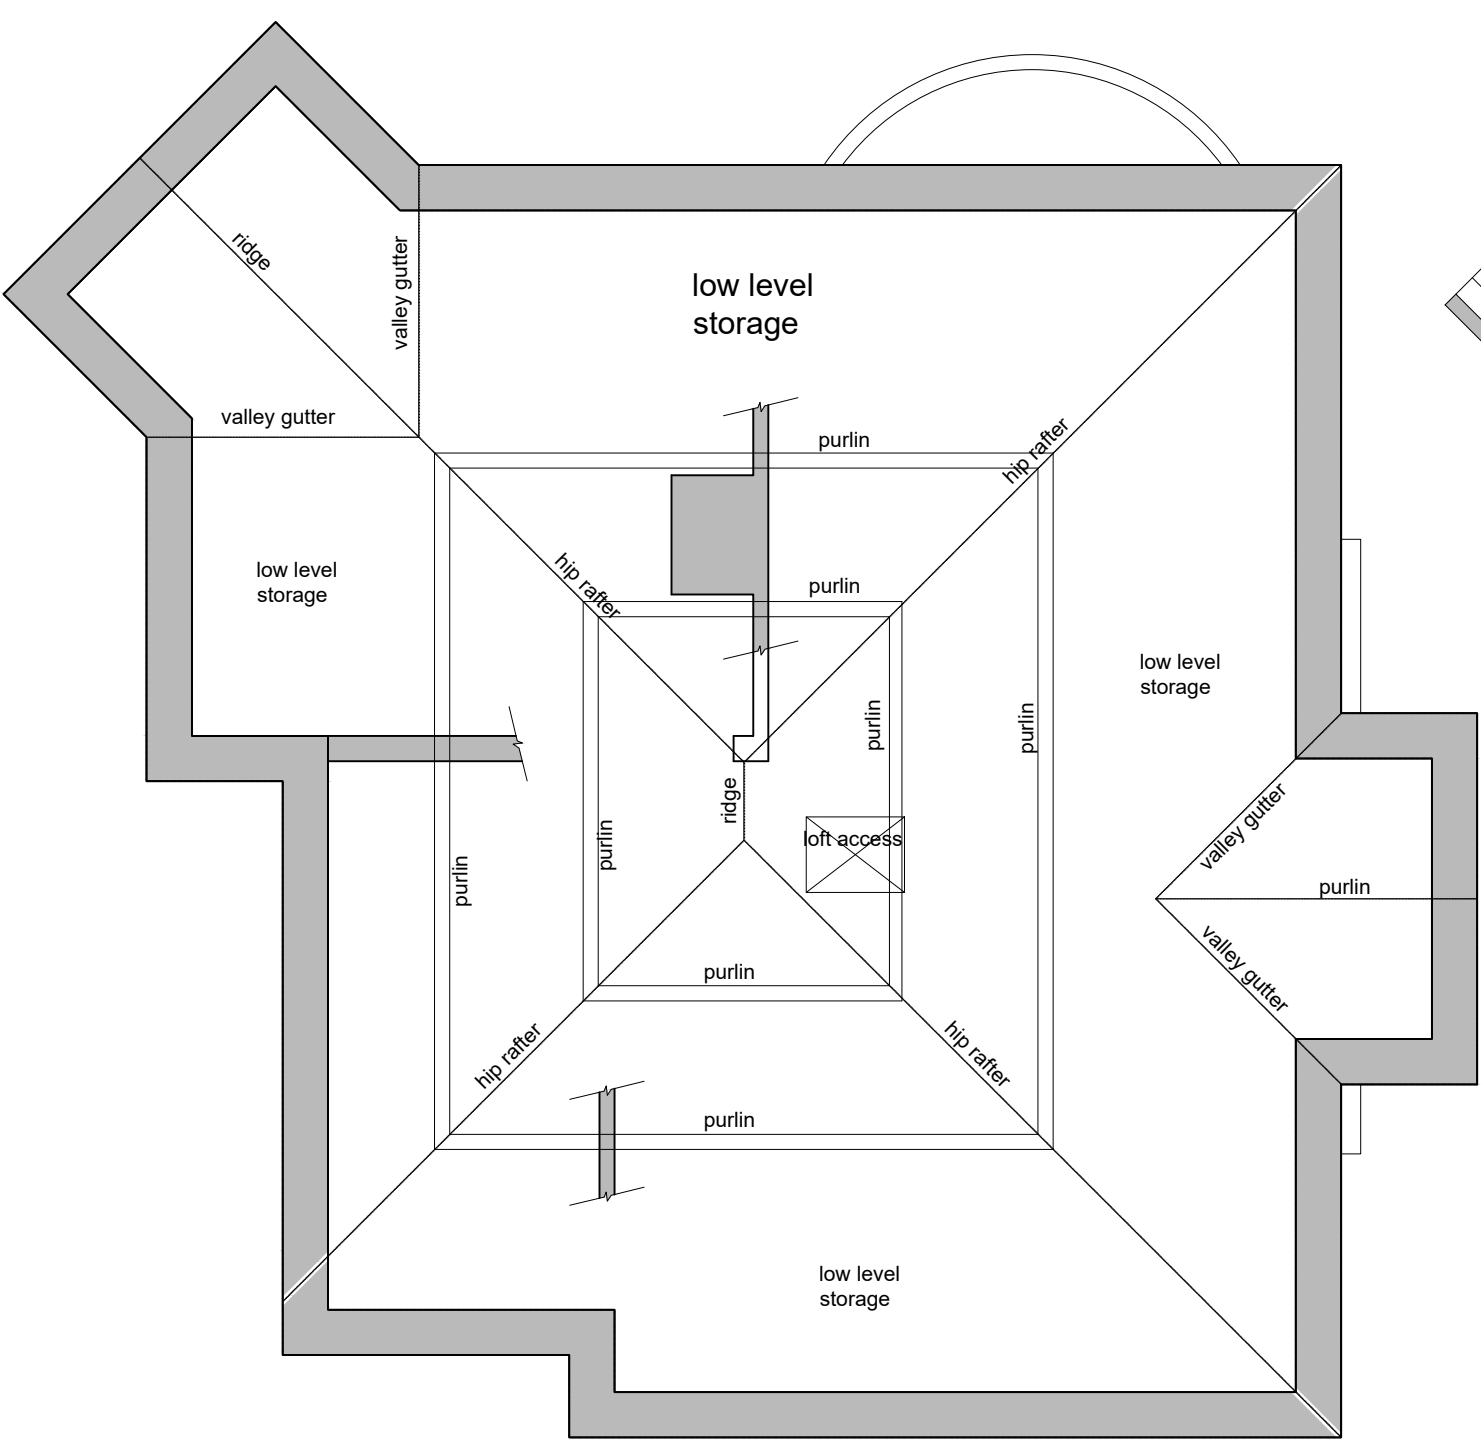

Existing Roof Space Plan (1:50)

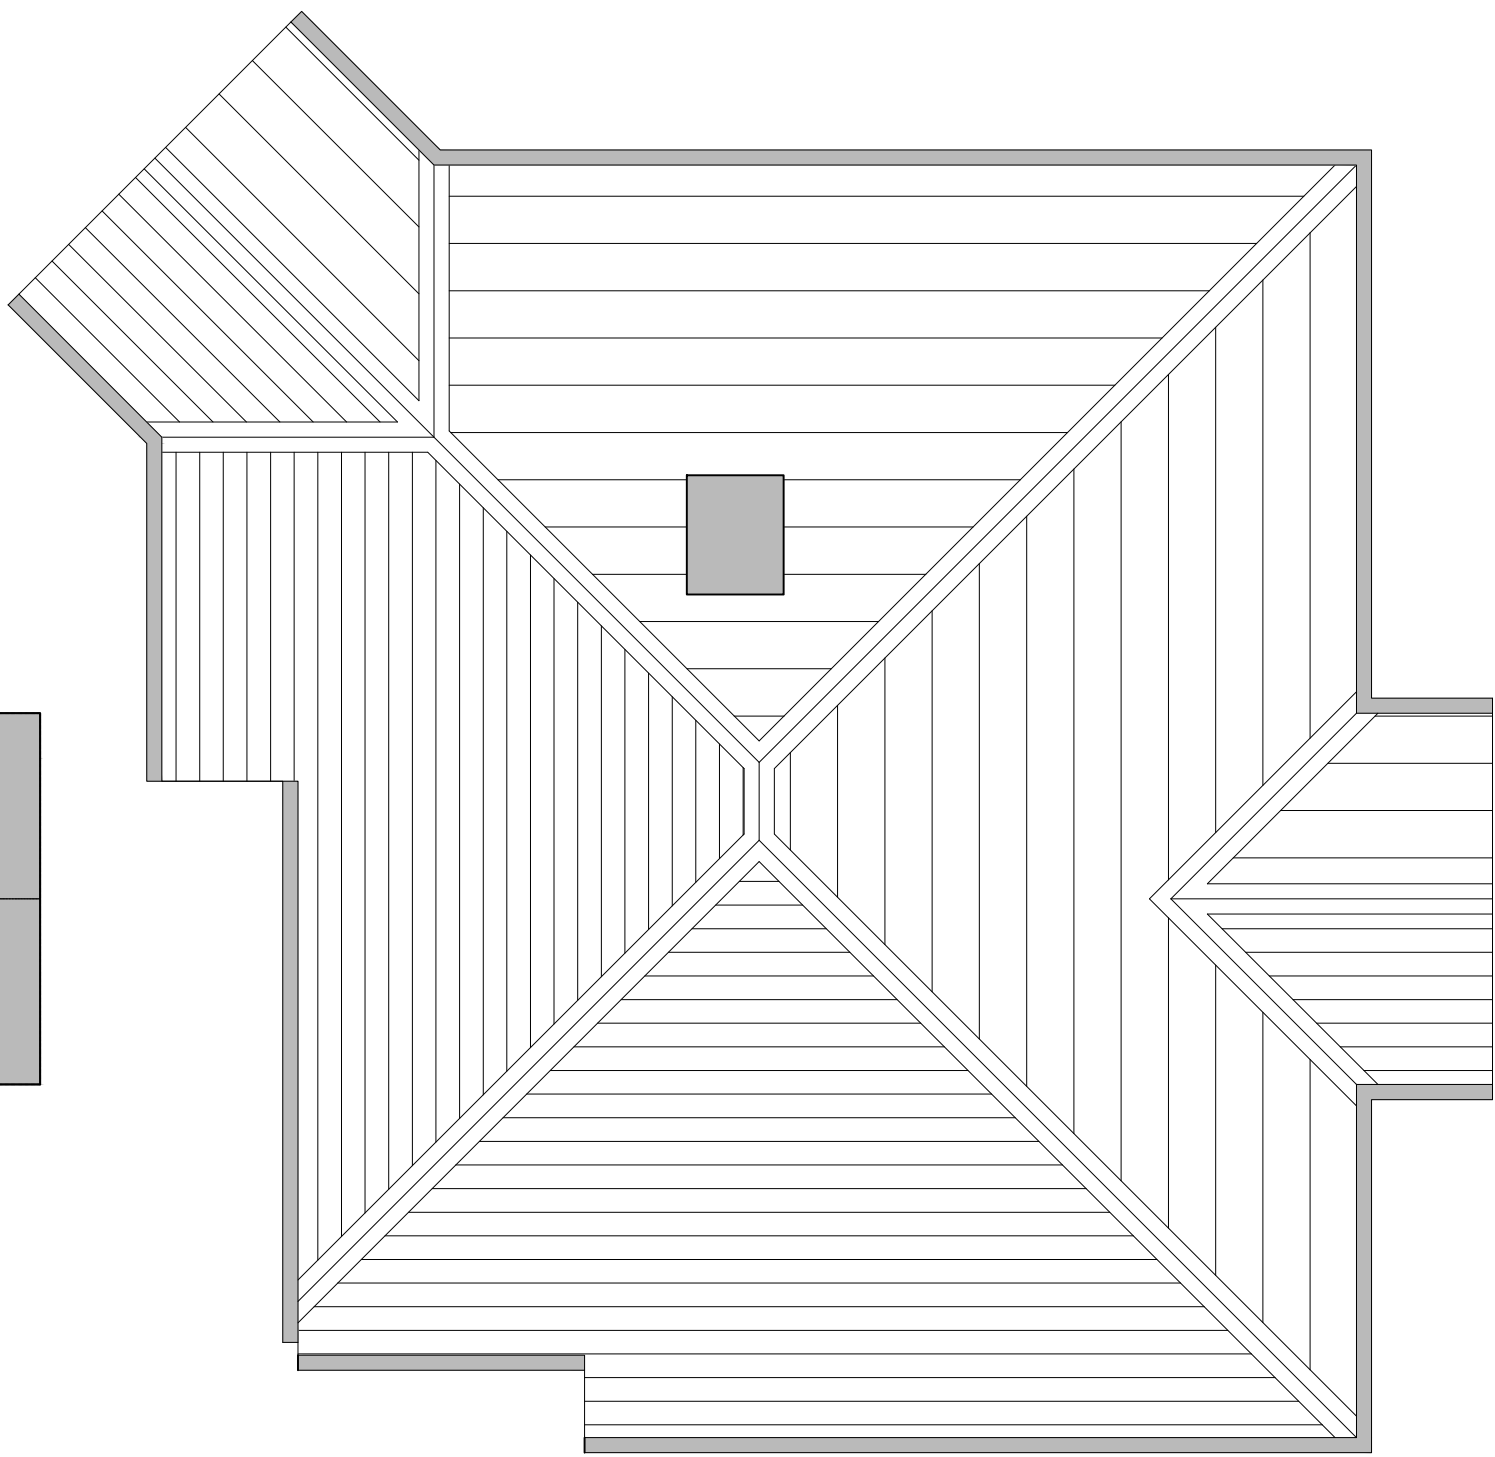

Existing Roof Plan (1:50)

A	10/01/26	Planning Permission Issue	
Rev	Date	Description	
Project :			
2 HOLYROOD DRIVE			
PRESTWICH			
MANCHESTER			
M25 1QG			
Proposed Loft Conversion with Dormer Extensions			
Drawing Title :			
Existing Plans and Elevations			
Drawing Title :		Date	January '26
LOD-01_01 rev A		Scale	as noted @ A1