





**location plan 1:1250**

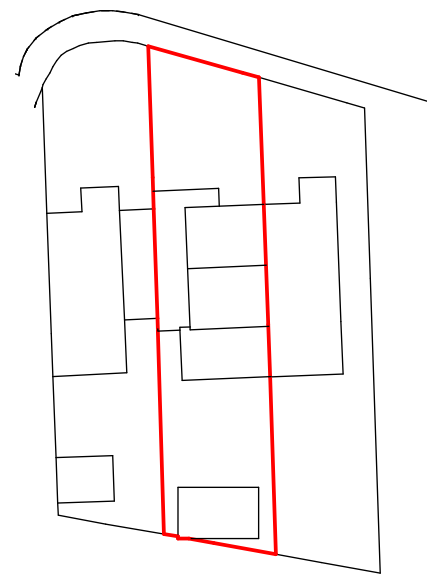

**existing block  
plan 1:500**

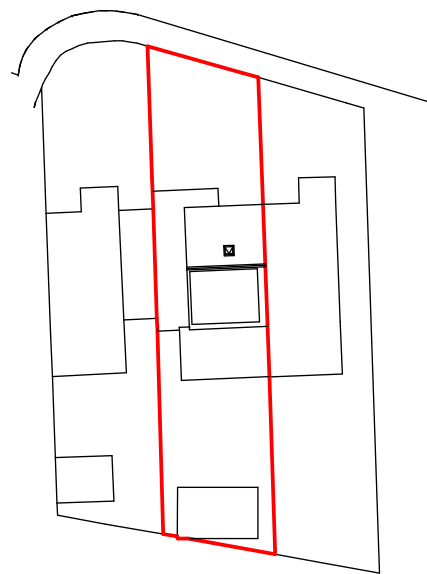


**proposed block  
plan 1:500**



5000.0 5000.0  
10000.0  
scale 1:500

5000.0 5000.0  
10000.0  
scale 1:200

5000.0 5000.0  
10000.0  
scale 1:100

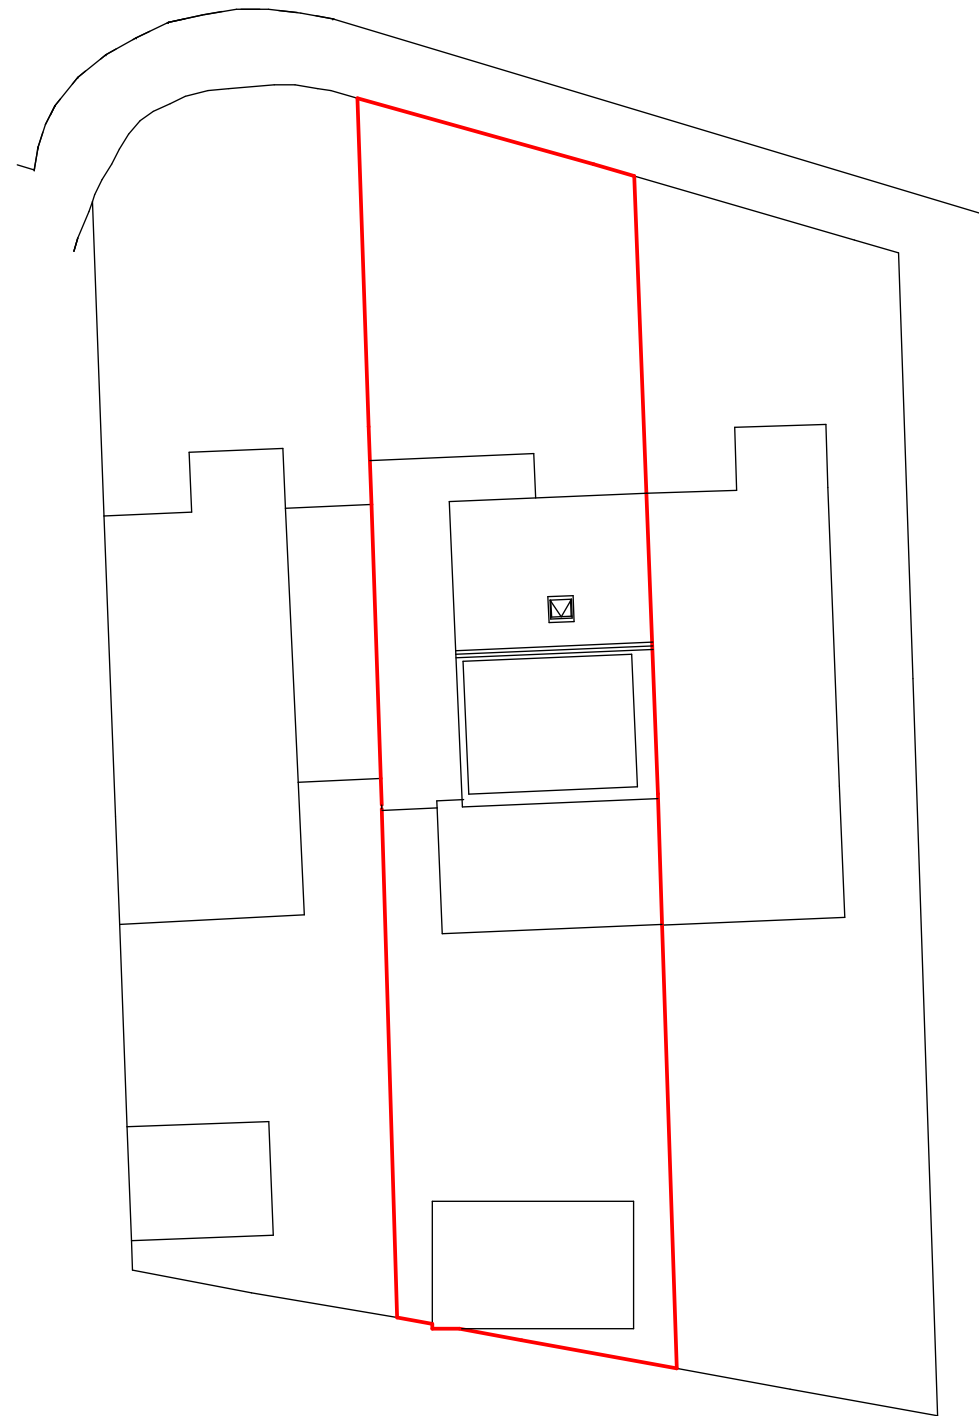

**site plan 1:200**

| Revision | Date | Details |
|----------|------|---------|
|          |      |         |
|          |      |         |
|          |      |         |
|          |      |         |

Only Planning Officers may scale from this drawing.  
All dimensions must be checked and verified before preparing production drawings or commencing works.  
This drawing and its design is copyright and may not be reproduced in any form whatsoever without prior express written consent.

**clear** Architectural Services  
Mark Herring, Clear Architectural Services, 50 Rectory Street, Middleton, Manchester. M24 5TY.  
T. 0161 653 7128 M. 07968 748606 E. mark@clear-architecture.co.uk W. www.clear-architecture.co.uk



Date April 2025.

Drawn JLK.

Client Nigel Hope.

Drawing title  
Proposed Site and  
Location Plan.  
PLANNING.

Scale As Indicated  
at A3.

Checked MLH.

Job title  
Proposed Extension and Alterations.  
59 Holthouse Road, Walshaw,  
Tottington, Bury BL8 3LA.

Drawing No. CM365 PL 03.