




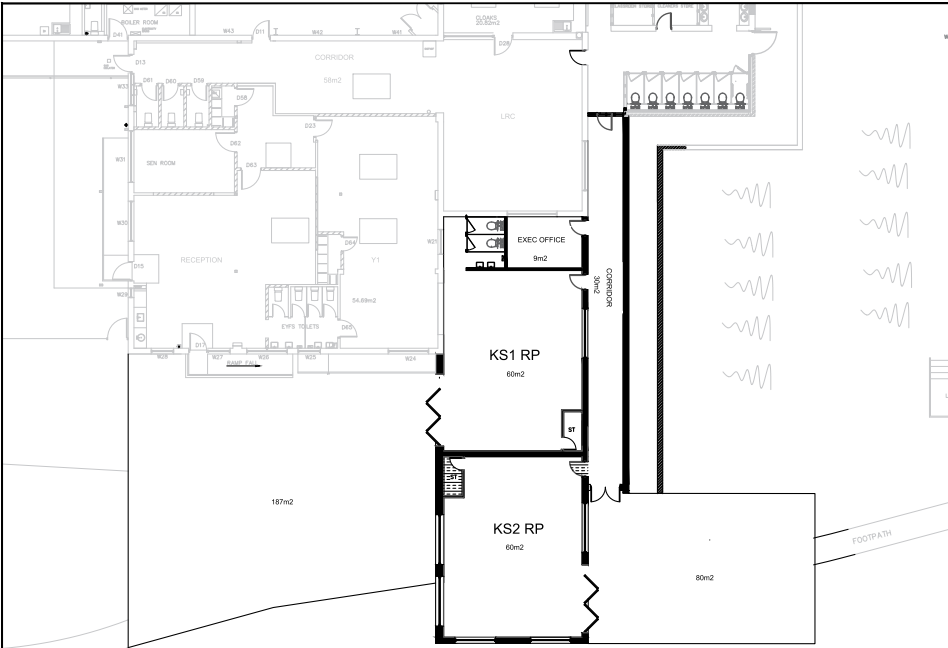

5 PROPOSED LAYOUT
NTS

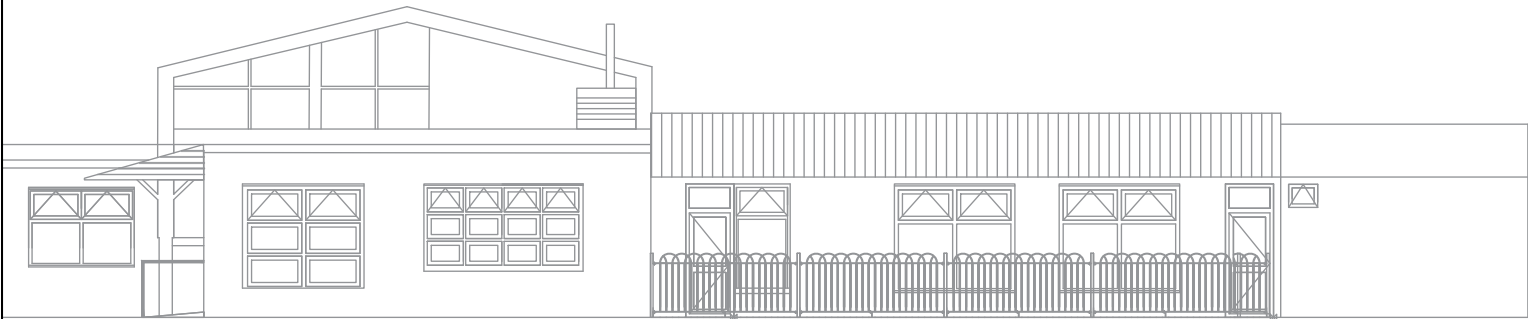

6 EXISTING WEST ELEVATION
Scale: 1:100

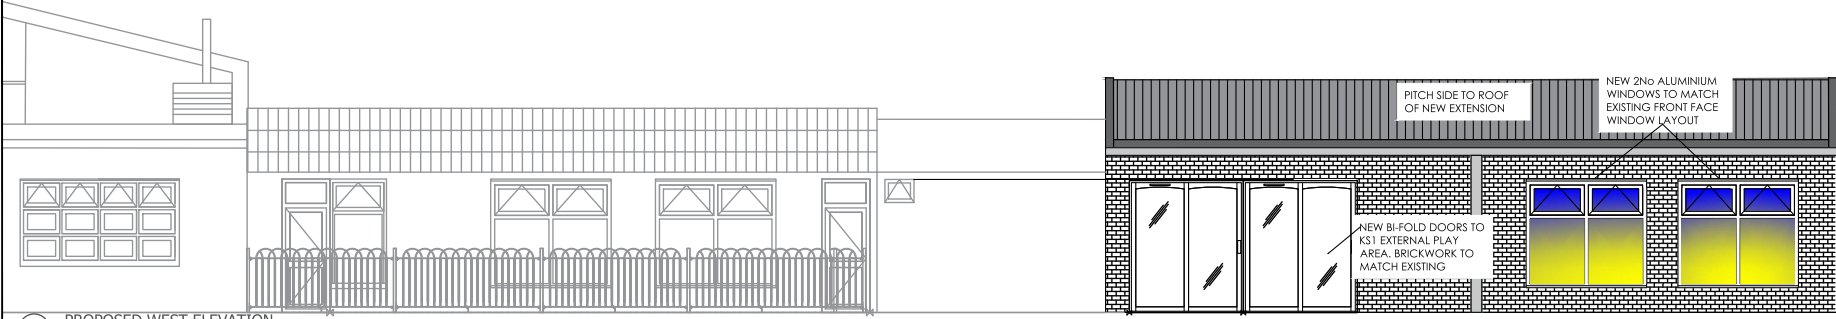

7 PROPOSED WEST ELEVATION
Scale: 1:100

- NOTES
- DO NOT SCALE FROM THIS DRAWING.
 - ALL MEASUREMENTS ARE IN MILLIMETRES UNLESS STATED OTHERWISE.
 - THIS DRAWING IS TO BE READ IN CONJUNCTION WITH THE SPECIFICATION AND ALL RELEVANT ARCHITECTURAL, ELECTRICAL, MECHANICAL AND STRUCTURAL DRAWINGS.

IN ADDITION TO THE HAZARD/RISKS NORMALLY ASSOCIATED WITH THE TYPES OF WORK, DETAILS ON THIS DRAWING, NOTE THE FOLLOWING SIGNIFICANT RESIDUAL RISKS:

Rev	Description	By	Date	Check'd	Auth'd
1					
2					
SDA CONSULTING LLP
Second Floor, The Tower
Deva City Office Park
Trinity Way
Salford
M3 7BF
Tel: 0161 819 5252
w: www.sdaconsulting.co.uk

Drawing Status				
PLANNING				
Project				
PHASE 2 - DEVELOPMENT PLAN				
Building Name				
OUR LADY OF LOURDES RC PRIMARY SCHOOL				
Sub Site Name				
RUDGWICK DRIVE				
Site Name				
BURY, BL8 1YA				
Drawing Title				
EXTG & PROPOSED WEST ELEVATIONS				
PM	Drawn	Checked	Authorized	
SDA	JD	15.12.22	JD	
VAR	Date	Date	Date	
	15.07.22	20.12.22	20.12.22	
Drawing No				
2517_P_03				
Revision				