




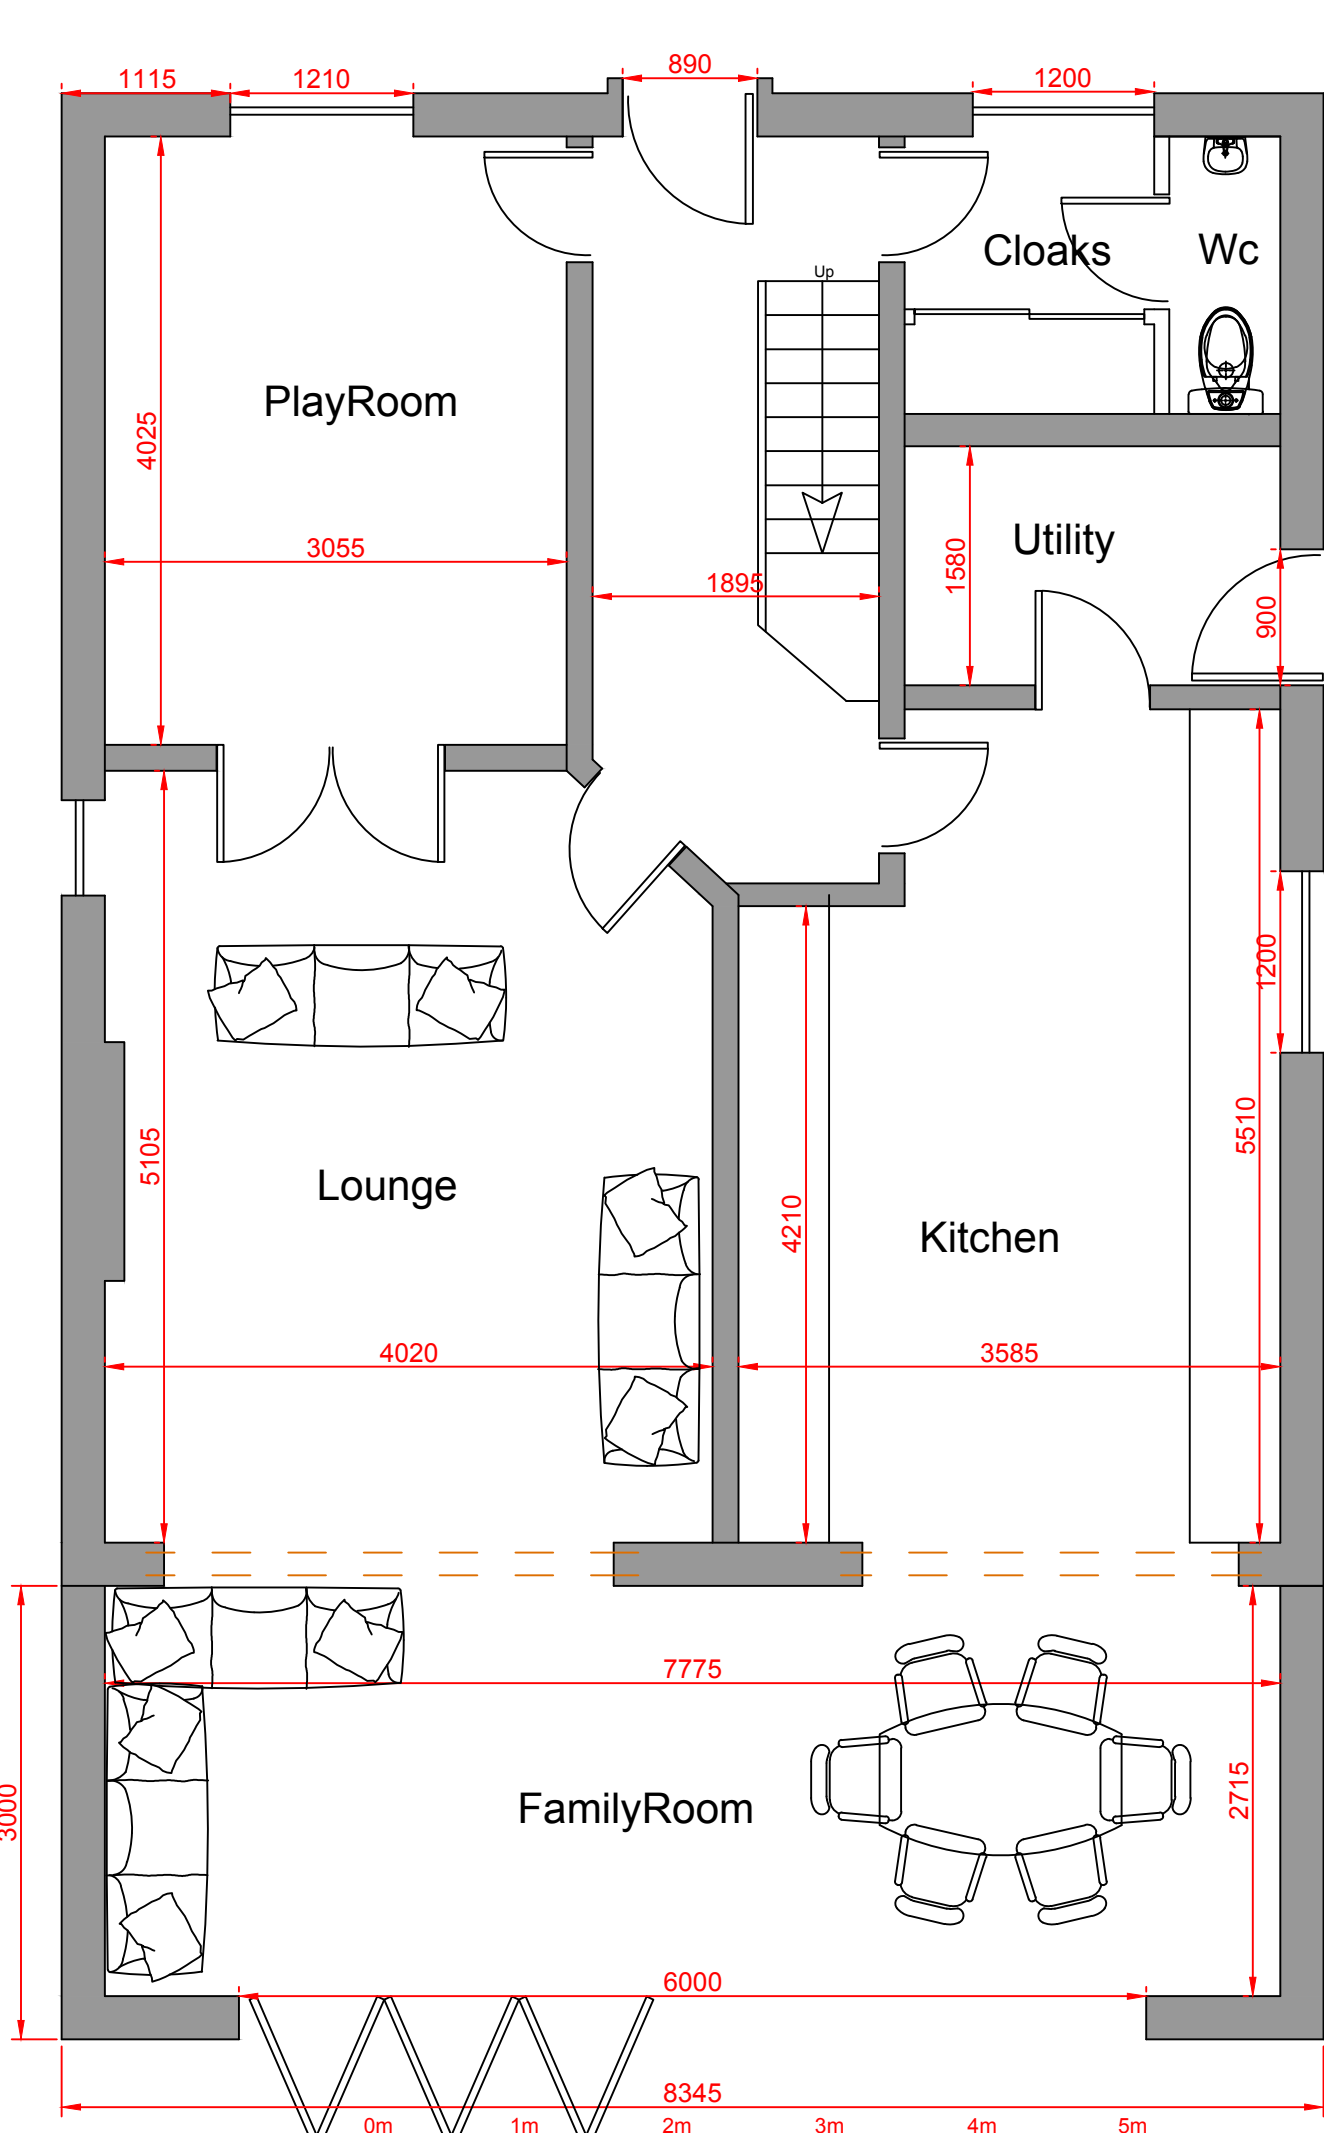


Proposed Ground Floor Layout

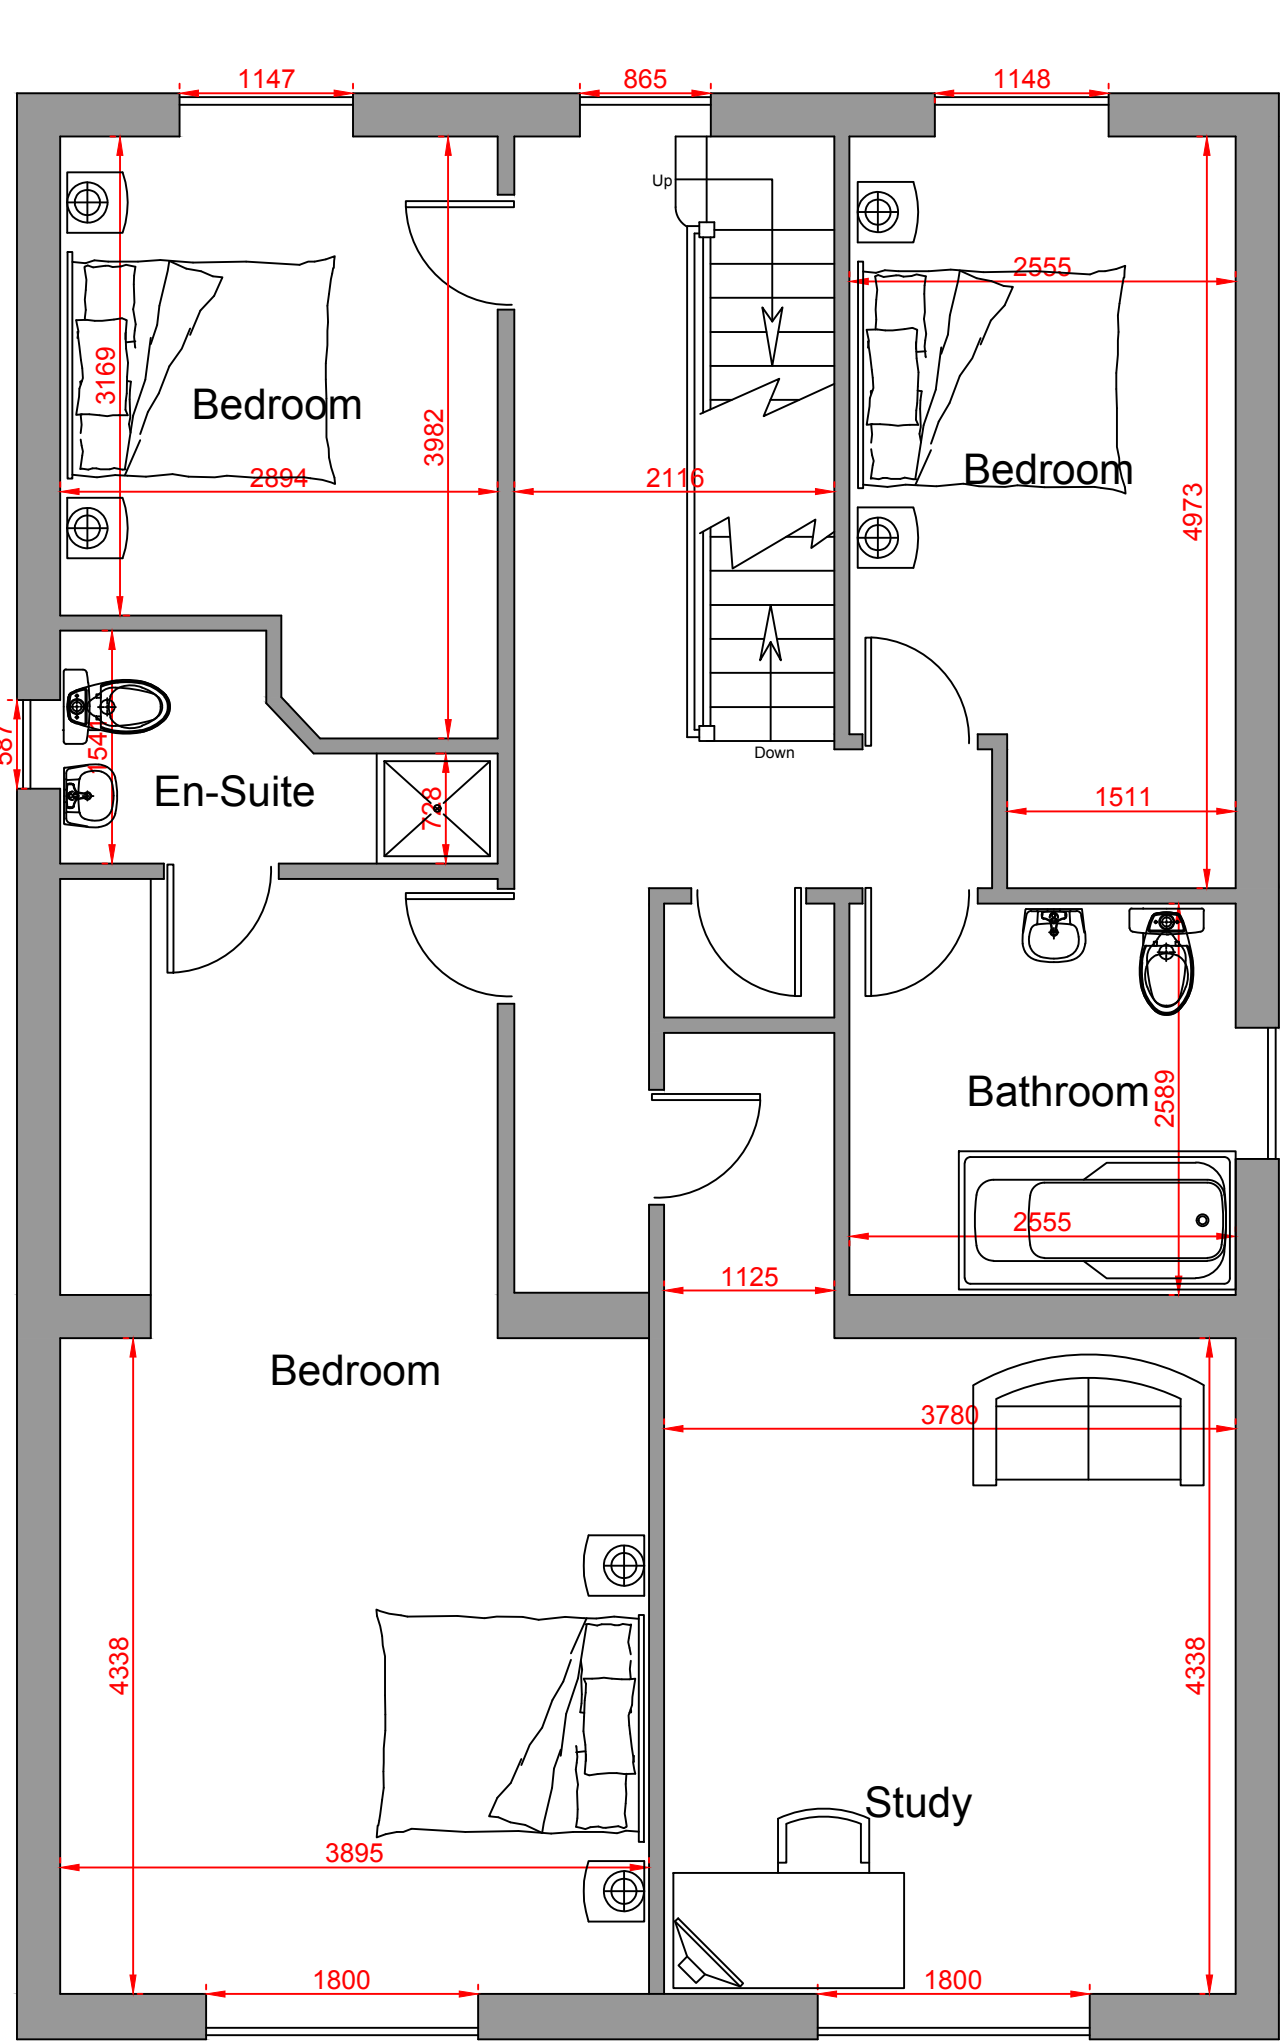


Proposed First Floor Layout

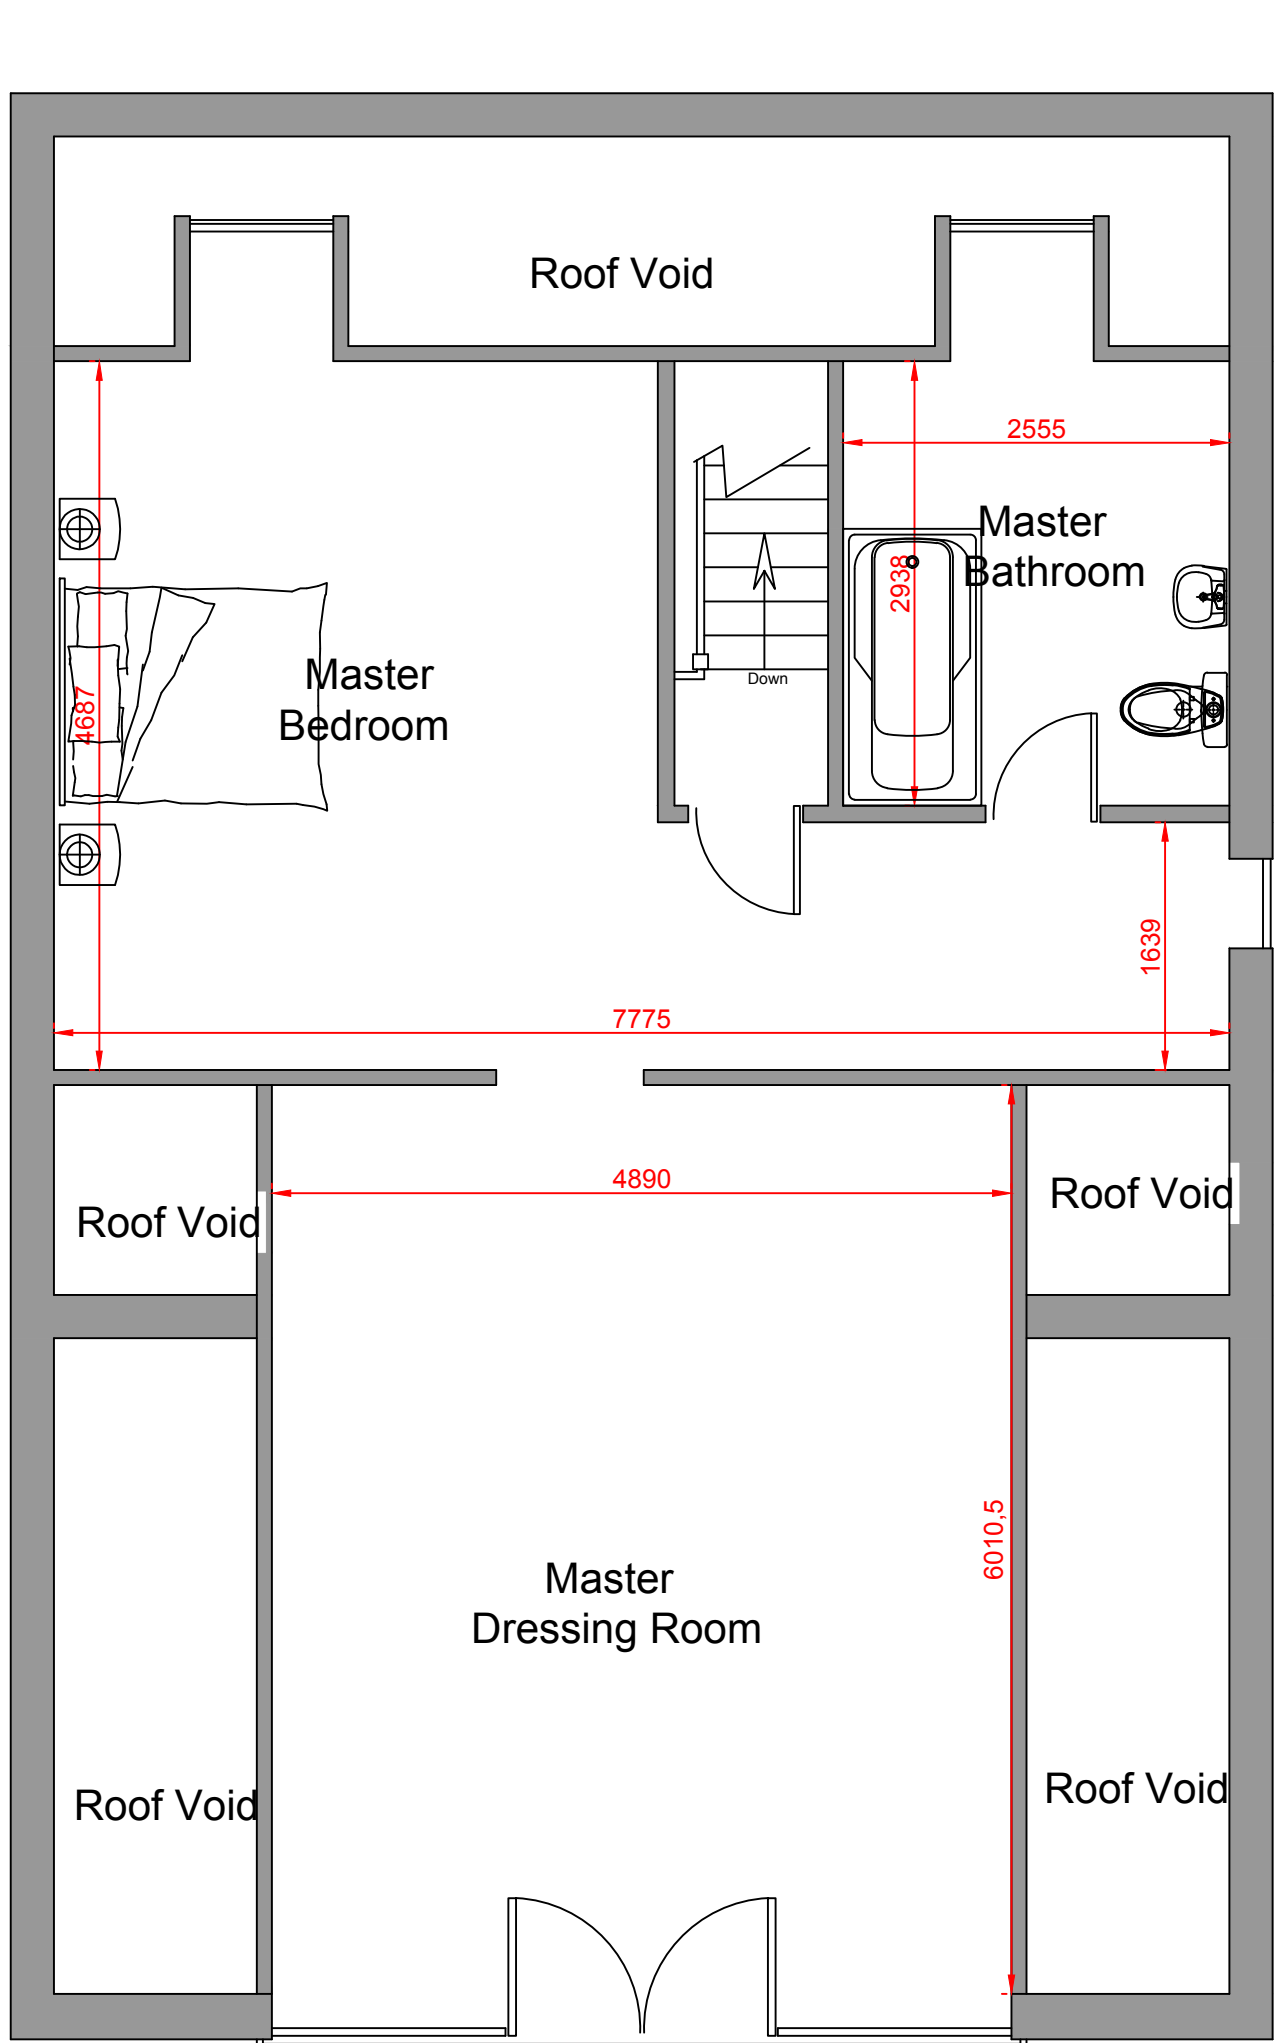


Proposed Second Floor Layout

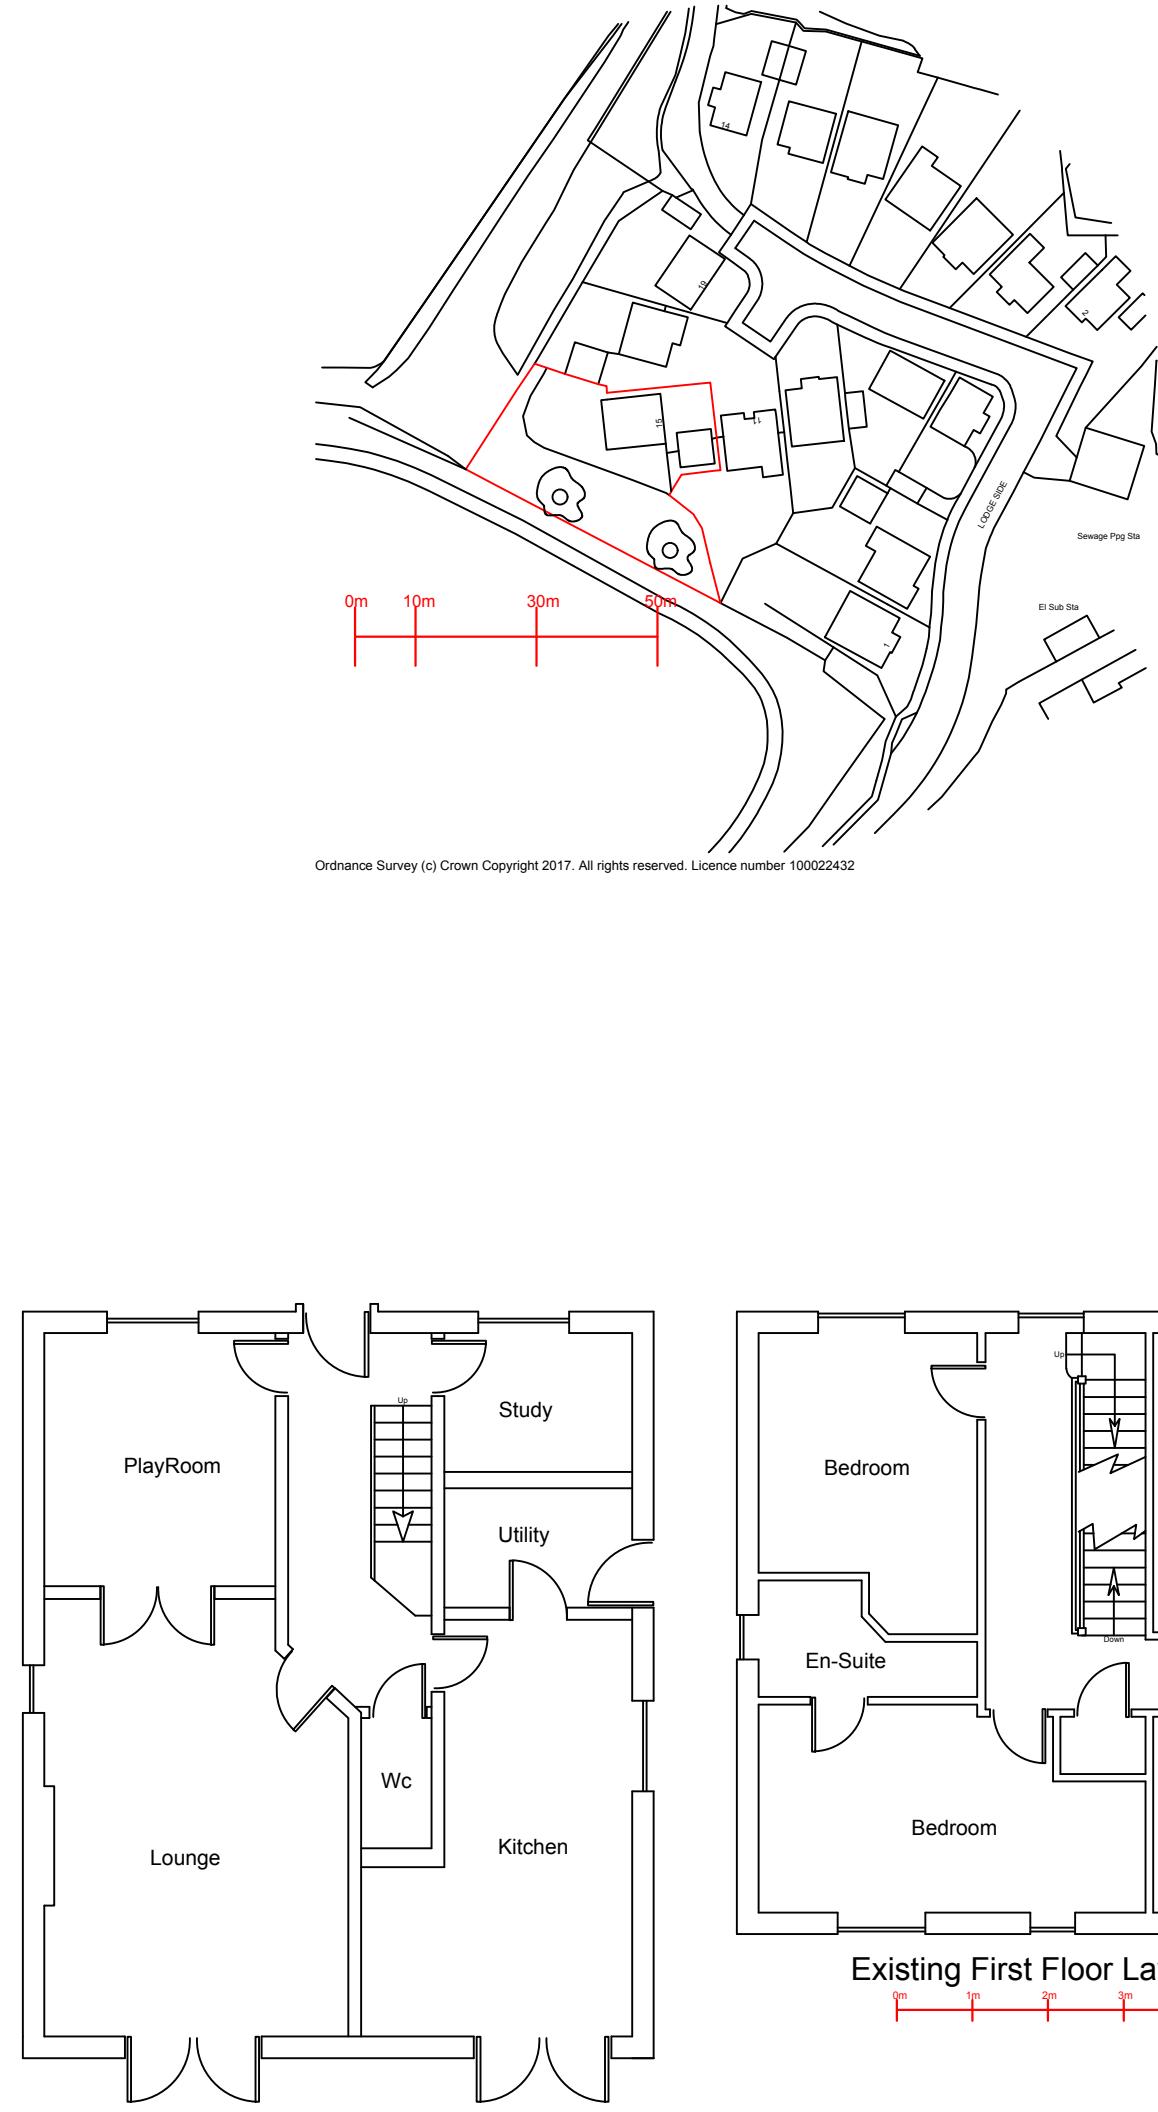



Existing Ground Floor Layout

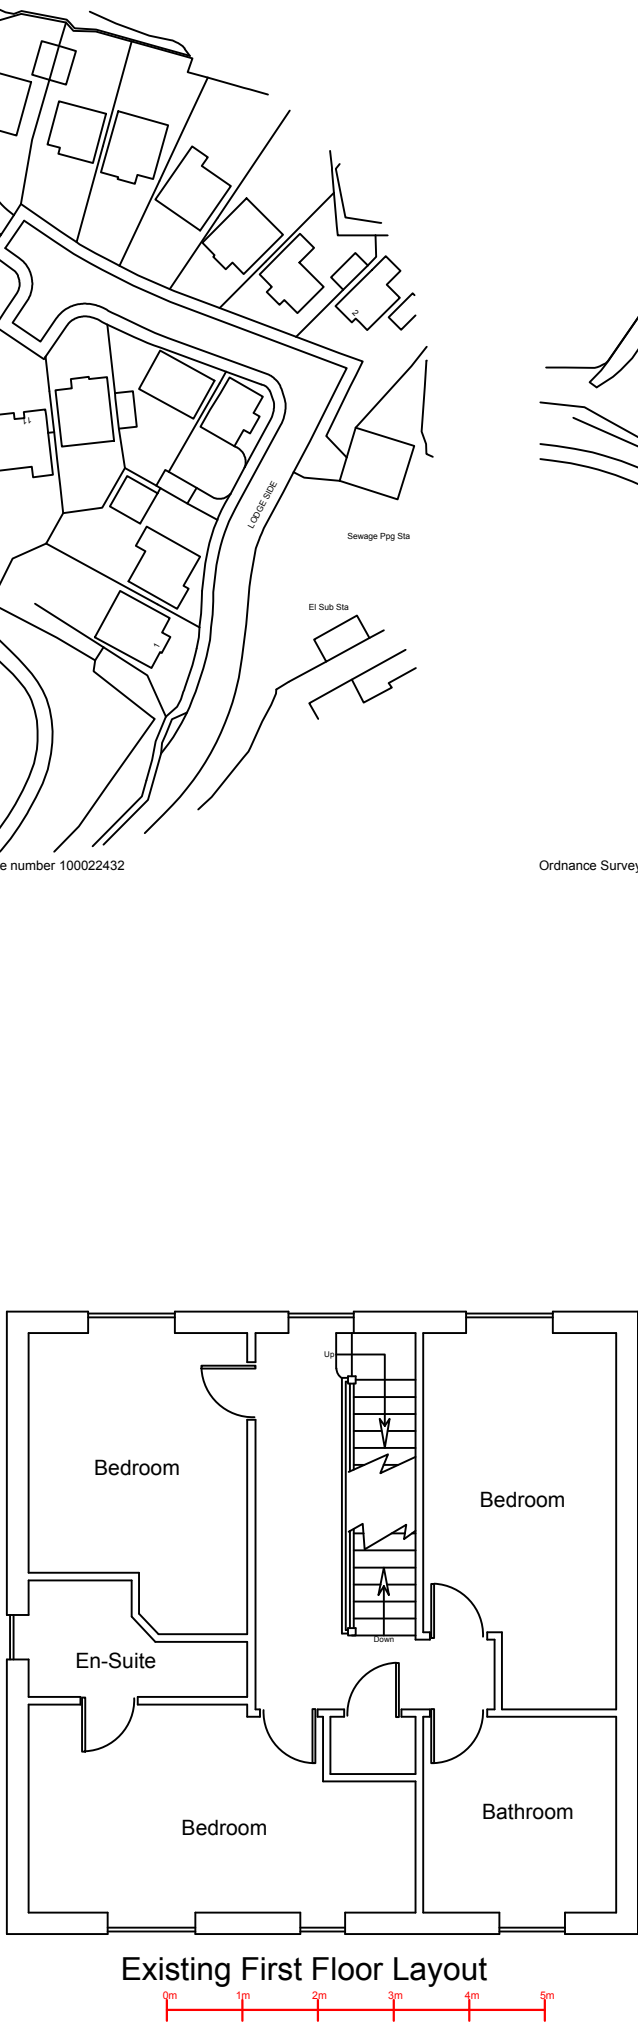


Existing First Floor Layout

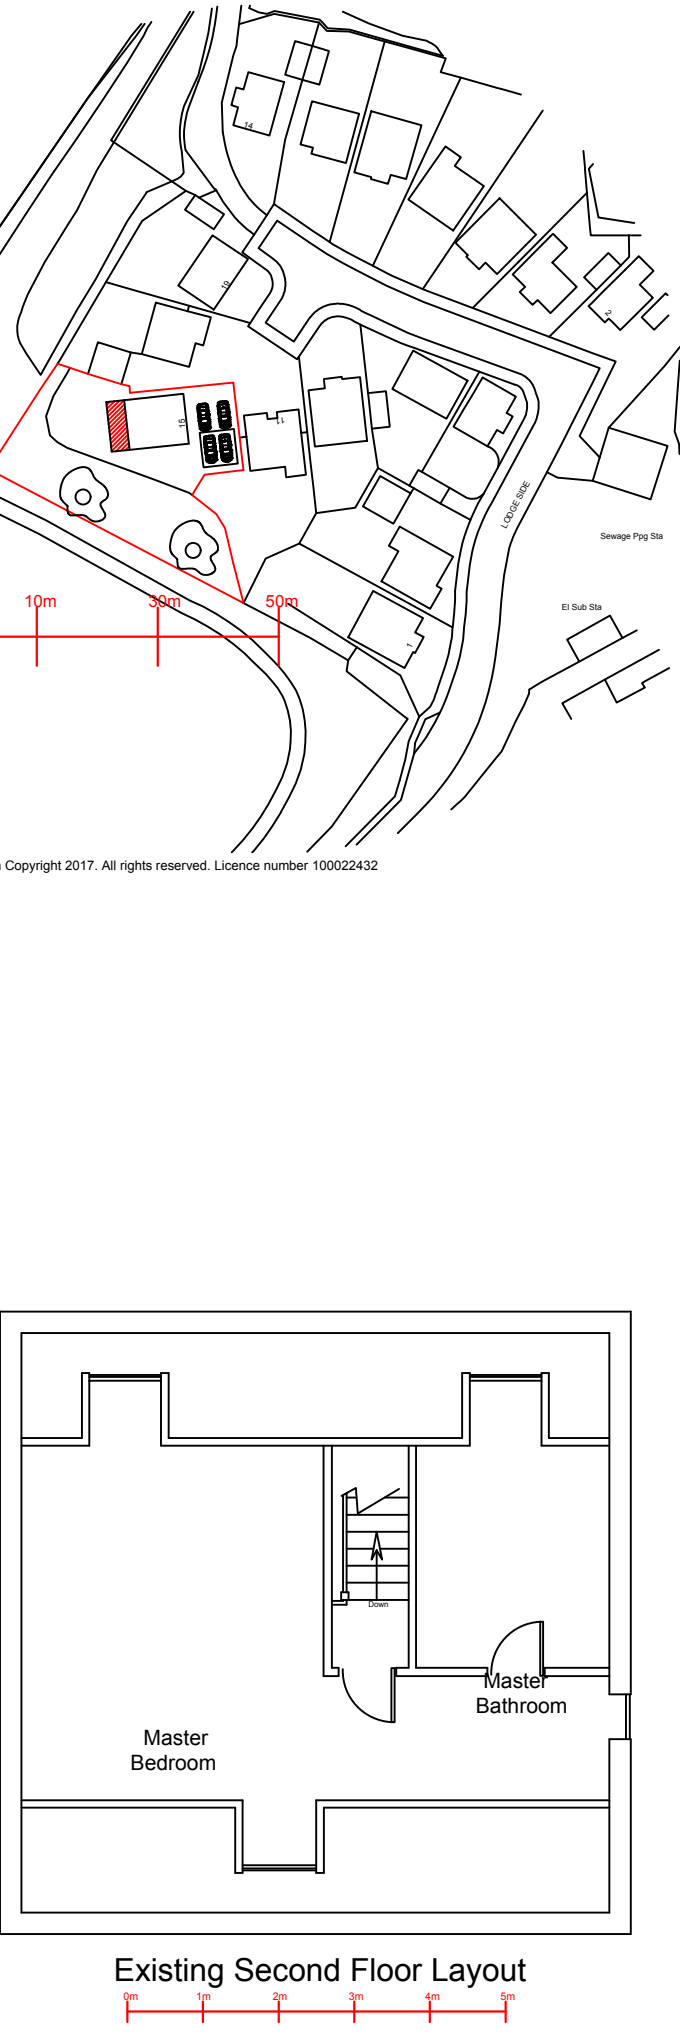


Existing Second Floor Layout

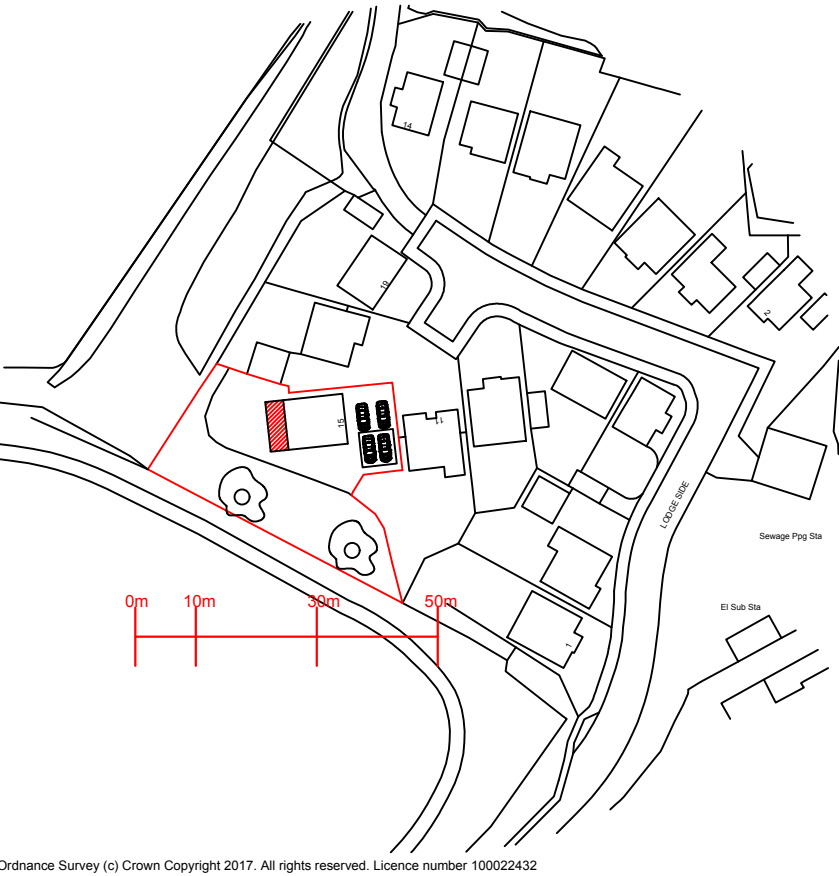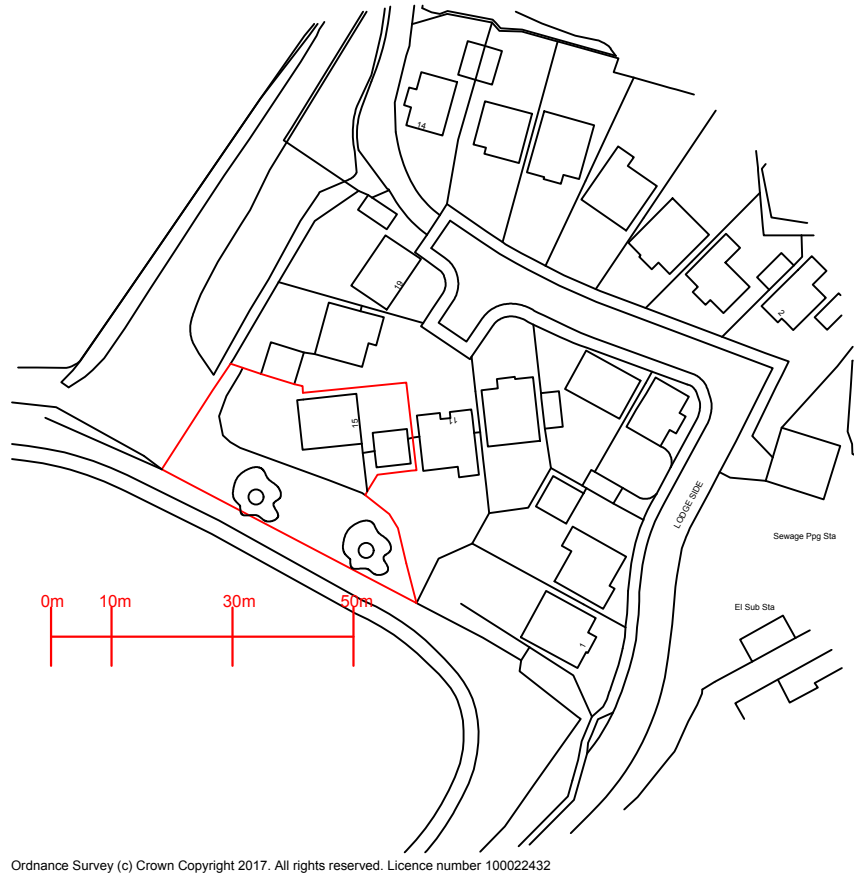


Existing Rear Elevation

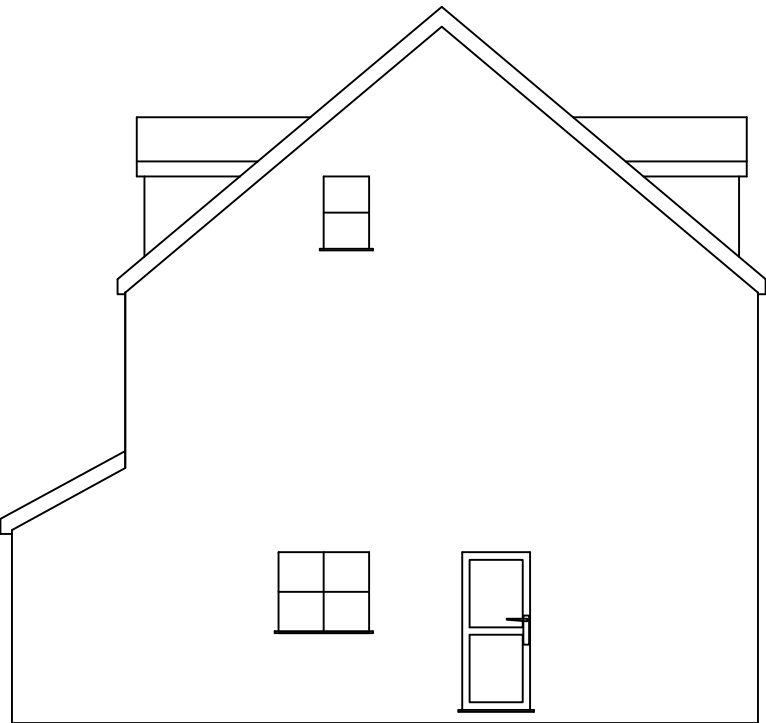

Existing Side Elevation

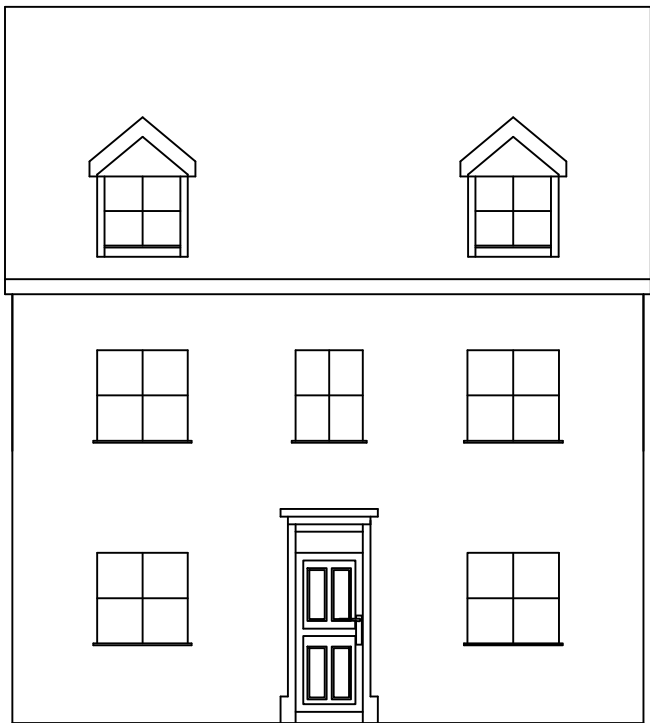


Existing Front Elevation

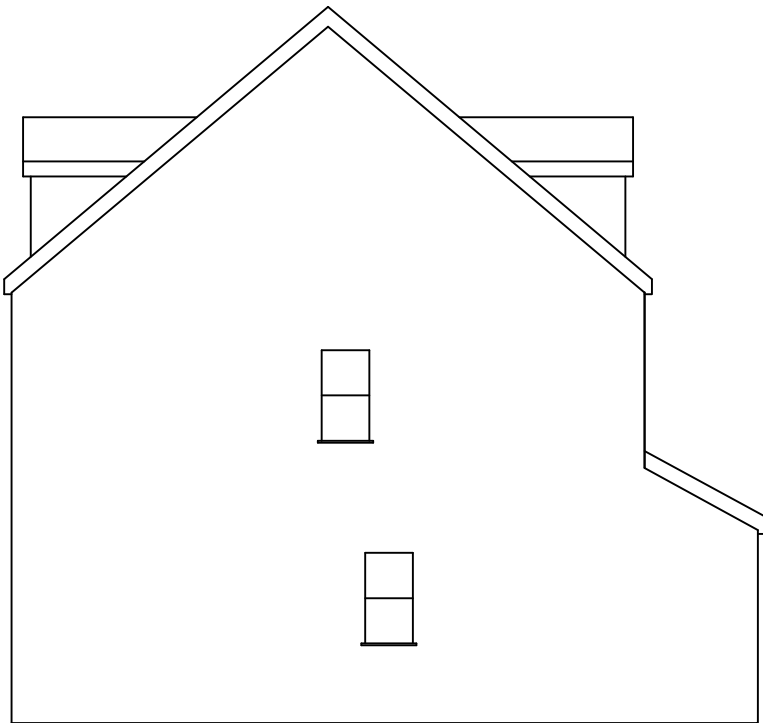


Existing Side Elevation




Proposed Rear Elevation

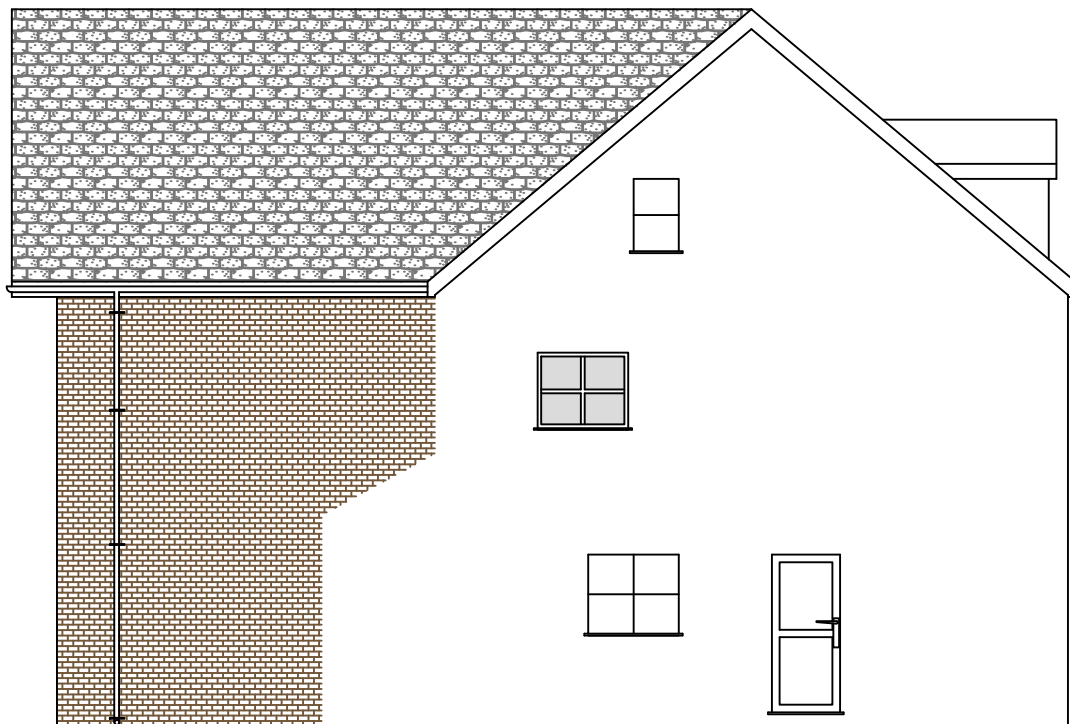

Proposed Side Elevation

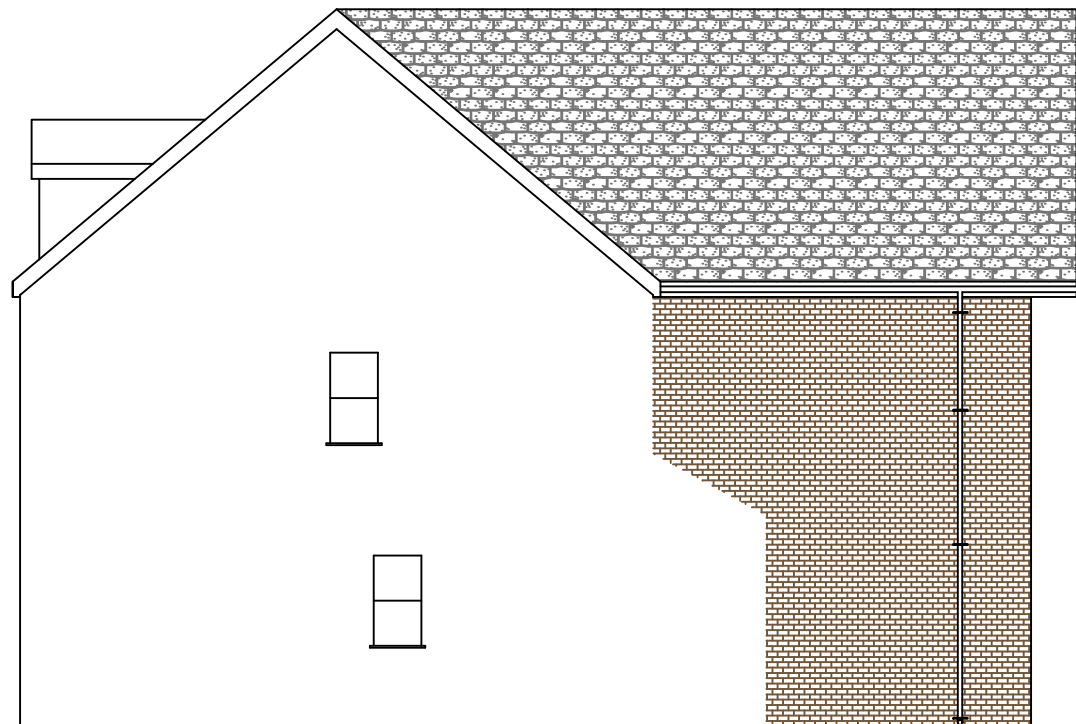

Proposed Side Elevation

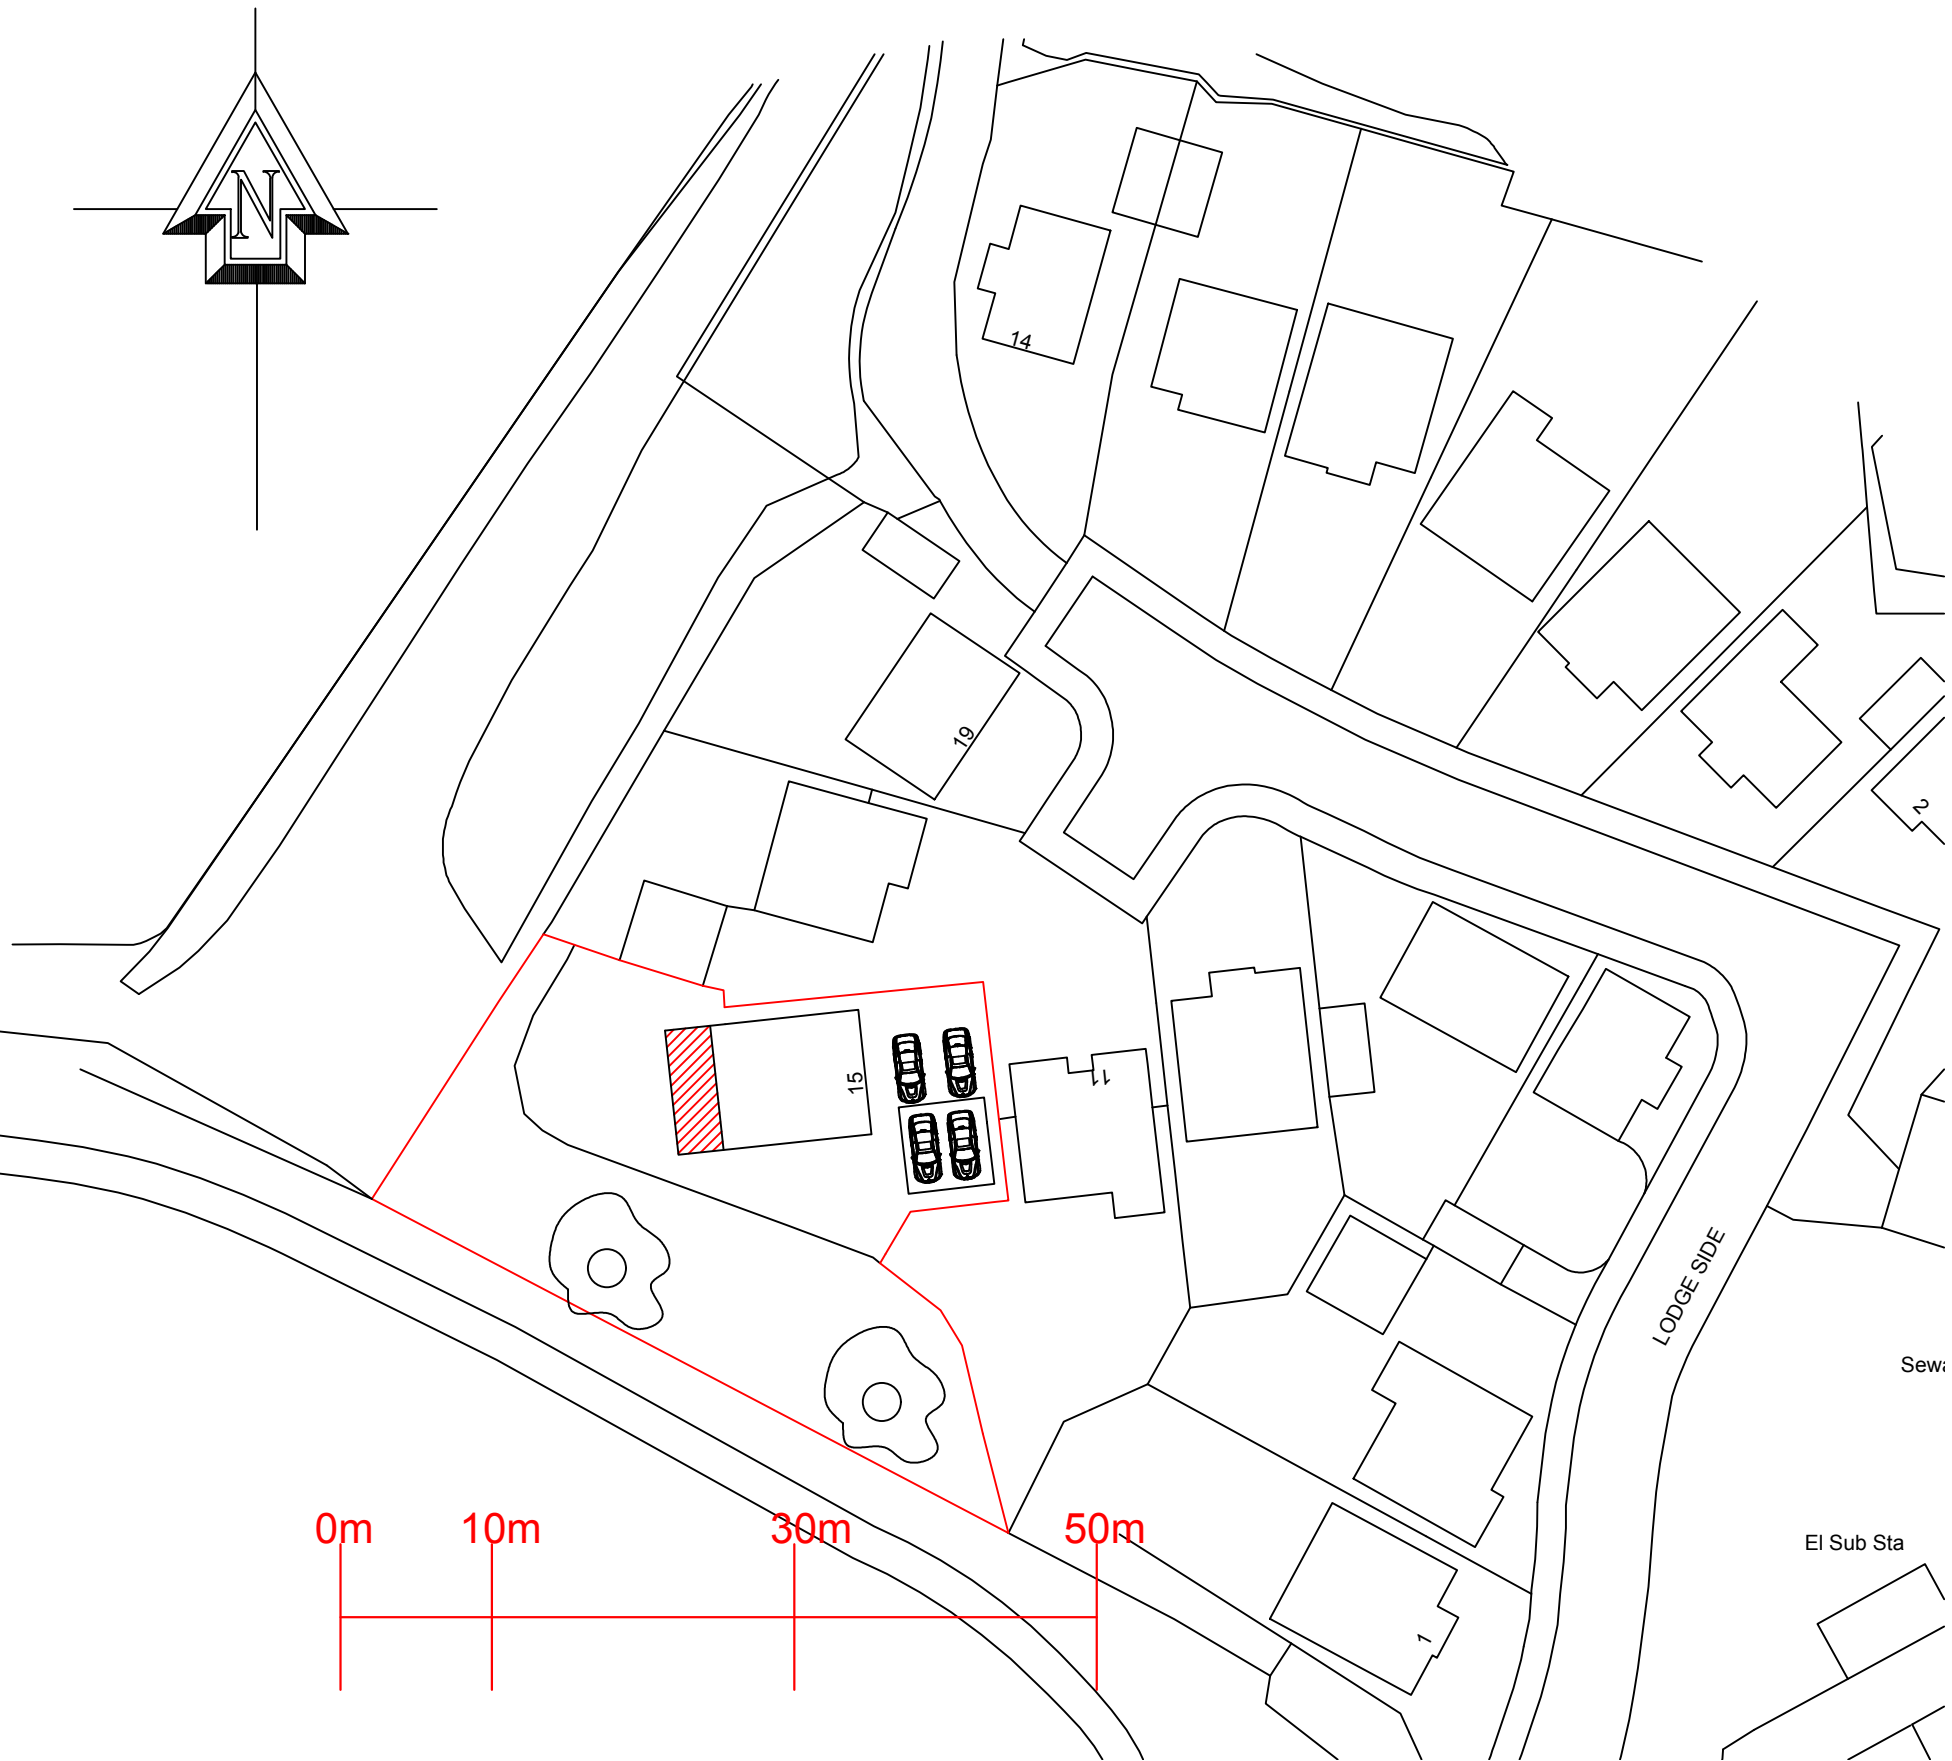

Proposed Rear Extension at: 15 Lodge Side Bury BL8 2SW	
PARTY WALL ACT 1996 Any Person carrying out works affecting party walls, or involving excavations for foundations adjacent to a party wall, should serve a notice on all adjoining owners before work commences. If an adjoining neighbour is concerned about the works, you are advised to engage the services of a private surveyor to act on your behalf in the formal procedures or agreements which are now required by the above act. Failure to comply with the act may result in the adjoining owner taking civil action against you. Please inform the adjoining neighbours of the forthcoming works at your earliest convenience. Party Wall Agreement to be arranged by client.	
CLIENT:	Mr & Mrs Clayton
CONTRACT No:	PCE-Clayton-September-20
DATE:	6th September 2020
SCALE:	1:50, 1:100, 1:500, 1:1250 @A1
DWG No:	PCE-Clayton-August-20/Planning
L.A:	Bury Metropolitan Borough Council
AMENDMENTS:	DATE:
 PCE DESIGNS LTD	
40 Queensway Euxton Chorley Lancashire PR7 6PW www.pcedesigns.co.uk info@pcedesigns.co.uk pcedesigns@aol.com 01257 233850: Office 07515878823: Mobile	