


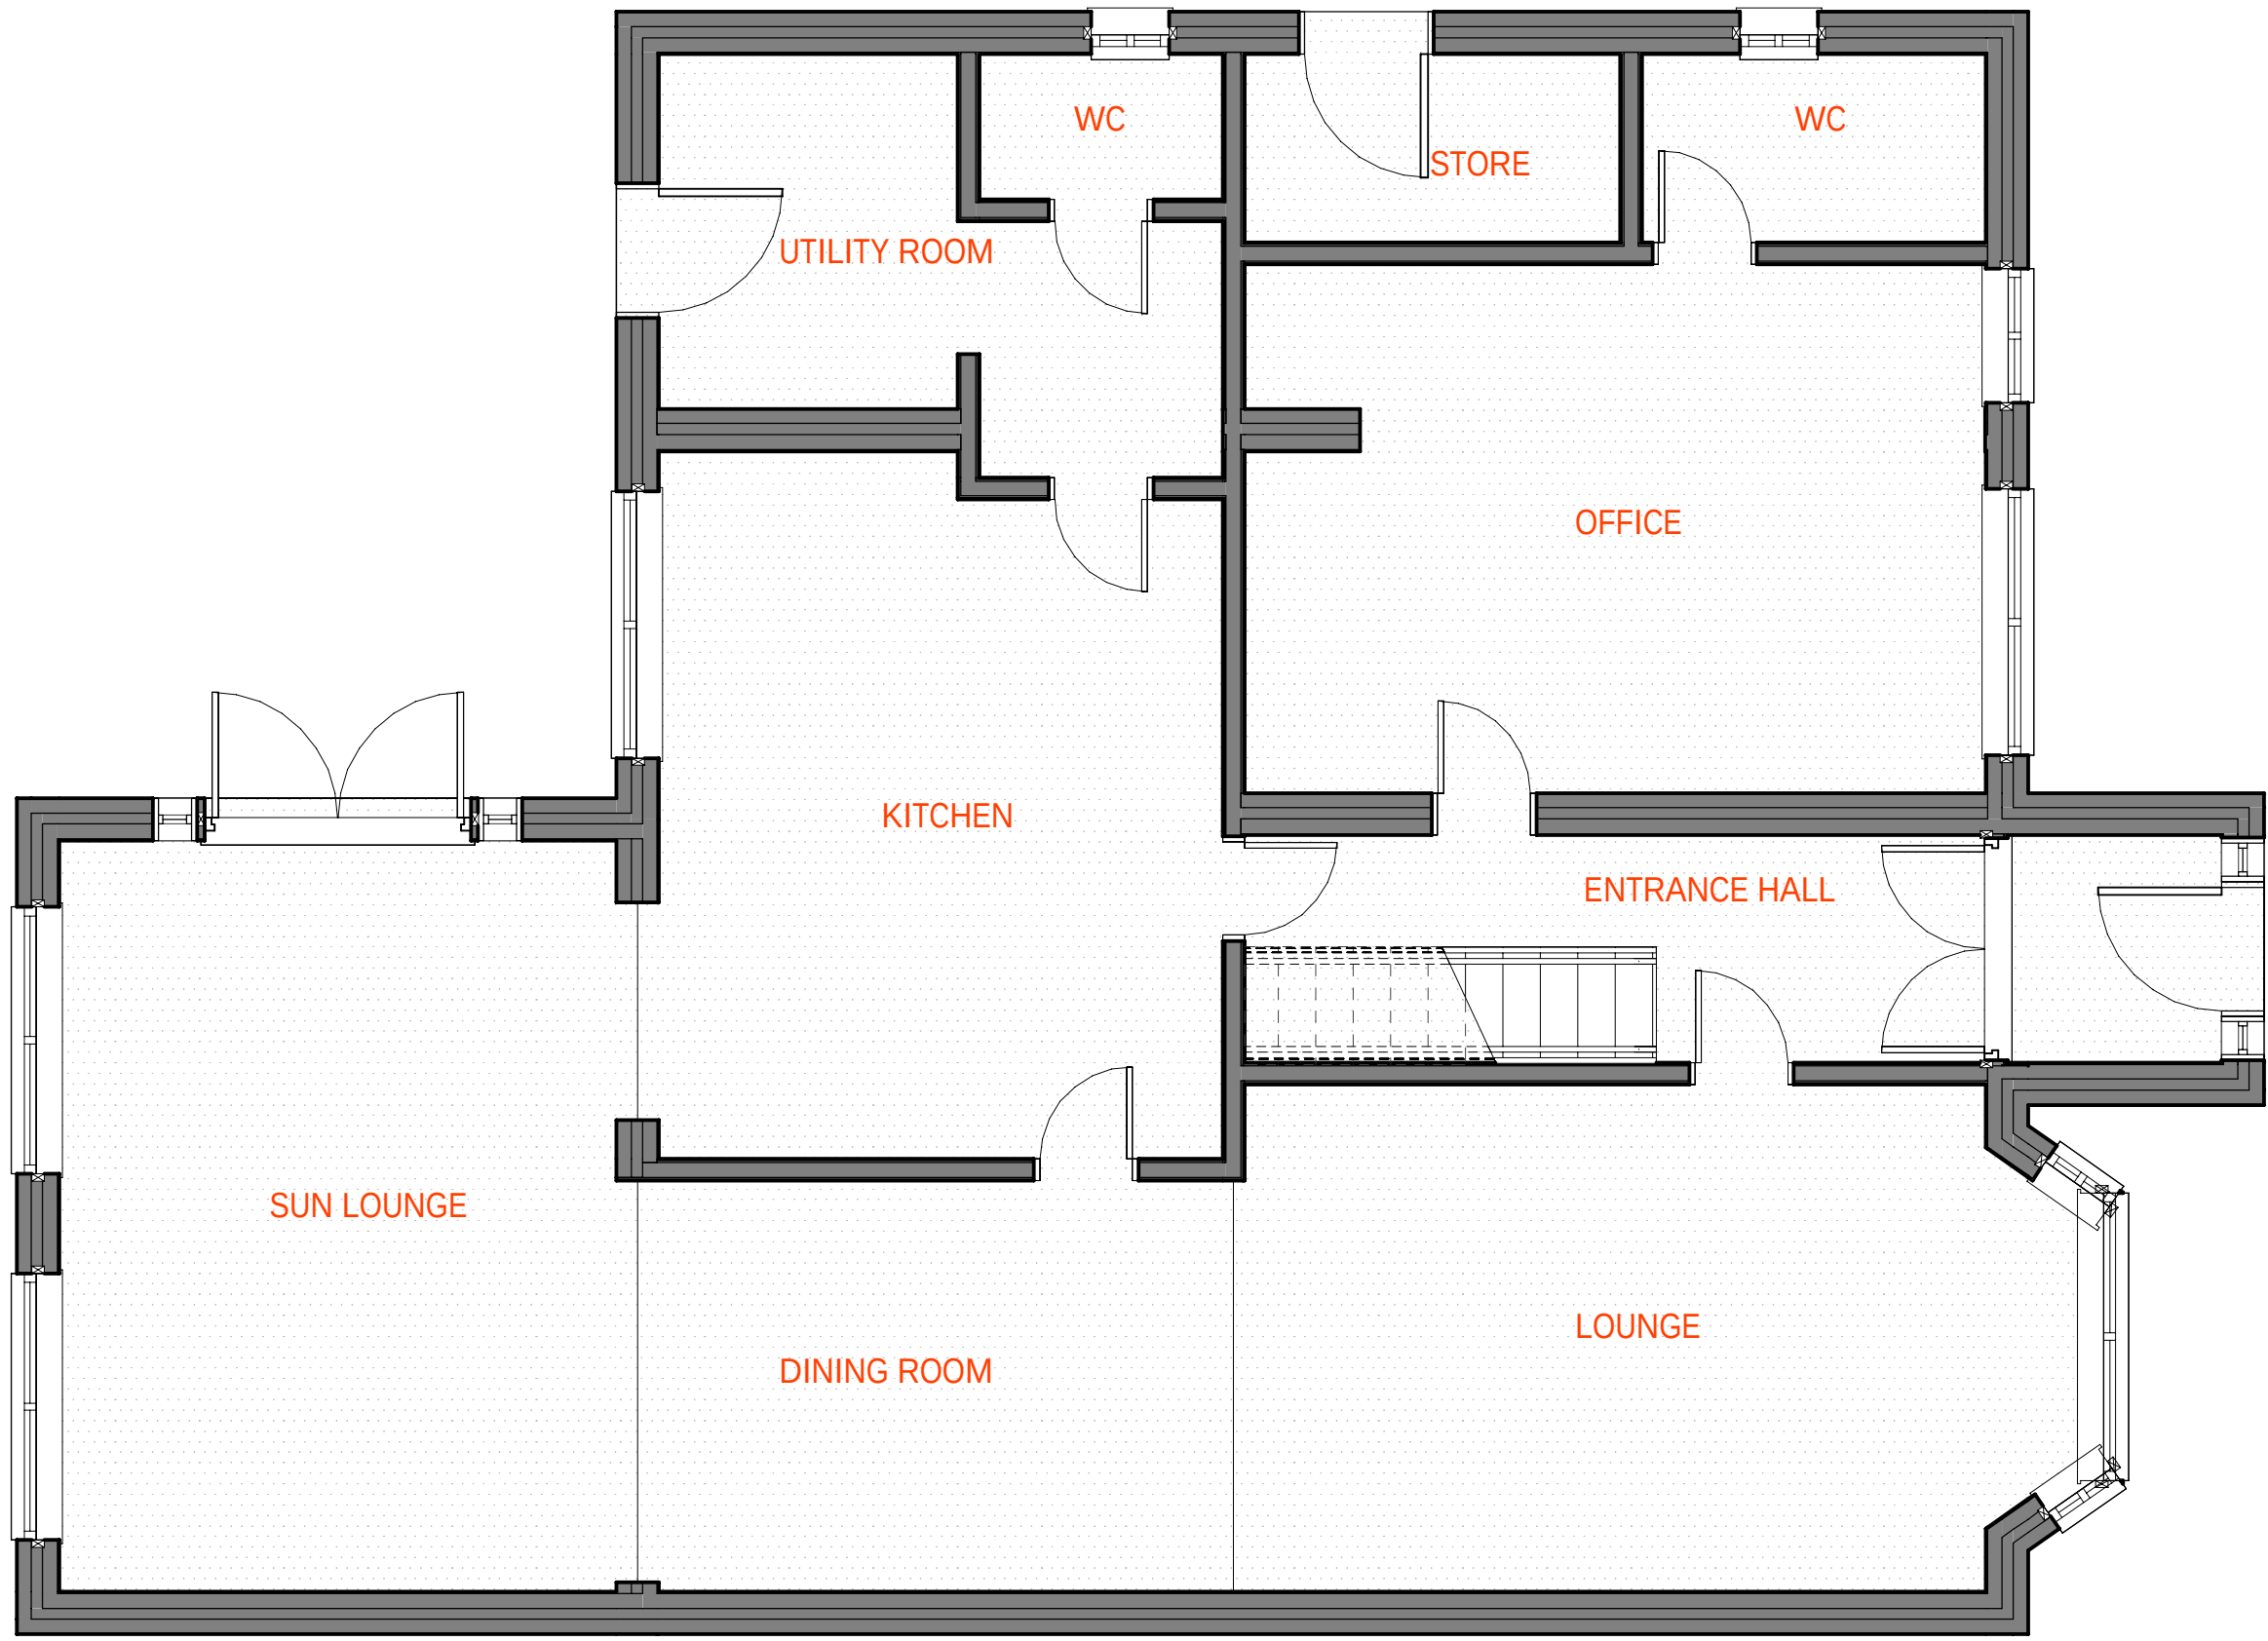

1 EXISTING GROUND FLOOR
SCALE: 1 : 50



2 EXISTING 1ST FLOOR
SCALE: 1 : 50

PROJECT:
15WOODTHORPE
GRANGE

PRESTWICH	
DATE:	09/05/23
PROJECT NO	1003
REVISION	DATE
P1 ISSUED FOR COMMENT	09/05/23
P2 PLANNING SUBMISSION	15/06/23
P3 ROOM NAMES ADDED	29/06/23

NOTES:
This drawing is to be read in conjunction with all relevant specifications and drawings issued.
The contractor is to check and verify all building and site dimensions and check levels before work commences and/or ordering any materials.
Any discrepancies must be reported to the Contract Administrator (C/A) immediately.
This drawing may not be reproduced or part reproduced without the express consent of the proprietor.
DO NOT SCALE THIS DRAWING. CHECK ALL DIMENSIONS ON SITE.

NOT FOR CONSTRUCTION

EXISTING
FLOOR PLANS
SHEET 1 OF 2

SCALE: 1 : 50

A1.7

DRAWN BY: D.SWIFT