




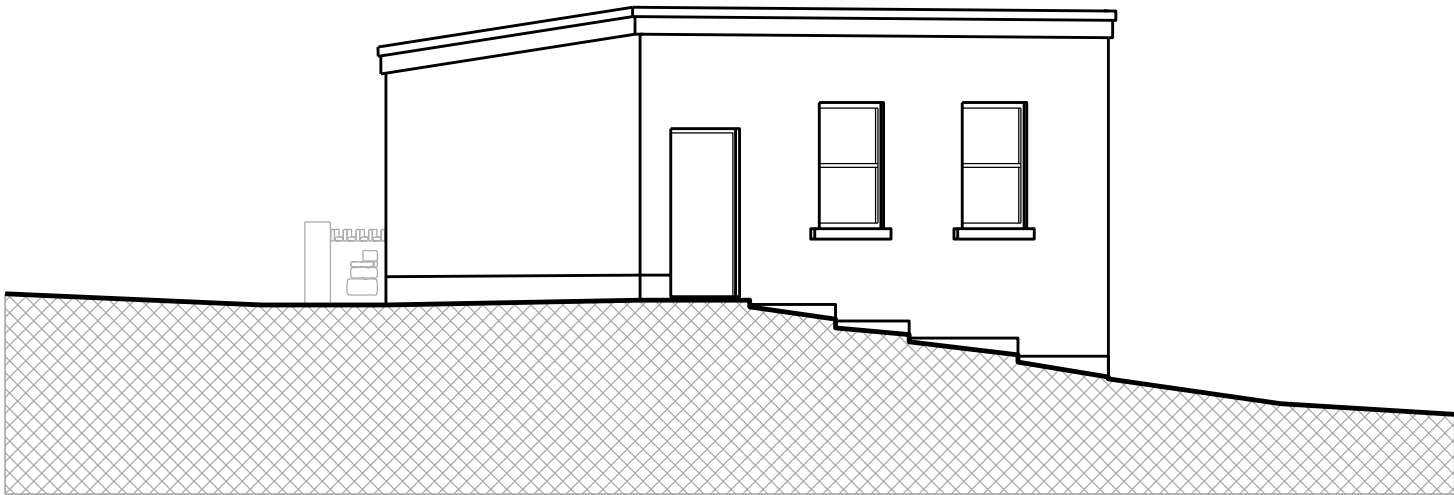

East Elevation

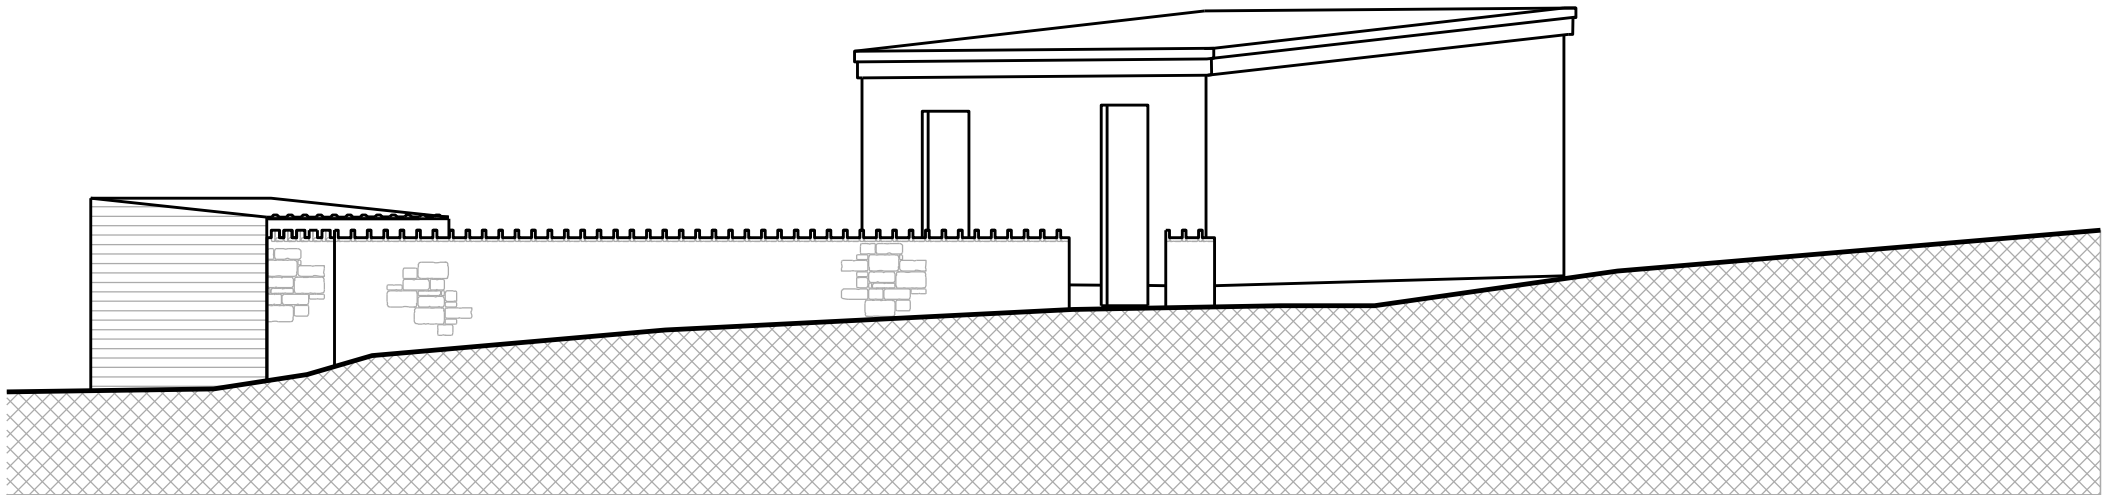

South Elevation

 

NORTHERN ARCHITECTS

11 Grosvenor Road
Altrincham
WA14 1LA
pg@northernarchitects.co.uk
+447799196215
www.northernarchitects.co.uk

Project
Ferns Farm
Tottington

Project No.
NA-2510

Revisions

Rev	Description	By	Date

Notes:

Drawing Title
South & East Elevations
as Existing

Scale Date Status
1:100 @ A3 Feb 26 03

NA (-4) 000

This drawing is the exclusive copyright of Northern Architects Limited and remains under the ownership of the company. Reproduction, sharing, or copying of this drawing without prior written consent is strictly prohibited.
Always to all dimensions as indicated. It is essential to verify all dimensions on-site before proceeding with construction or manufacturing.