




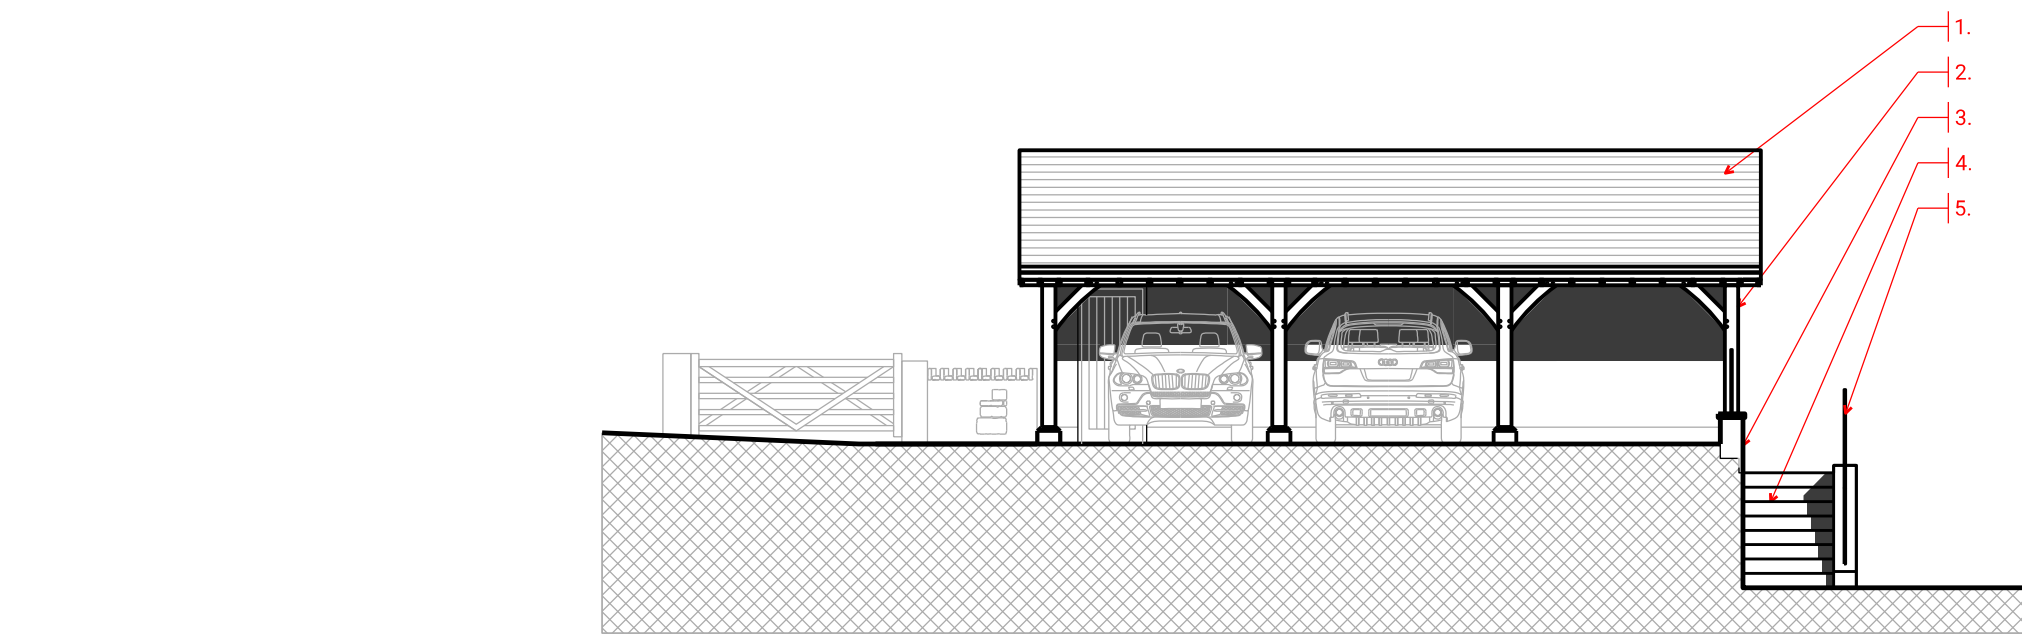

East Elevation

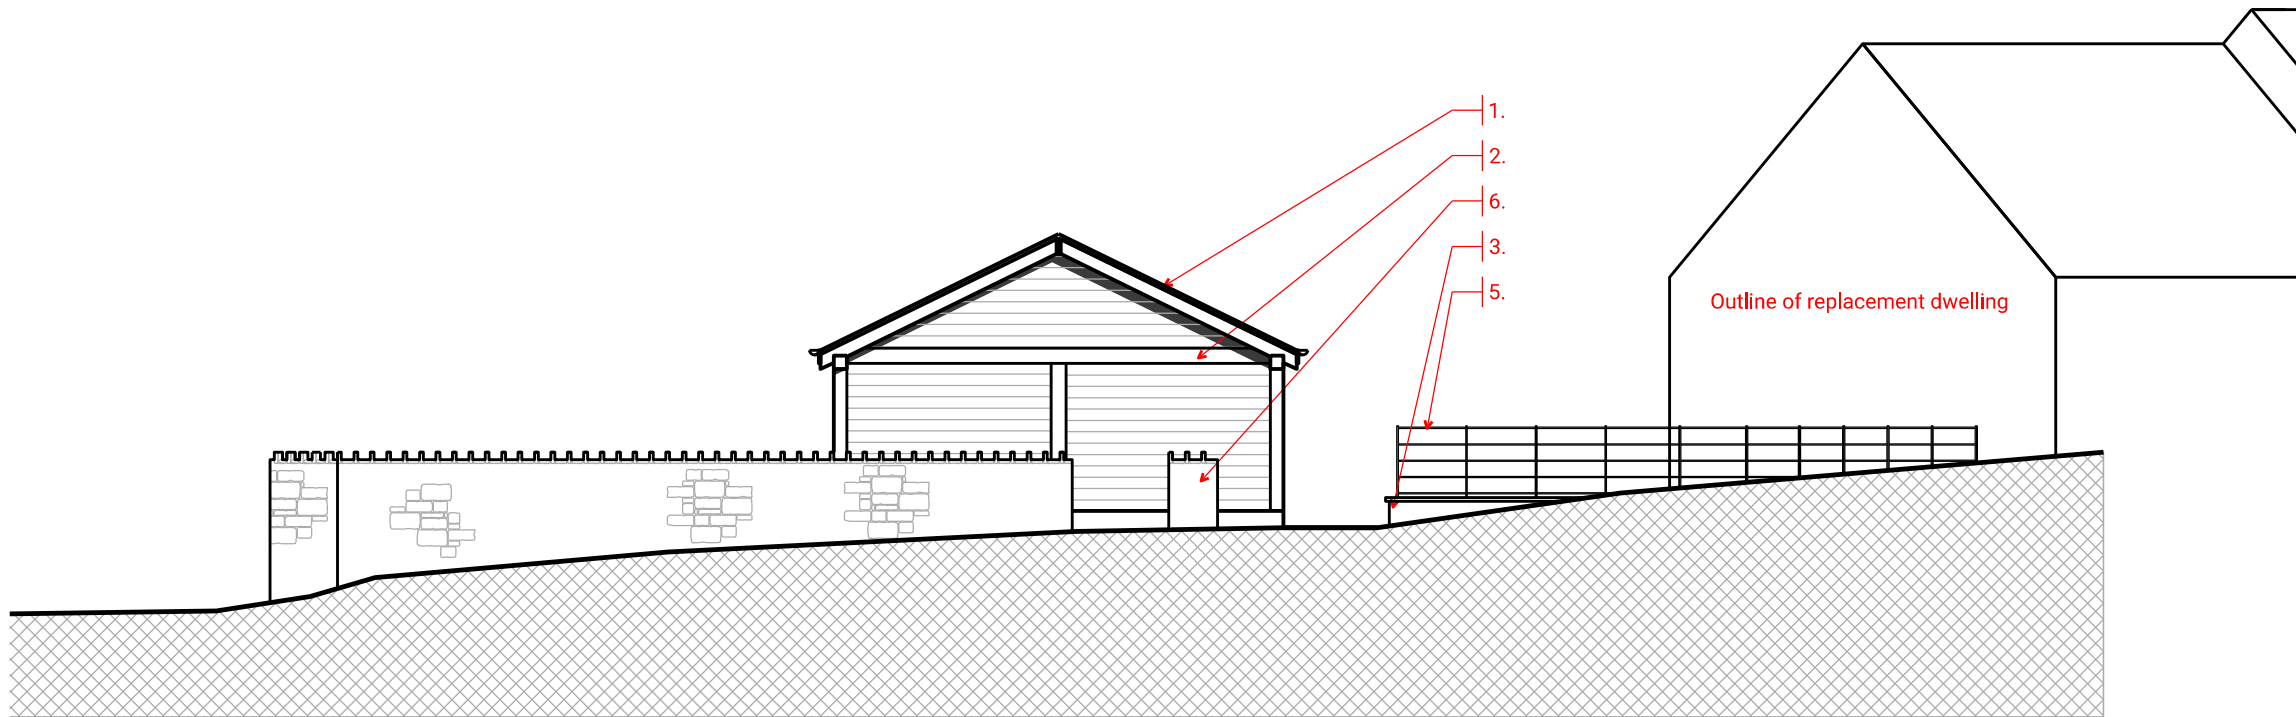

South Elevation

 

NORTHERN ARCHITECTS

11 Grosvenor Road
Altrincham
WA14 1LA
pg@northernarchitects.co.uk
+447799196215
www.northernarchitects.co.uk

Project

Ferns Farm
Tottington

Project No.

NA-2510

Revisions

Rev	Description	By	Date

Notes:

1. Reclaimed slate roof (to match the house)
2. Timber framed garage with timber cladding
3. Tumbled stone retaining walls (to match the house)
4. Stone clad staircase
5. Black painted railings
6. Infill dry stone walling to match the existing

Drawing Title

South & East Elevations
as Proposed

Scale Date Status
1:100 @ A3 Feb 26 03

NA (-4) 001