




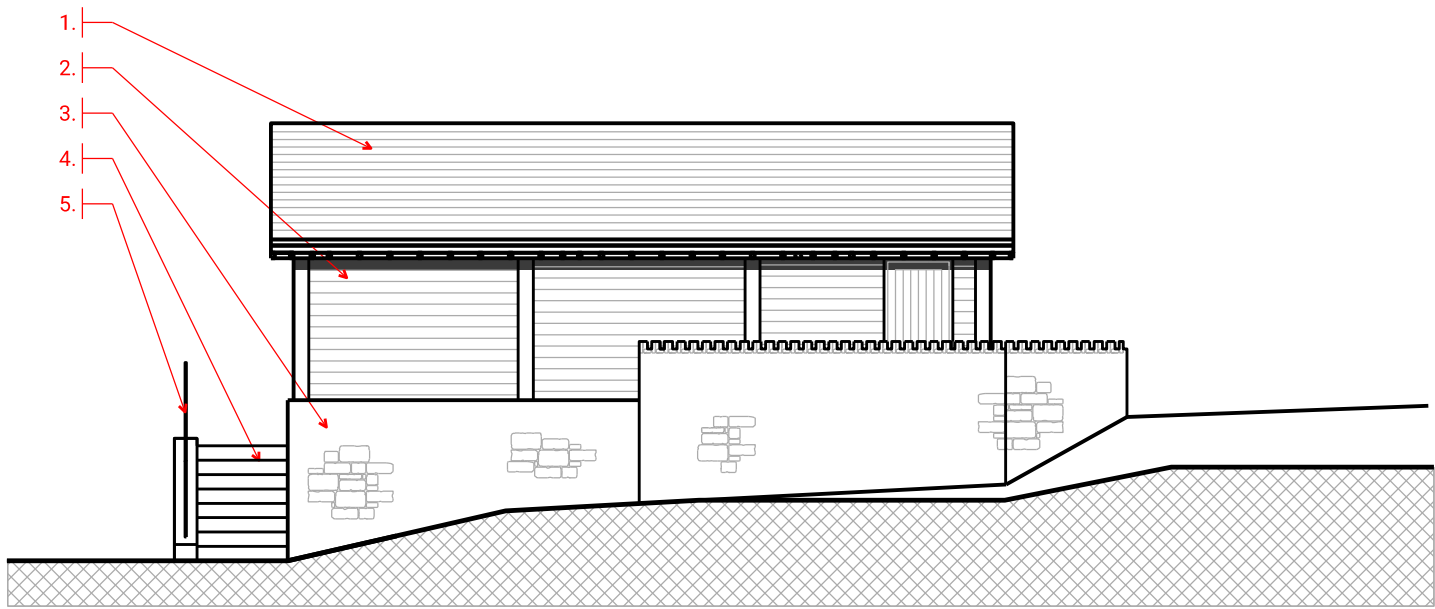

West Elevation

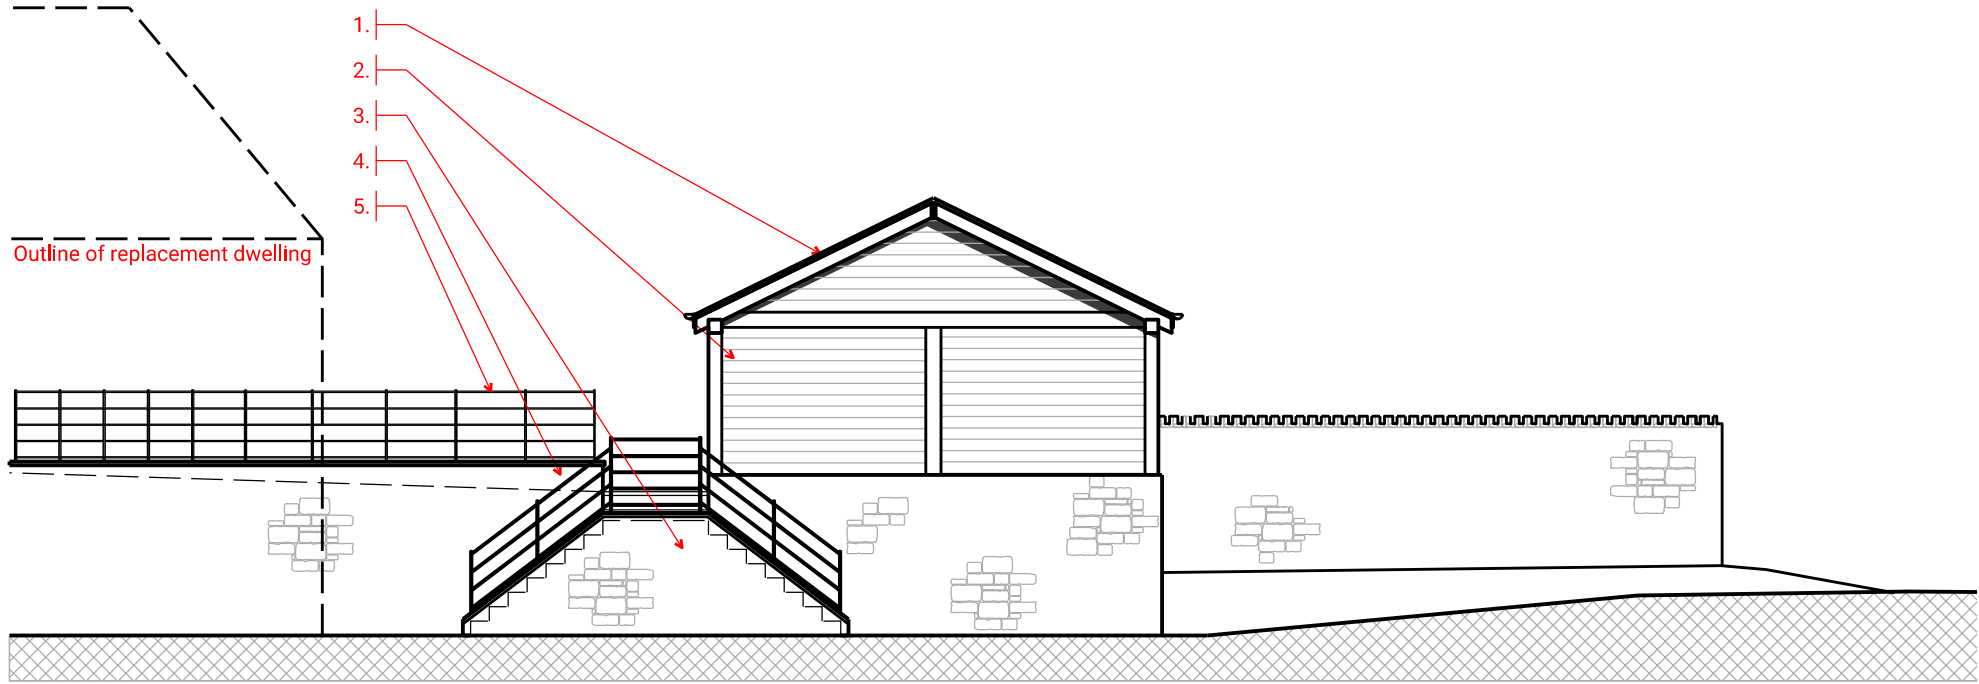

North Elevation

 

NORTHERN ARCHITECTS

11 Grosvenor Road
Altrincham
WA14 1LA
pg@northernarchitects.co.uk
+447799196215
www.northernarchitects.co.uk

Project
Ferns Farm
Tottington

Project No.
NA-2510

Revisions

Rev	Description	By	Date

- Notes:
1. Reclaimed slate roof (to match the house)
 2. Timber framed garage with timber cladding
 3. Tumbled stone retaining walls (to match the house)
 4. Stone clad staircase
 5. Black painted railings
 6. Infill dry stone walling to match the existing

Drawing Title
North & West Elevations
as Proposed

Scale Date Status
1:100 @ A3 Feb 26 03

NA (-4) 011

This drawing is the exclusive copyright of Northern Architects Limited and remains under the ownership of the company. Reproduction, sharing, or copying of this drawing without prior written consent is strictly prohibited.
As to all dimensions as indicated, it is essential to verify all dimensions on-site before proceeding with construction or manufacturing.