



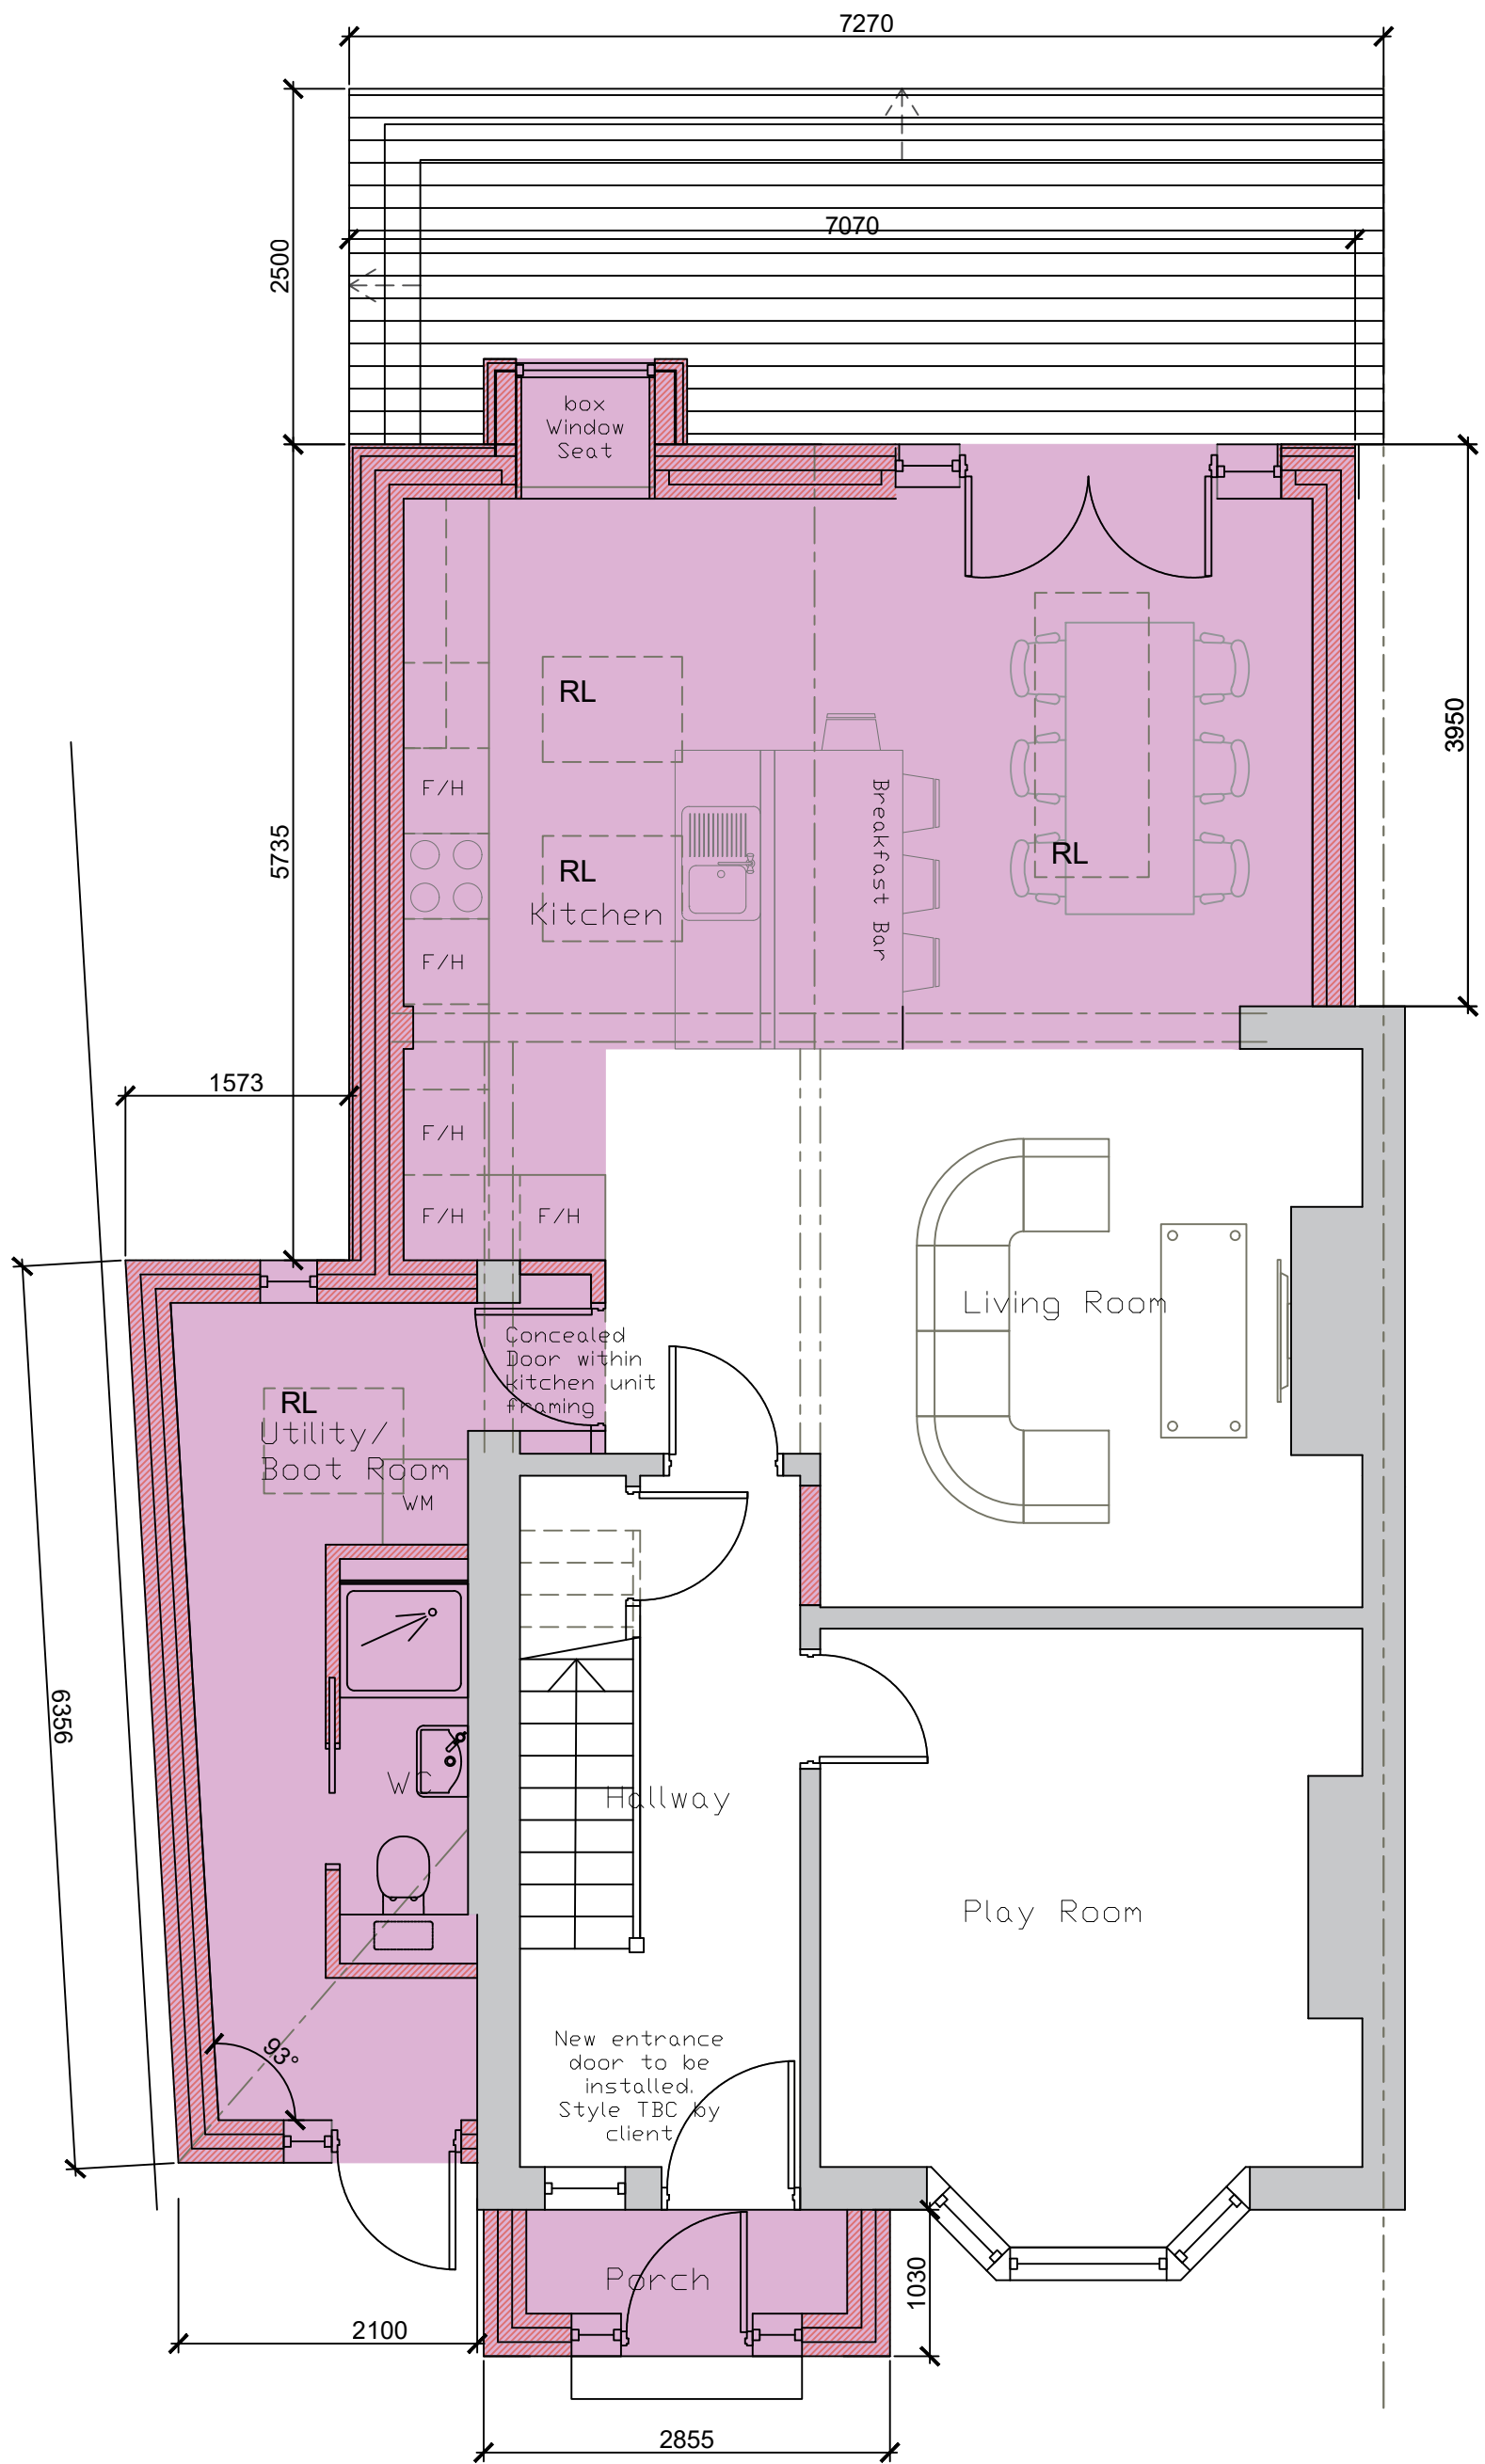

Proposed Ground Floor Plan
Scale 1:50

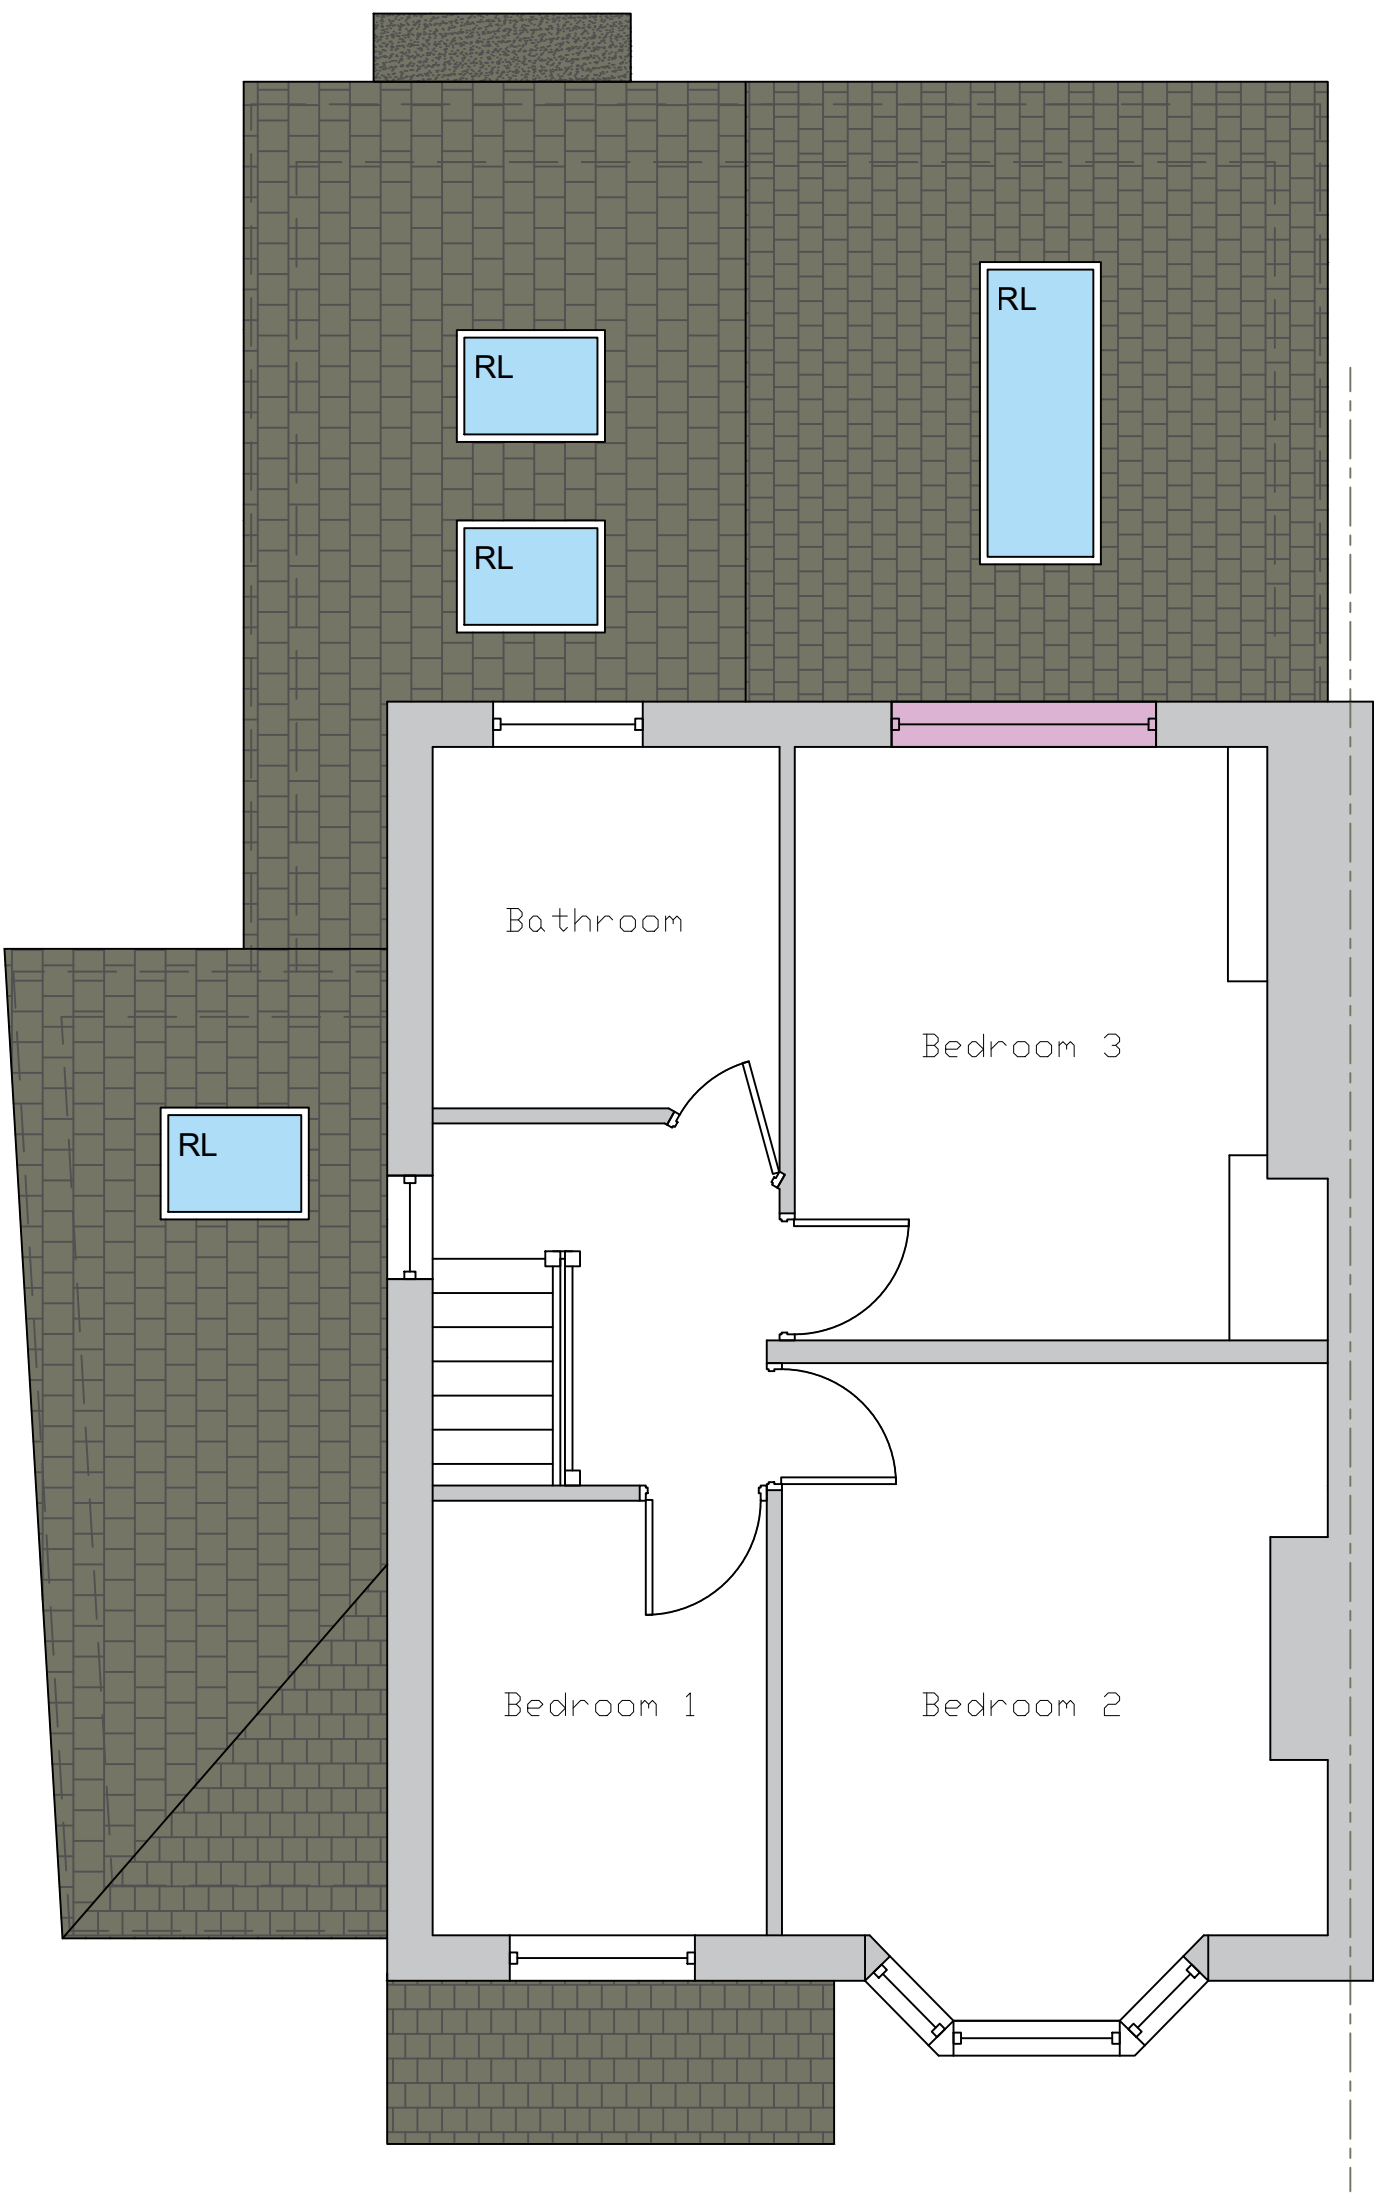

Proposed First Floor Plan
Scale 1:50

ALL STEEL WORK SIZES AND DESIGN TO BE
CONFIRM BY ENGINEER BEFORE
COMMENCEMENT OF WORK

B	10.03.26	Amended to suit site constraints	SN	KFD
A	20.01.26	Amended to suit comments	SN	KFD
rev:	date:	comment(s):	name:	check:

status: PLANNING

client: Mr and Mrs Francos-Downs,
38 Heys Road, Prestwich, M25 1JY

job: Proposed Rear and Side Extension
ALT SCHEME

title: Proposed Floor Plans

drawn: SN date: 20.01.26 scale @a1: 1:50

job no: 388 drg no: P-03 Rev B