
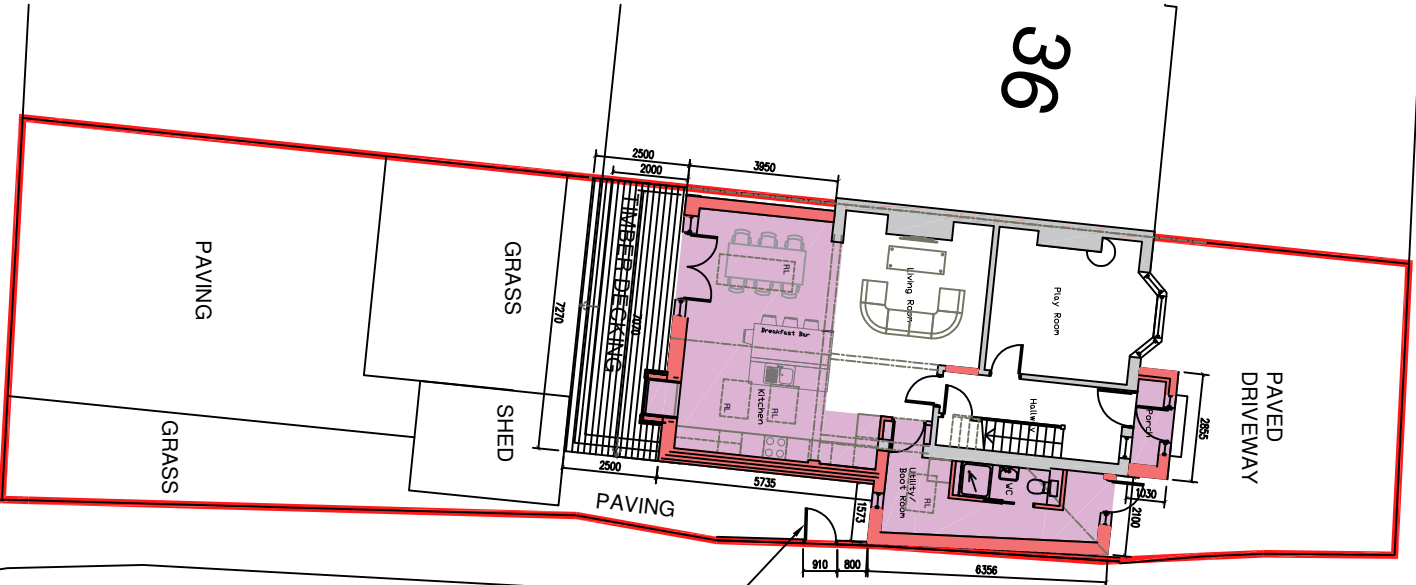


HEYS ROAD

HEYS ROAD

© This drawing and the building works depicted may not be reproduced or amended except by written permission. no liability will be accepted for amendments made by other persons.
all dimensions to be checked on site and architected notified of any discrepancies prior to commencement.
do not scale.

N

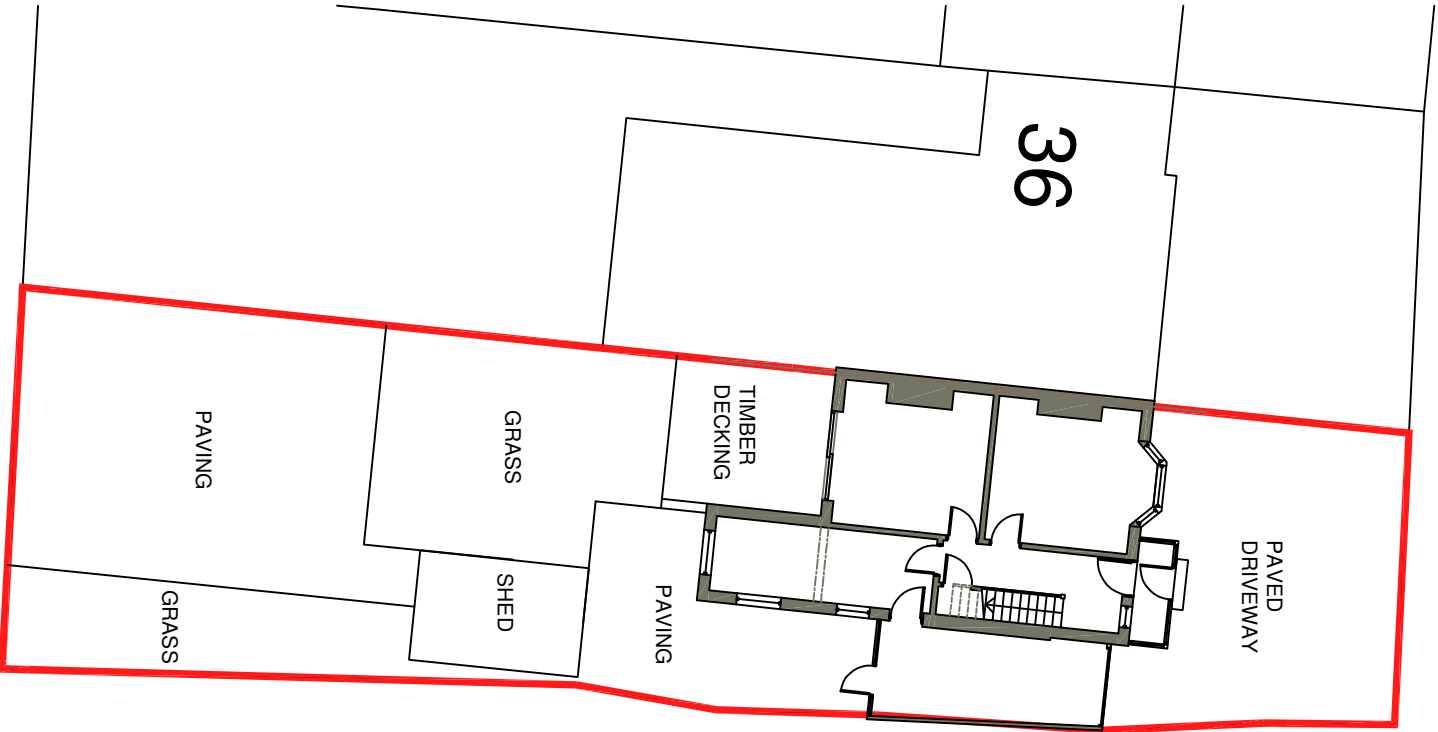

New single access pedestrian gate to be installed to the side elevation of fencing, with secure locking fixings and a solid timber panel finish to match fencing

ALL STEEL WORK SIZES AND DESIGN TO BE CONFIRM BY ENGINEER BEFORE COMMENCEMENT OF WORK

A 10.03.26 Amended to suit site constraints SN KFD
rev: date: comment(s): name: check:

PLANNING

status:

client: Mr and Mrs Francos-Downs,
38 Hey's Road, Prestwich, M25 1JY
job: Proposed Rear and Side Extension

title: Site Plan as Existing and Proposed

drawn: SN date: 20.01.26 scale @a3: 1:200

job no: 388 dfg no: P-05 Rev A

Site Plan as Existing

Scale 1:200

Site Plan as Proposed

Scale 1:200