



EXISTING - FRONT ELEVATION

1 : 50




EXISTING - SOUTH ELEVATION

1 : 50




EXISTING - REAR ELEVATION

1 : 50

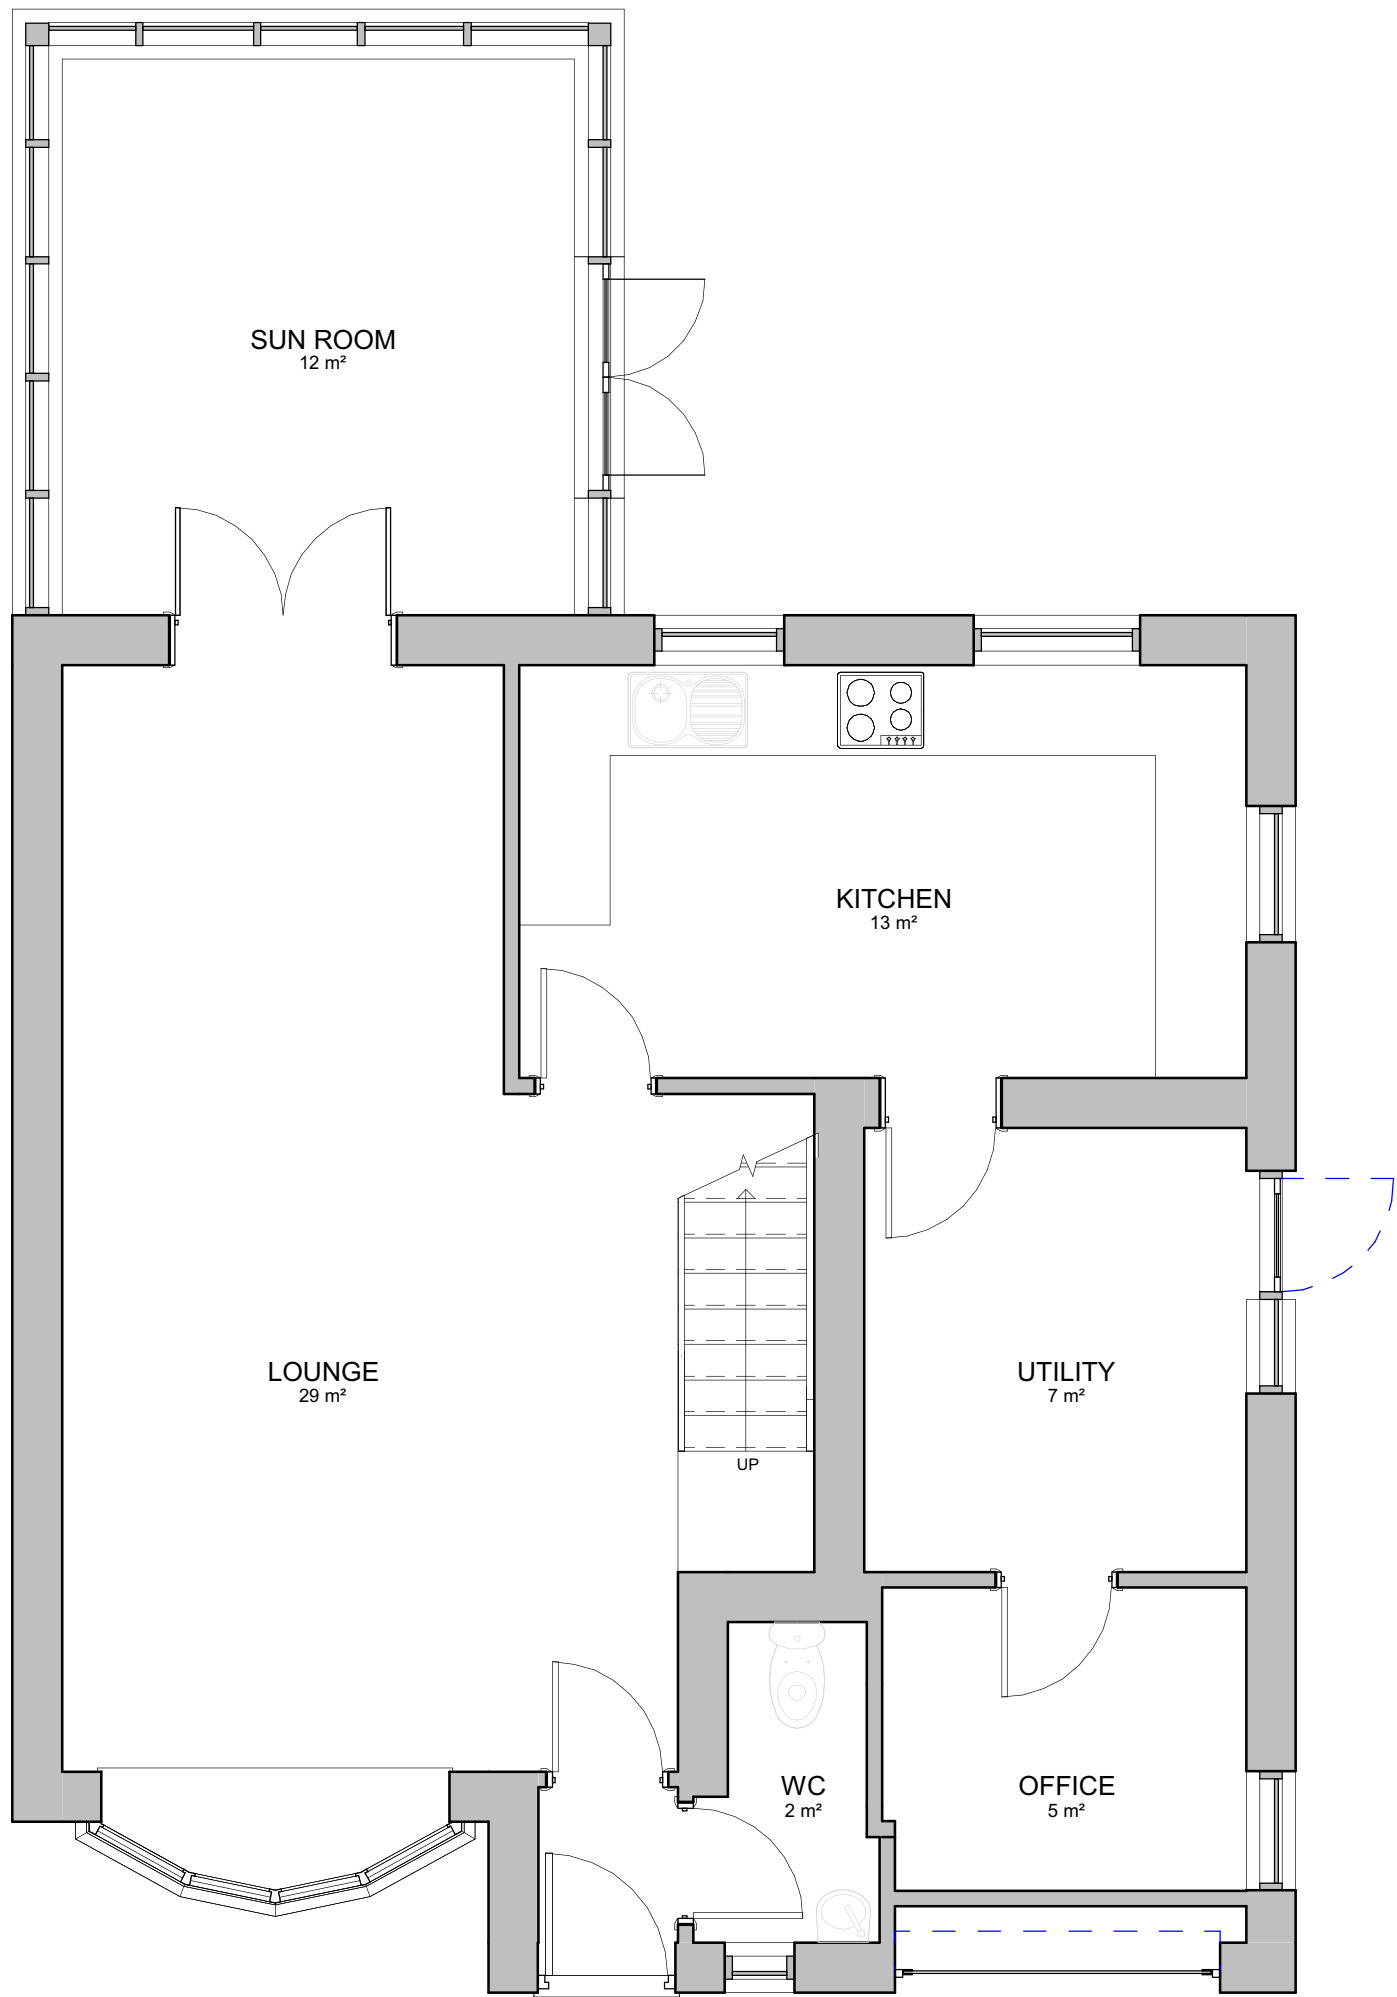


EXISTING - GROUND FLOOR PLAN

1 : 50

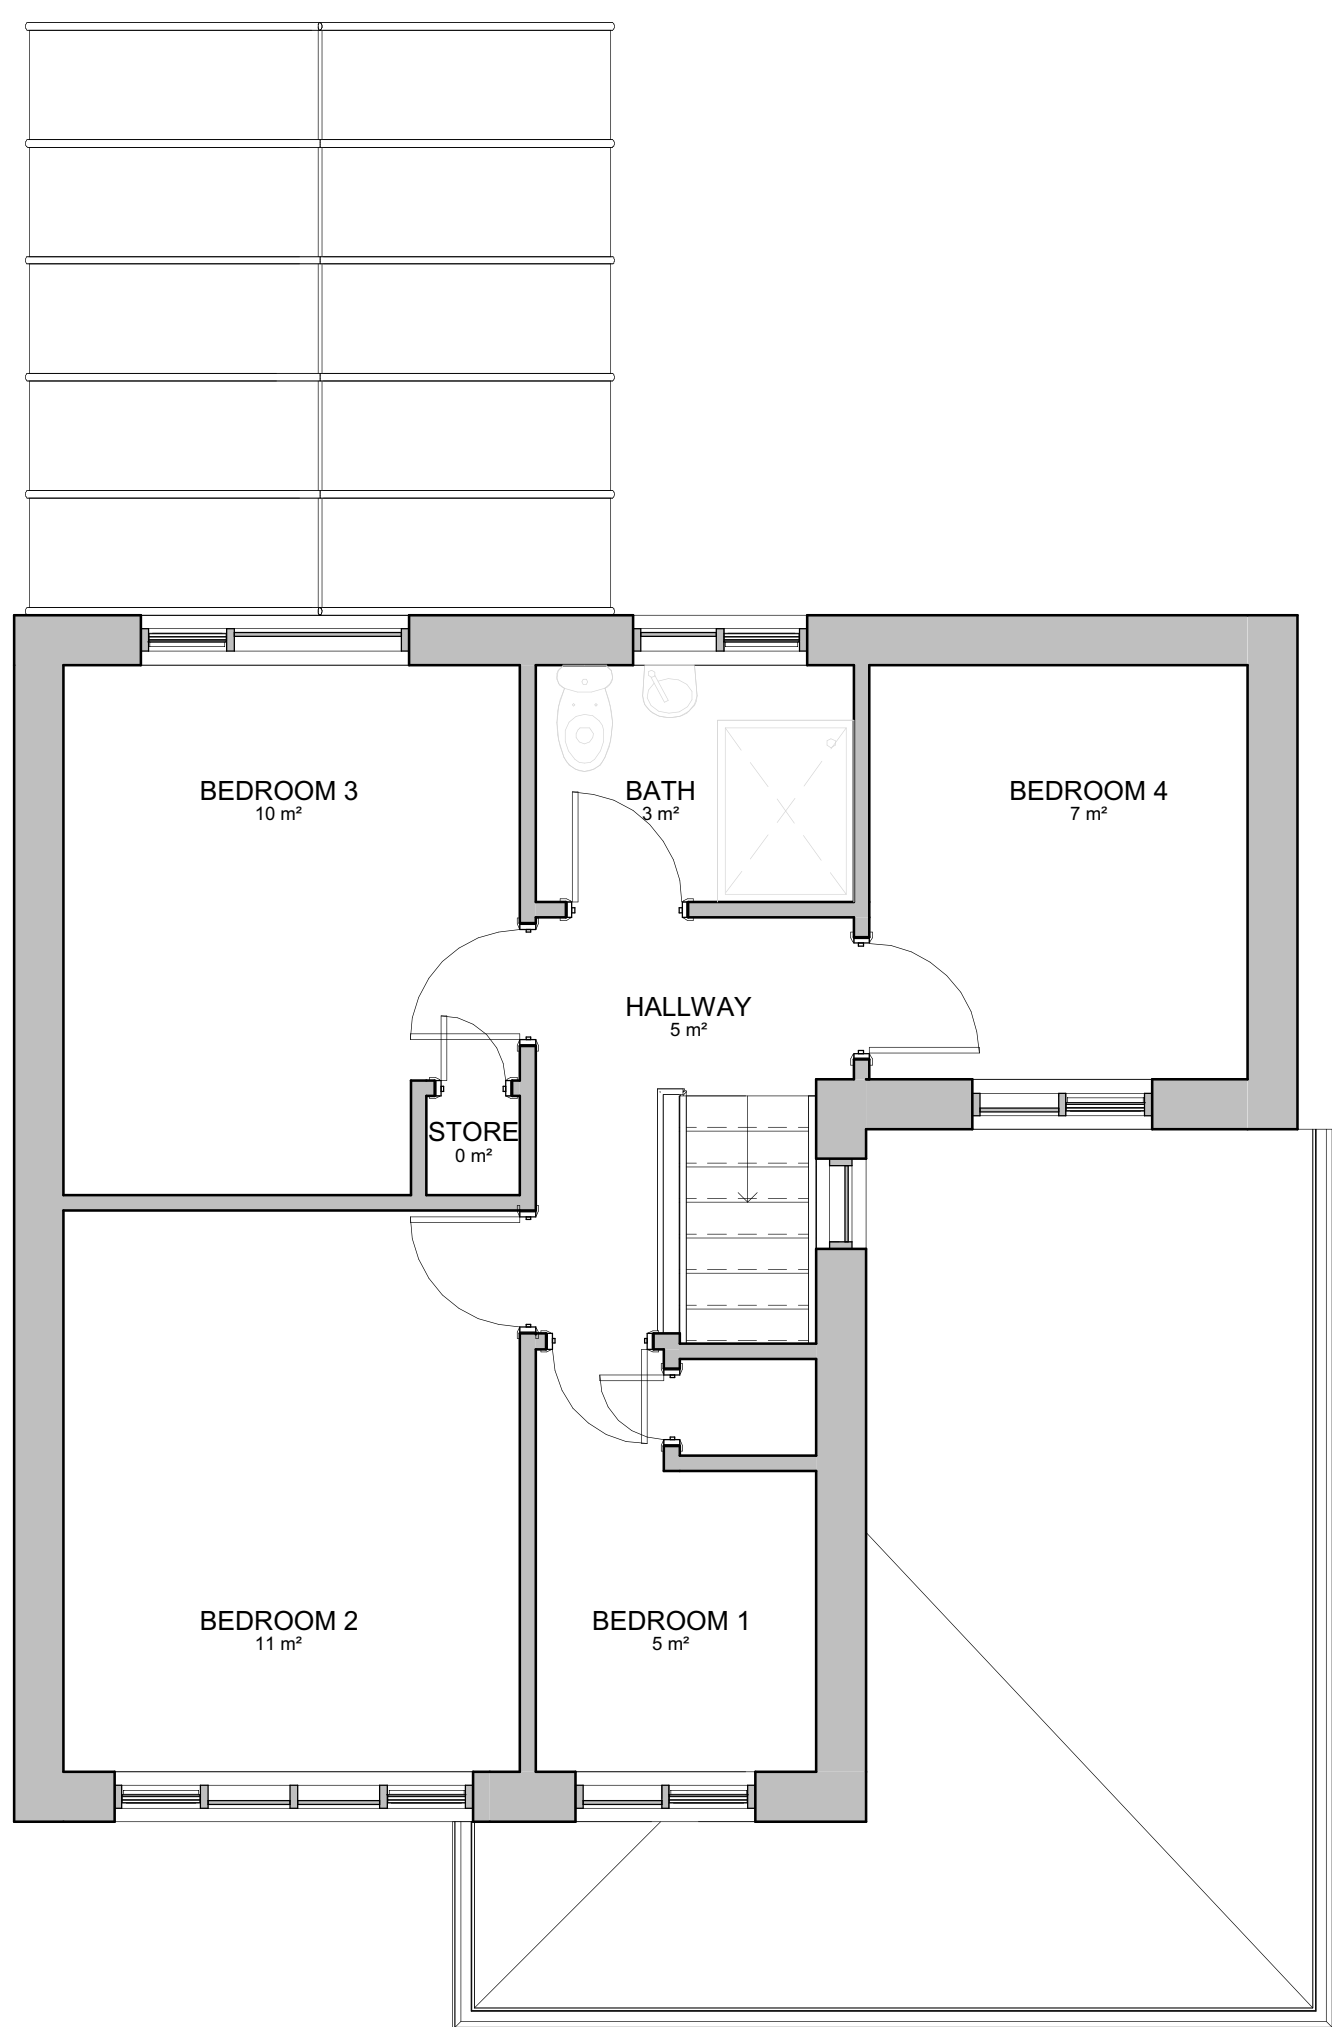

EXISTING - FIRST FLOOR PLAN

1 : 50

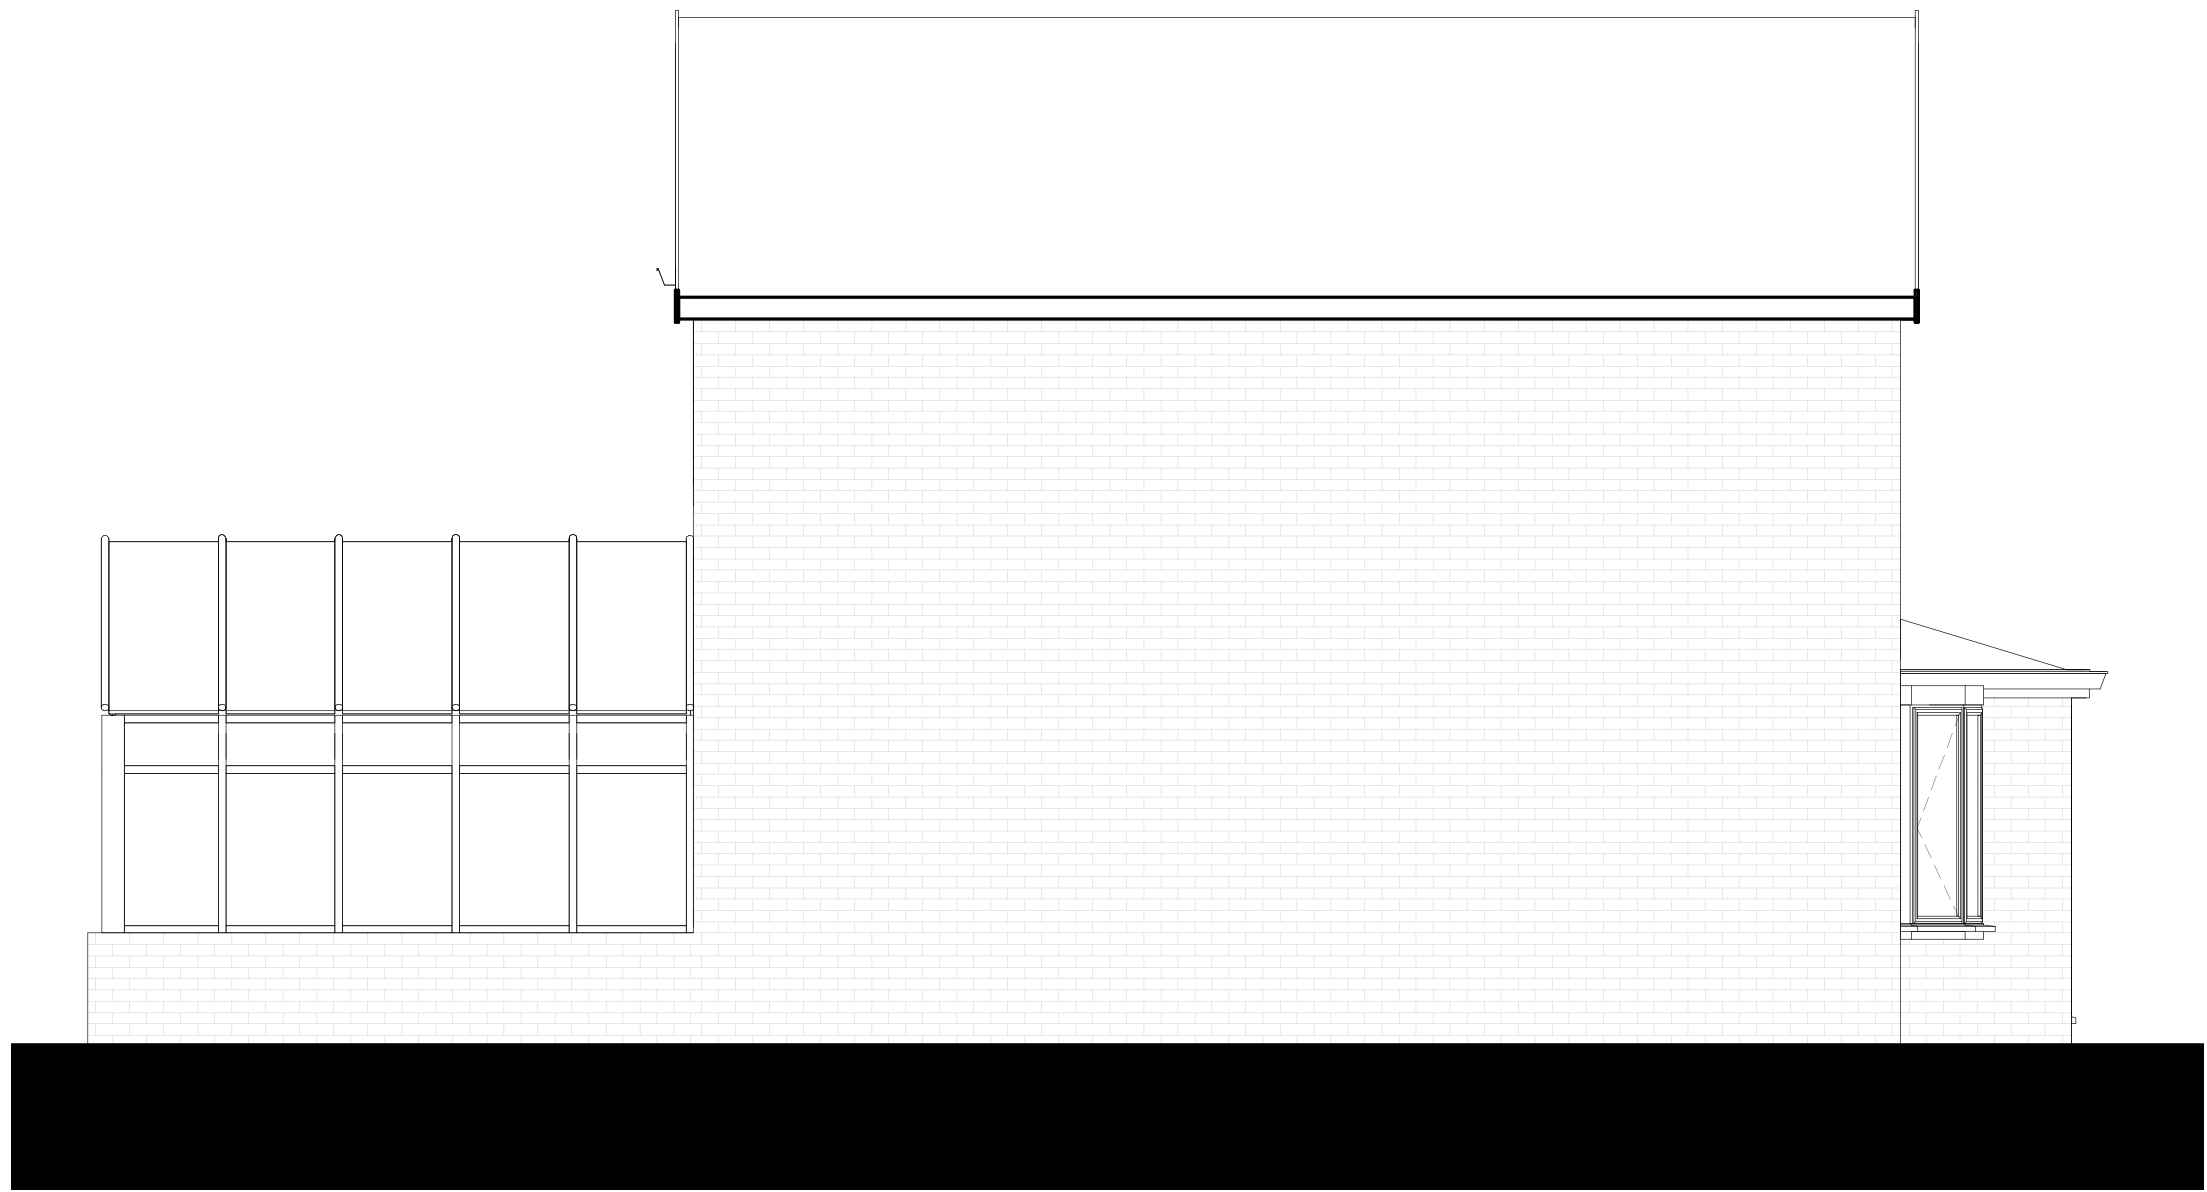

EXISTING - NORTH ELEVATION

1 : 50

Rev. No.	Description	Date
DirC Architectural Ltd. 13 Stargate Gardens, Moston Manchester M40 5GG m: 07960 933 499 e: dir@dnmml.co.uk		
Client: Orchid Care Ltd.		
Project: Proposed Conversion of Residential Property C3(a) to Children's Residential Care (C2) and Garage Conversion		
Project Address: 66 Rudwick Drive, Bury BL8 1YE		
Sheet title: Existing Floor Plans and Elevations		
Project number: 1983	Date: 05.11.2024	
Drawn by: DirC	Checked by: DirC	
Drawing Number: 1983.101	Scale @ A1: 1 : 50	Revision: