




PROPOSED - FRONT ELEVATION

1 : 50

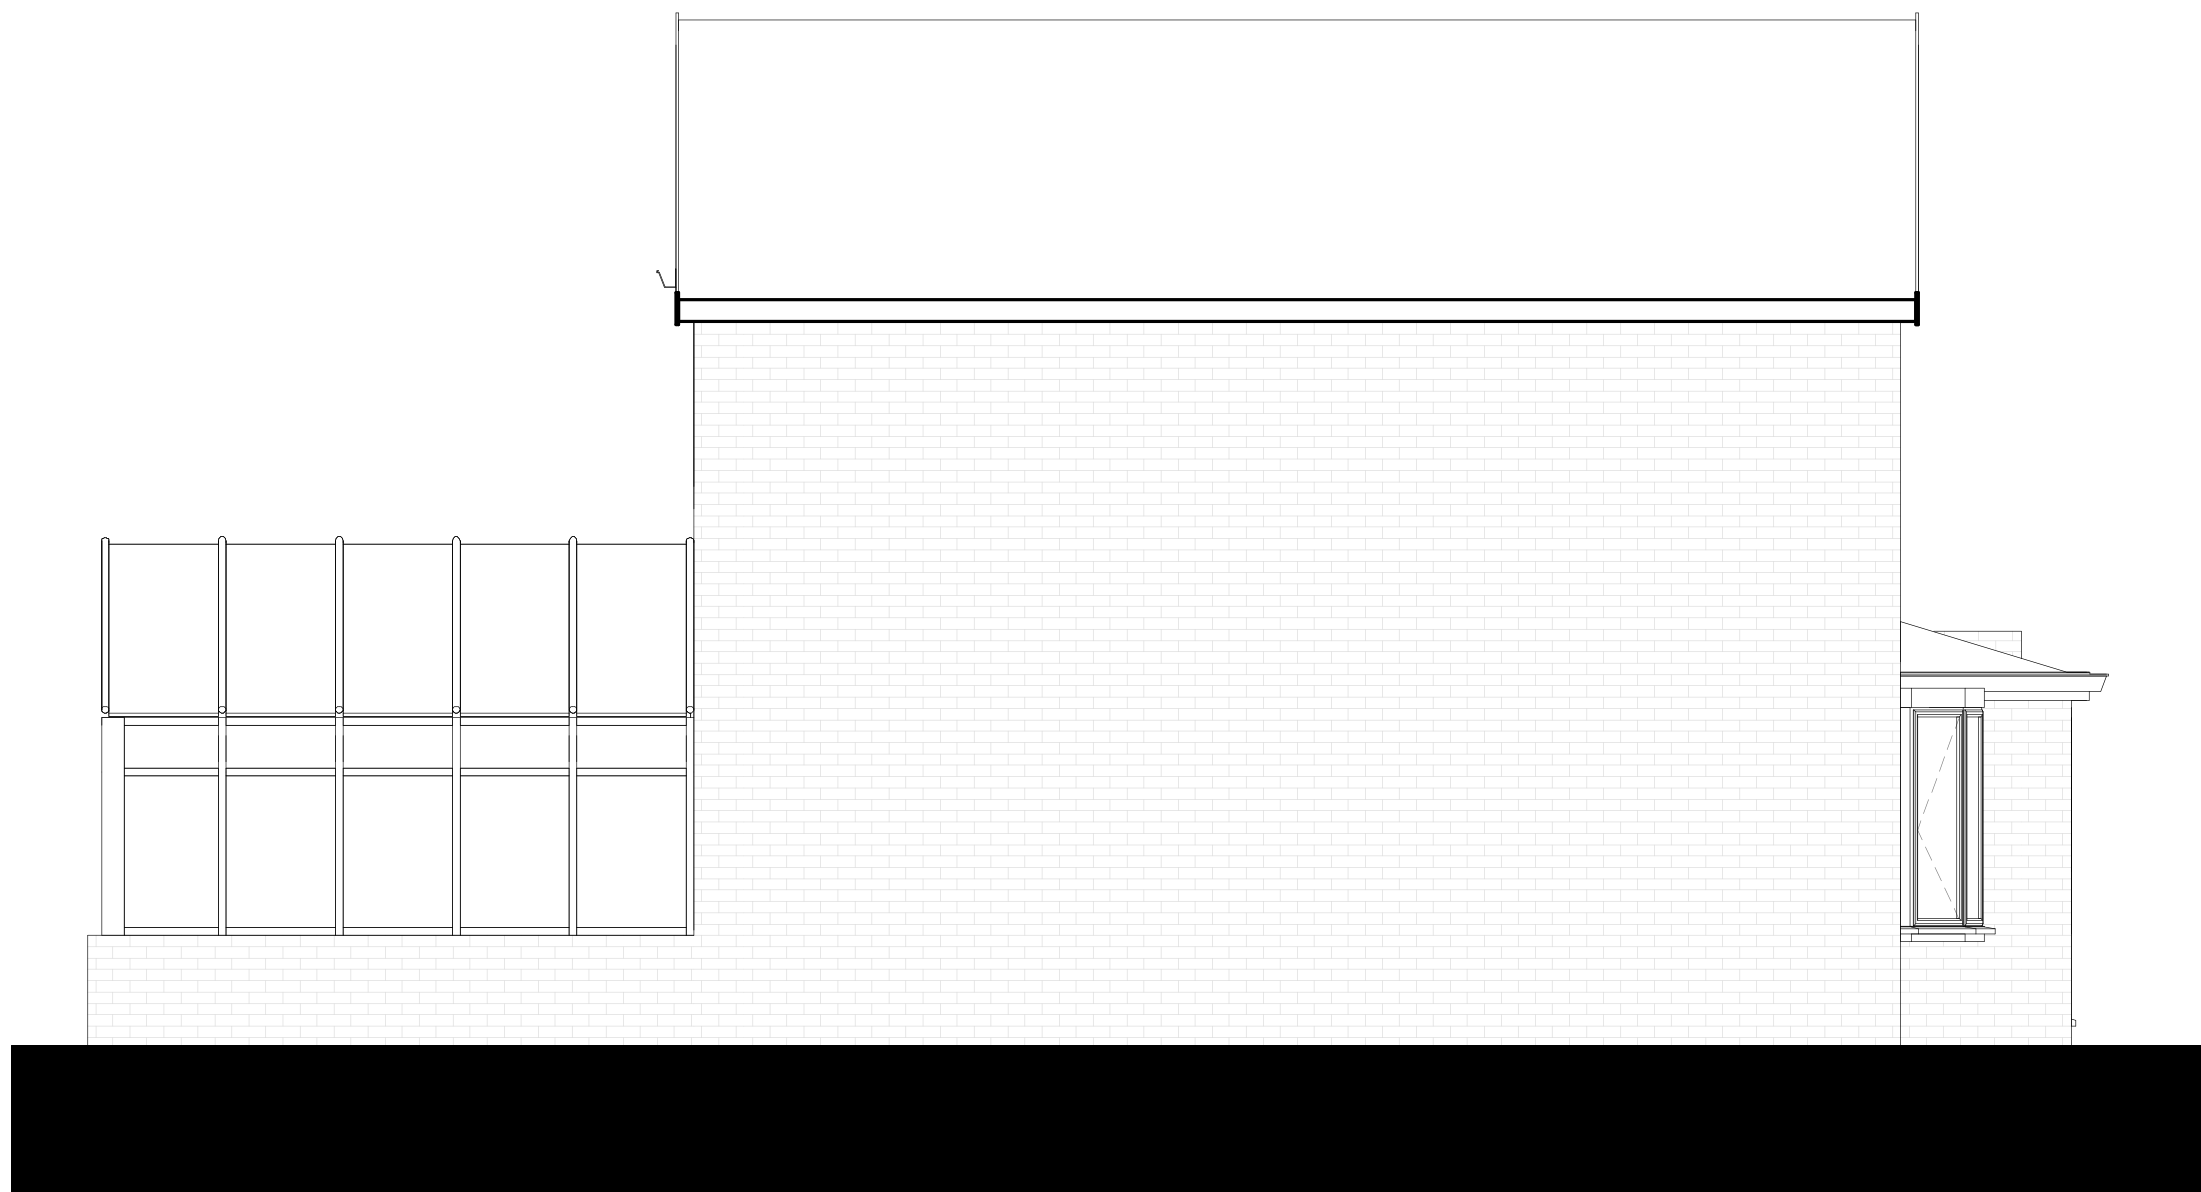


PROPOSED - NORTH ELEVATION

1 : 50




PROPOSED - REAR ELEVATION

1 : 50

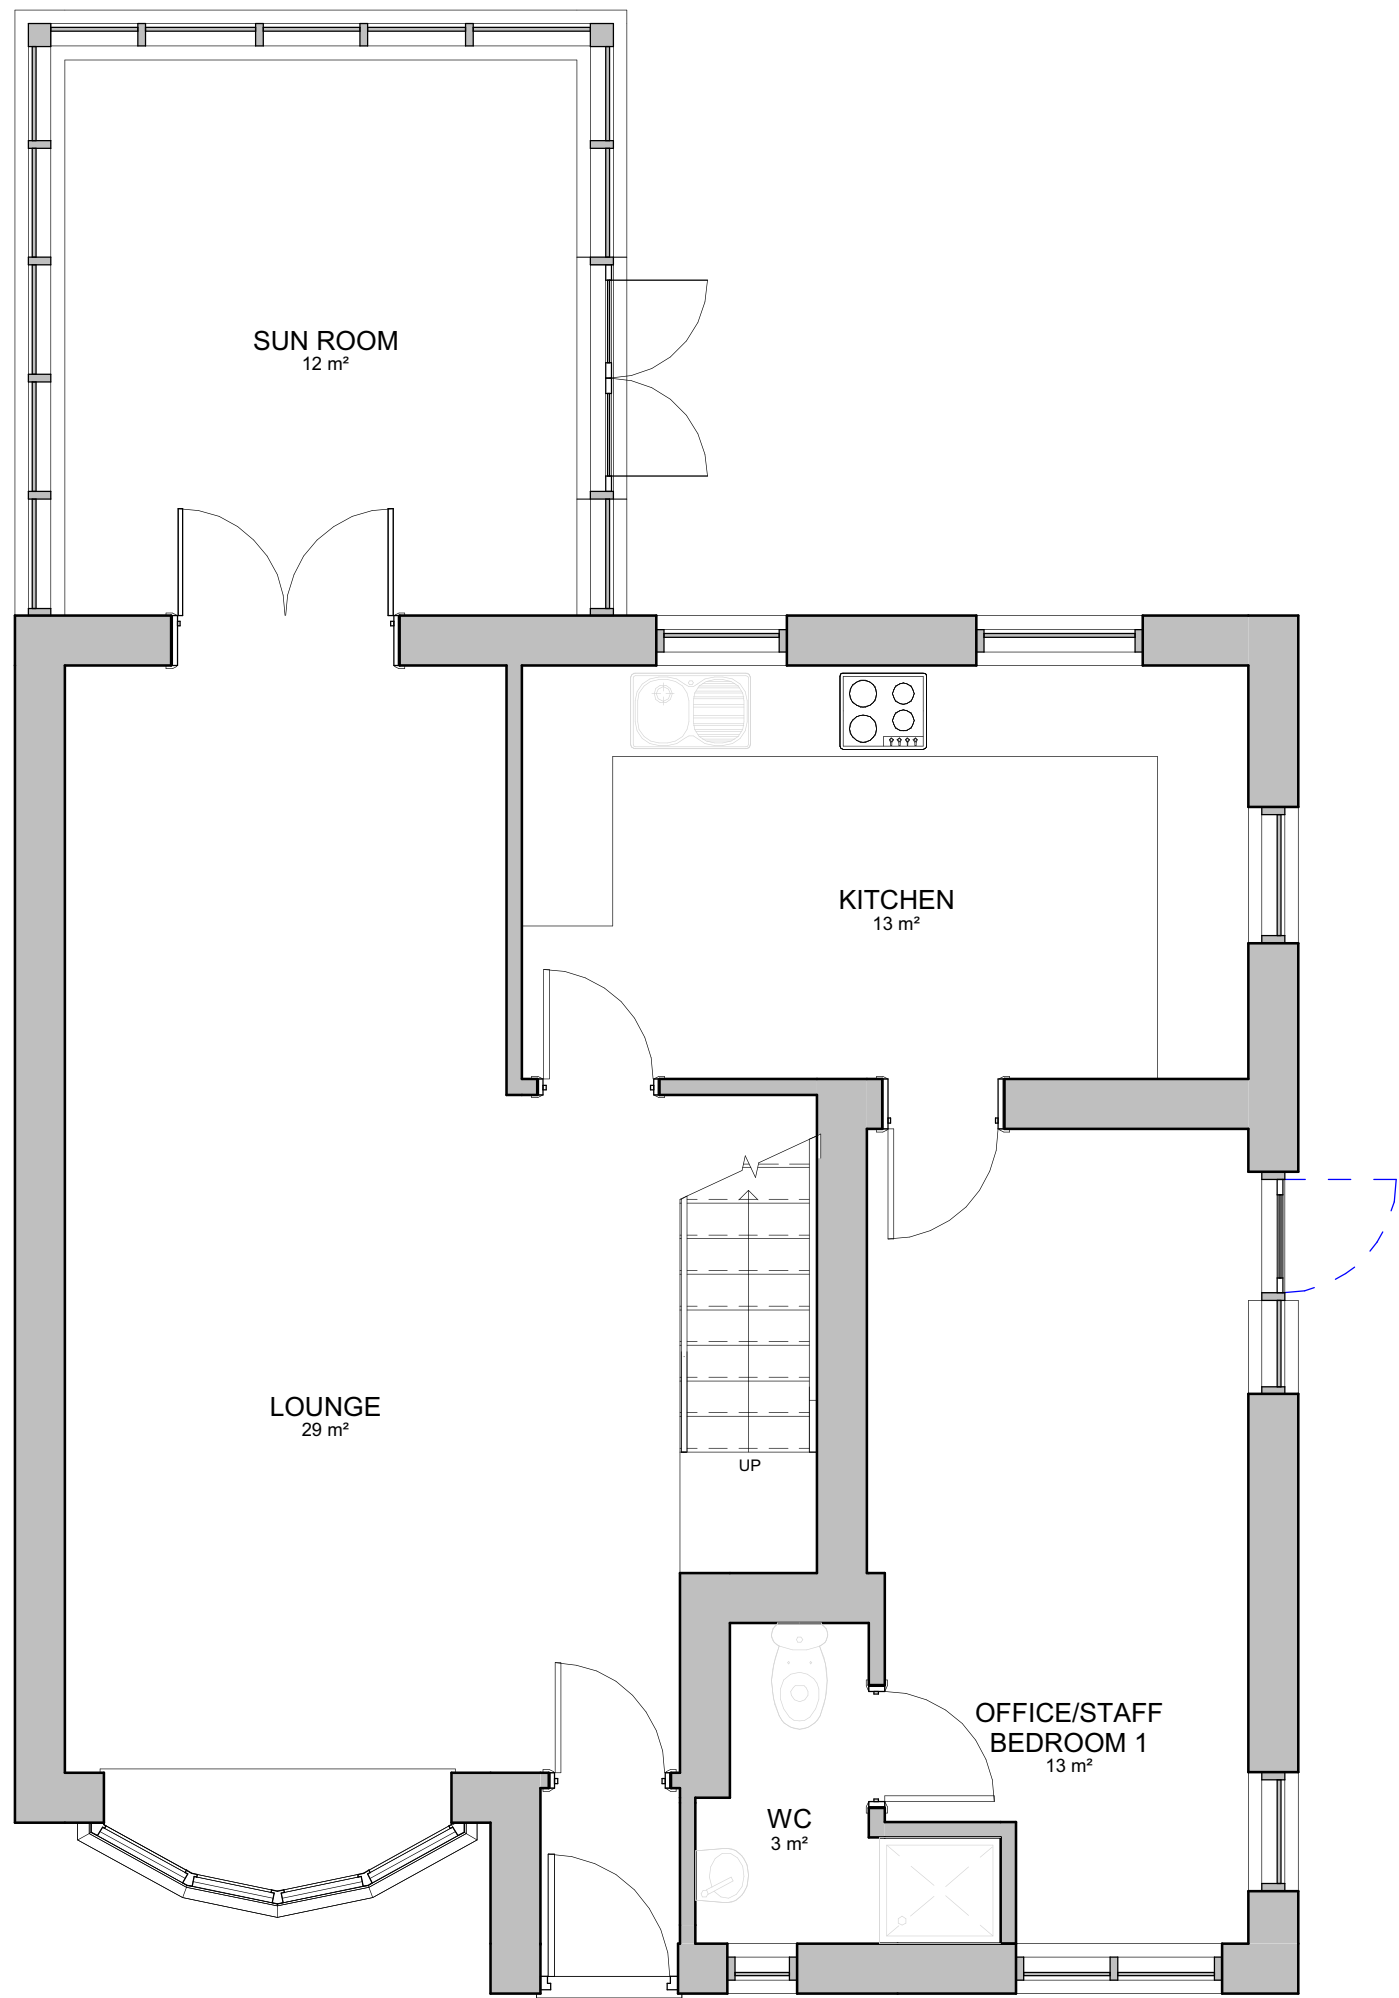

PROPOSED - GROUND FLOOR PLAN

1 : 50

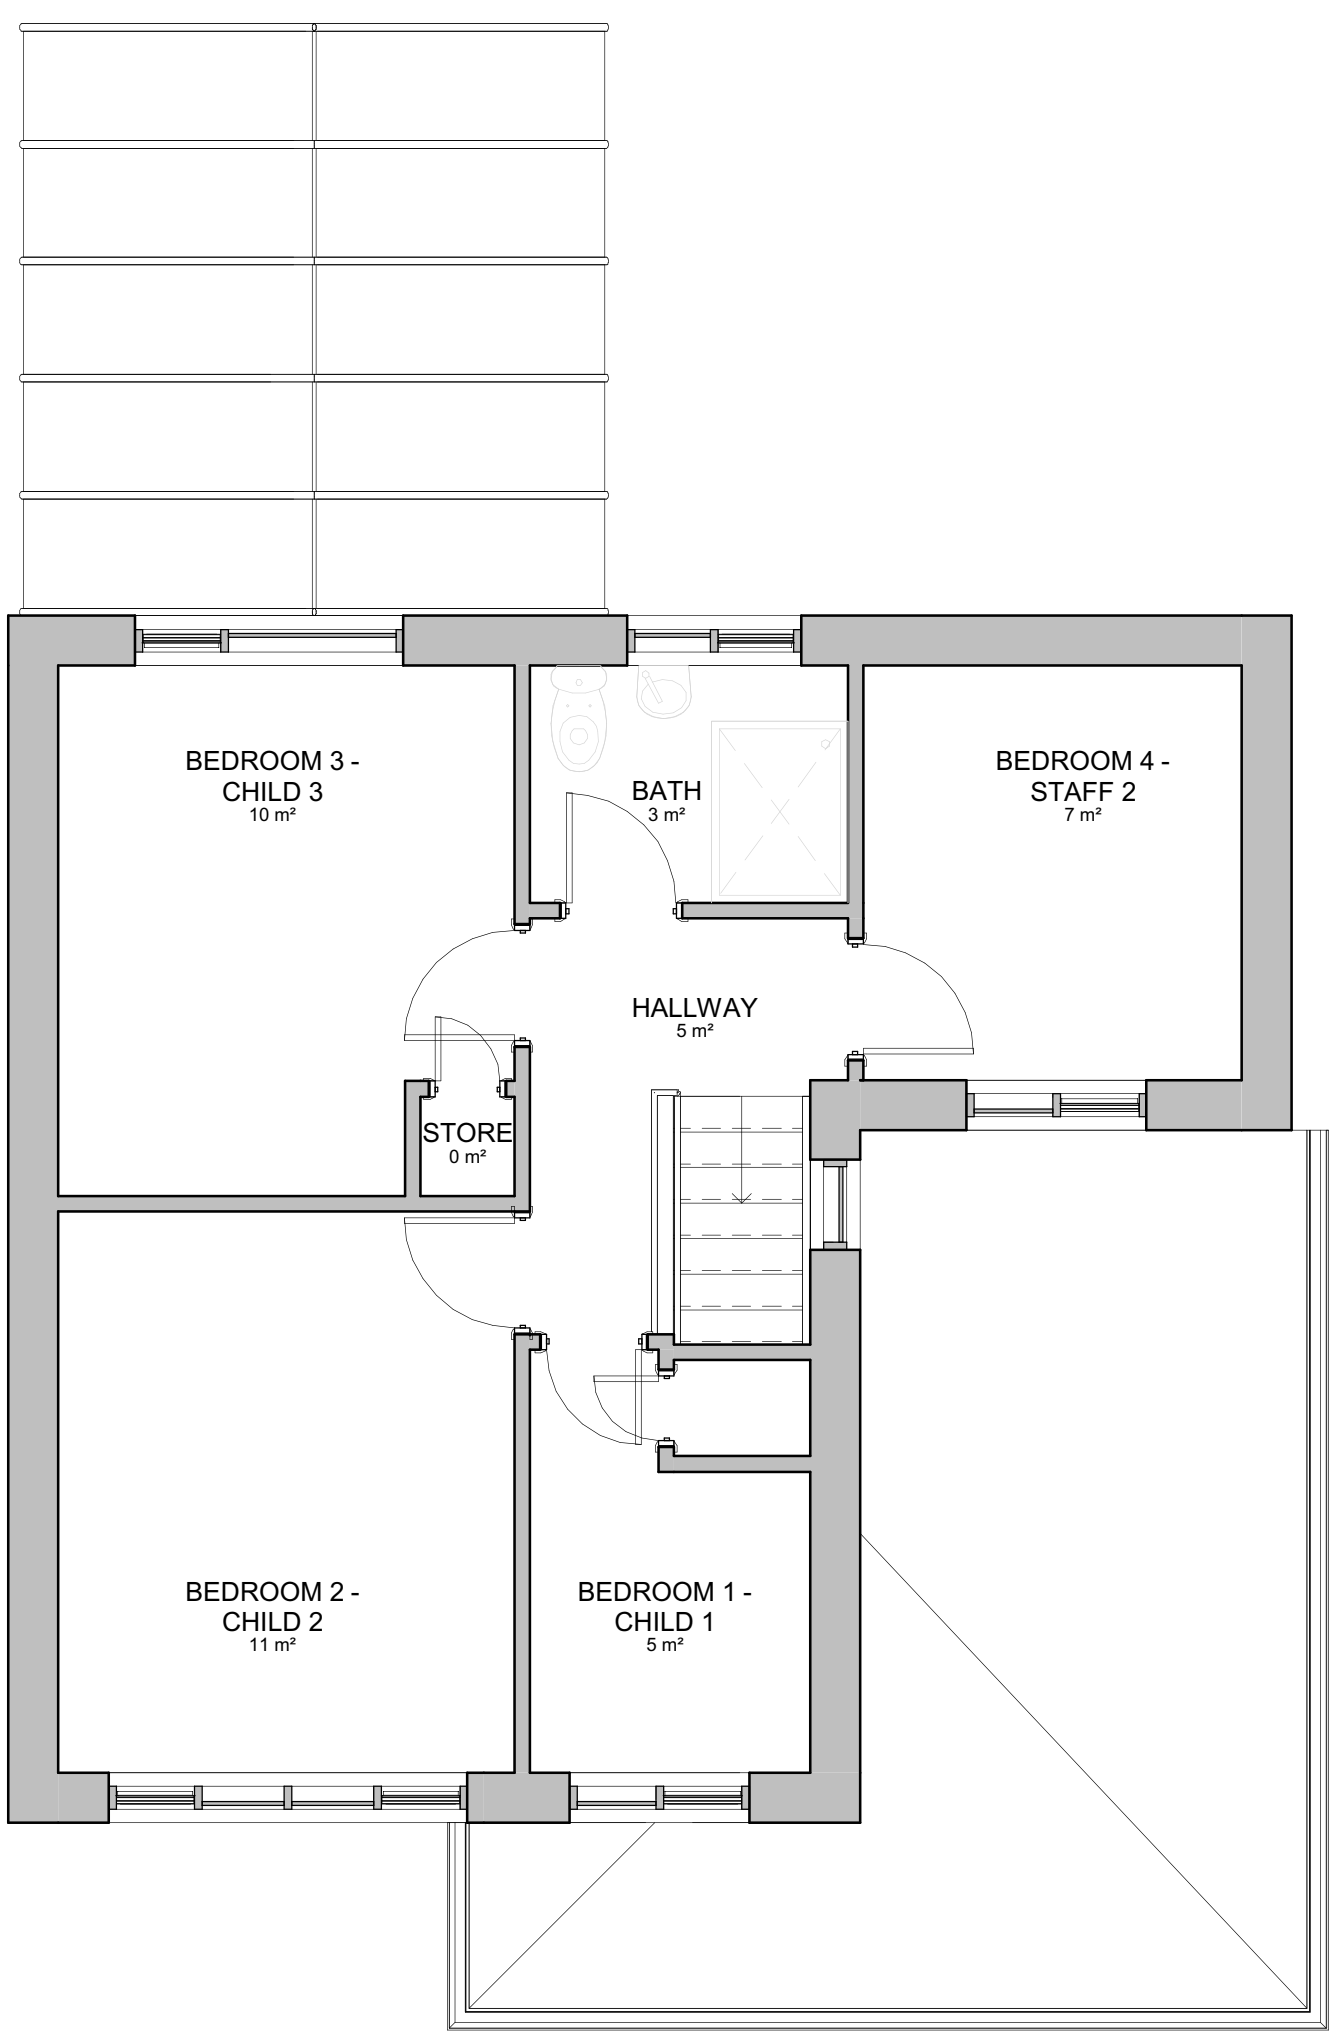

PROPOSED - FIRST FLOOR PLAN

1 : 50



PROPOSED - SOUTH ELEVATION

1 : 50

Rev. No.	Description	Date
01	DirC Architectural Ltd. 13 Stargate Gardens, Moston Manchester M40 5GG	
m:	07960 933 499	
e:	dirc@ornid.co.uk	

Client:
Orchid Care Ltd.

Project:
**Proposed Conversion of Residential
Property C3(a) to Children's Residential
Care (C2) and Garage Conversion**

Project Address:
66 Rudgwick Drive, Bury BL8 1YE

Sheet title:
Proposed Floor Plans and Elevations

Proposed Floor Plans and Elevations	
Project number	Date
1983	05.11.2024
Drawn by	Checked by
DirC	DirC
Drawing Number	Scale @ A1
1983.102	1 : 50