



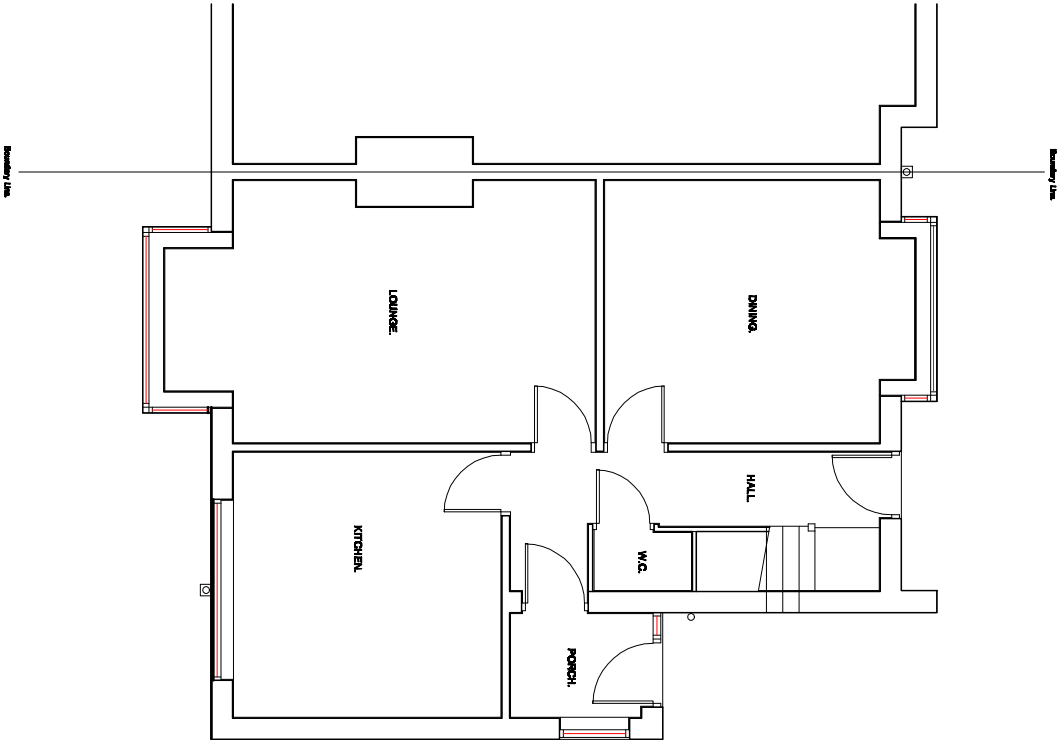

EXISTING GROUND FLOOR PLAN.

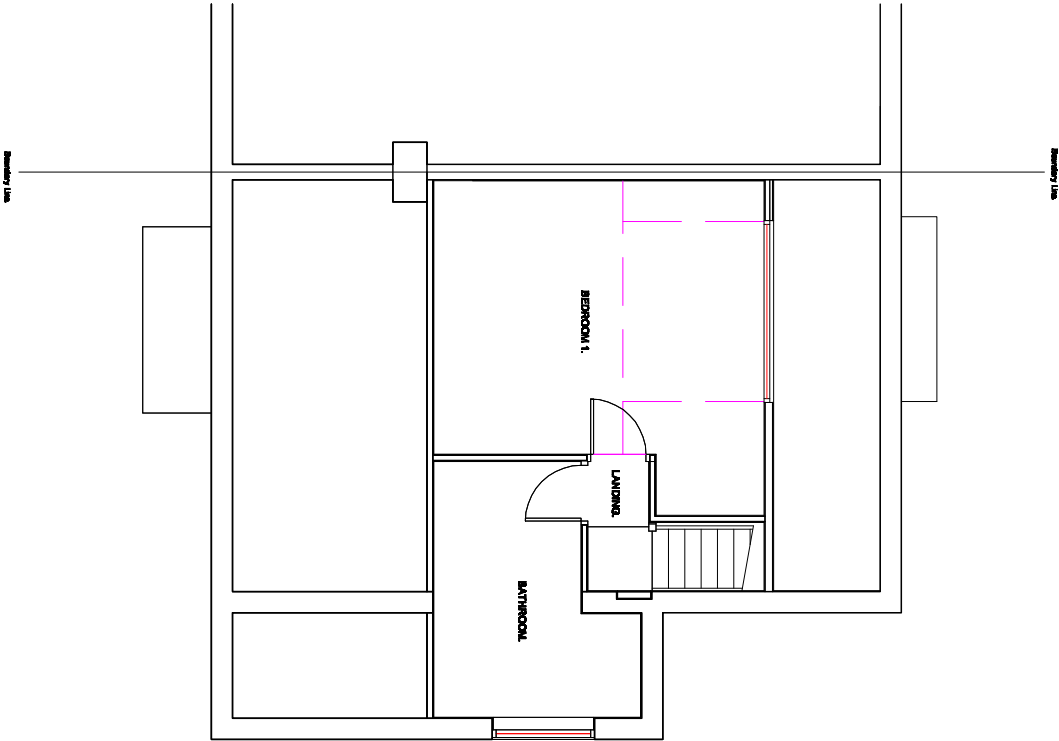

EXISTING FIRST FLOOR PLAN.

Revision	Title :	Project :	MTC Designs
	PROPOSED FRONT DORMER.	16, EDGEWORTH DRIVE, BURY, BL8 2EB	31 Esplanade Drive Bolton BL3 6TB T: 01504 418714 M: 07700000014 Email: info@mtcdesign.co.uk
			Scale 1:100 @ A3 Date: May 2024.
			Drawing No: P02