




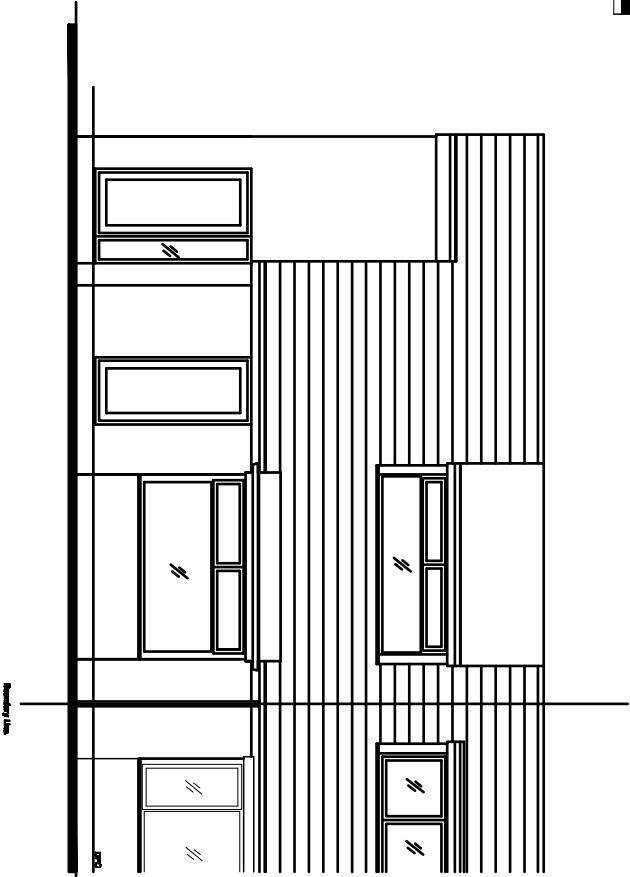


EXISTING FRONT ELEVATION.

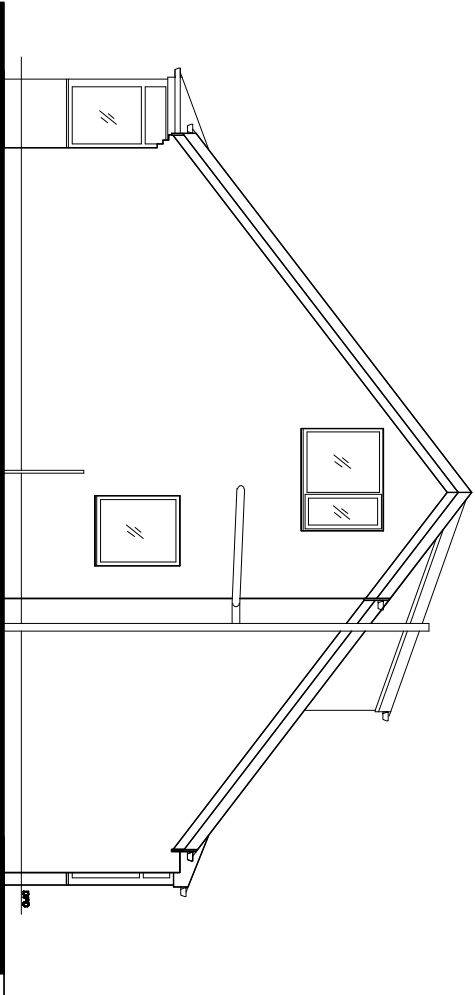

EXISTING SIDE ELEVATION.

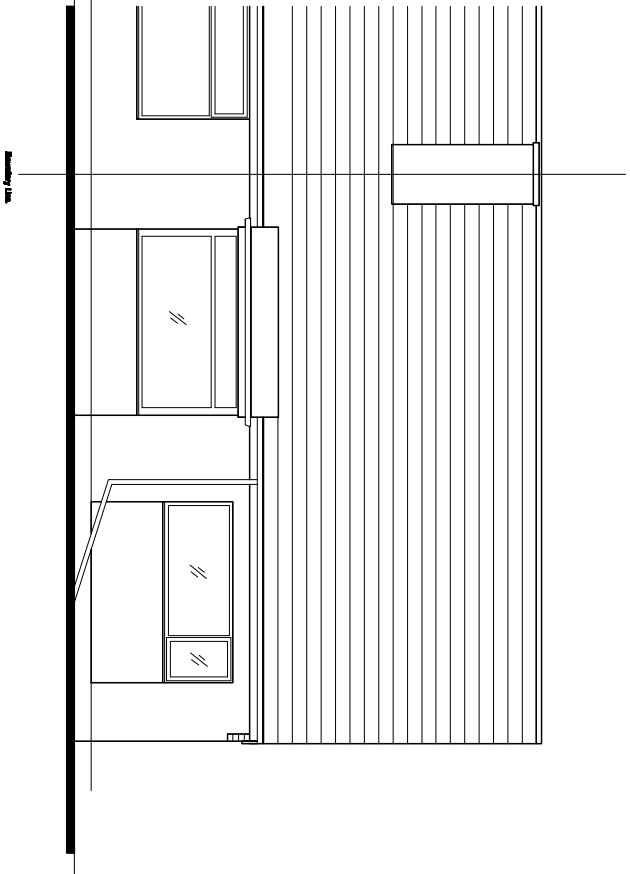

EXISTING REAR FLOOR PLAN.

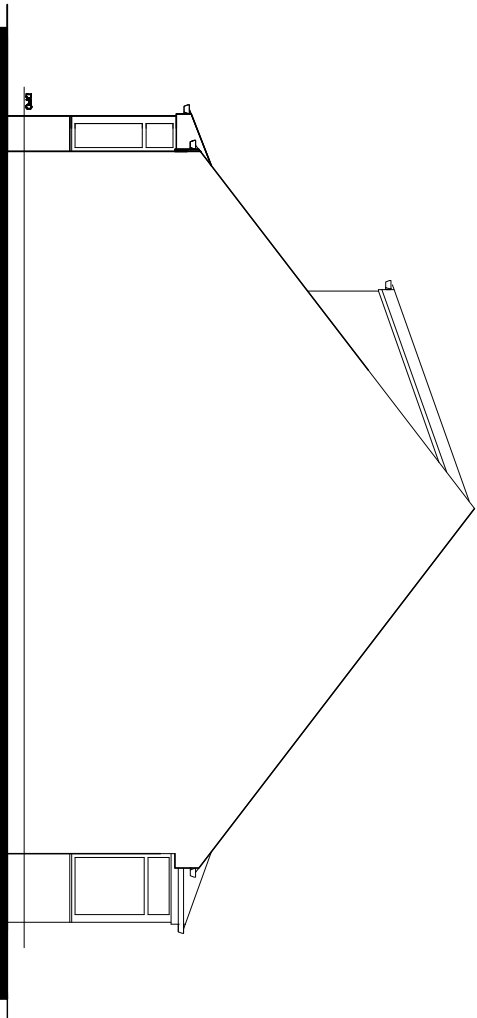

EXISTING SIDE ELEVATION.

Revision	Title : PROPOSED FRONT DORMER.	Project : 16, EDGEWORTH DRIVE, BURY, BL8 2EB	MTC Designs Scale 1:100 @ A3 Date: May 2024.	31 Edmond Drive Bolton BL5 6TB T: 01204 442714, UK 07786282814 Email: info@mtcdesign.co.uk	Drawing No: P01
----------	-----------------------------------	---	--	--	-----------------