


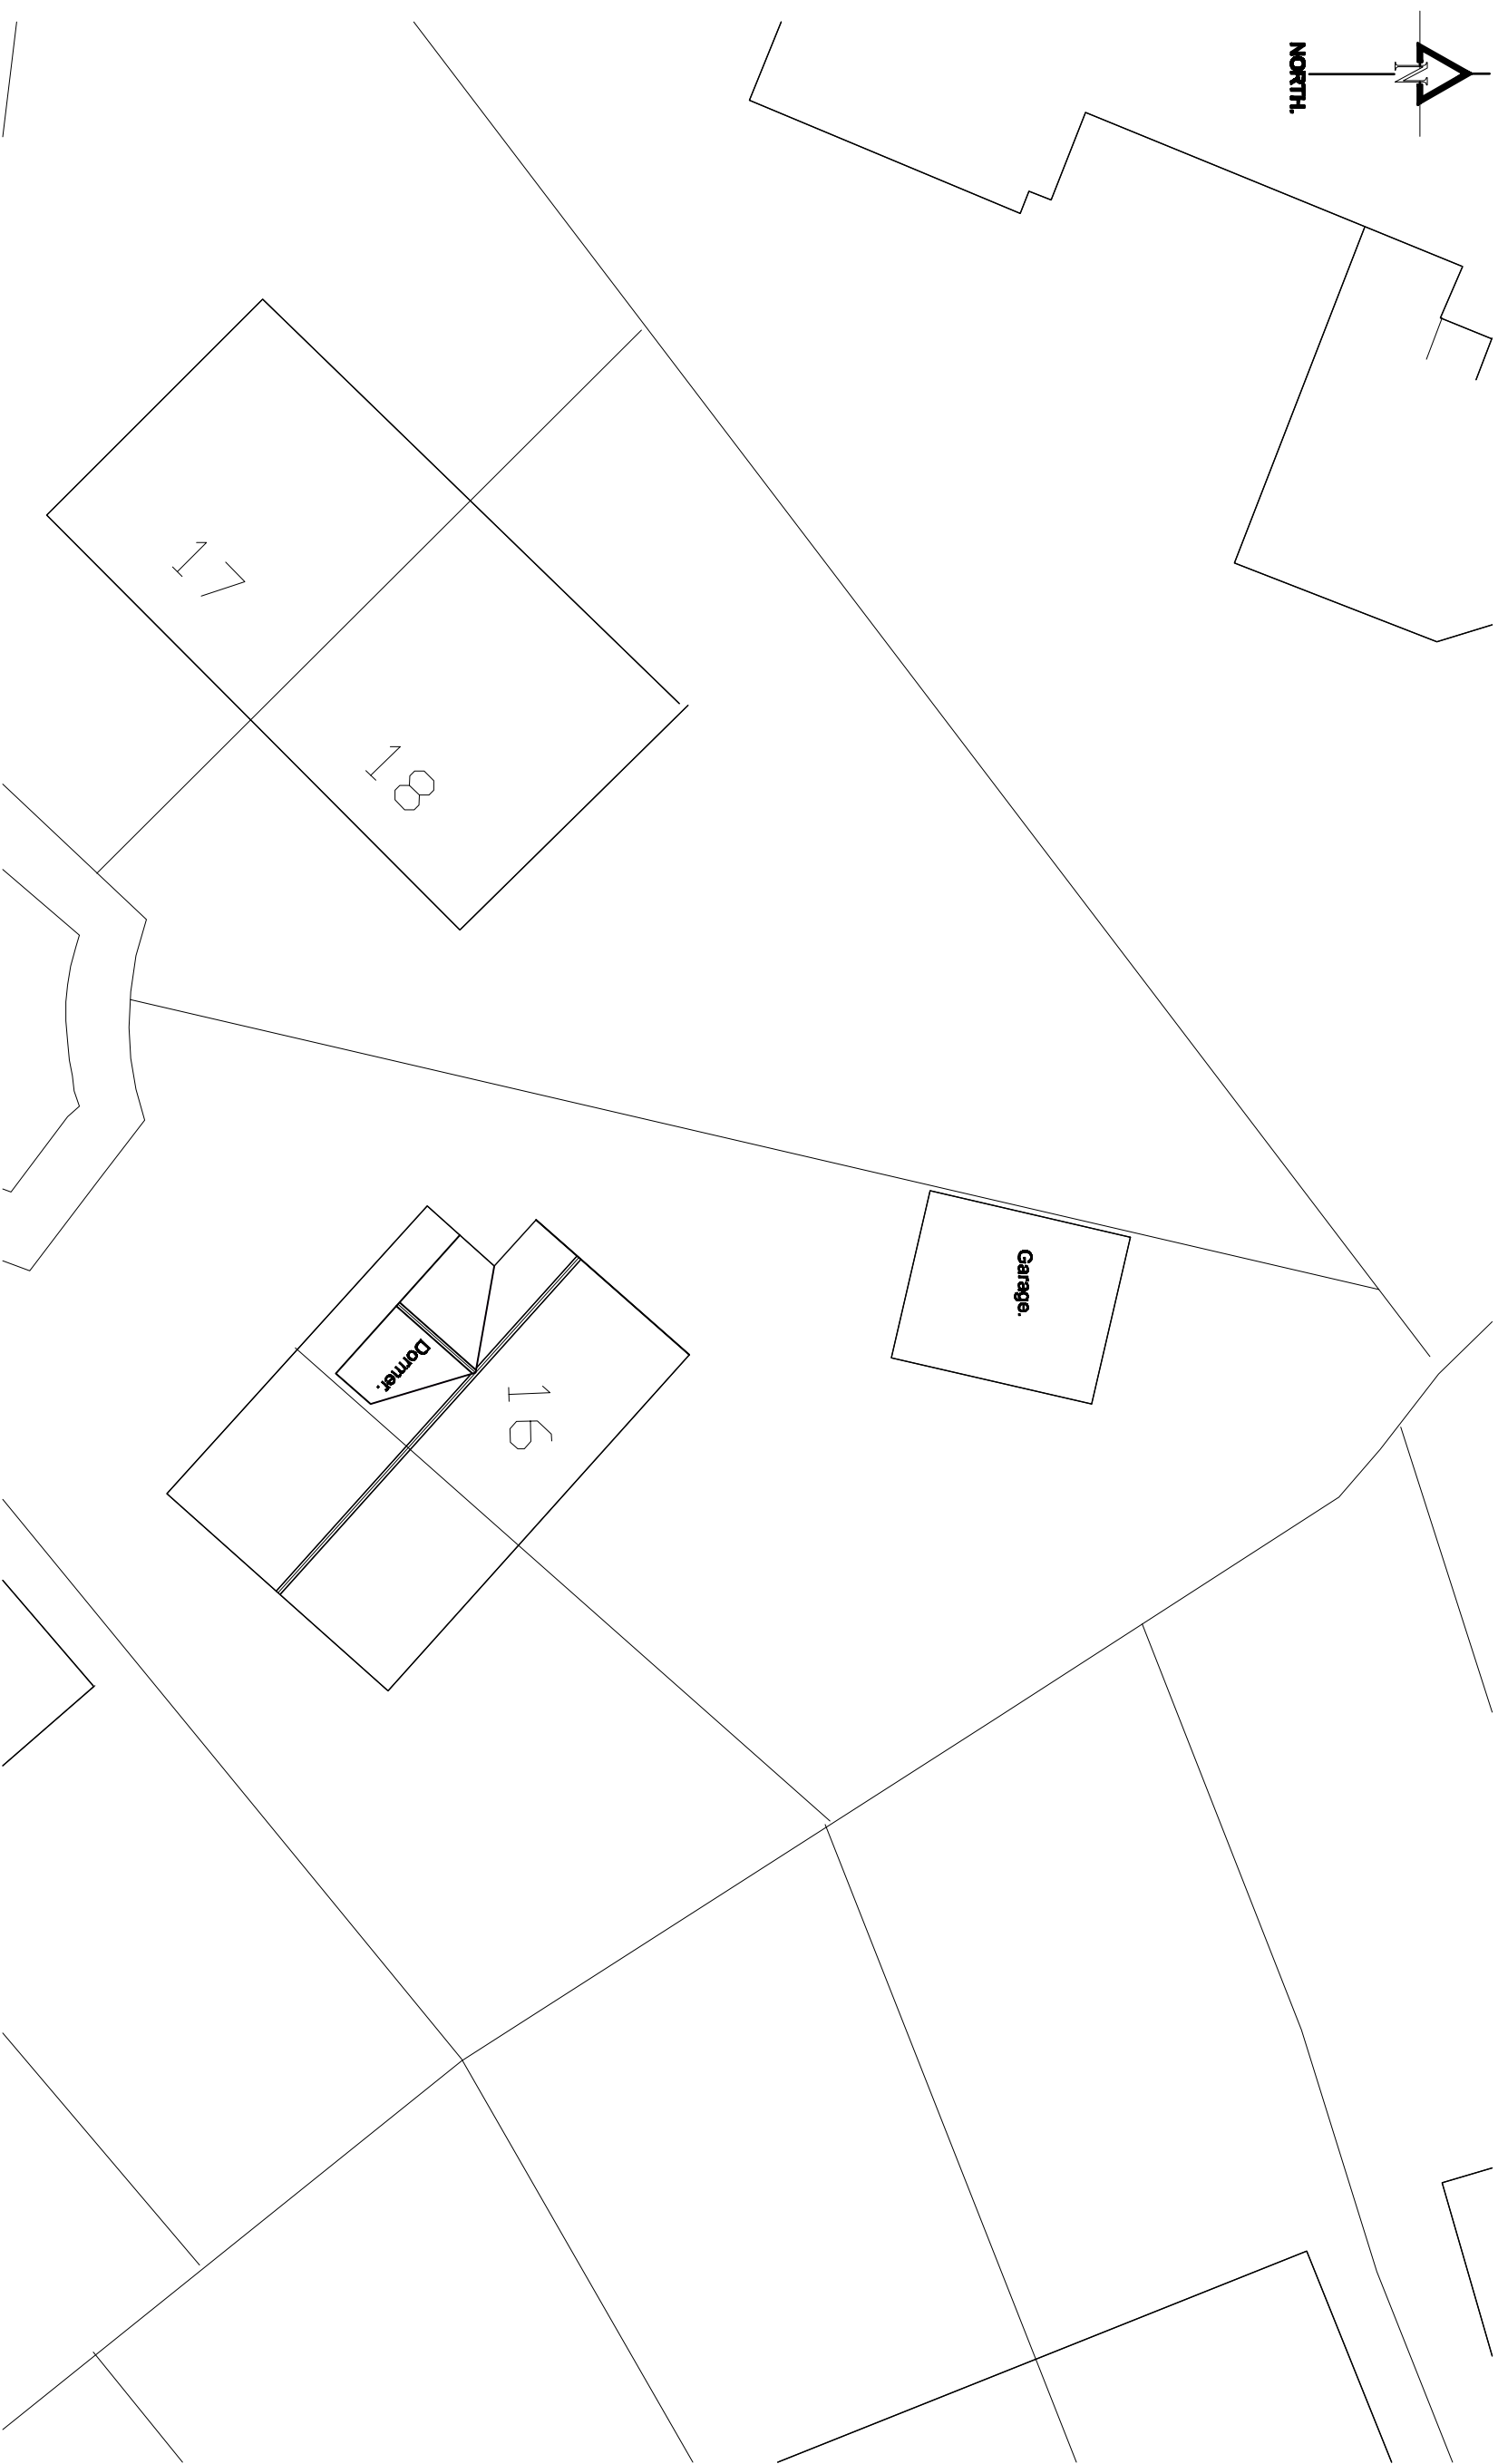

PROPOSED SITE PLAN.

Revision.	Title :	Project :	MTC Designs
	PROPOSED FRONT DORMER.	16, EDGEWORTH DRIVE, BURY, BL8 2EB	31 Edgworth Drive Bury BL8 2EB T: 01534 418714 M: 0770020314 Email: mitchellm@mtcdesigns.com Scale: 1:200 @ A3 Date: May 2024 Drawing No: P06