



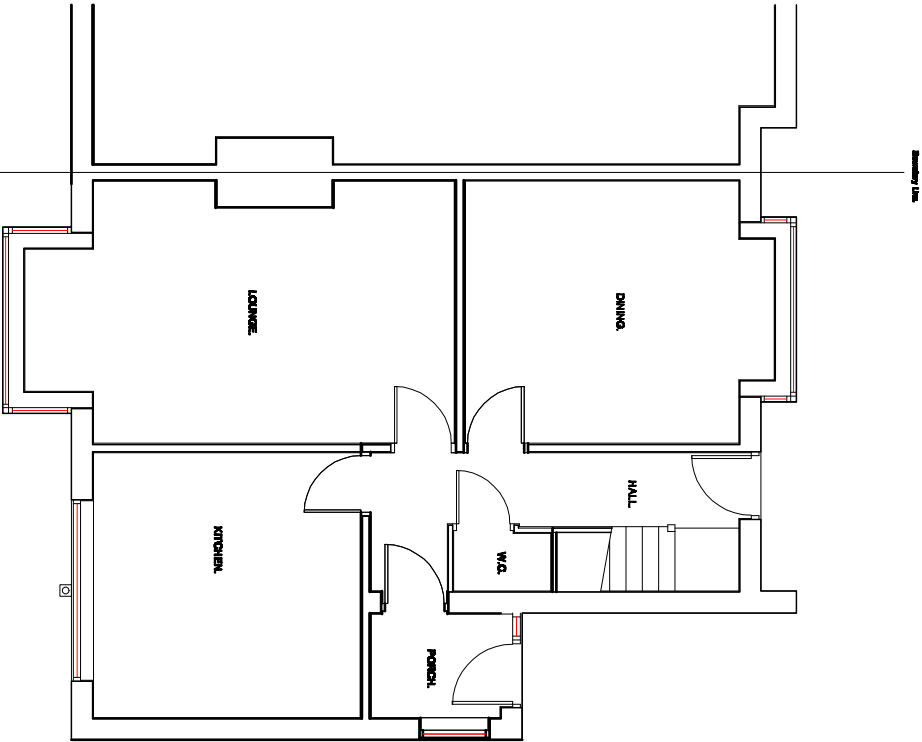

PROPOSED GROUND FLOOR PLAN.

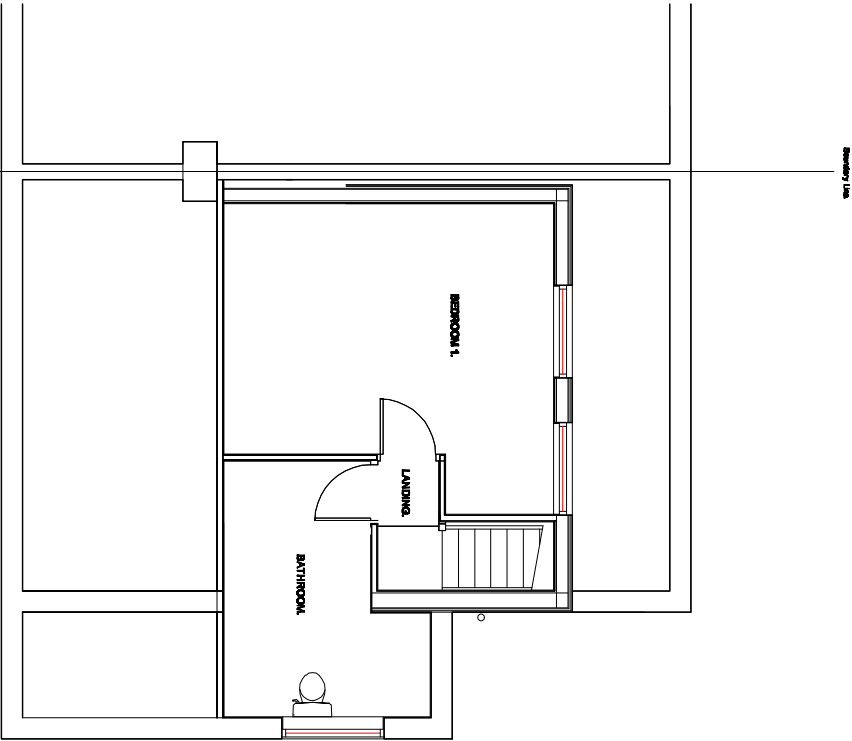

PROPOSED FIRST FLOOR PLAN.

Revision	Title :	Project :	MTC Designs
	PROPOSED FRONT DORMER.	16, EDGEWORTH DRIVE, BURY, BL9 2EB	31 Edson Drive Bordon BL2 6TB T: 01204 418714, UK 07760228914 Email: info@mtcdesign.co.uk
			Scale 1:100 @ A3 Date: May 2024.
			Drawing No: P04