




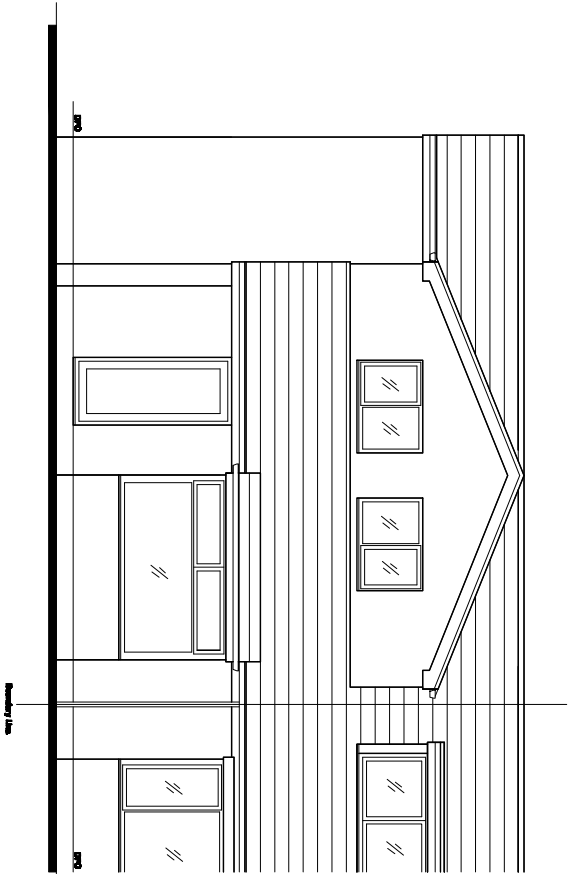


PROPOSED FRONT ELEVATION.

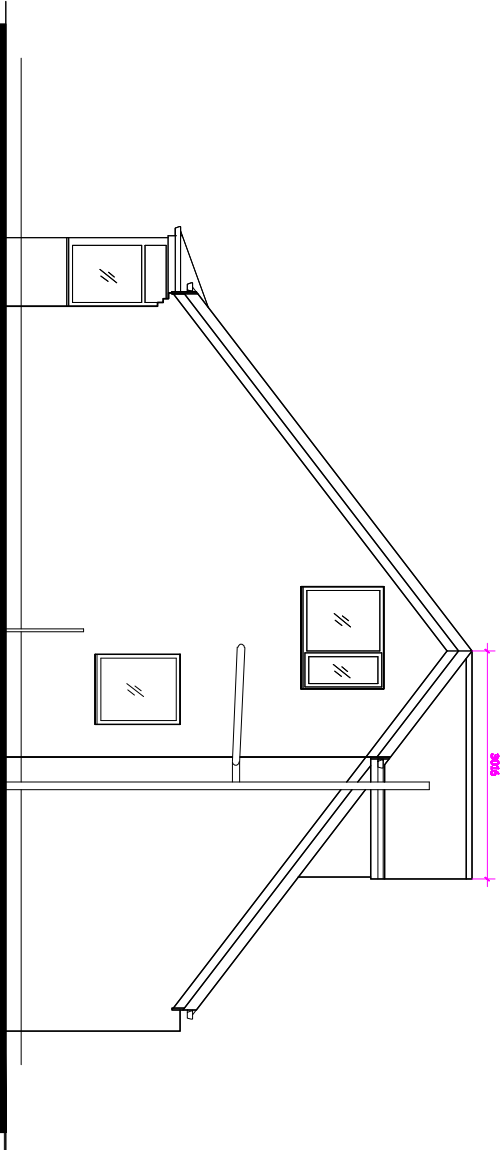

PROPOSED SIDE ELEVATION.

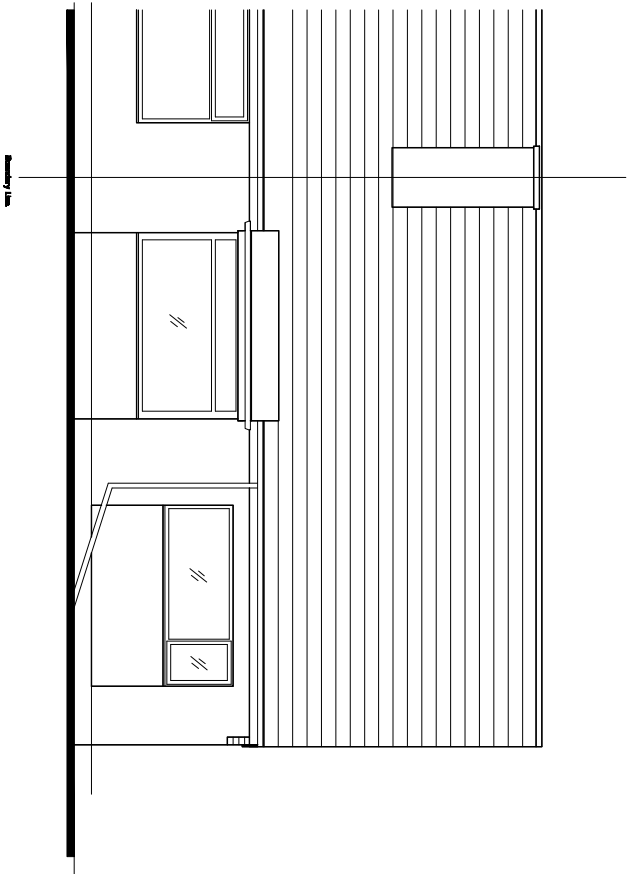

PROPOSED REAR ELEVATION.

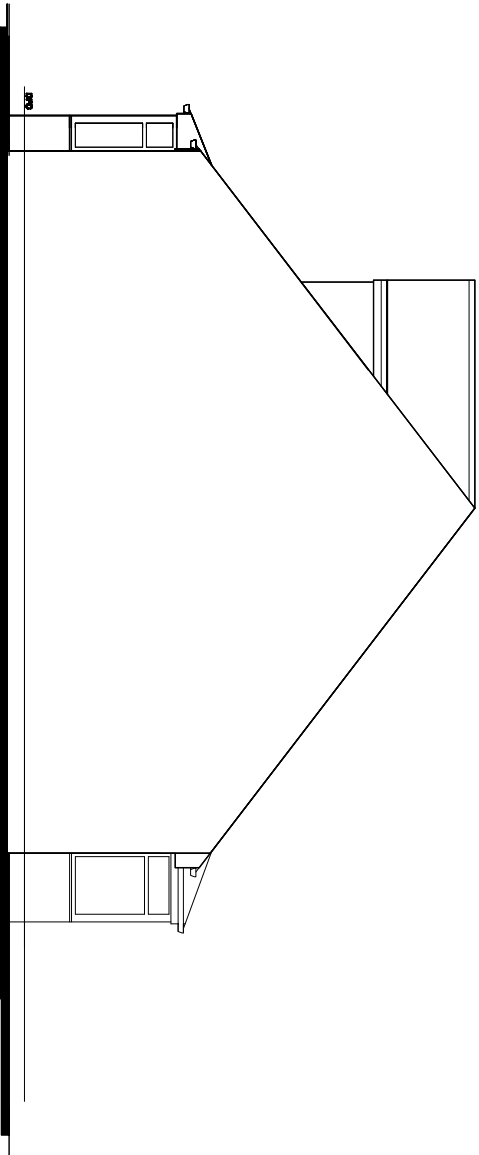

PROPOSED SIDE ELEVATION.

Revision	Title : PROPOSED FRONT DORMER.	Project : 16, EDGEWORTH DRIVE, BURY, BL9 2EB	MTC Designs Scale 1:100 @ A3 Date: May 2024.	31 Edmond Drive, Bolton BL3 6TB T: 01204 418714, M: 0778282814 Email: info@mtcdesigns.co.uk
			Drawing No: P03	