



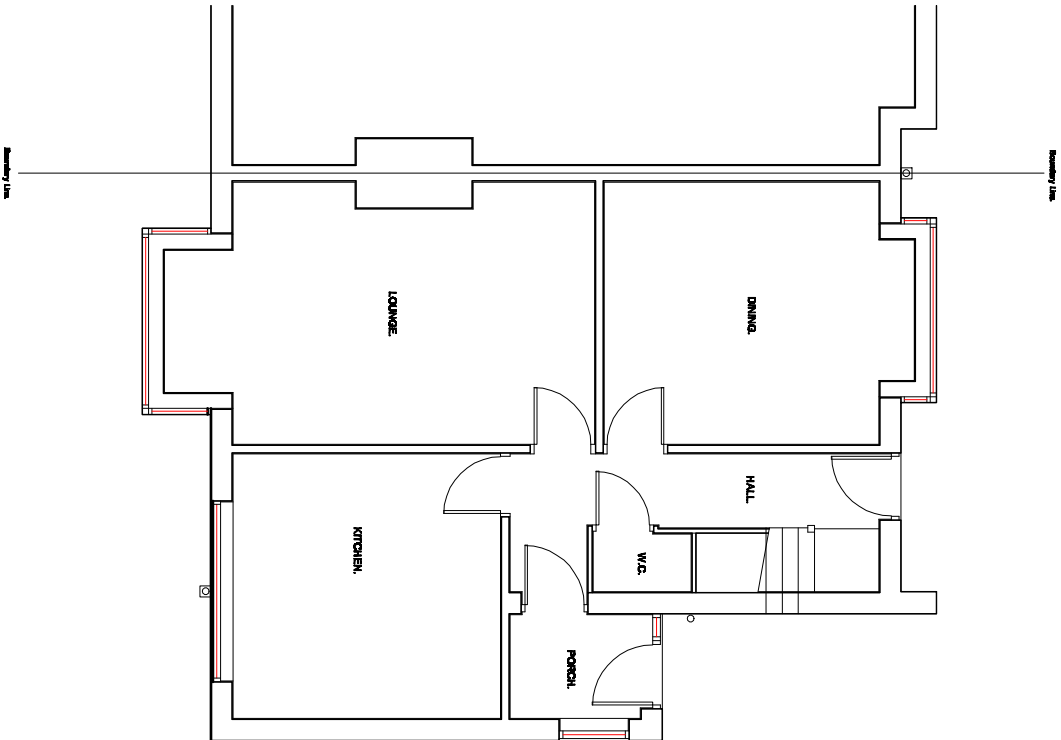

EXISTING GROUND FLOOR PLAN.

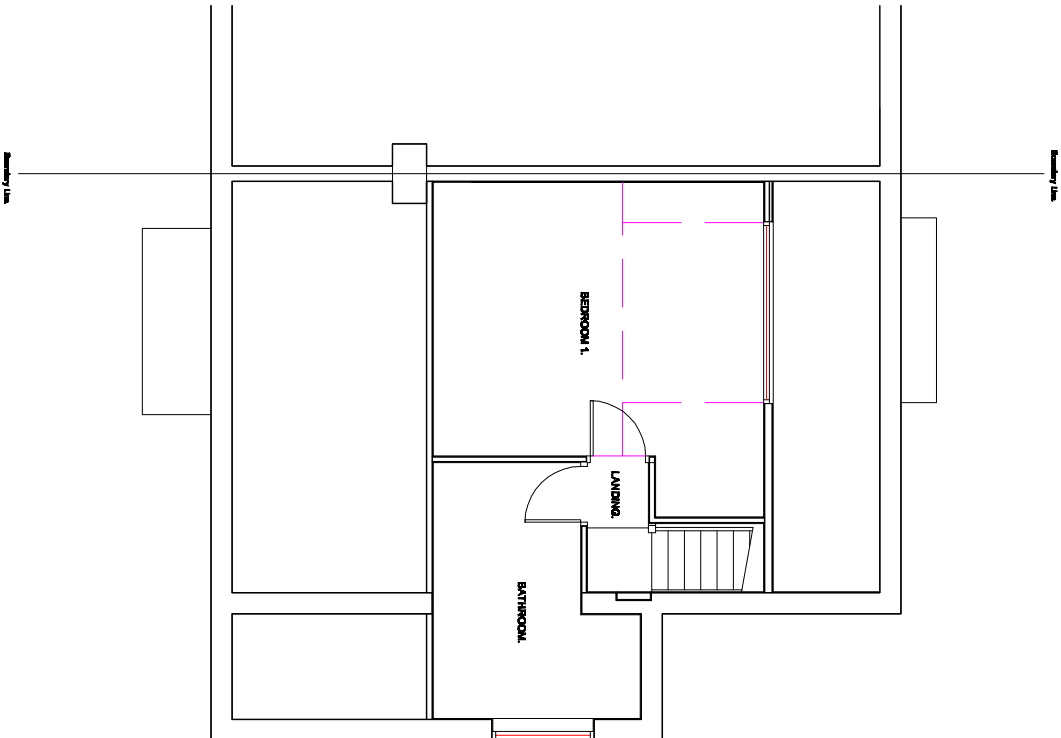

EXISTING FIRST FLOOR PLAN.

Revision	Title :	Project :	MTC Designs
	PROPOSED SINGLE STOREY REAR EXTENSION AND REAR DORMER.	16, EDGEWORTH DRIVE, BURY, BL8 2EB	31 Edgell Drive Bolton BL2 6TB T: 01524 418714, M: 07700205714 Email: info@mtcdesigns.co.uk
			Scale 1:100 @ A3 Date: April 2024.
			Drawing No: P02