




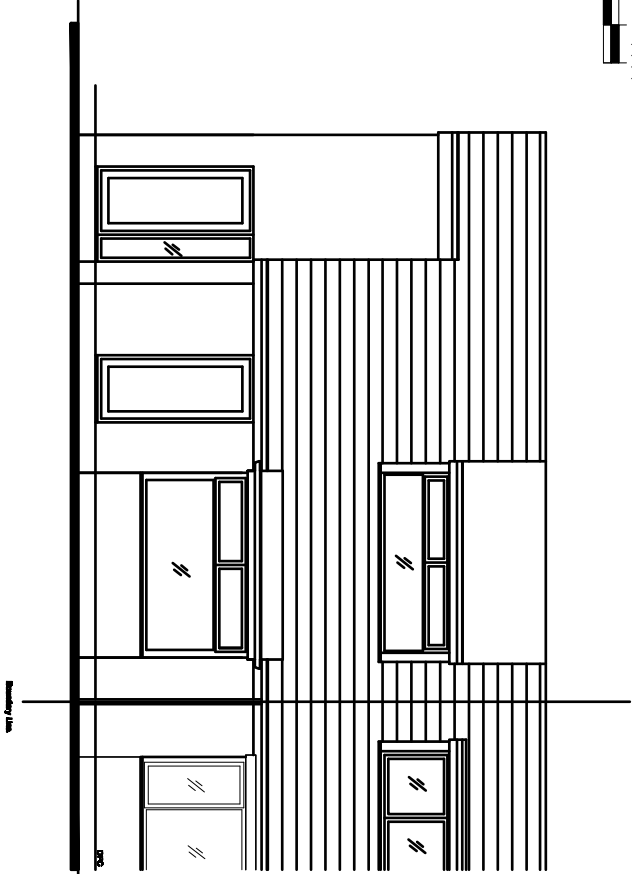


EXISTING FRONT ELEVATION.

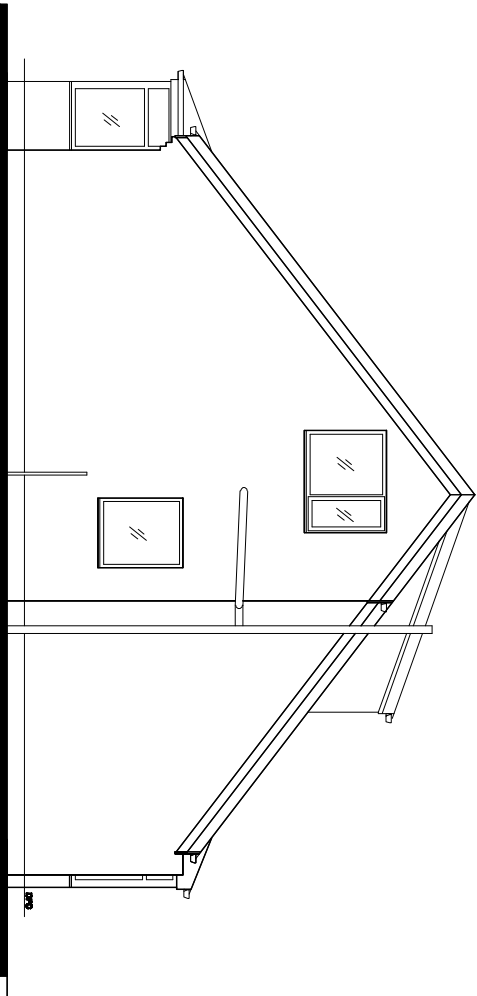

EXISTING SIDE ELEVATION.

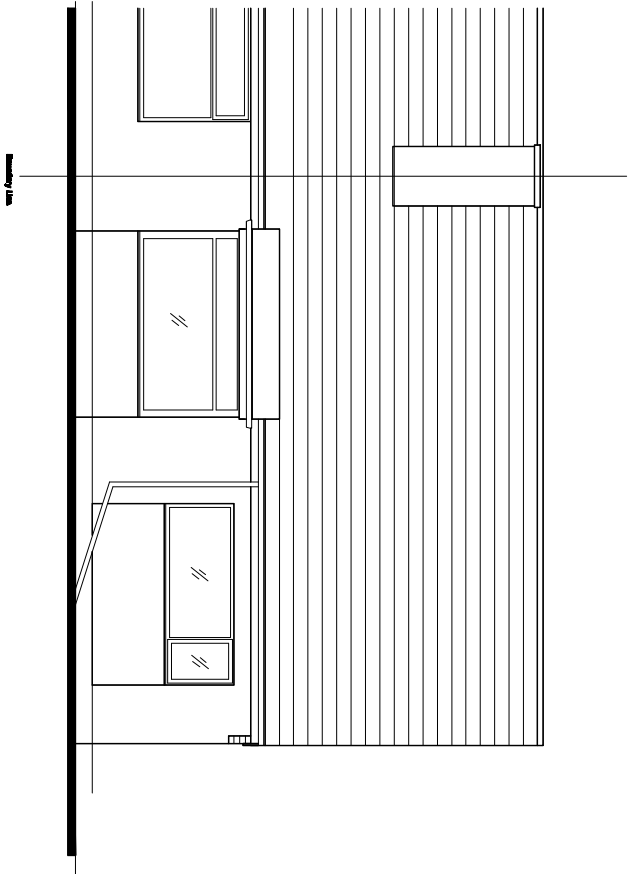

EXISTING REAR FLOOR PLAN.

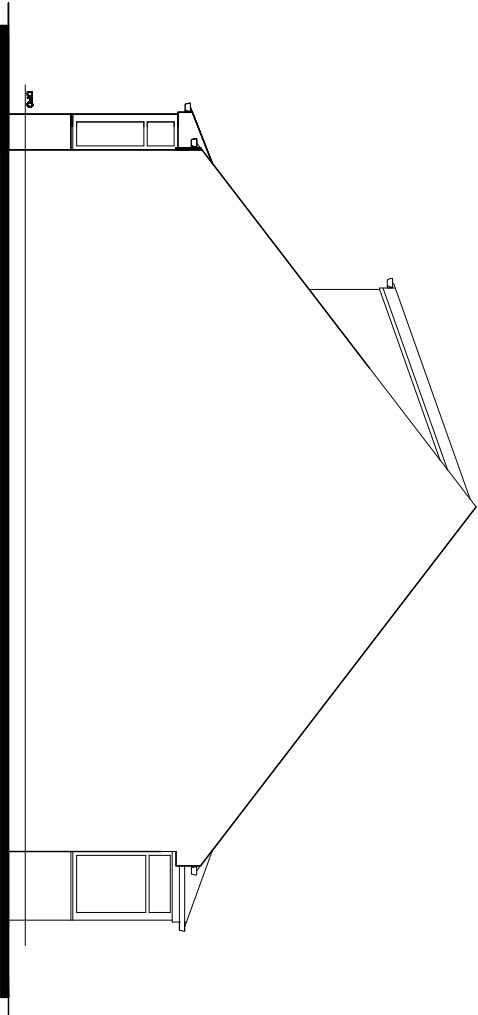

EXISTING SIDE ELEVATION.

Revision	Title :	Project :	MTC Designs
	PROPOSED SINGLE STOREY REAR EXTENSION AND REAR DORMER.	16, EDGEWORTH DRIVE, BURY, BL8 2EB	31 Exford Drive Bolton BL4 9TB T: 01204 419714, M: 0770020514 Email: info@mtcdesign.co.uk
			Scale 1:100 @ A3 Date: April 2024.
			Drawing No: P01