
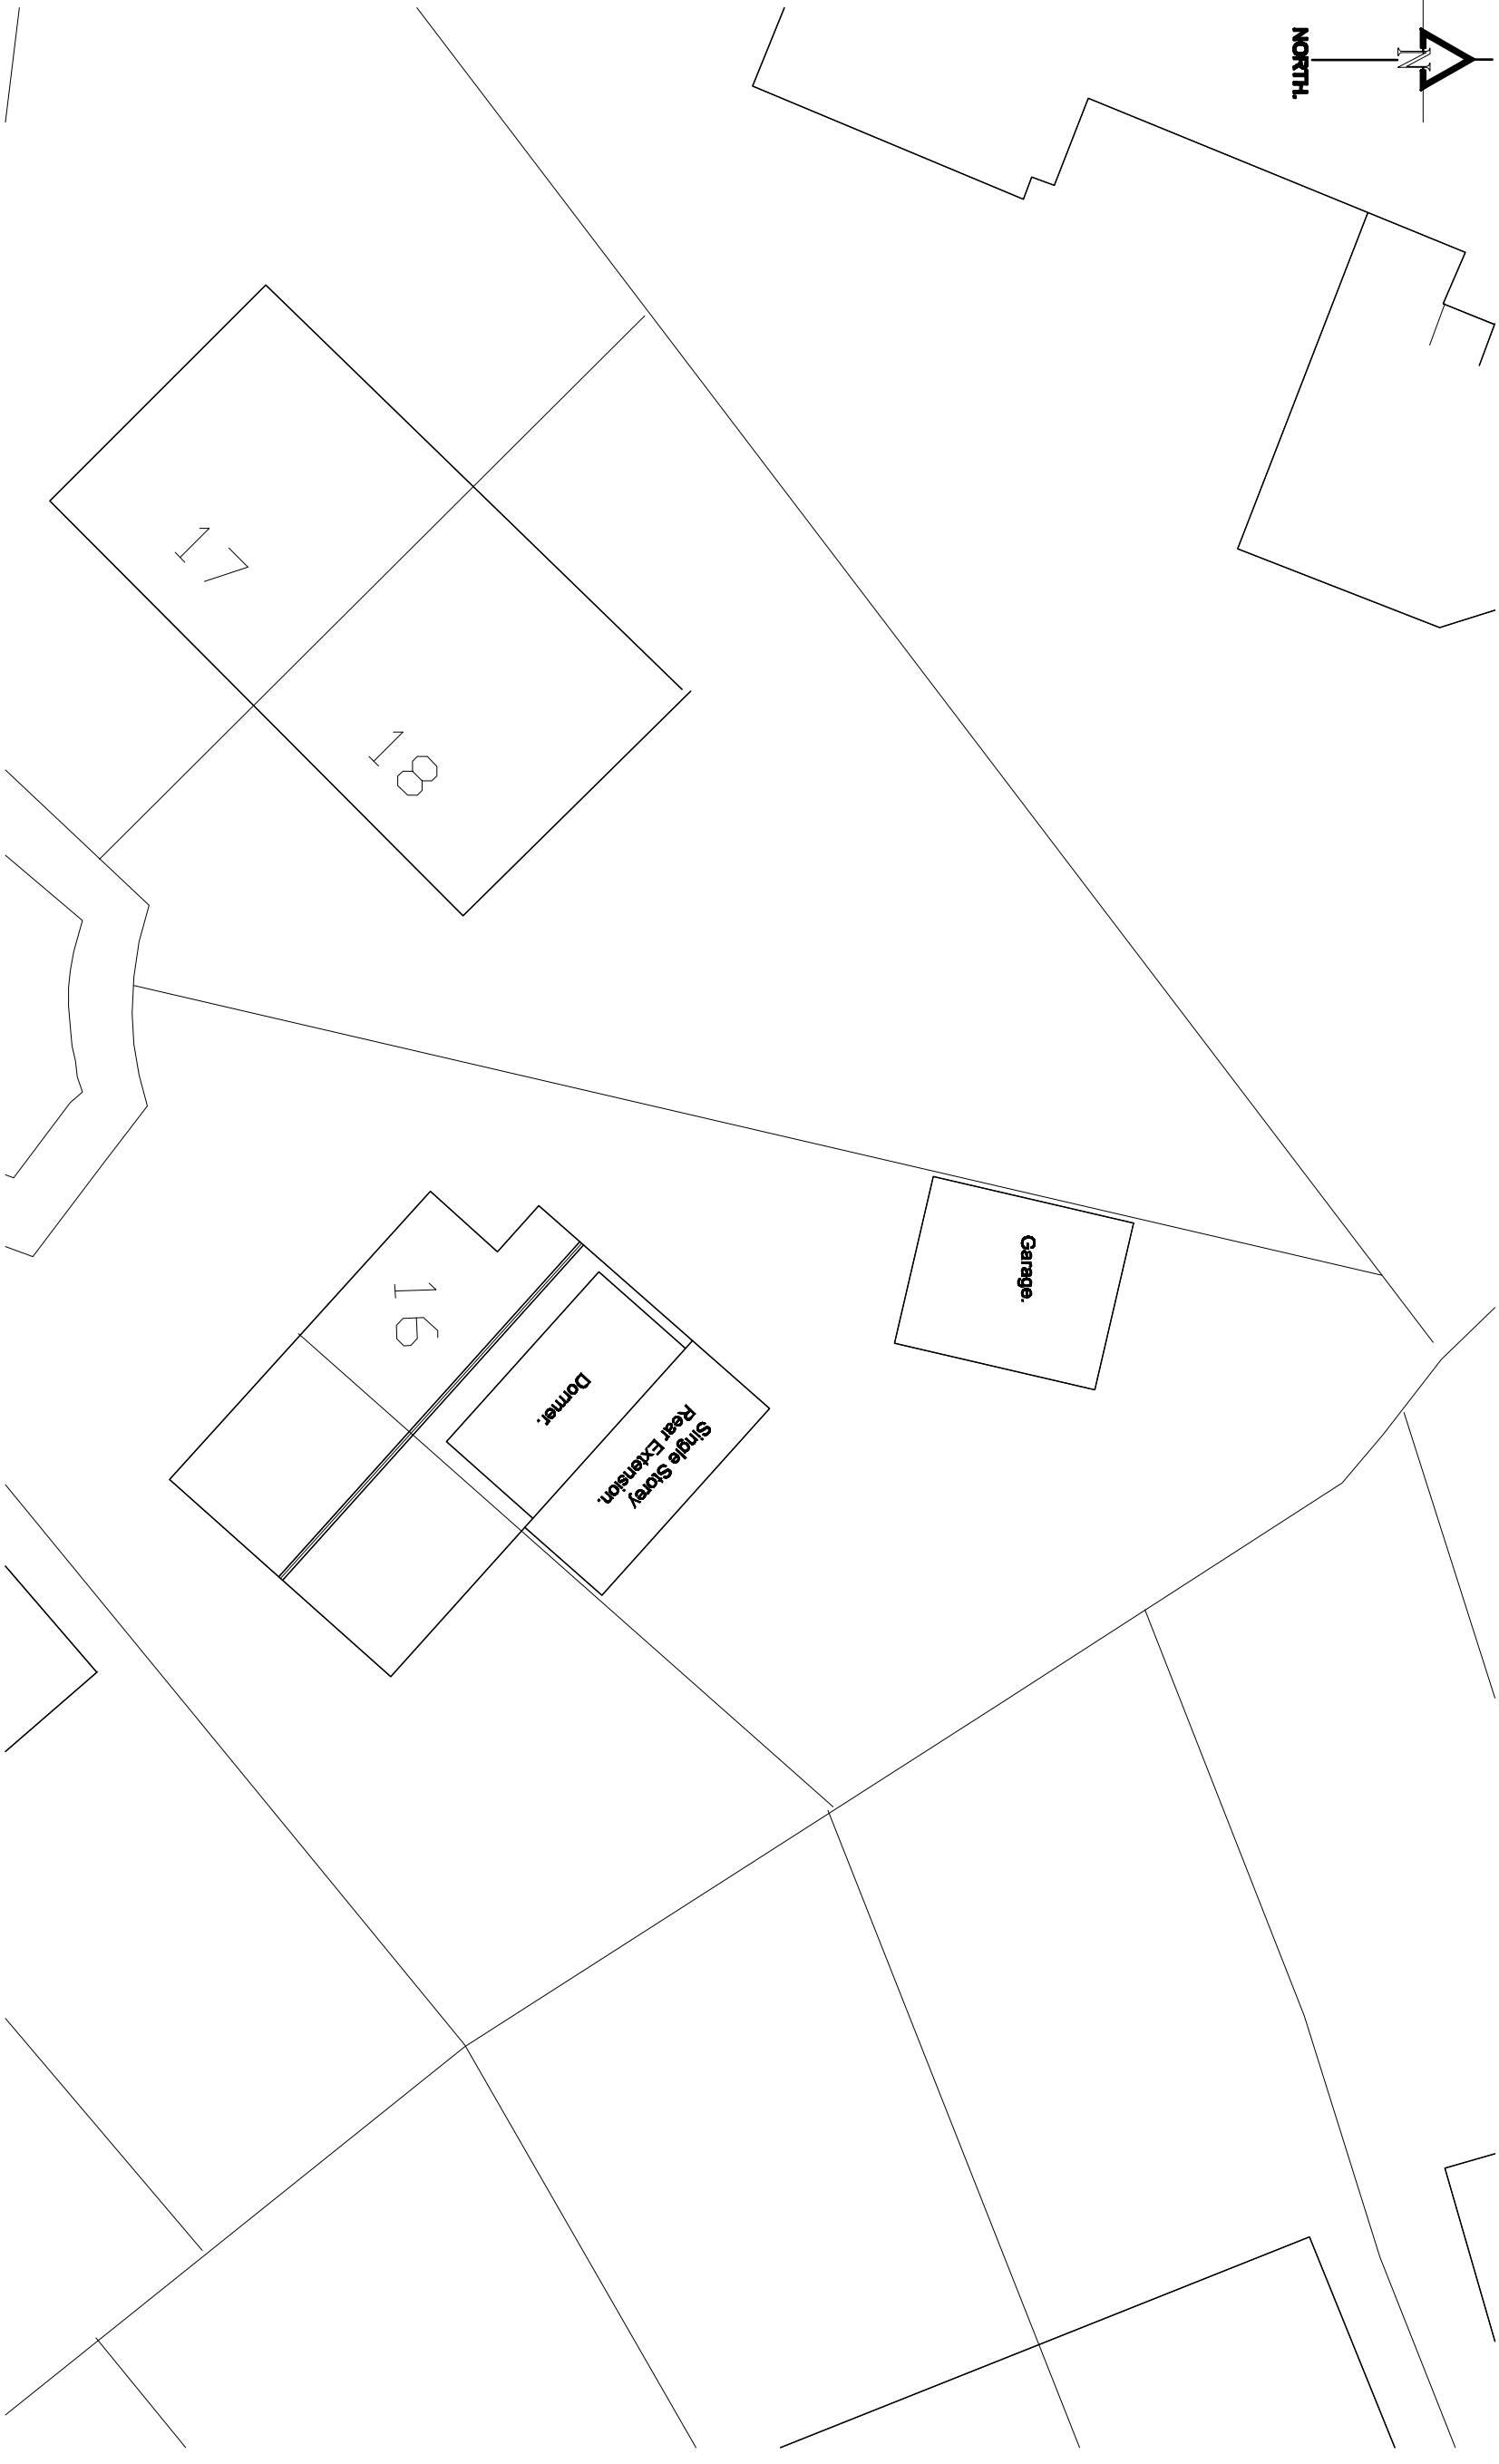


 

PROPOSED SITE PLAN.

Revision: 	Title: PROPOSED SINGLE STOREY REAR EXTENSION AND REAR DORMER.	Project: 16, EDGEWORTH DRIVE, BURY, BL8 2EB	MTC Designs Scale: 1:200 @ A3 Date: April 2004.	31 Exford Drive Bolton BL4 6TB T: 01204 418714 M: 07760028514 Email: mtdesigns@aol.com Drawing No: P06
--------------------------	--	--	--	---