


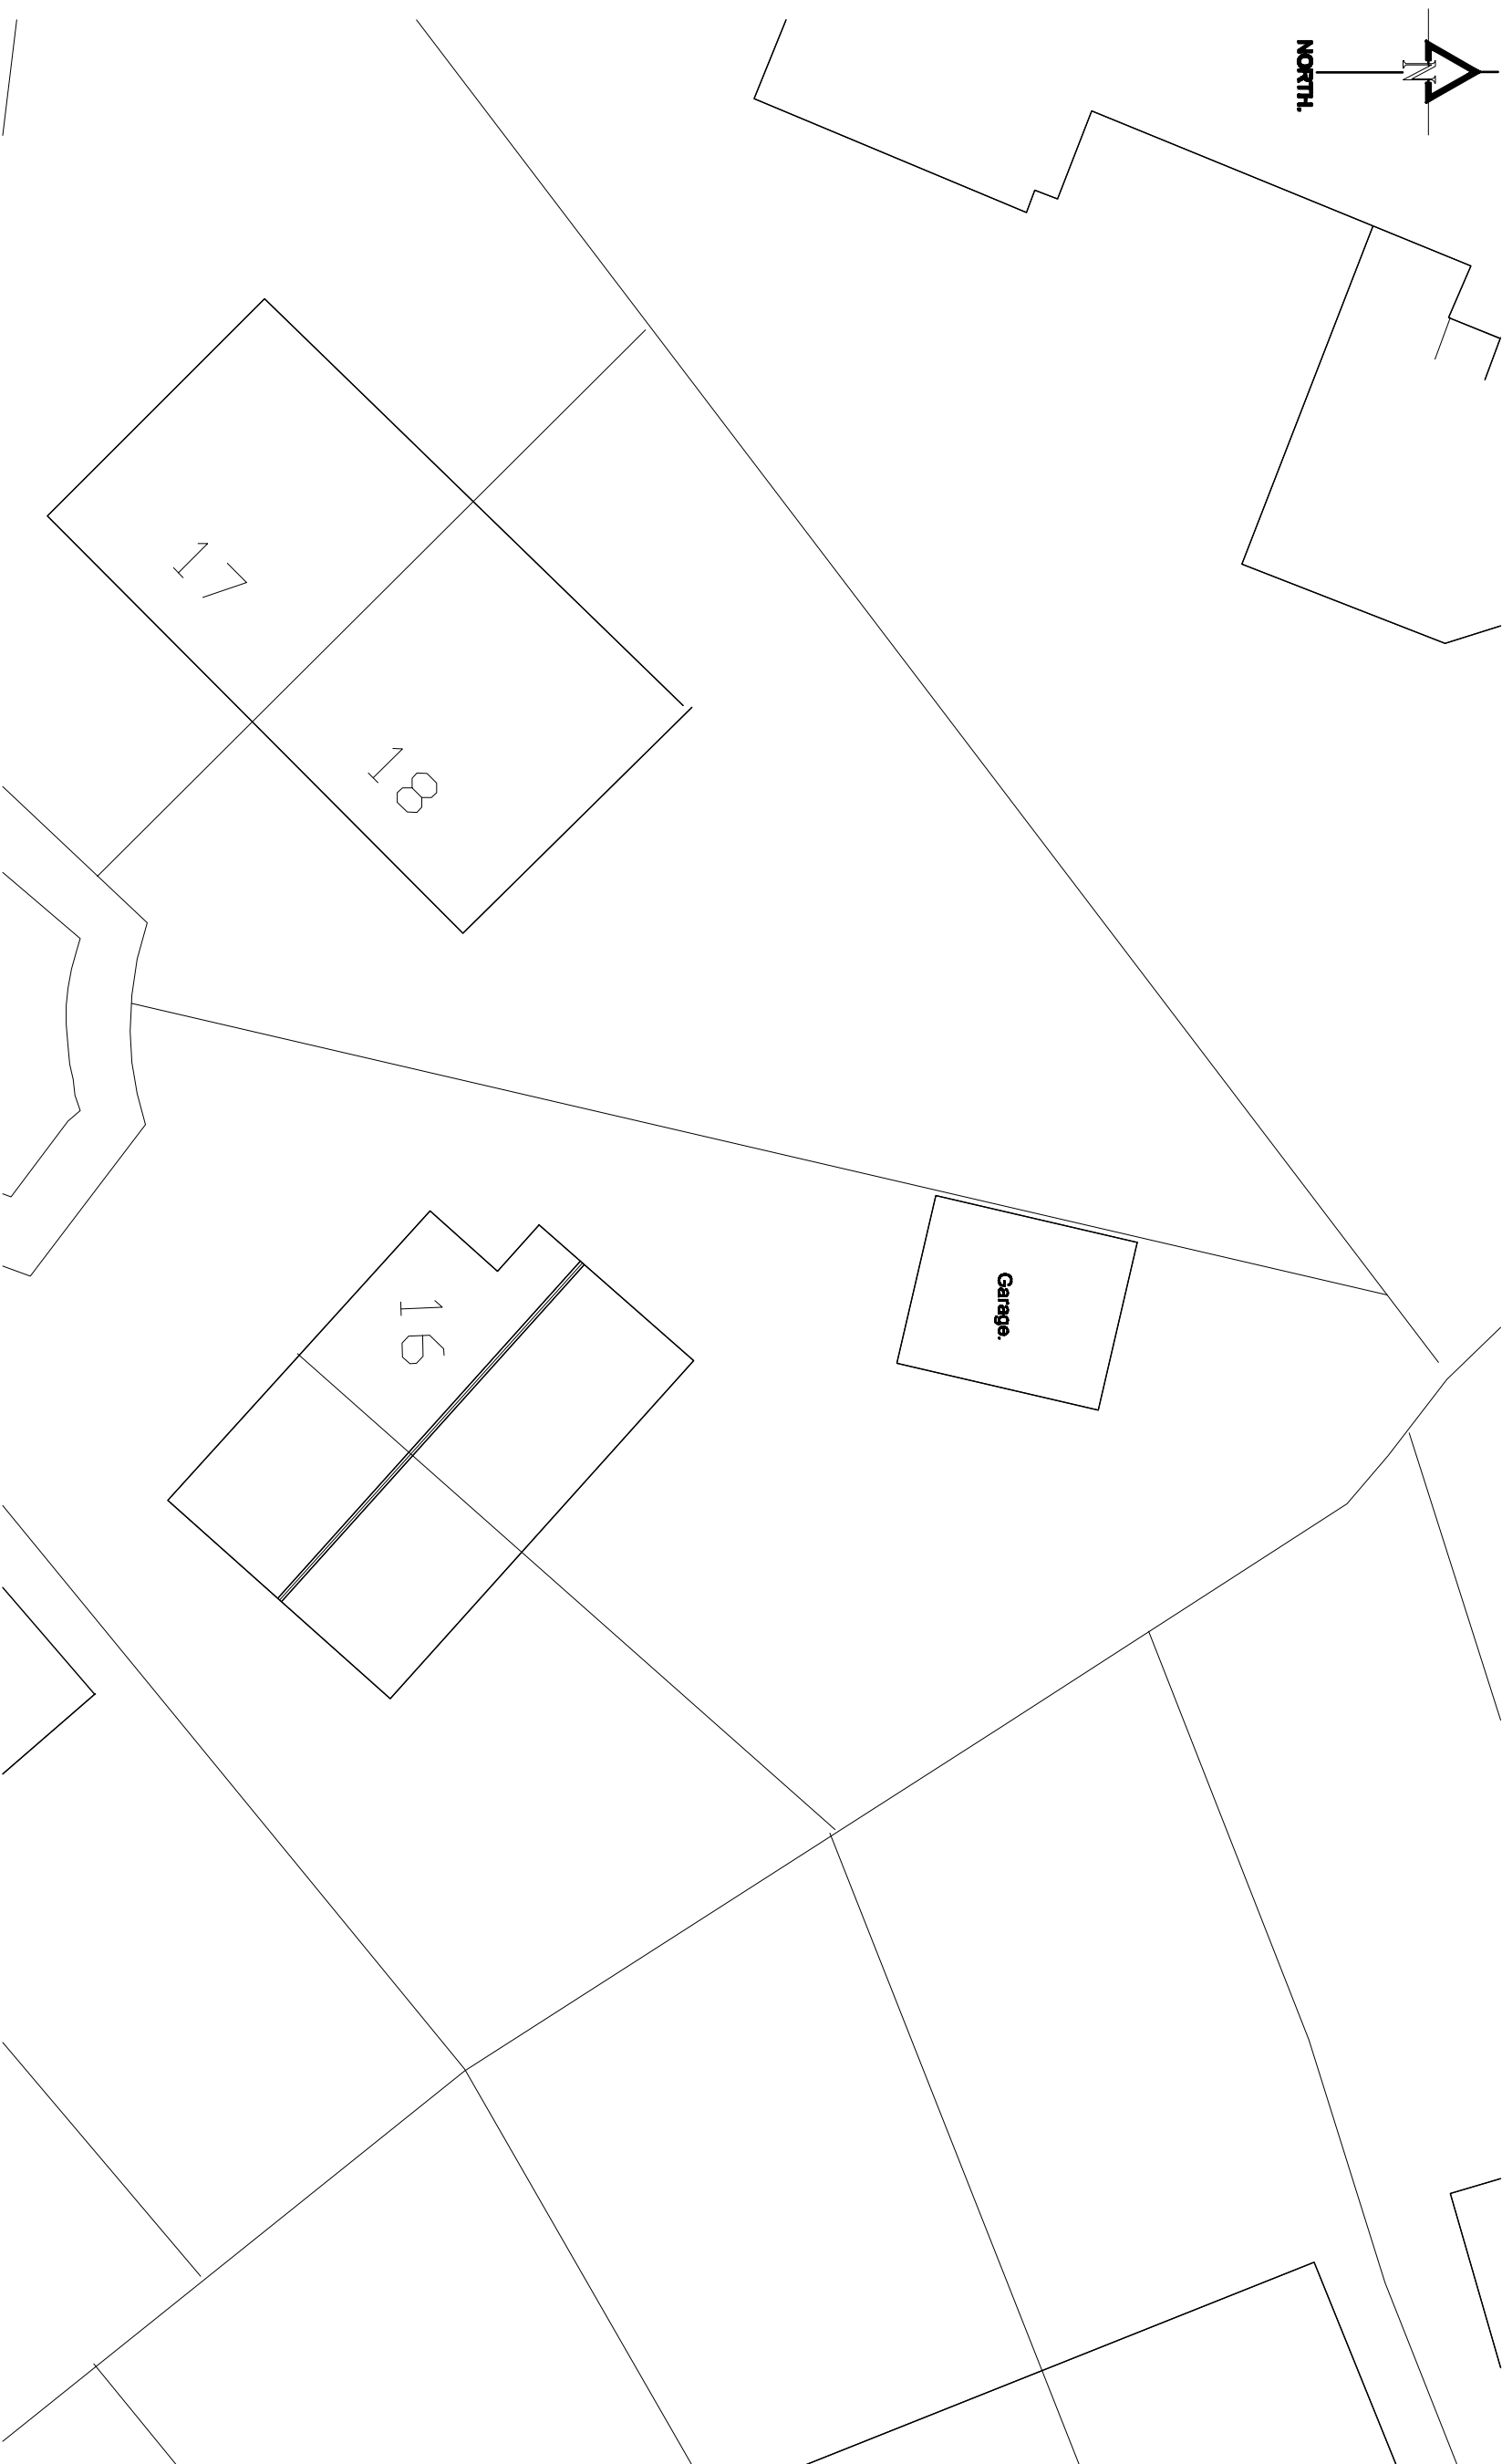

EXISTING SITE PLAN.

Revision:	Title: PROPOSED SINGLE STOREY REAR EXTENSION AND REAR DORMER.
Project: 16, EDGEWORTH DRIVE, BURY. BL8 2EB	MTC Designs Quote: 1,200 @ A3 Date: April 2004. Drawing No: P05
31 Edmond Drive Bolton BL2 6TB T: 01204 418714. M: 07700288714 Email: info@mtcdesigns.co.uk	