




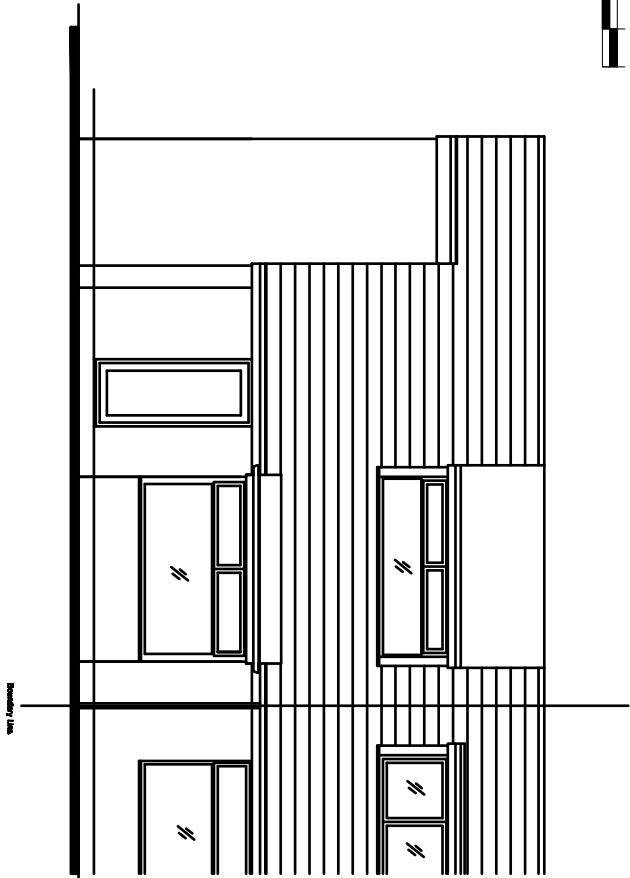


PROPOSED FRONT ELEVATION.

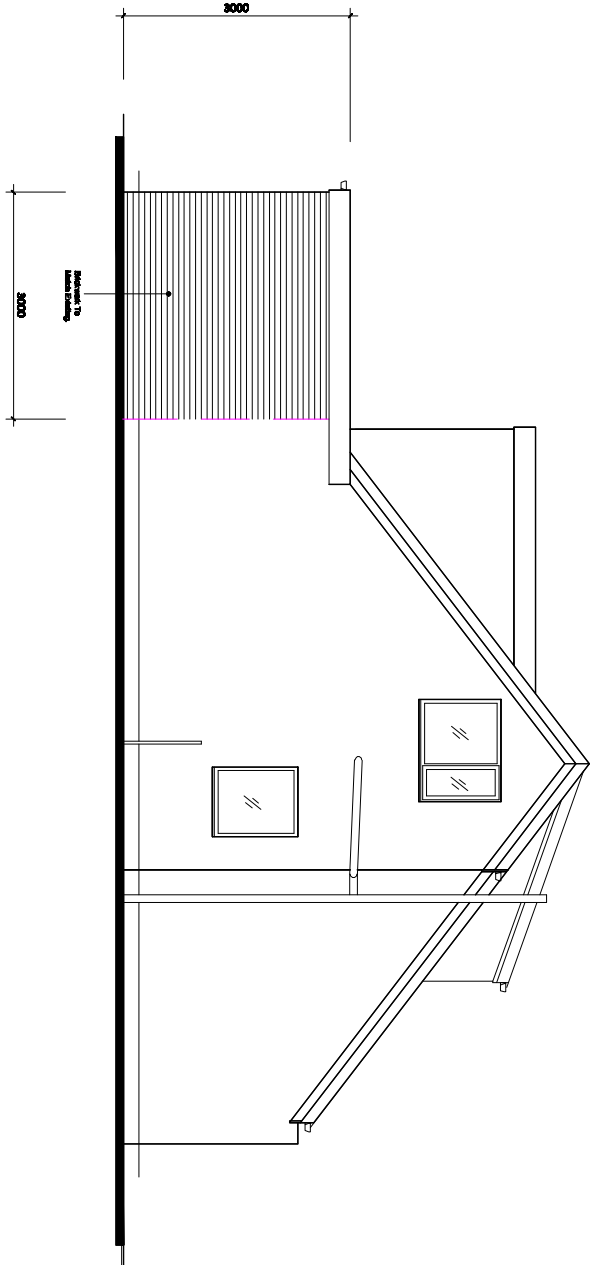

PROPOSED SIDE ELEVATION.

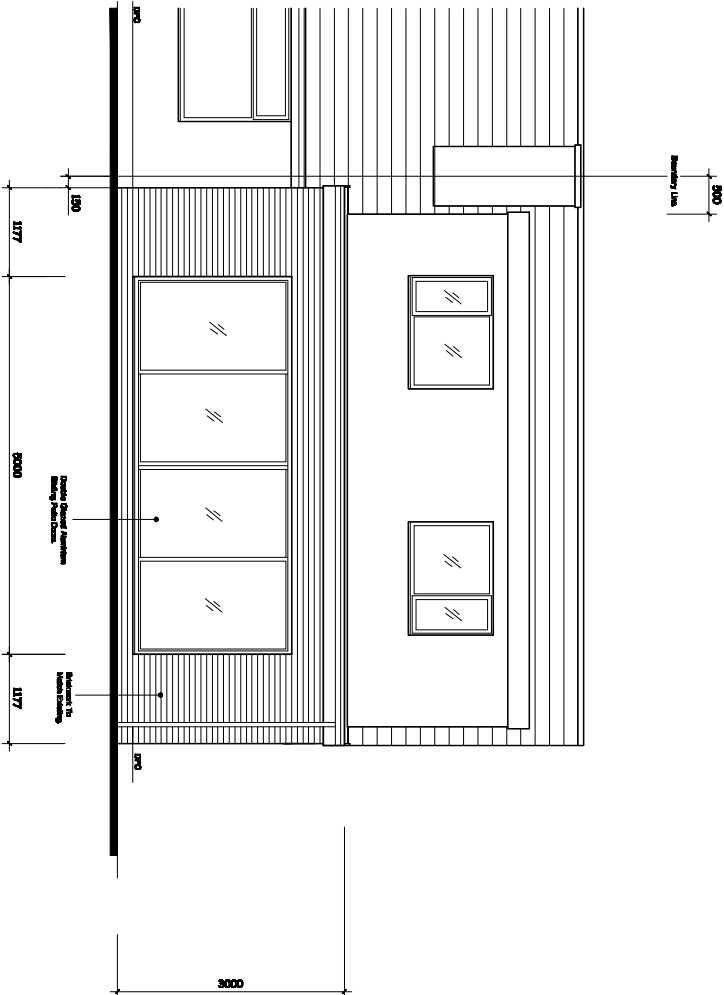

PROPOSED REAR ELEVATION.

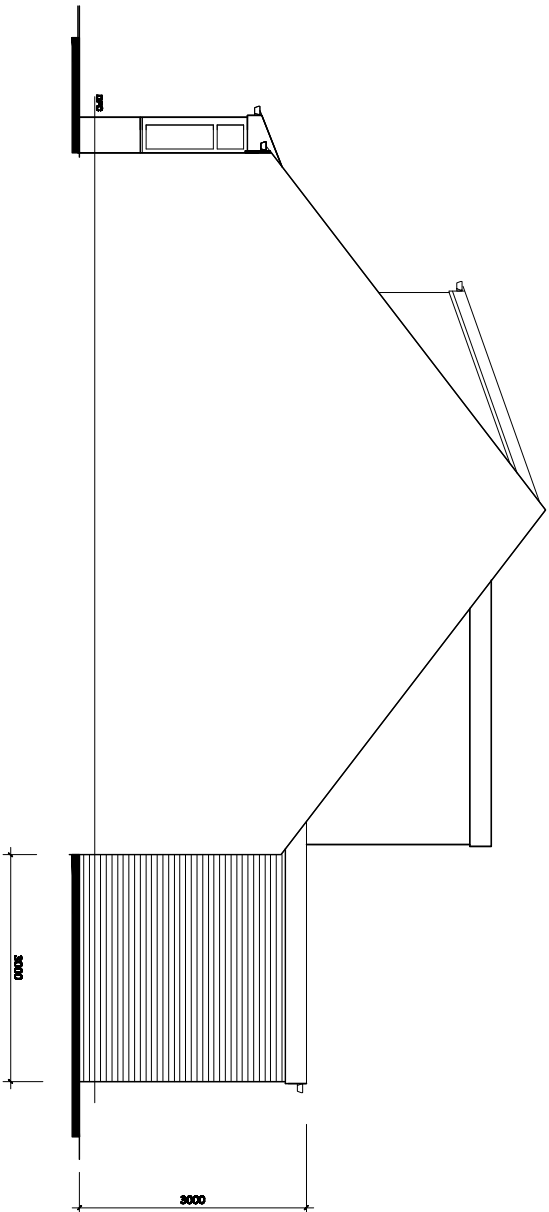

PROPOSED SIDE ELEVATION.

Revision	Title :	Project :	MTC Designs
	PROPOSED SINGLE STOREY REAR EXTENSION AND REAR DORMER.	16, EDGEWORTH DRIVE, BURY, BL8 2EB	31 Edend Drive Bolton BL2 6TB T: 01204 419714, M: 0770000014 Email: info@mtcdesigns.co.uk
			Scale 1:100 @ A3 Date: April 2024.
			Drawing No: P03