



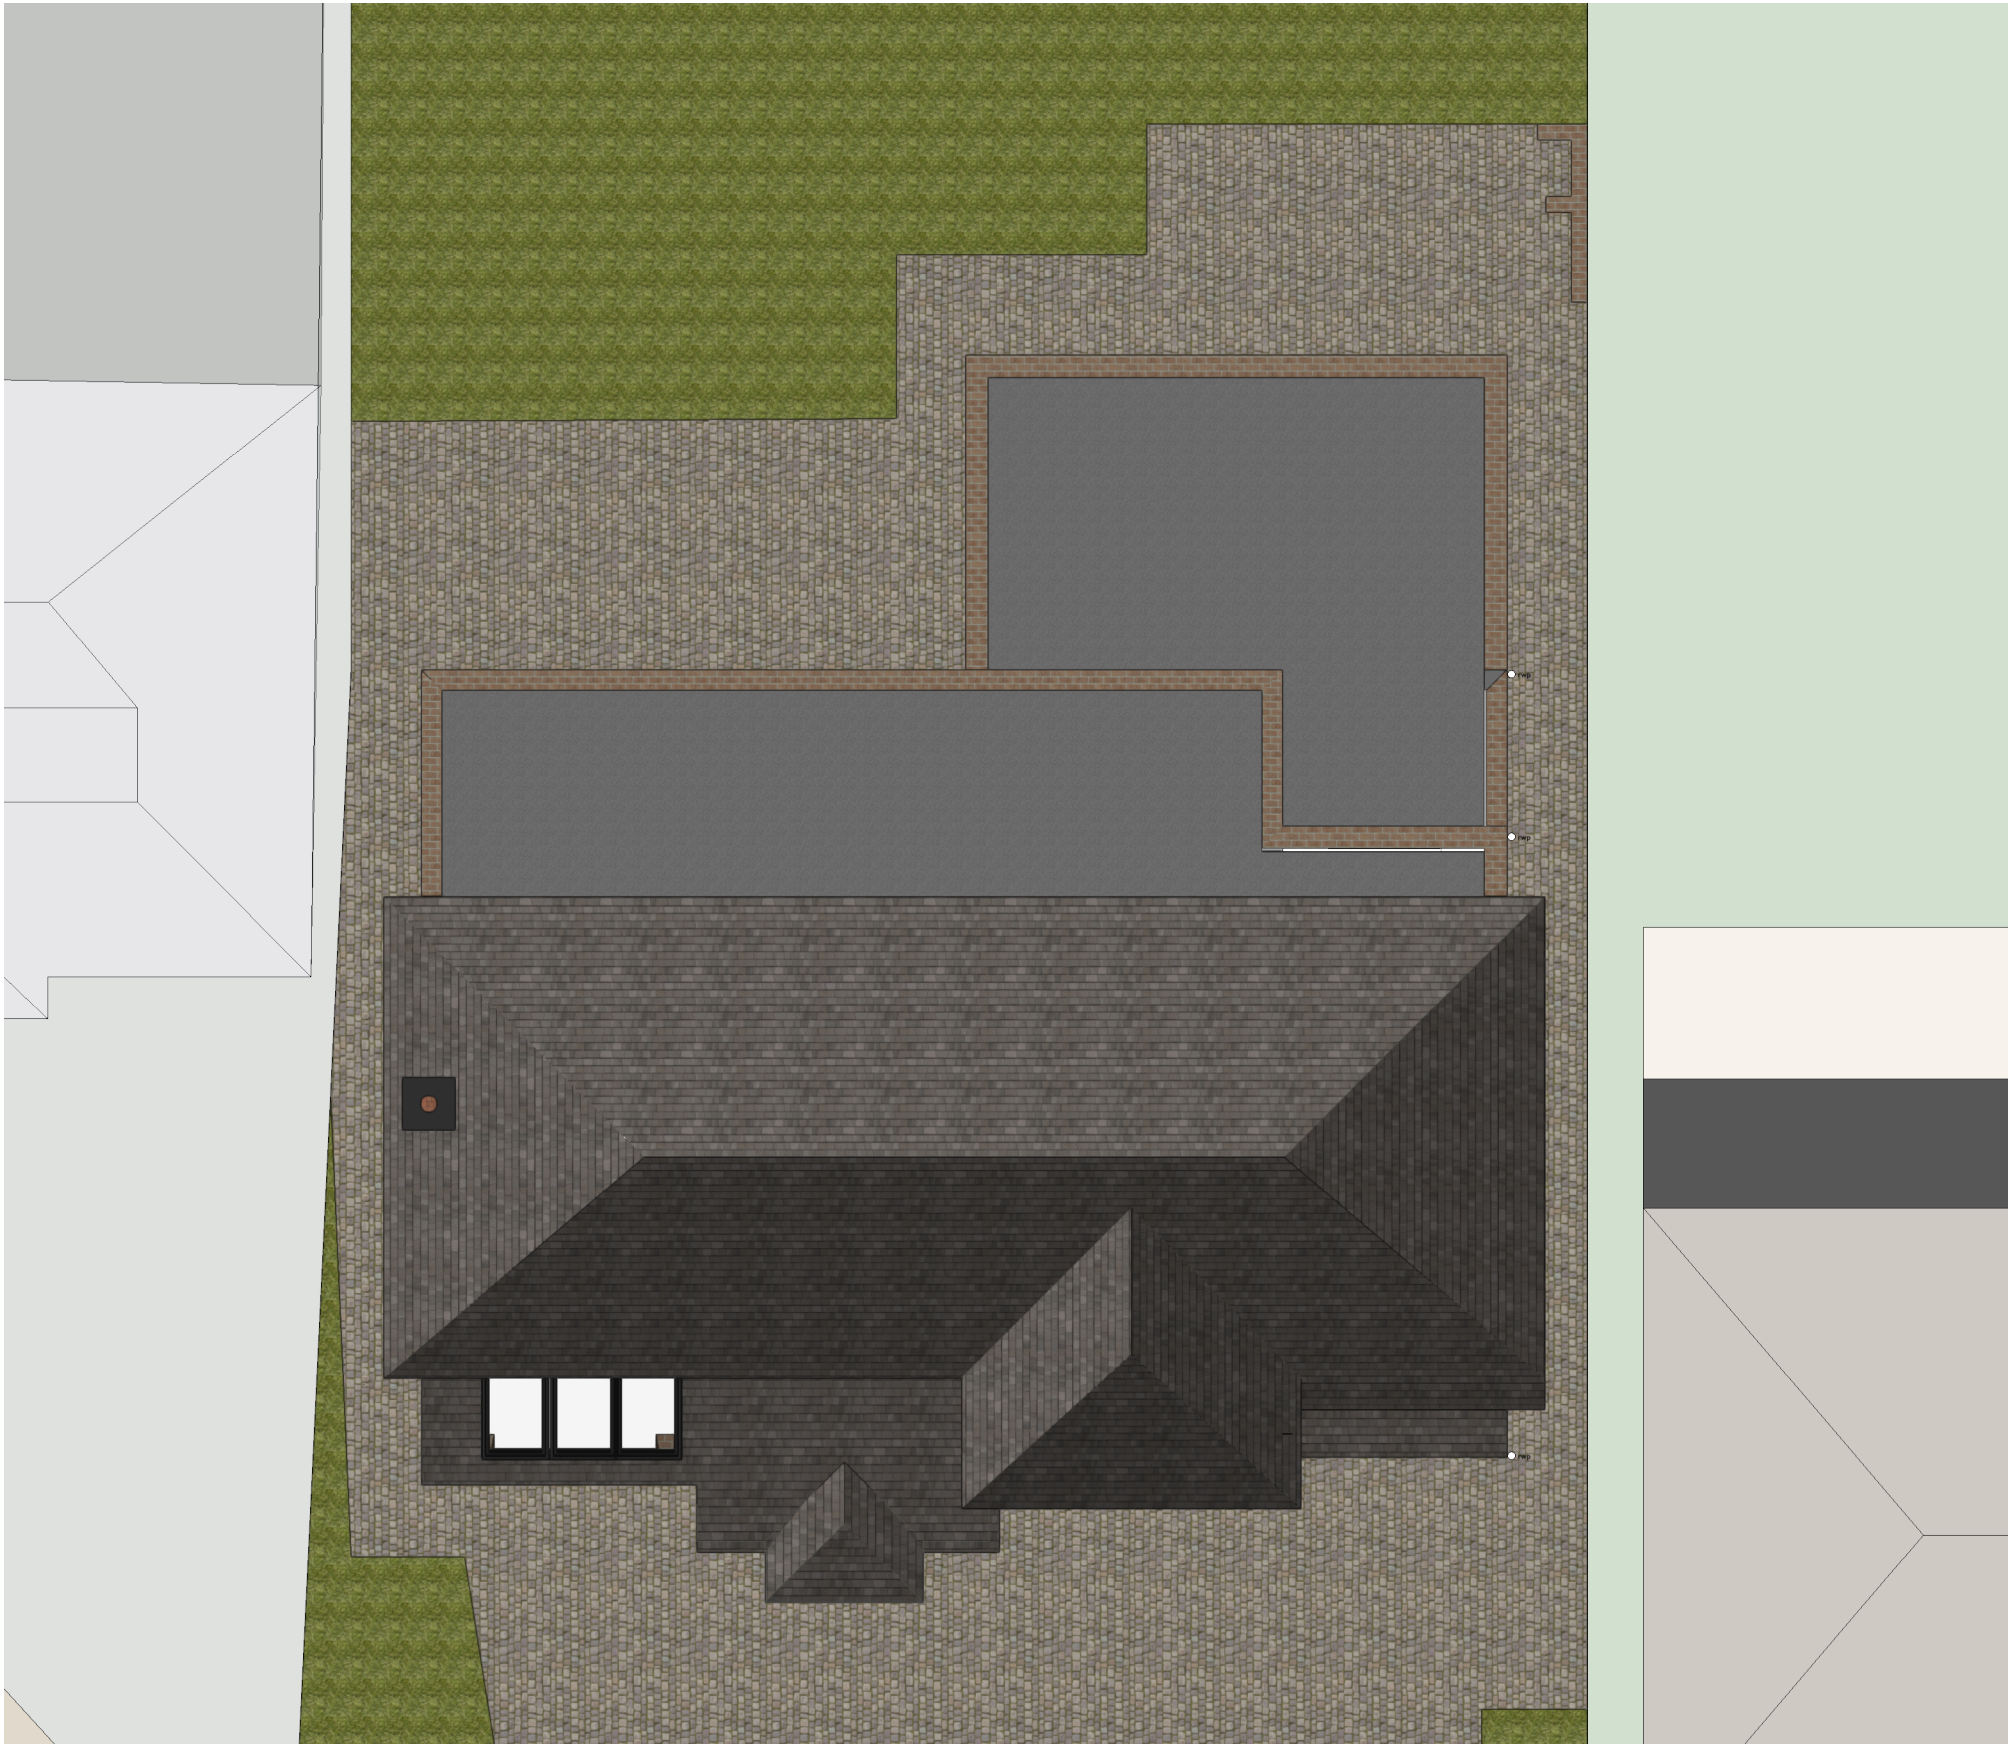


1 Existing Roof Plan
Scale: 1:100

0 1 2 3 4 5m
1:100 @A3

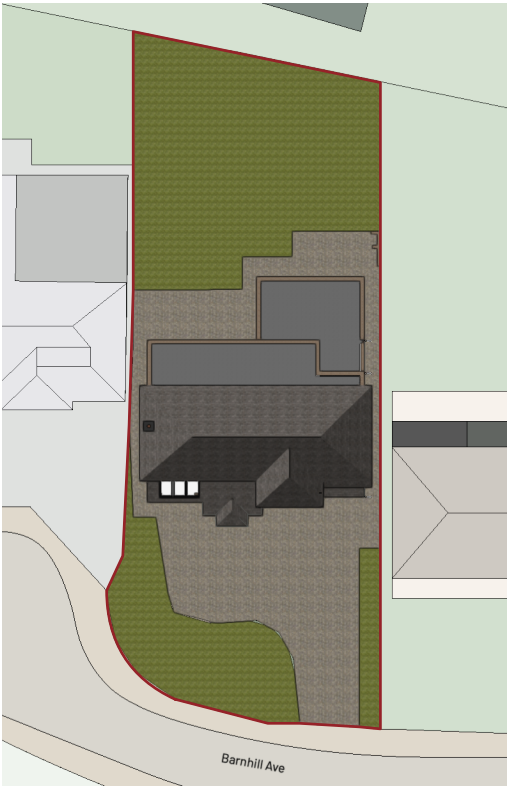

Site Plan
1:500

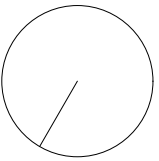

REV	NOTE	DRN	CHK

6 Barnhill Avenue

Existing Roof Plan

PROJECT REF.	2063
DRWG NO.	E(120)
REVISION	
SCALE	1:100 @ A3
DATE 1st	Oct 24
DRAWN	RJD

SK sketch E existing P proposed T tender C construction FI final issue

+44 161 236 0051
ARCHITECT@ATELIERMB.CO.UK

ATELIER.MB