

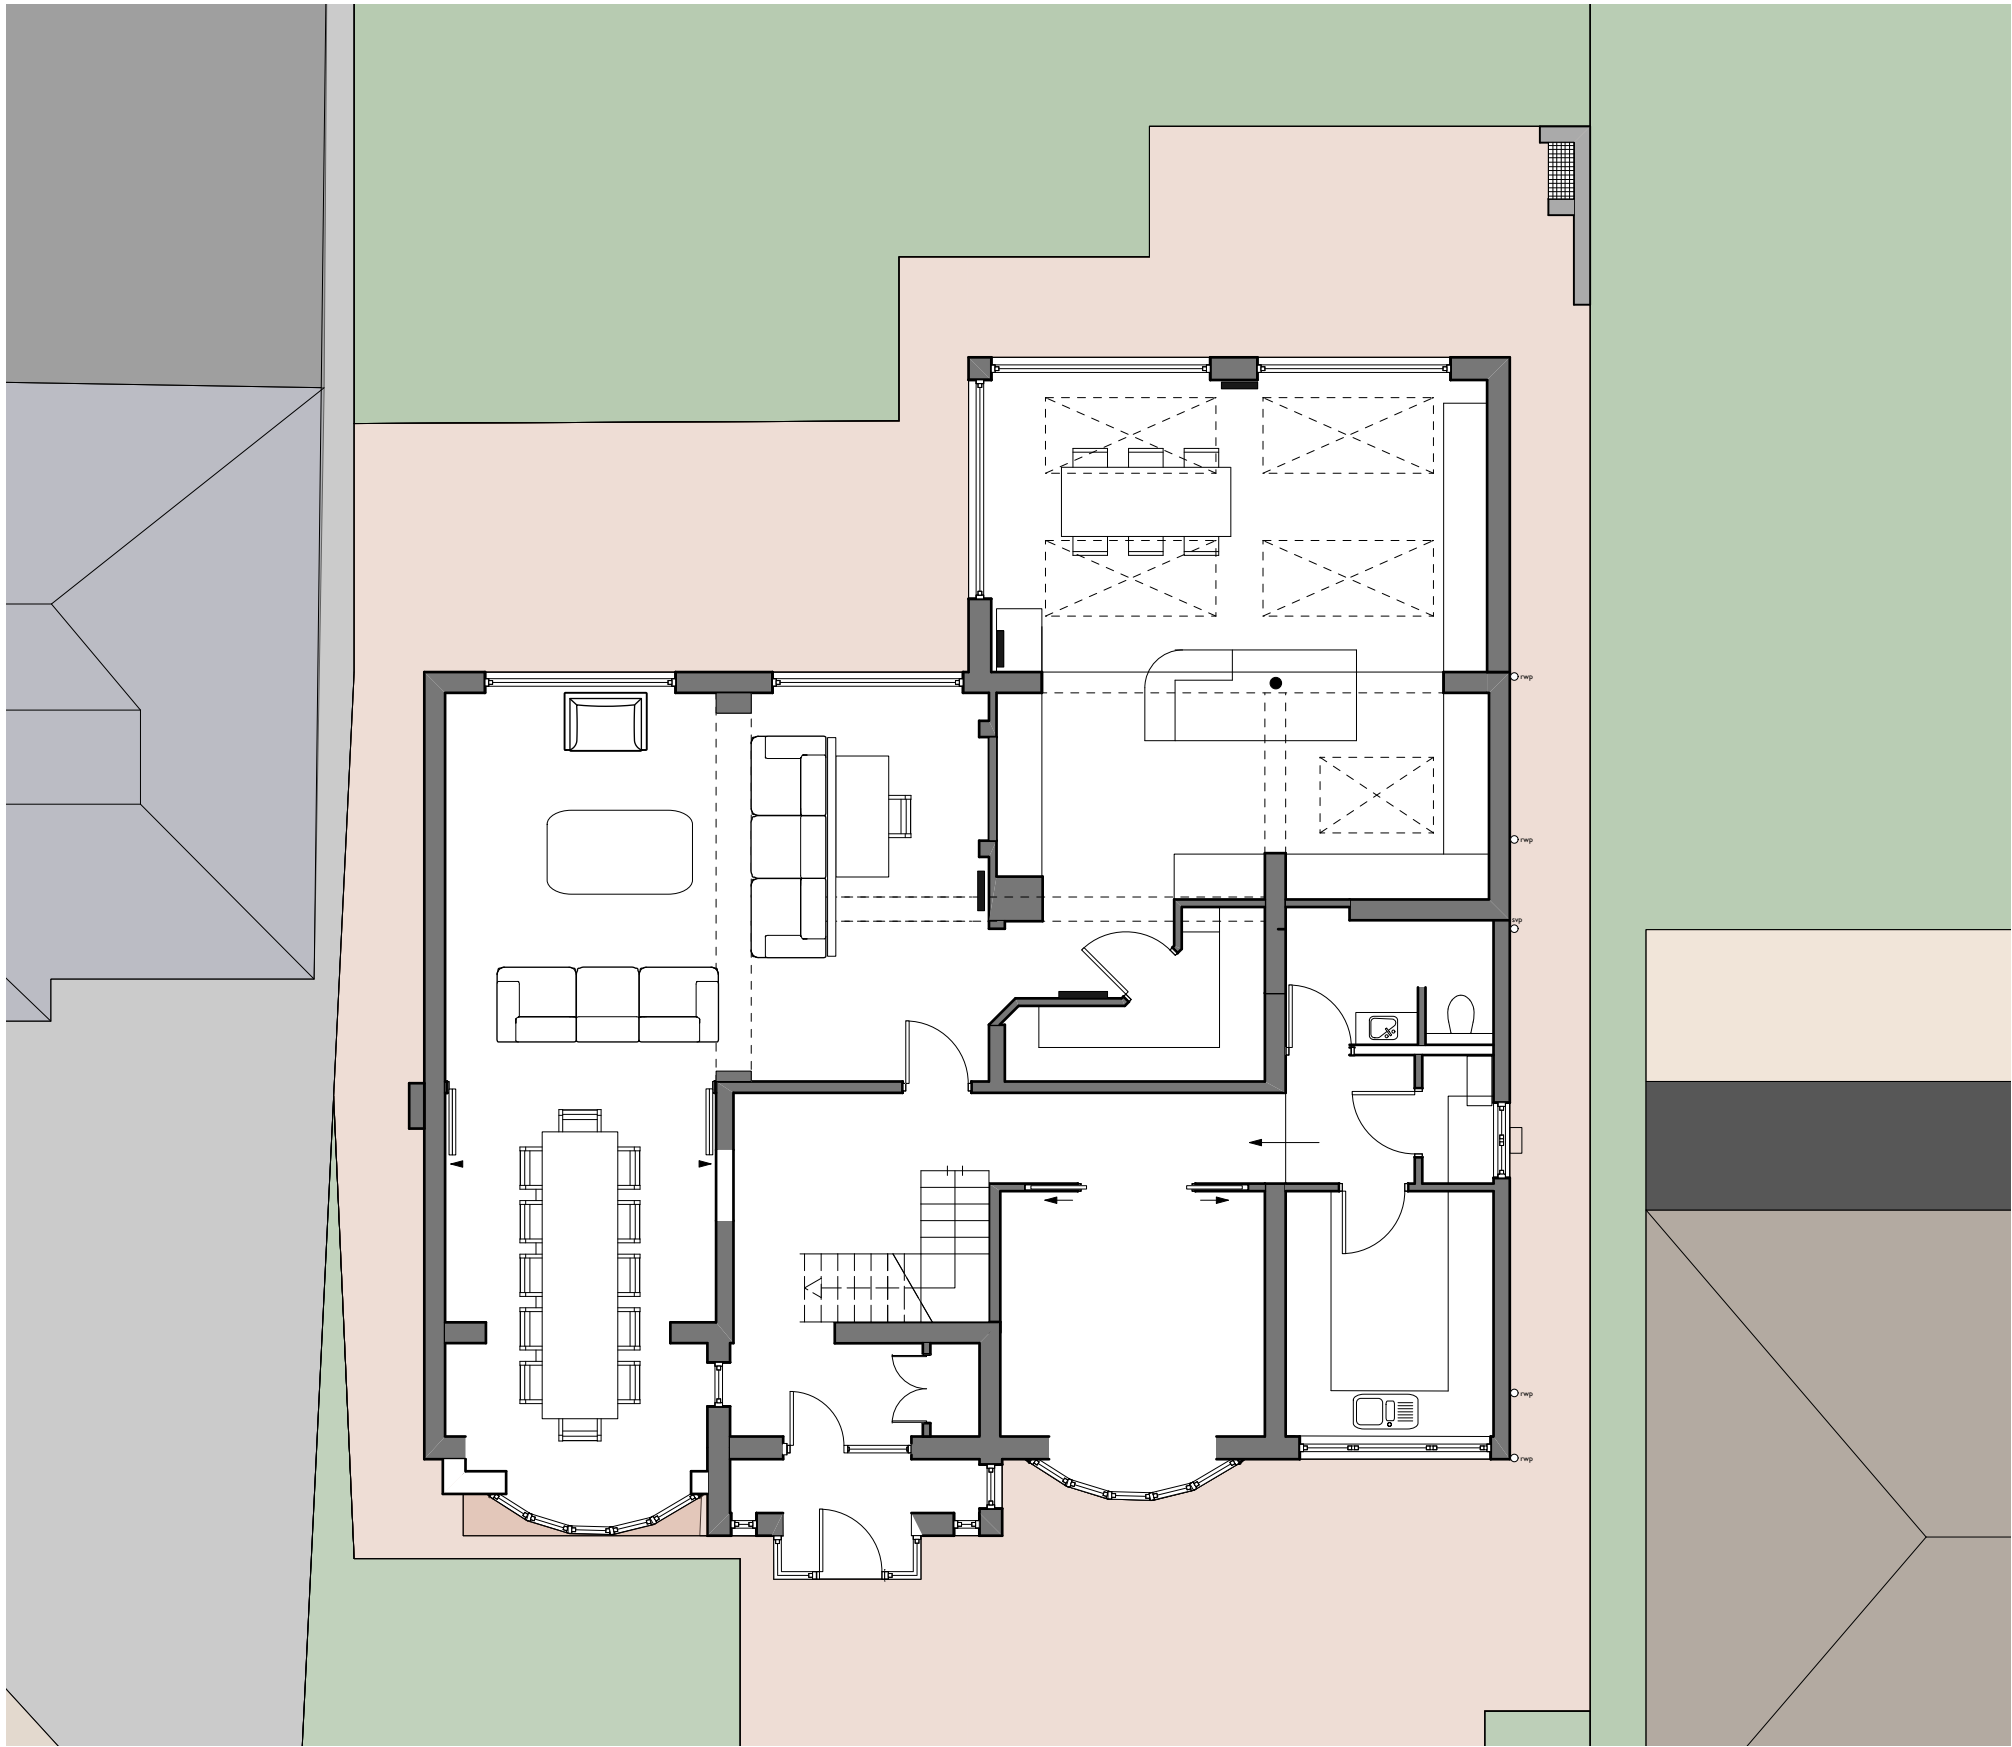


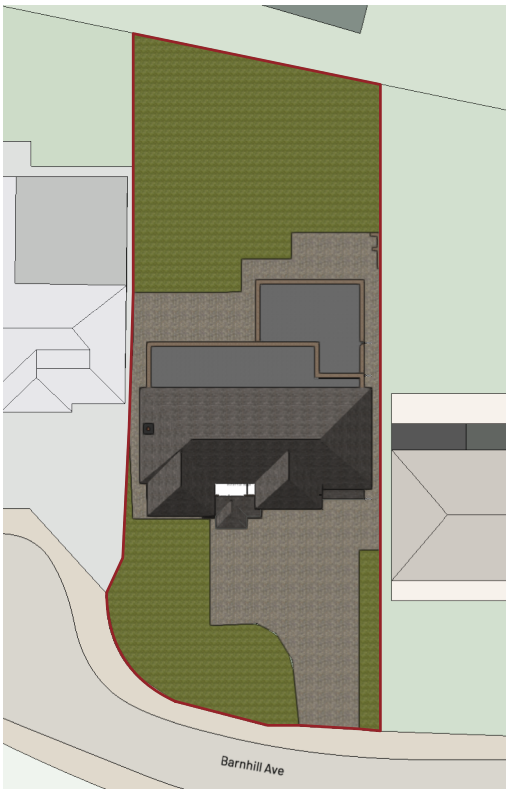

1 Proposed Ground Floor
Scale: 1:100

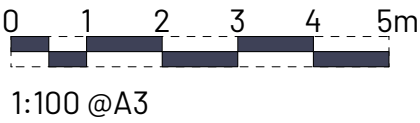

Site Plan
1:500

REV	NOTE	DRN/CHK
	6 Barnhill Avenue	

Proposed Ground Floor Plan

PROJECT REF.	2063
DRWG NO.	P(100)
REVISION	
SCALE	1:100 @ A3
DATE 1st	Oct 24
DRAWN	RJD

SK sketch E existing P proposed T tender C construction FI final issue

+44 161 236 0051
ARCHITECT@ATELIERMB.CO.UK

ATELIER.MB