




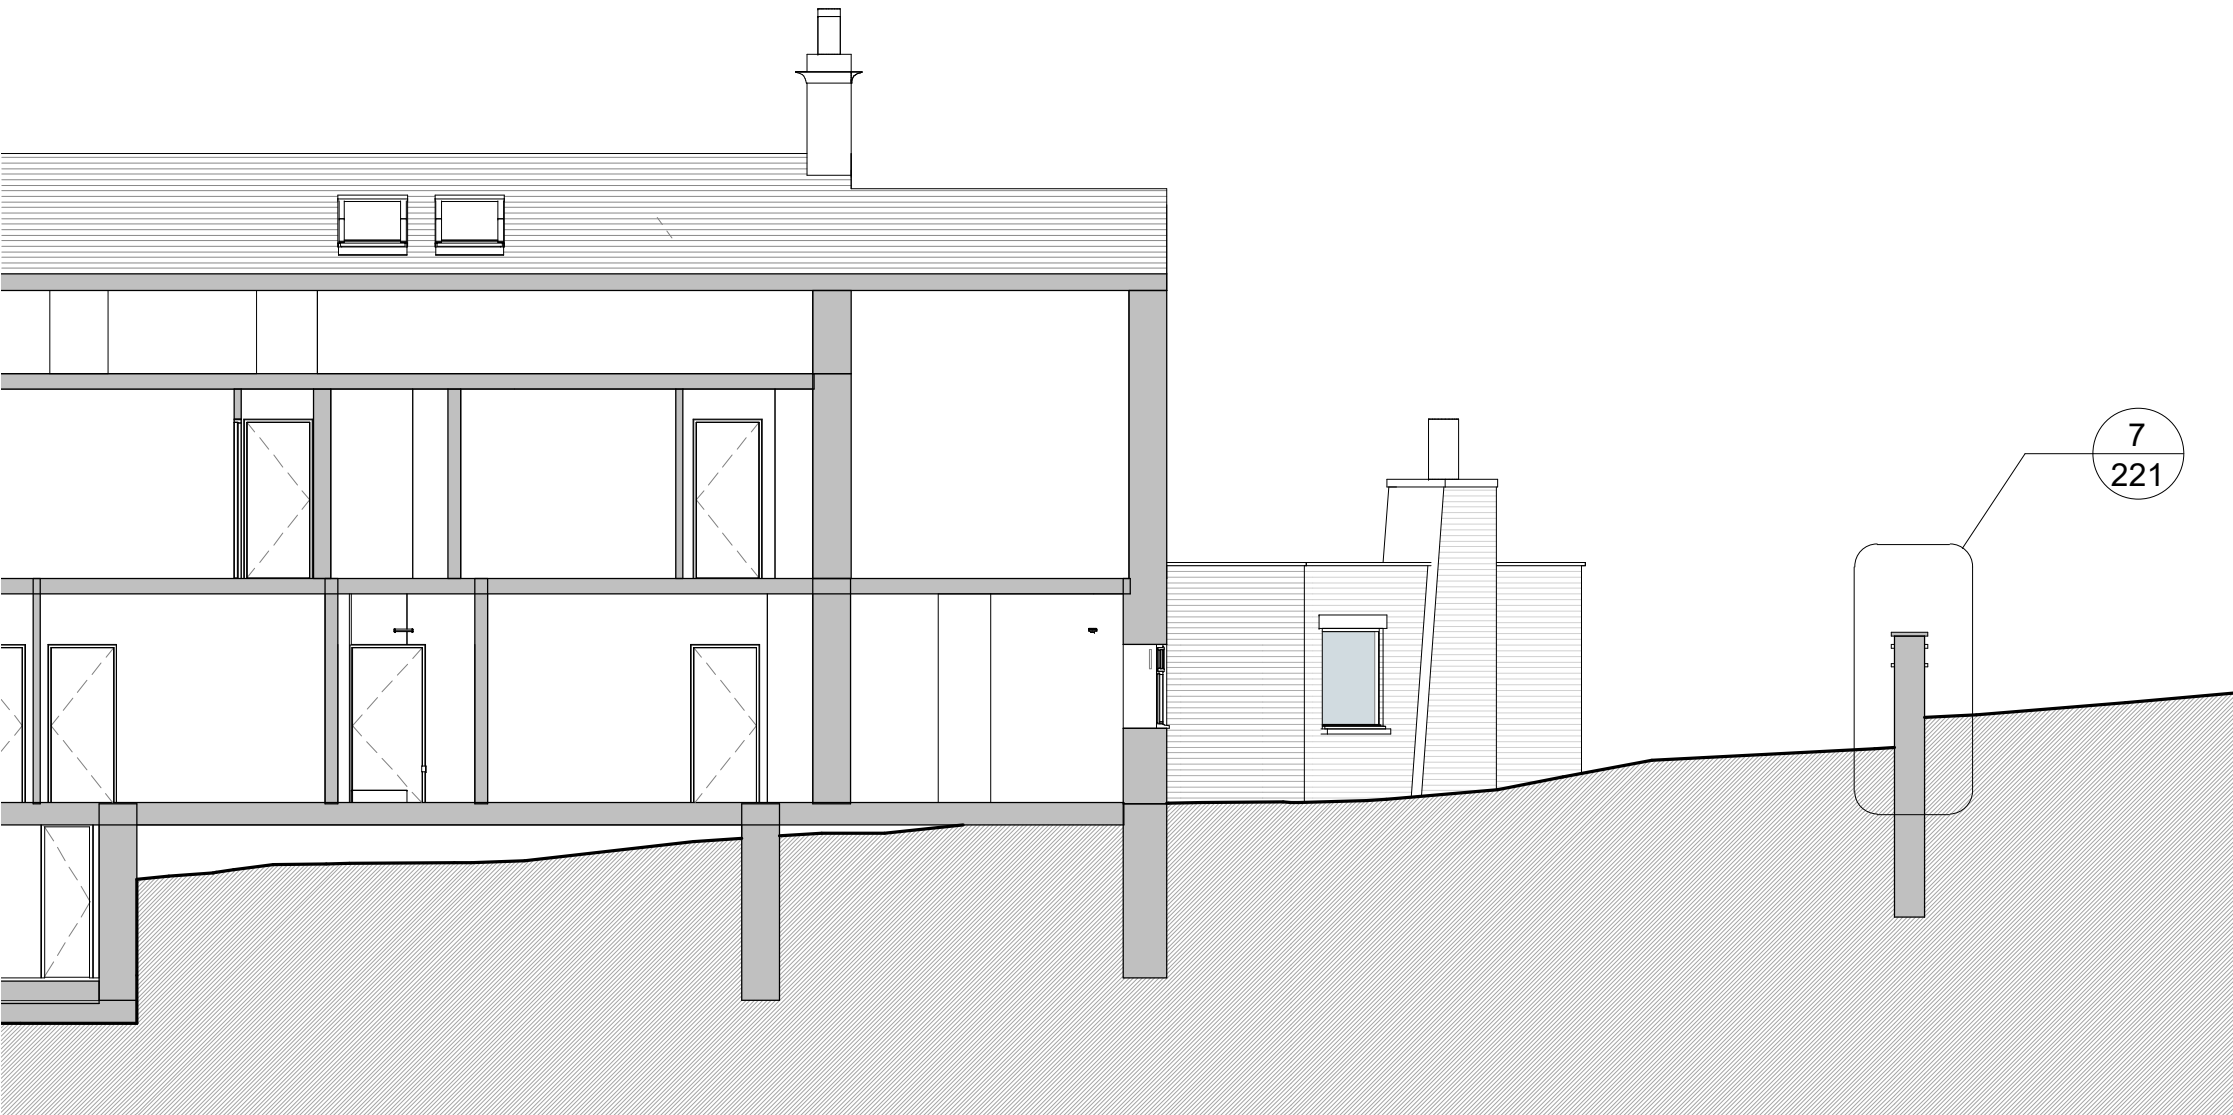


2. Section - Site - Proposed - Driveway - A-A - Front
1 : 100

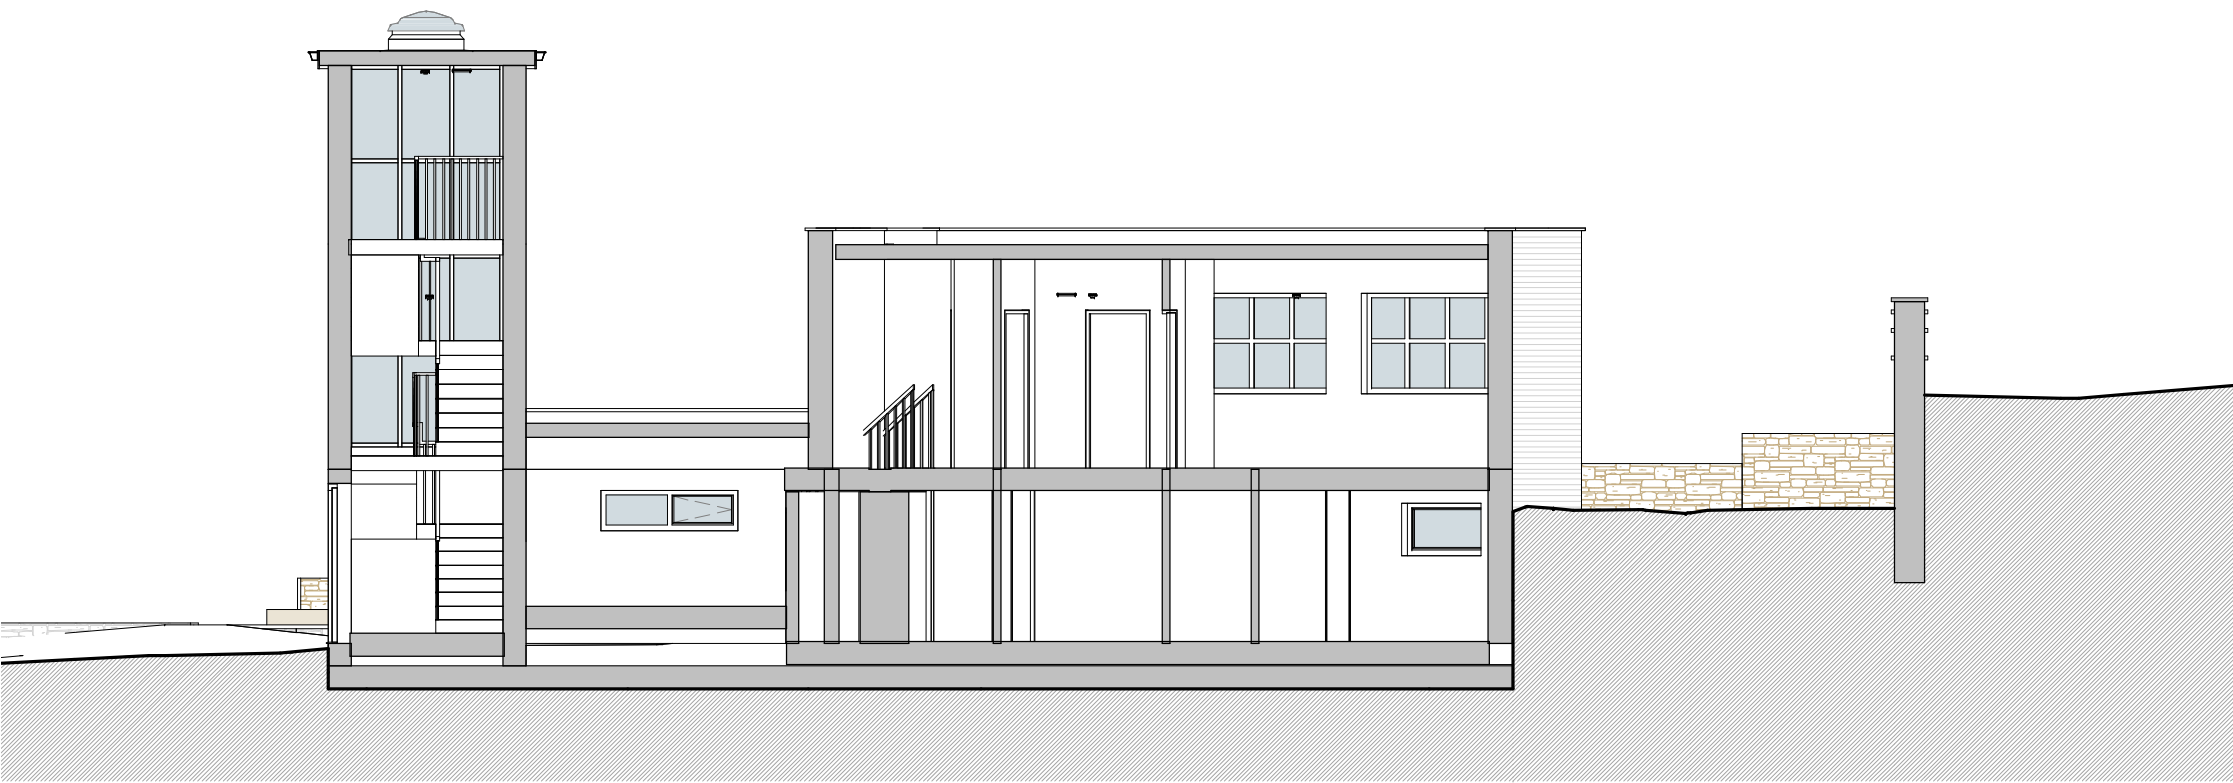


3. Section - Site - Proposed - Driveway - B-B - Mid
1 : 100

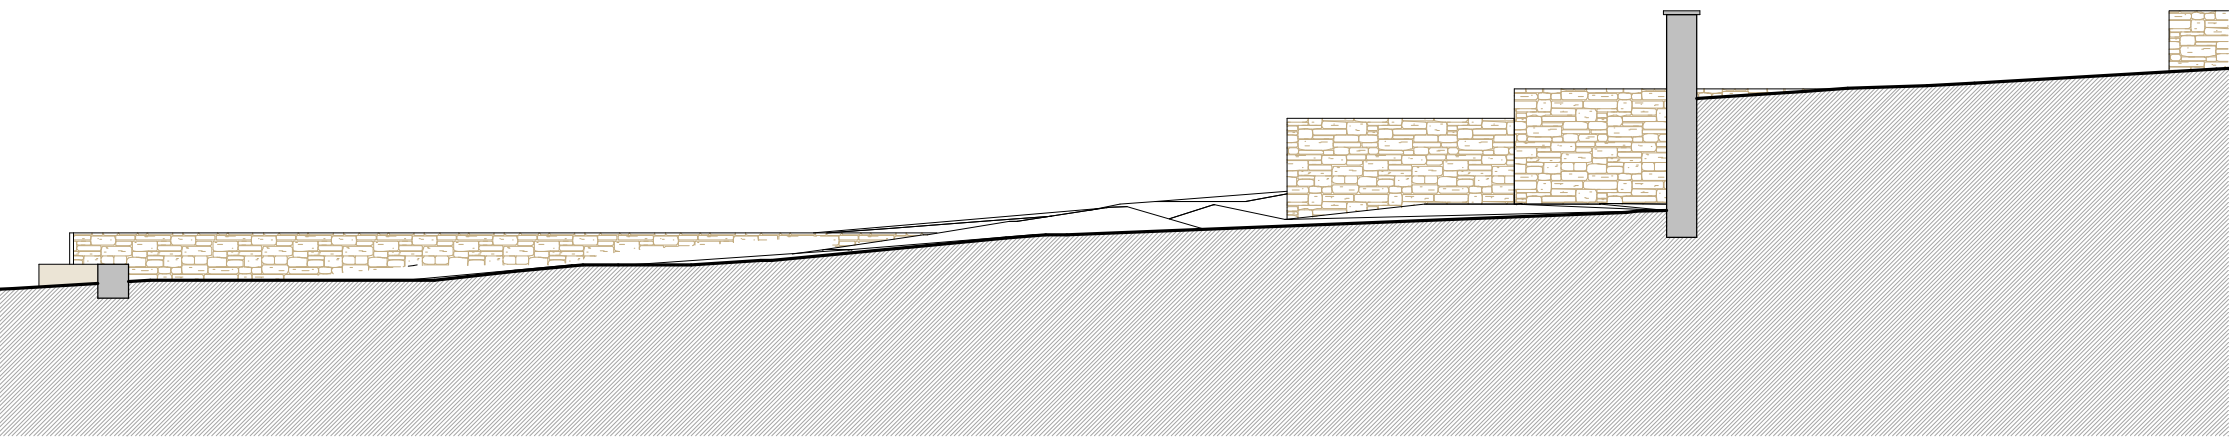

4. Section - Site - Proposed - Driveway - C-C - Rear
1 : 100

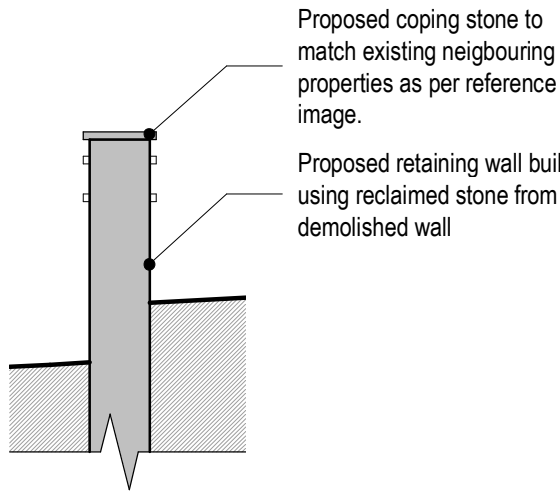


7. Detail - Retaining Wall Section
1 : 50

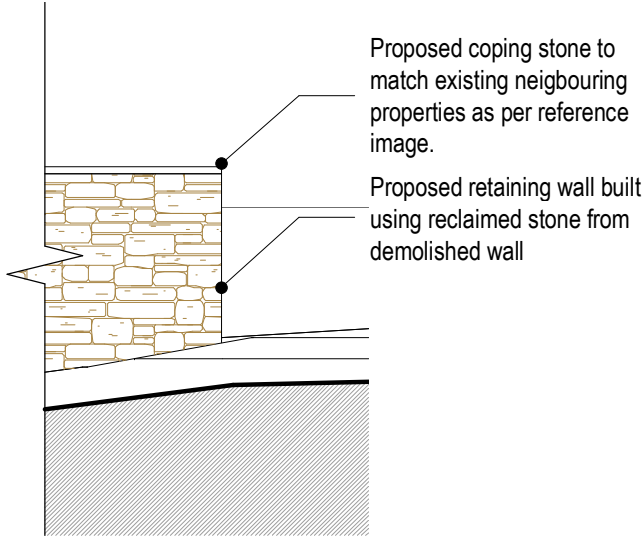


8. Detail - Retaining Wall Elevation
1 : 50




9. Reference Wall Image

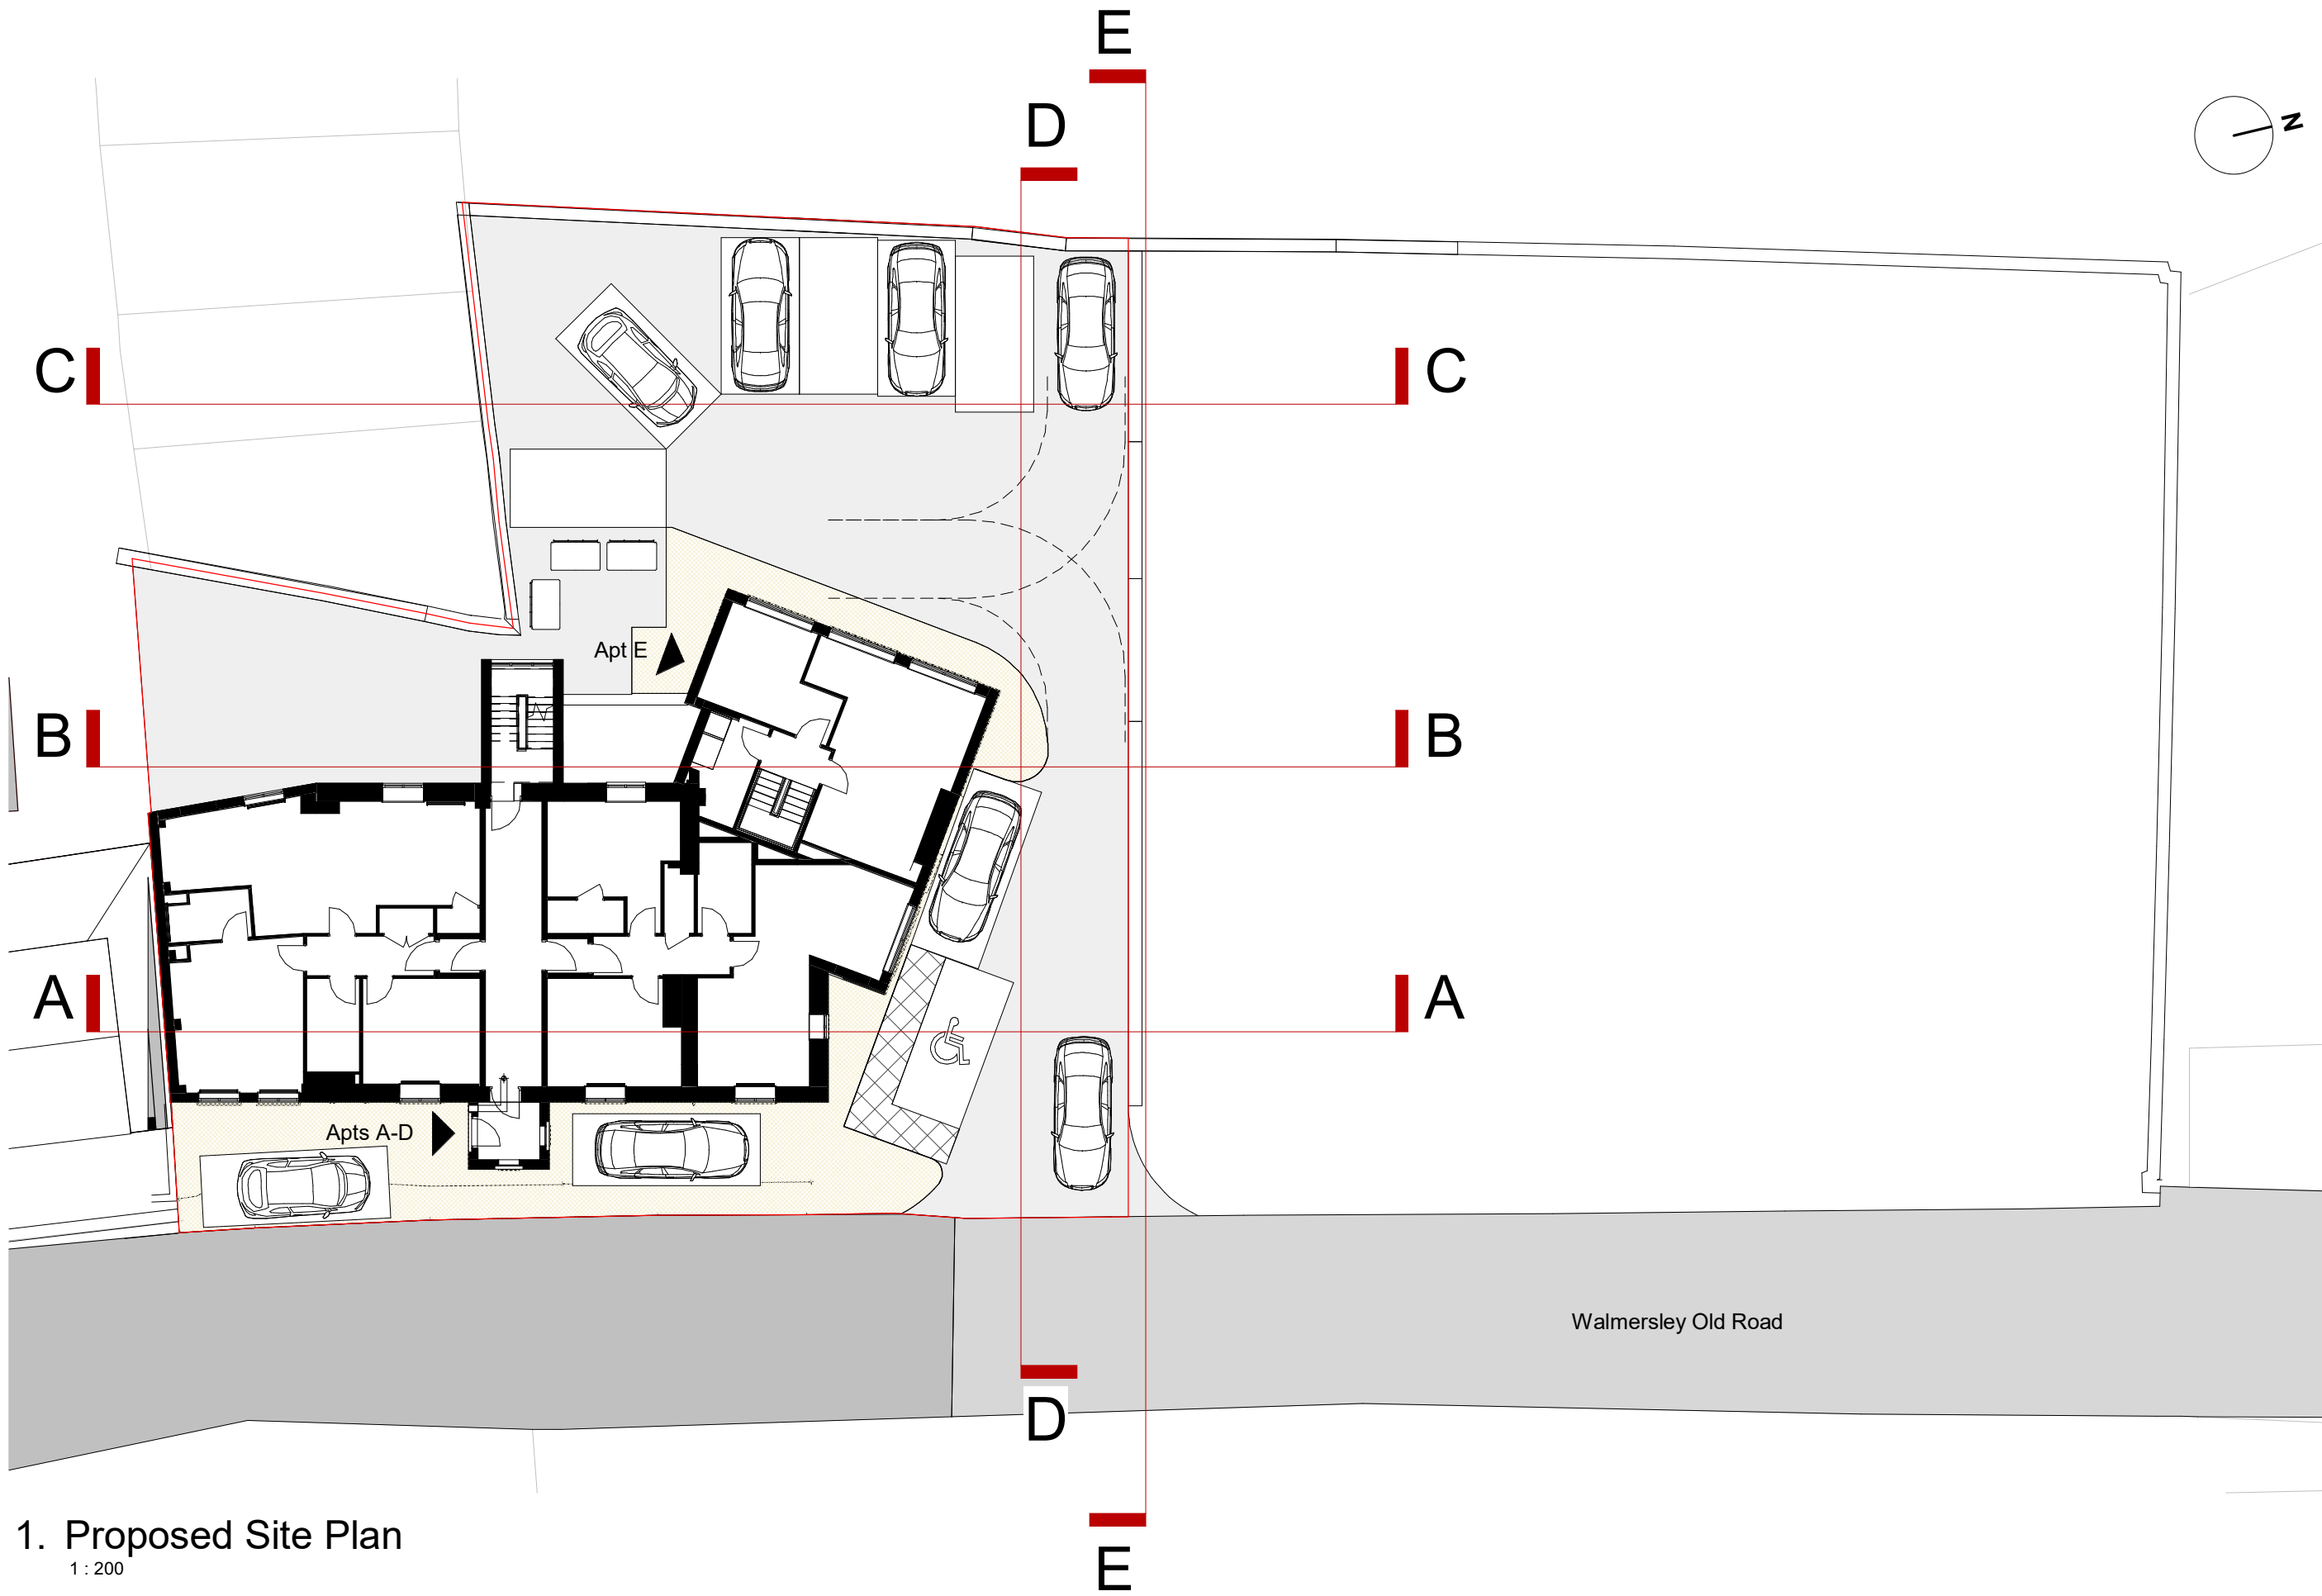


1. Proposed Site Plan
1 : 200

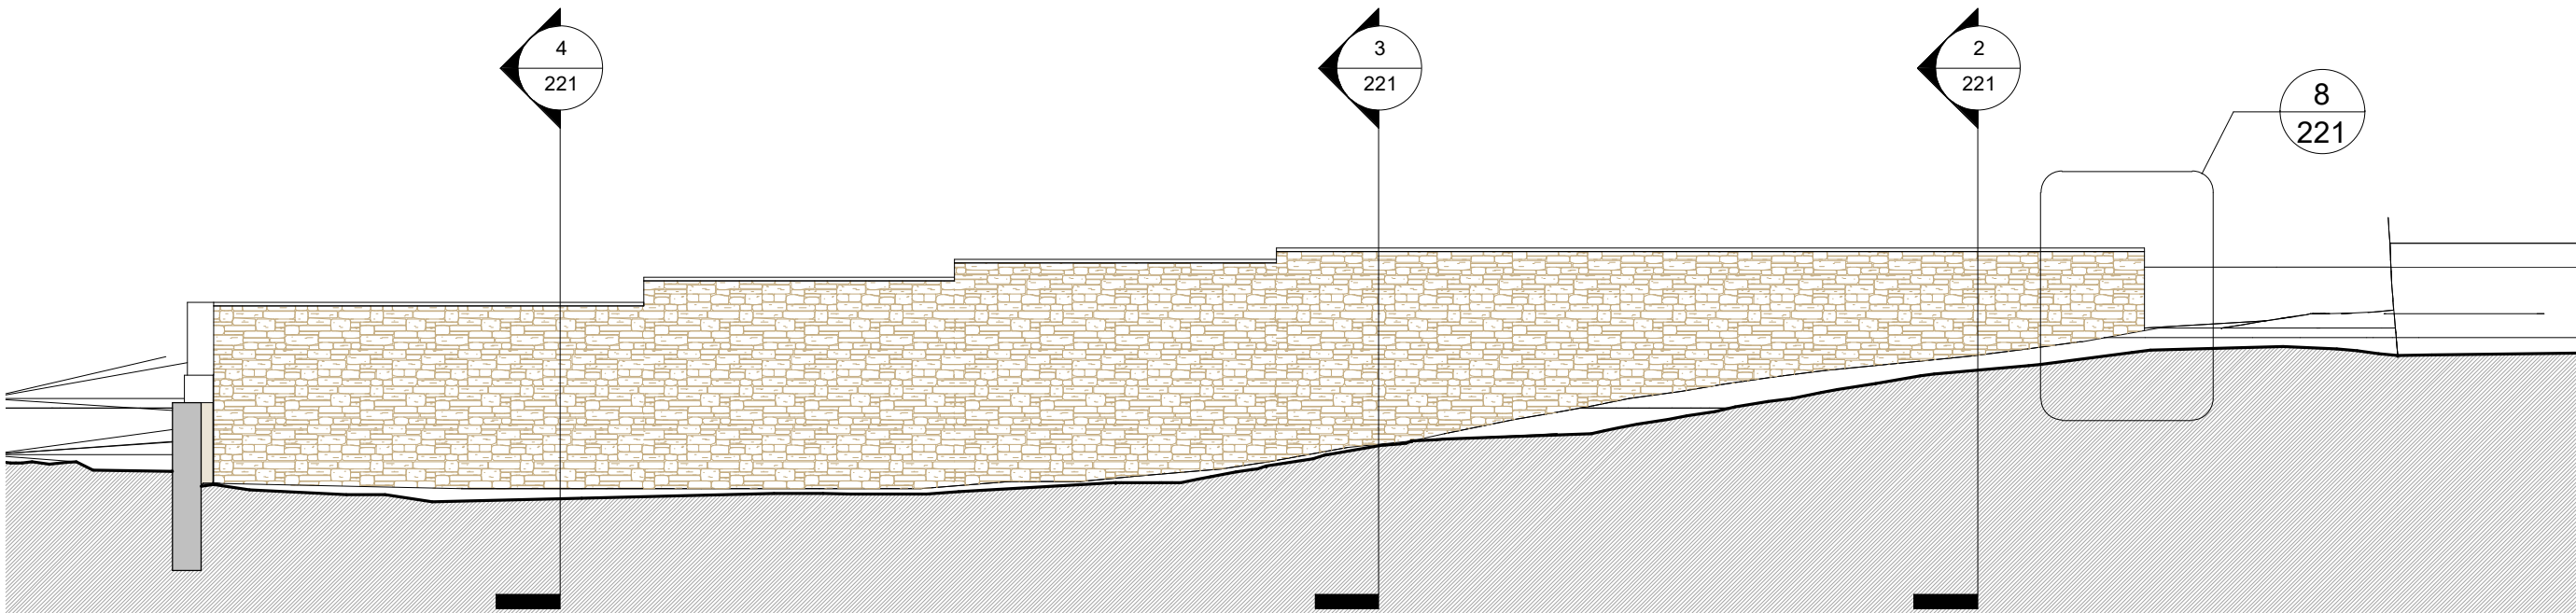

5. Section - Site - Proposed - Driveway - D-D - Long
1 : 100

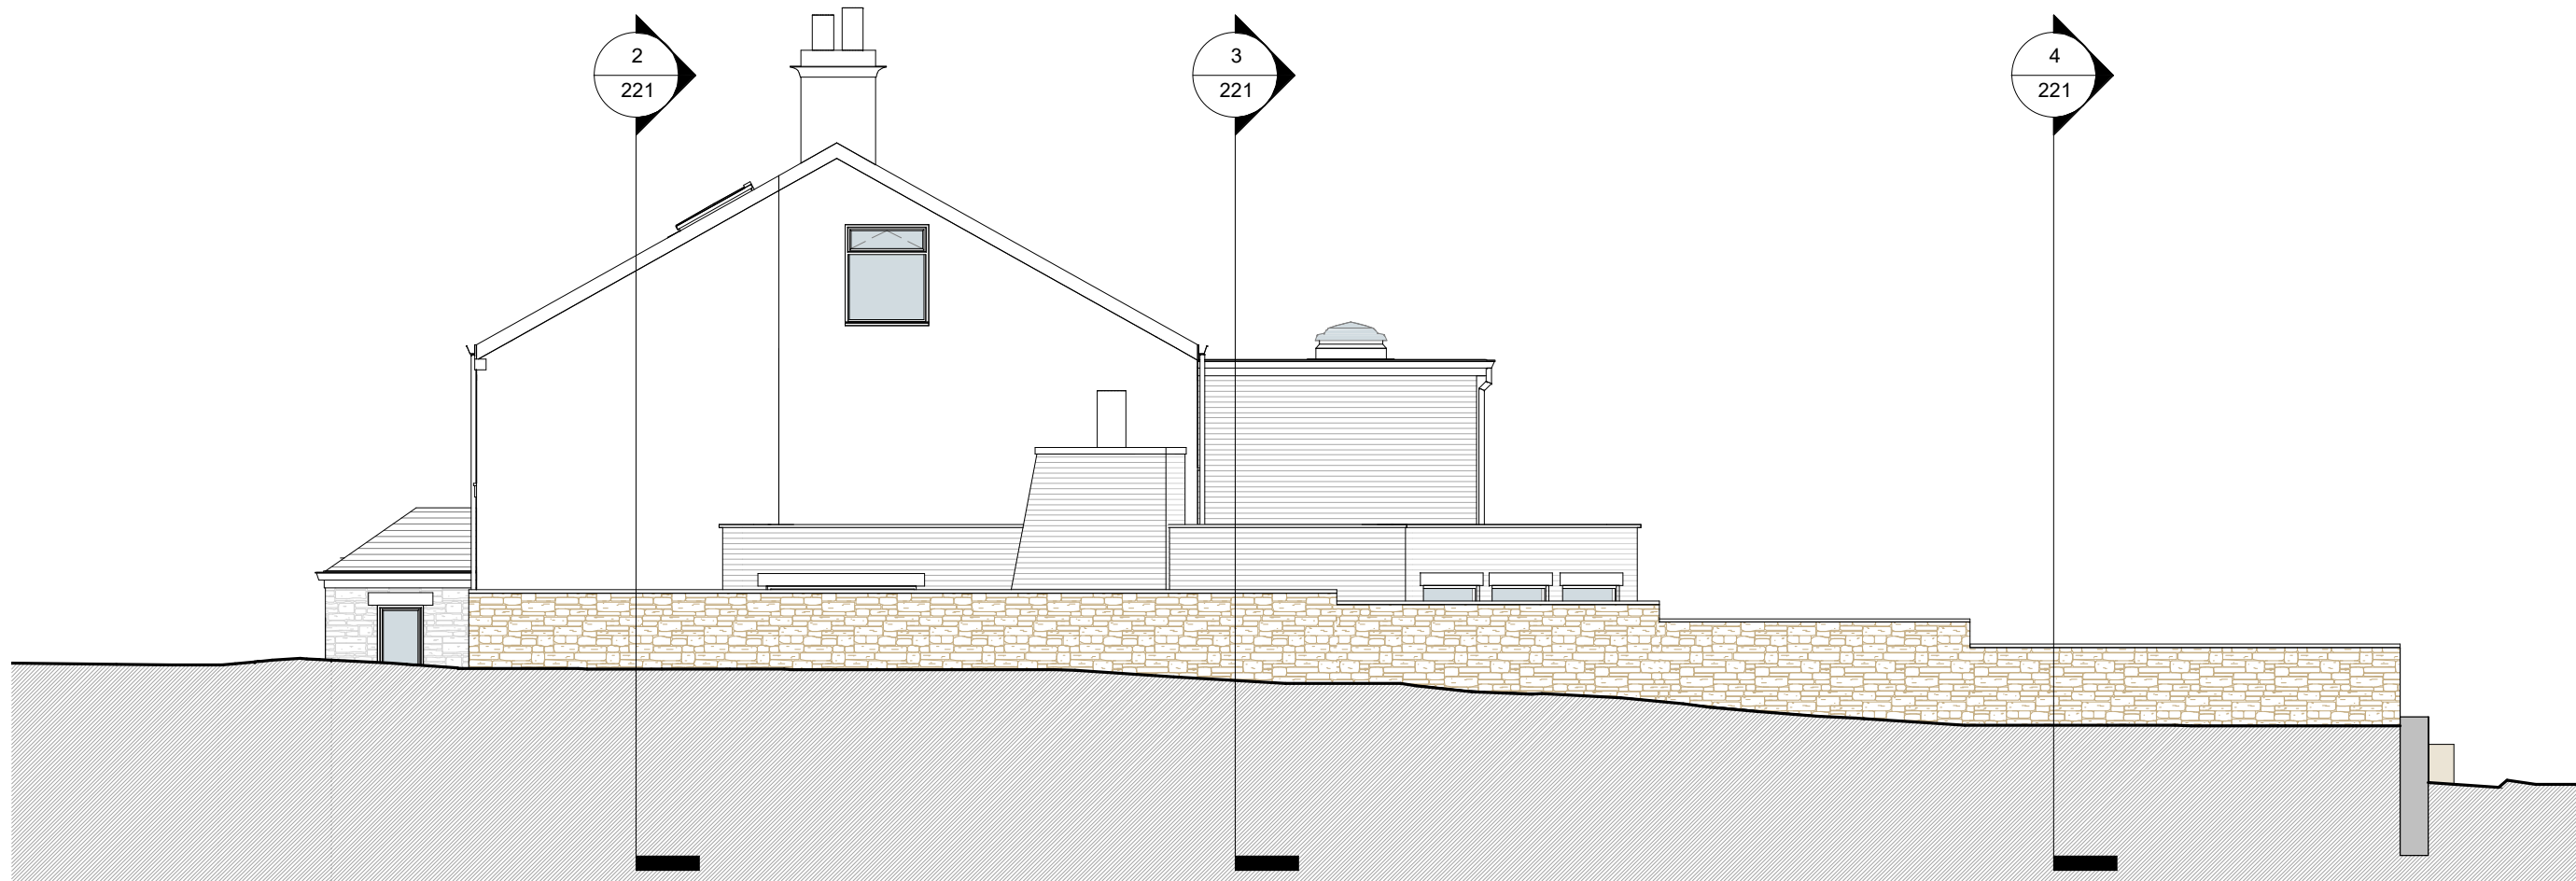

6. Section - Site - Proposed - Driveway - E-E - Long
1 : 100

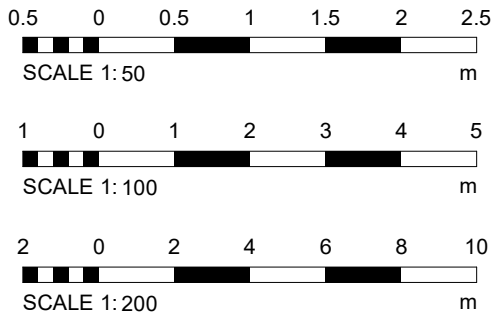

PROJECT	DATE	DATE	BY	DATE
The Lord Raglan - Site Model	As indicated	13 JAN 2025	SP	
CLIENT	STATUS	PROJECT NO.	DRAWING NO.	REV.
City View Estates	PLANNING	DA18037.0.	221.	2
TITLE	Driveway and Retaining Wall Sections - Proposed			
NOTES	ALL DRAWINGS MUST NOT BE REPRODUCED WITHOUT WRITTEN CONSENT OF THE ARCHITECT. ALL DRAWINGS ARE THE PROPERTY OF THE ARCHITECT AND WILL BE USED ONLY FOR THE PURPOSES SPECIFIED IN THE DRAWING. 