

This design and drawing is the **copyright of CA+D designs** an must not be re-produced by others in any form whatsoever without written consent. Issue of this drawing does not impact any real or implied copyright license.

THESE ARE NOT CONSTRUCTION DRAWINGS, DO NOT SCALE FROM THIS DRAWING FOR CONSTRUCTION. ALL DIMENSIONS ARE INDICATIVE AND SHOULD ALWAYS BE CHECKED BY THE CONTRACTOR PRIOR TO STARTING WORK.

THESE DRAWINGS HAVE BEEN PREPARED FOR PLANNING PERMISSION/ BUILDING REGULATION PURPOSES ONLY


IF IN DOUBT **CONTACT THE ARCHITECT.**

This drawing is to be read in conjunction with all relevant drawings and Information, Inclusive of Building regulations specification and Structural Engineers drawings. It is the clients responsibility to verify the shown boundary locations, plus ensure all necessary provisions (such as party wall act, etc..) are in place.

The main contractor/builder is to interpret the requirements in relationship to the site conditions, (inclusive of all drainage and electrical layouts) encountered and as agreed with the Building Control officer. It is the contractors obligation to ensure all work is to be completed in accordance with Building Regulations.

All dimensions and sizes to be verified on site prior to the purchase or manufacture of any elements, or settling out on site.

Any discrepancies to be reported to the client/project manager

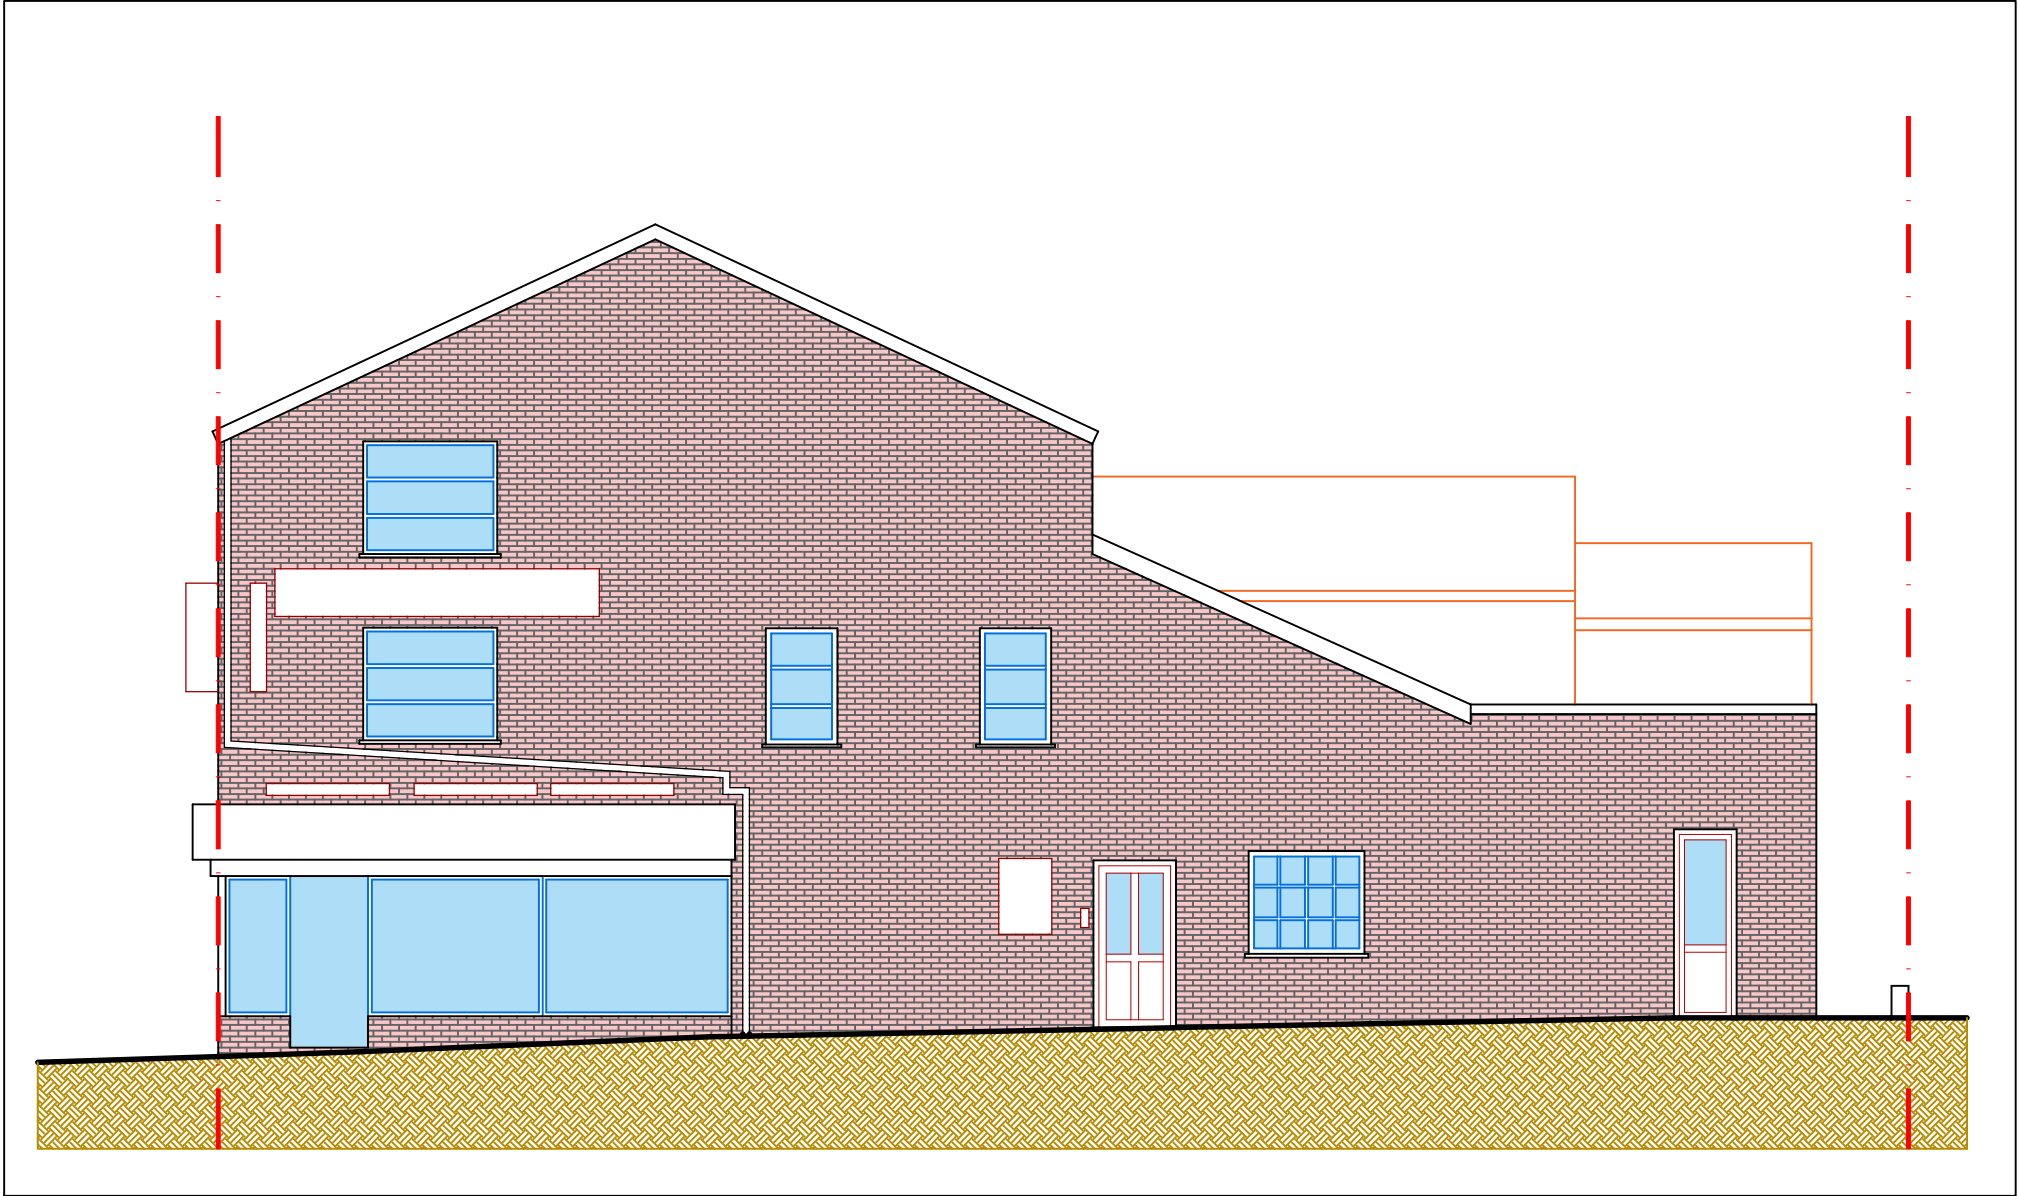

THESE DRAWINGS ARE FOR PLANNING PURPOSES ONLY. DO NOT USE THESE FOR CONSTRUCTION.

R6		
R5		
R4		
R3		
R2		
R1	22/7/25	Client Comment
Rev:	Date	Description

Issued for: Client Comment

Location:
Unit 2
18 Bolton St,
Bury,
BL9 0AJ

Project:
Change of use from offices to educational

Drawing Title:
PROPOSED SIDE ELEVATION



architect
MICHAEL CUMMINGS
Innovative | Affordable | Architects

Address
More House, More Lane
Altrincham, WA15 8GZ
Tel
07904 344 871
Email
mike@cummingsarchitect.com
Website
www.cummingsarchitect.com

Drawing No: 301	Date Drawn: 22/7/25
Project No: 1324	Scale: 1:100@A3
Drawn: NP	Checked: MC

PROPOSED SIDE ELEVATION

NO CHANGES PROPOSED

