



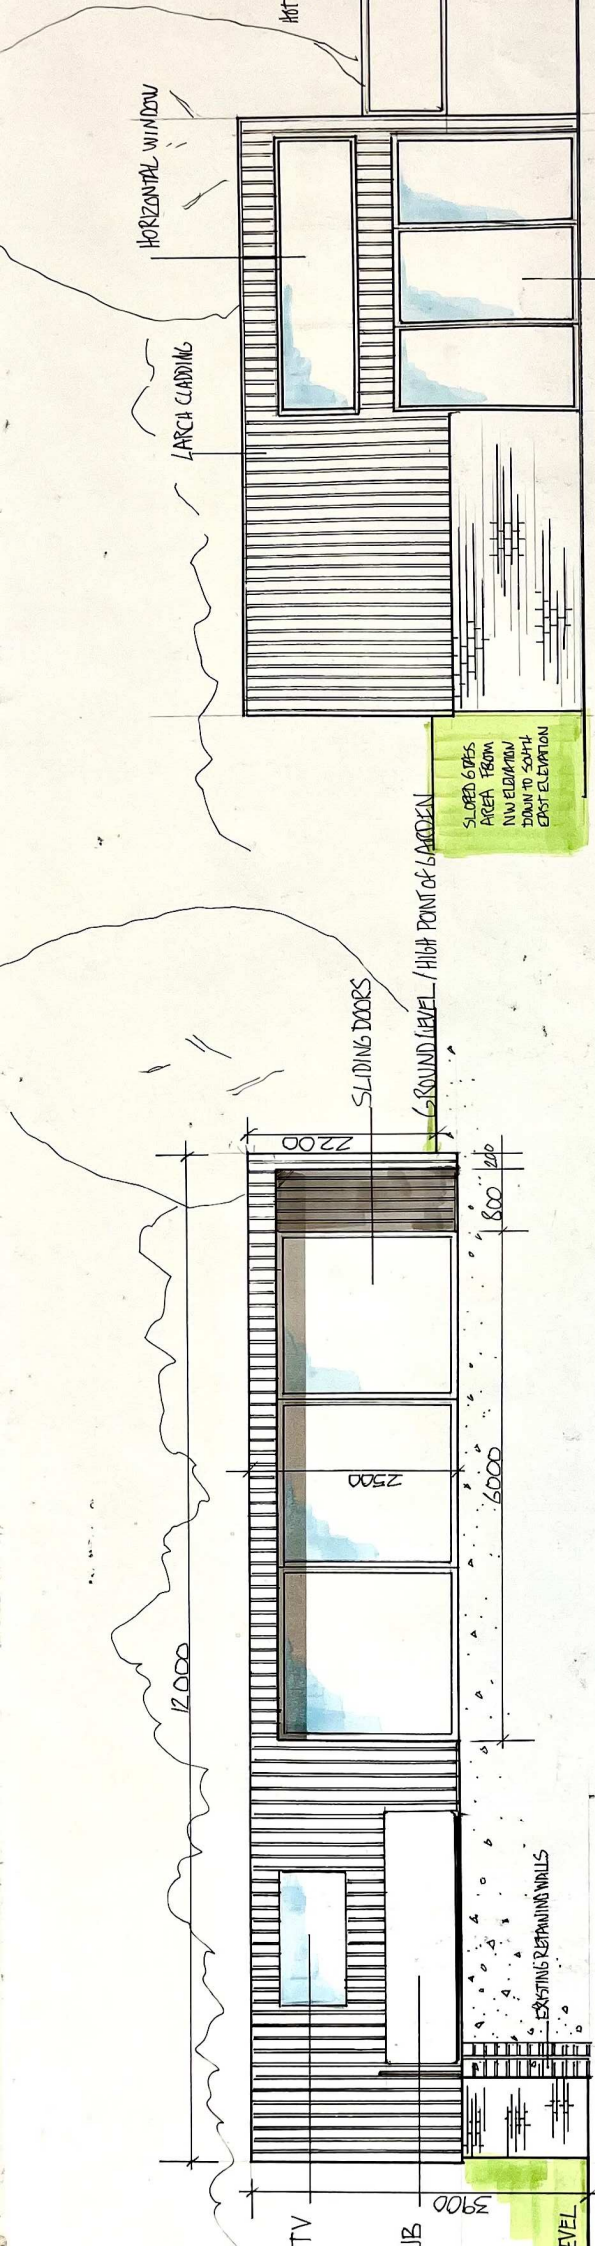

• NONE OF THE BUILDING TO BE HIGHER THAN 2500MM FROM EXISTING HIGH POINT OF GARDEN
 • NONE OF THE BUILDING TO BE CLOSER THAN 3000MM TO THE PROPERTY BOUNDARY

NORTH EAST ELEVATION SCALE 1:50

SOUTH EAST ELEVATION SCALE 1:50

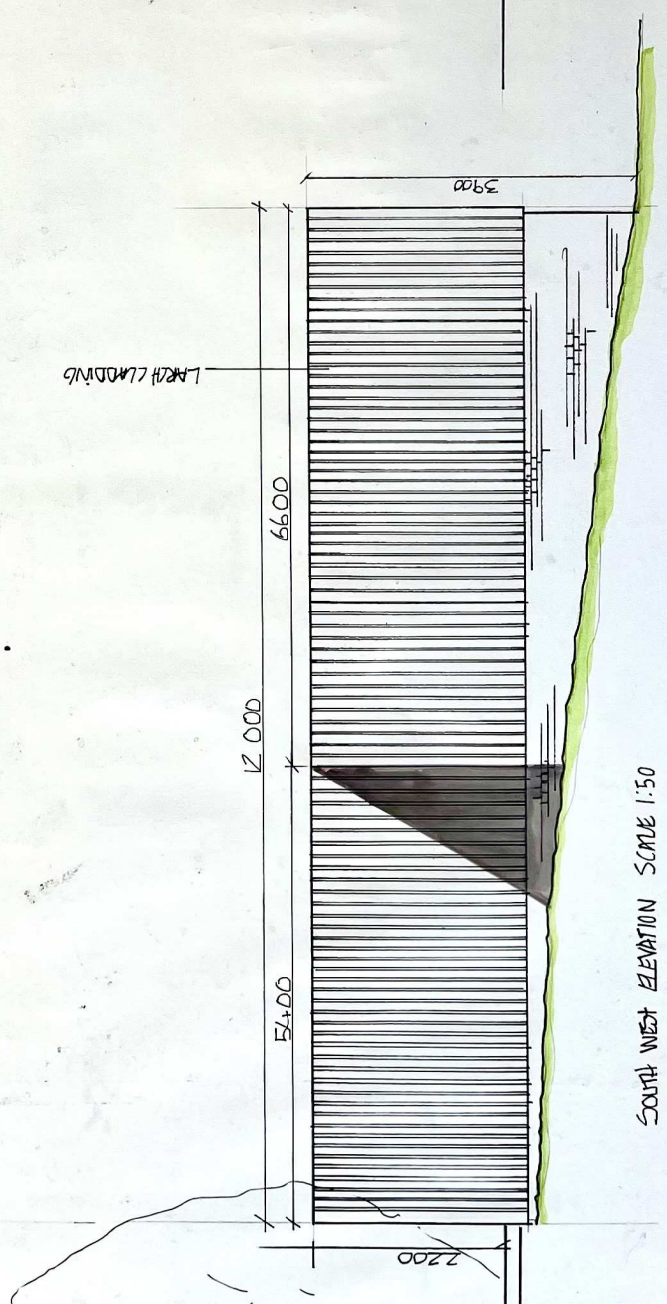

NORTH WEST ELEVATION SCALE 1:50

SOUTH WEST ELEVATION SCALE 1:50

• ANDY MIVERS - WALSHAW
 • SCALE 1:50 NUTTHAM BAR / GAMES ROOM
 • GOLF SIMULATION ROOM
 • OCT 2022