

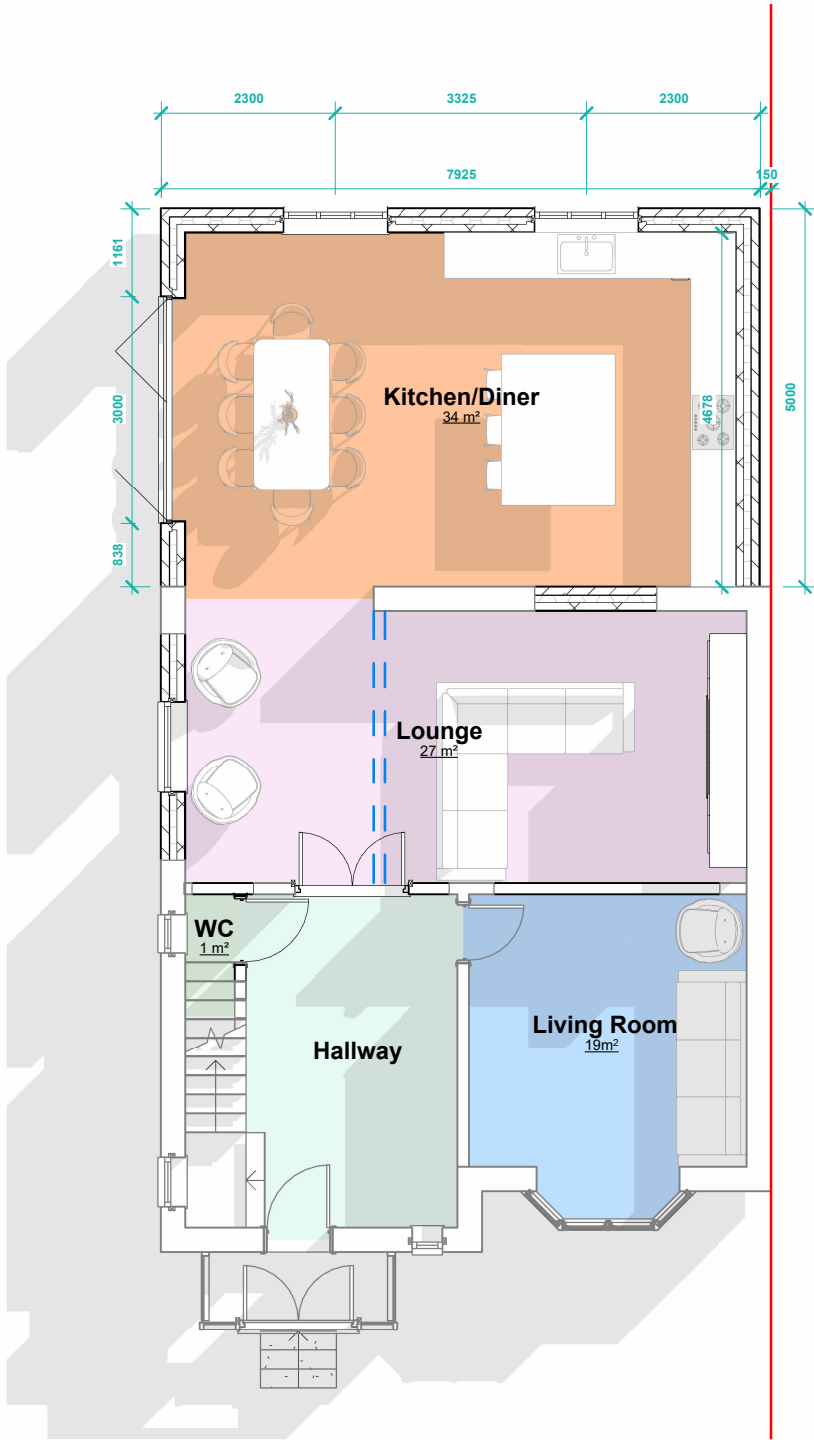


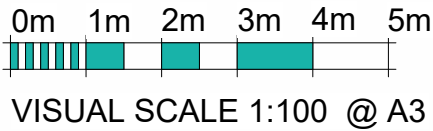

PP Ground Floor
1 : 100

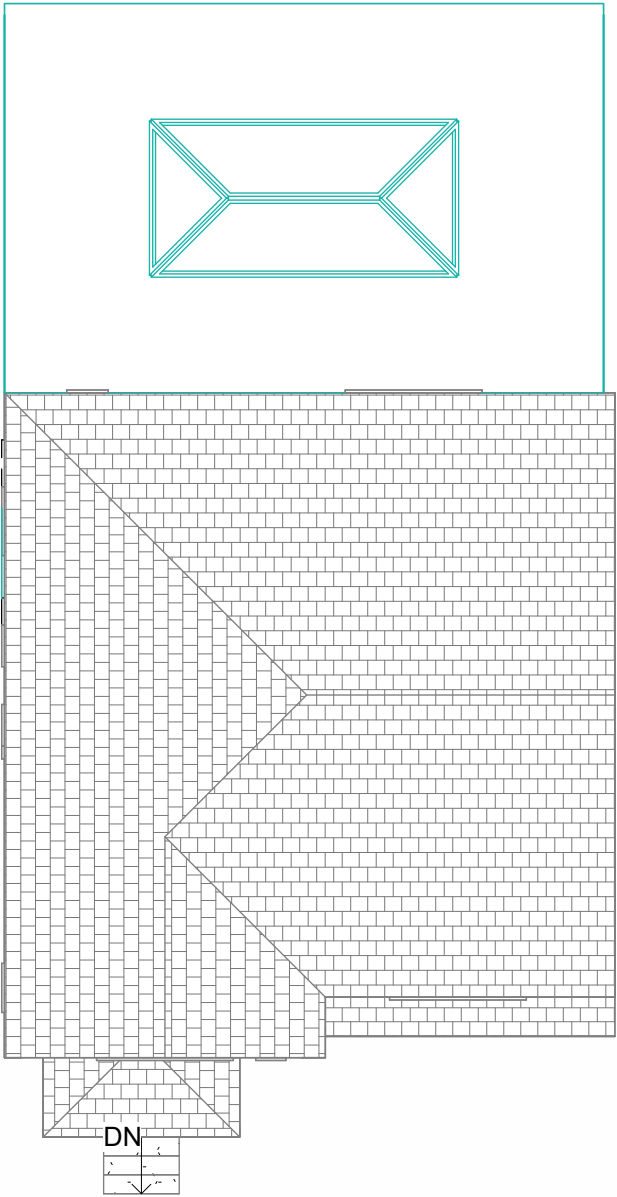

PP Roof Plan
1 : 100

THIS DRAWING IS THE COPYRIGHT OF MD DESIGN CONSULTANCY. DO NOT SCALE FROM THESE DRAWINGS. ALL LEVELS/DIMENSIONS TO BE CHECKED ON SITE PRIOR TO WORKS COMMENCING. REPORT ALL DISCREPANCIES TO CLIENT/DESIGNER.

Proposed Single Storey Extension & Internal Alterations
37 Bland Rd Prestwich, Manchester M25 9WG

Proposed Plans (DR) A200
Project Number 100

Client Name Ari Ranj
Drawn By MDR

Rev	Description	Date
A	Submitted for planning approval	24.02.26
Revision A		

CIAT

affiliate

MD DESIGN
CONSULTANCY
07728417797
dabeer@mddesigns.co.uk

Proposed Single Storey Extension & Internal Alterations
37 Bland Rd Prestwich, Manchester M25 9WG