



0m 1m 2m 3m 4m 5m

VISUAL SCALE 1:100 @ A3

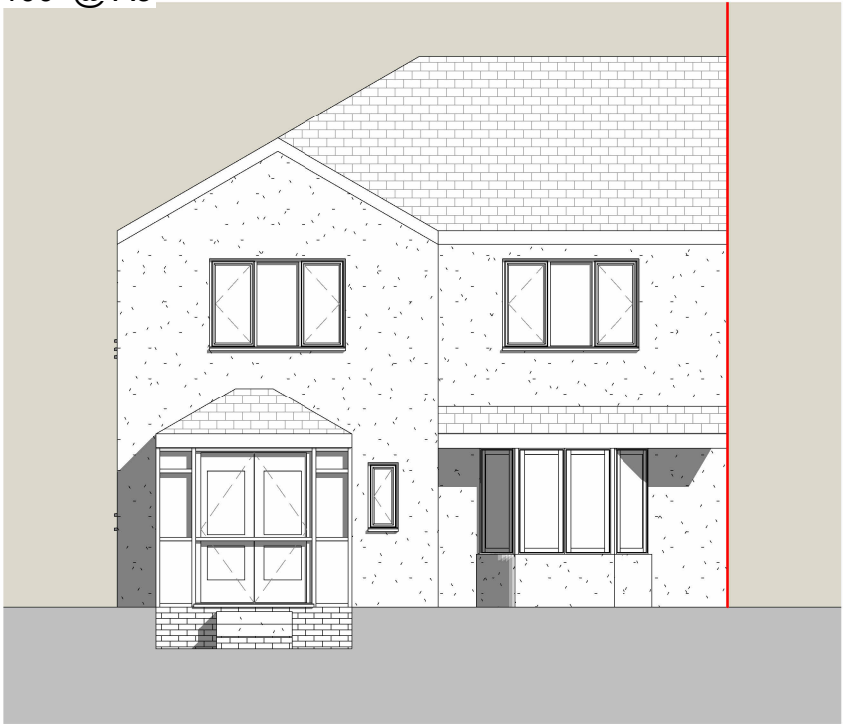


PP Front Elevation
1 : 100

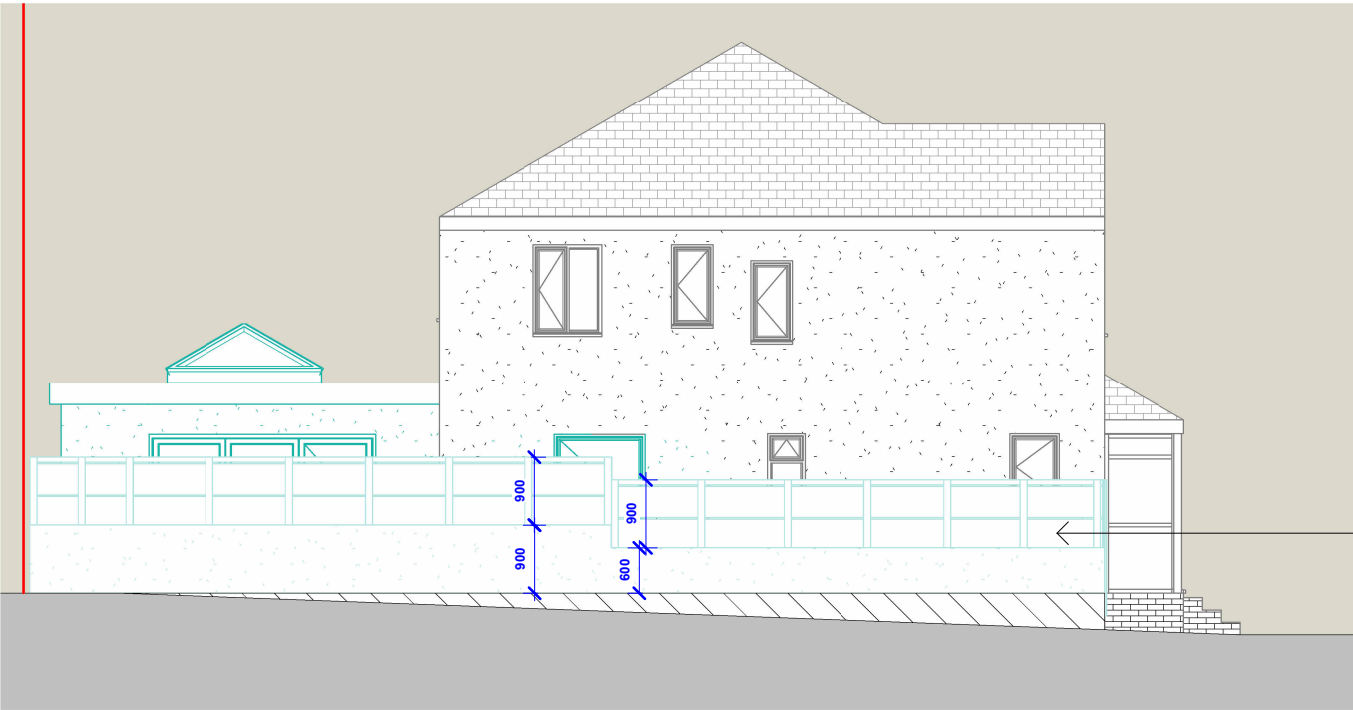


Grey composite fence panels 900mm height

PP LHS Elevation
1 : 100

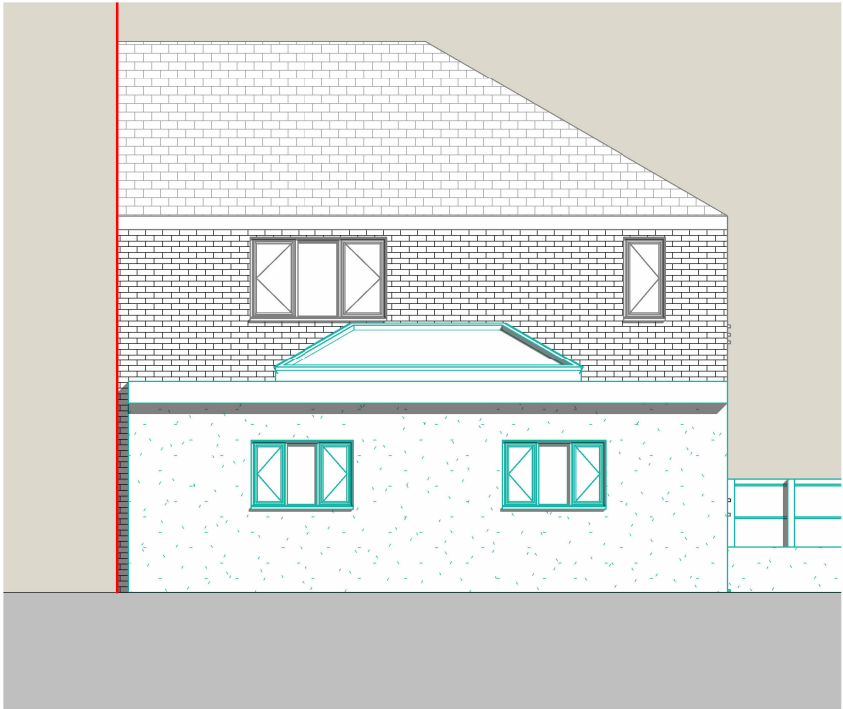

PP Rear Elevation
1 : 100

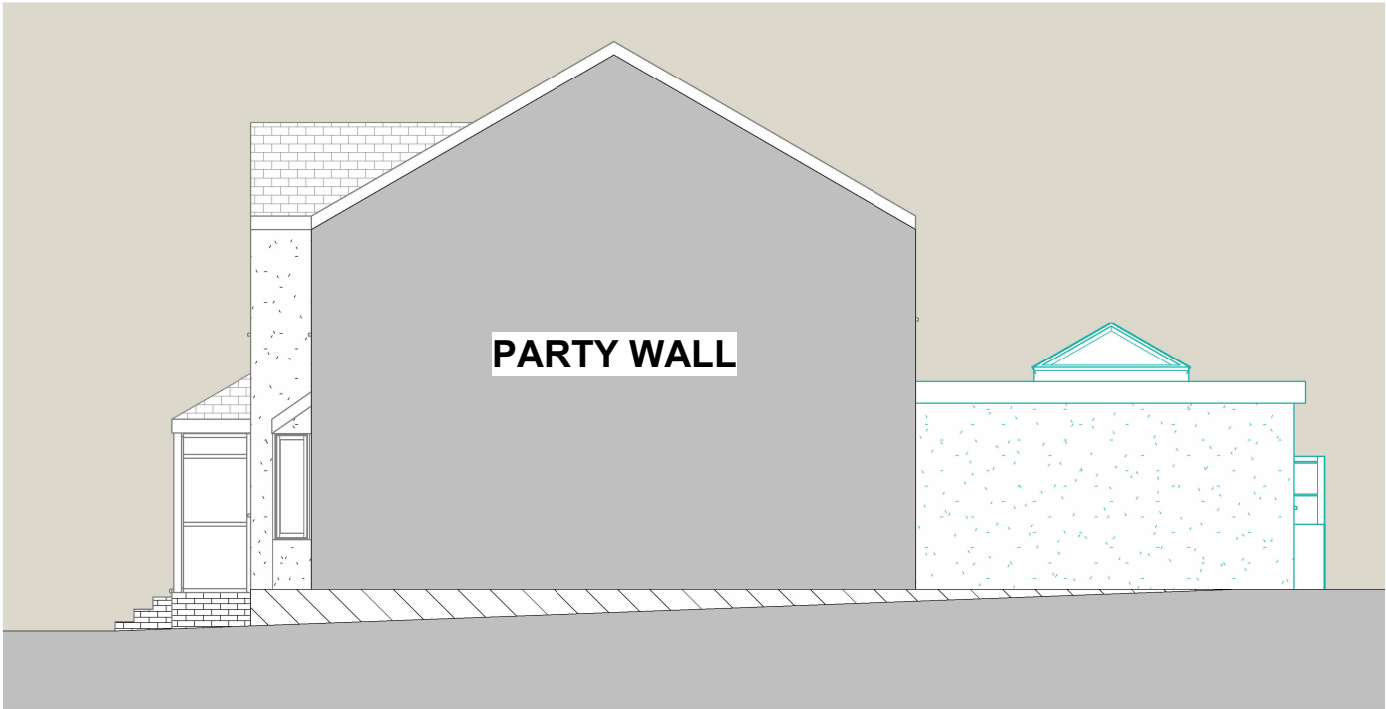

PP RHS Elevation
1 : 100

THIS DRAWING IS THE COPYRIGHT OF MD DESIGN CONSULTANCY. DO NOT SCALE FROM THESE DRAWINGS. ALL LEVELS/DIMENSIONS TO BE CHECKED ON SITE PRIOR TO WORKS COMMENCING. REPORT ALL DISCREPANCIES TO CLIENT/DESIGNER.

CIAT

affiliate



MD DESIGN
CONSULTANCY
07728417797
dabeer@mddesigns.co.uk

**Proposed Single Storey Extension &
Internal Alterations**
37 Bland Rd Prestwich, Manchester M25
9WG

Proposed Elevations
(DR) A201

Project Number
100

Client Name
Ari Ranj

Drawn By
MDR

Rev	Description	Date
A	Submitted for planning approval	24.02.26

Revision **A**