




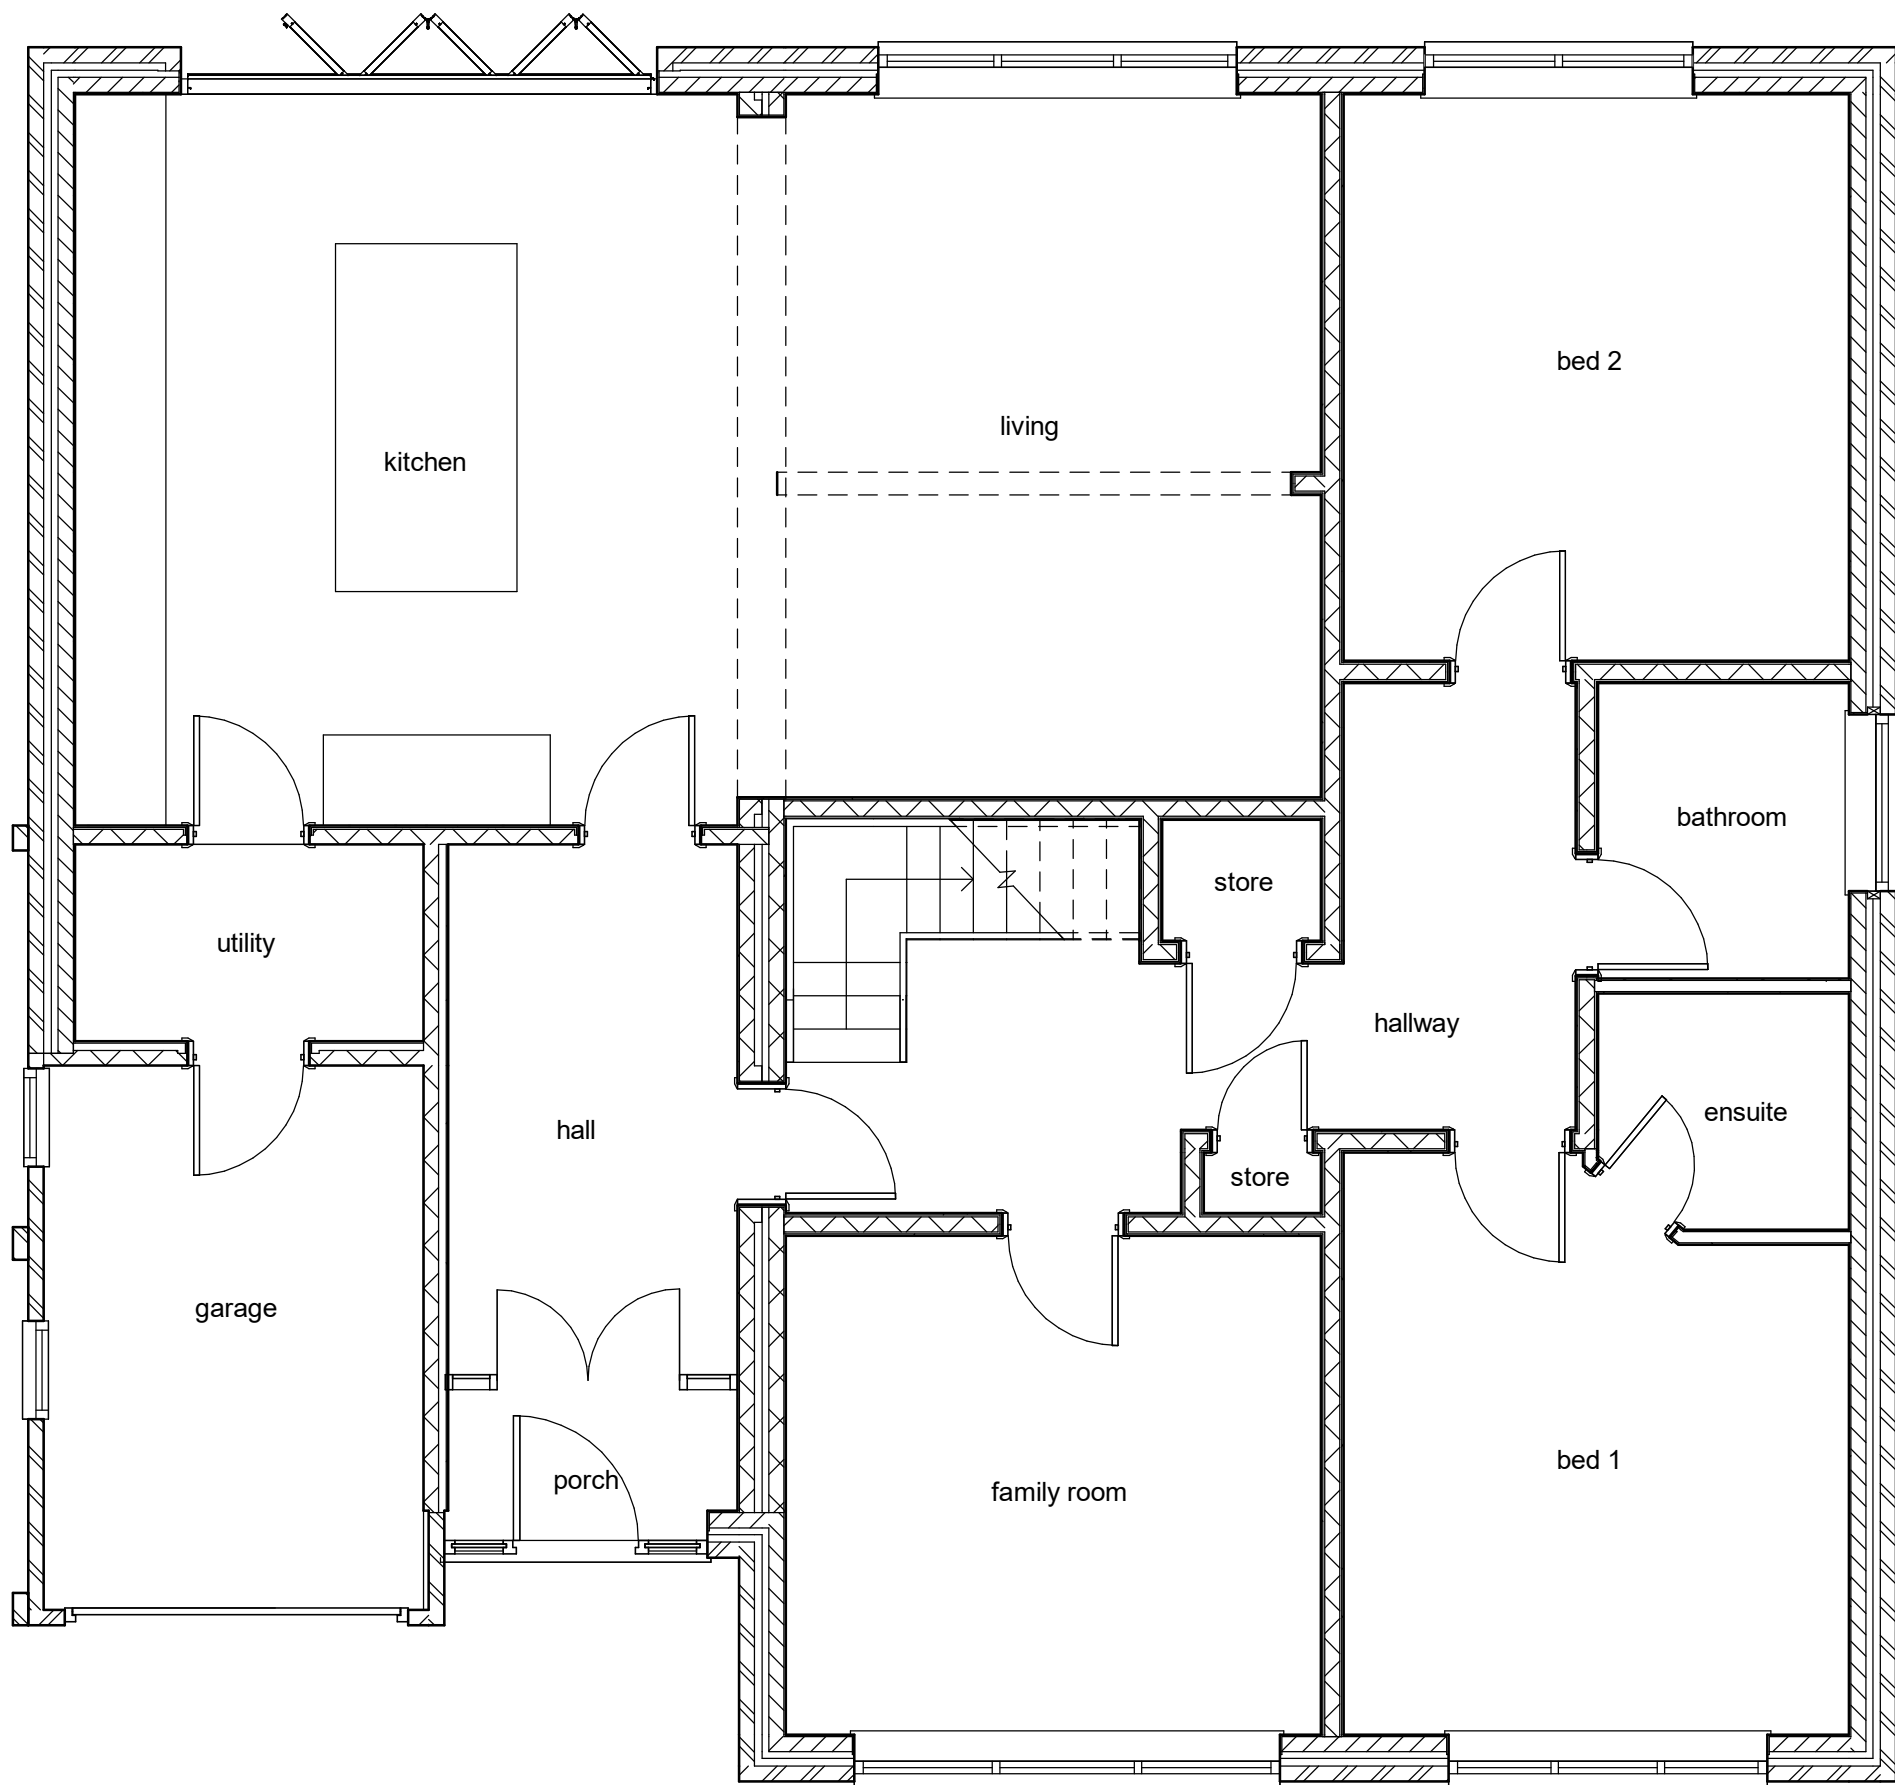

Ground Floor Plan
1 : 50

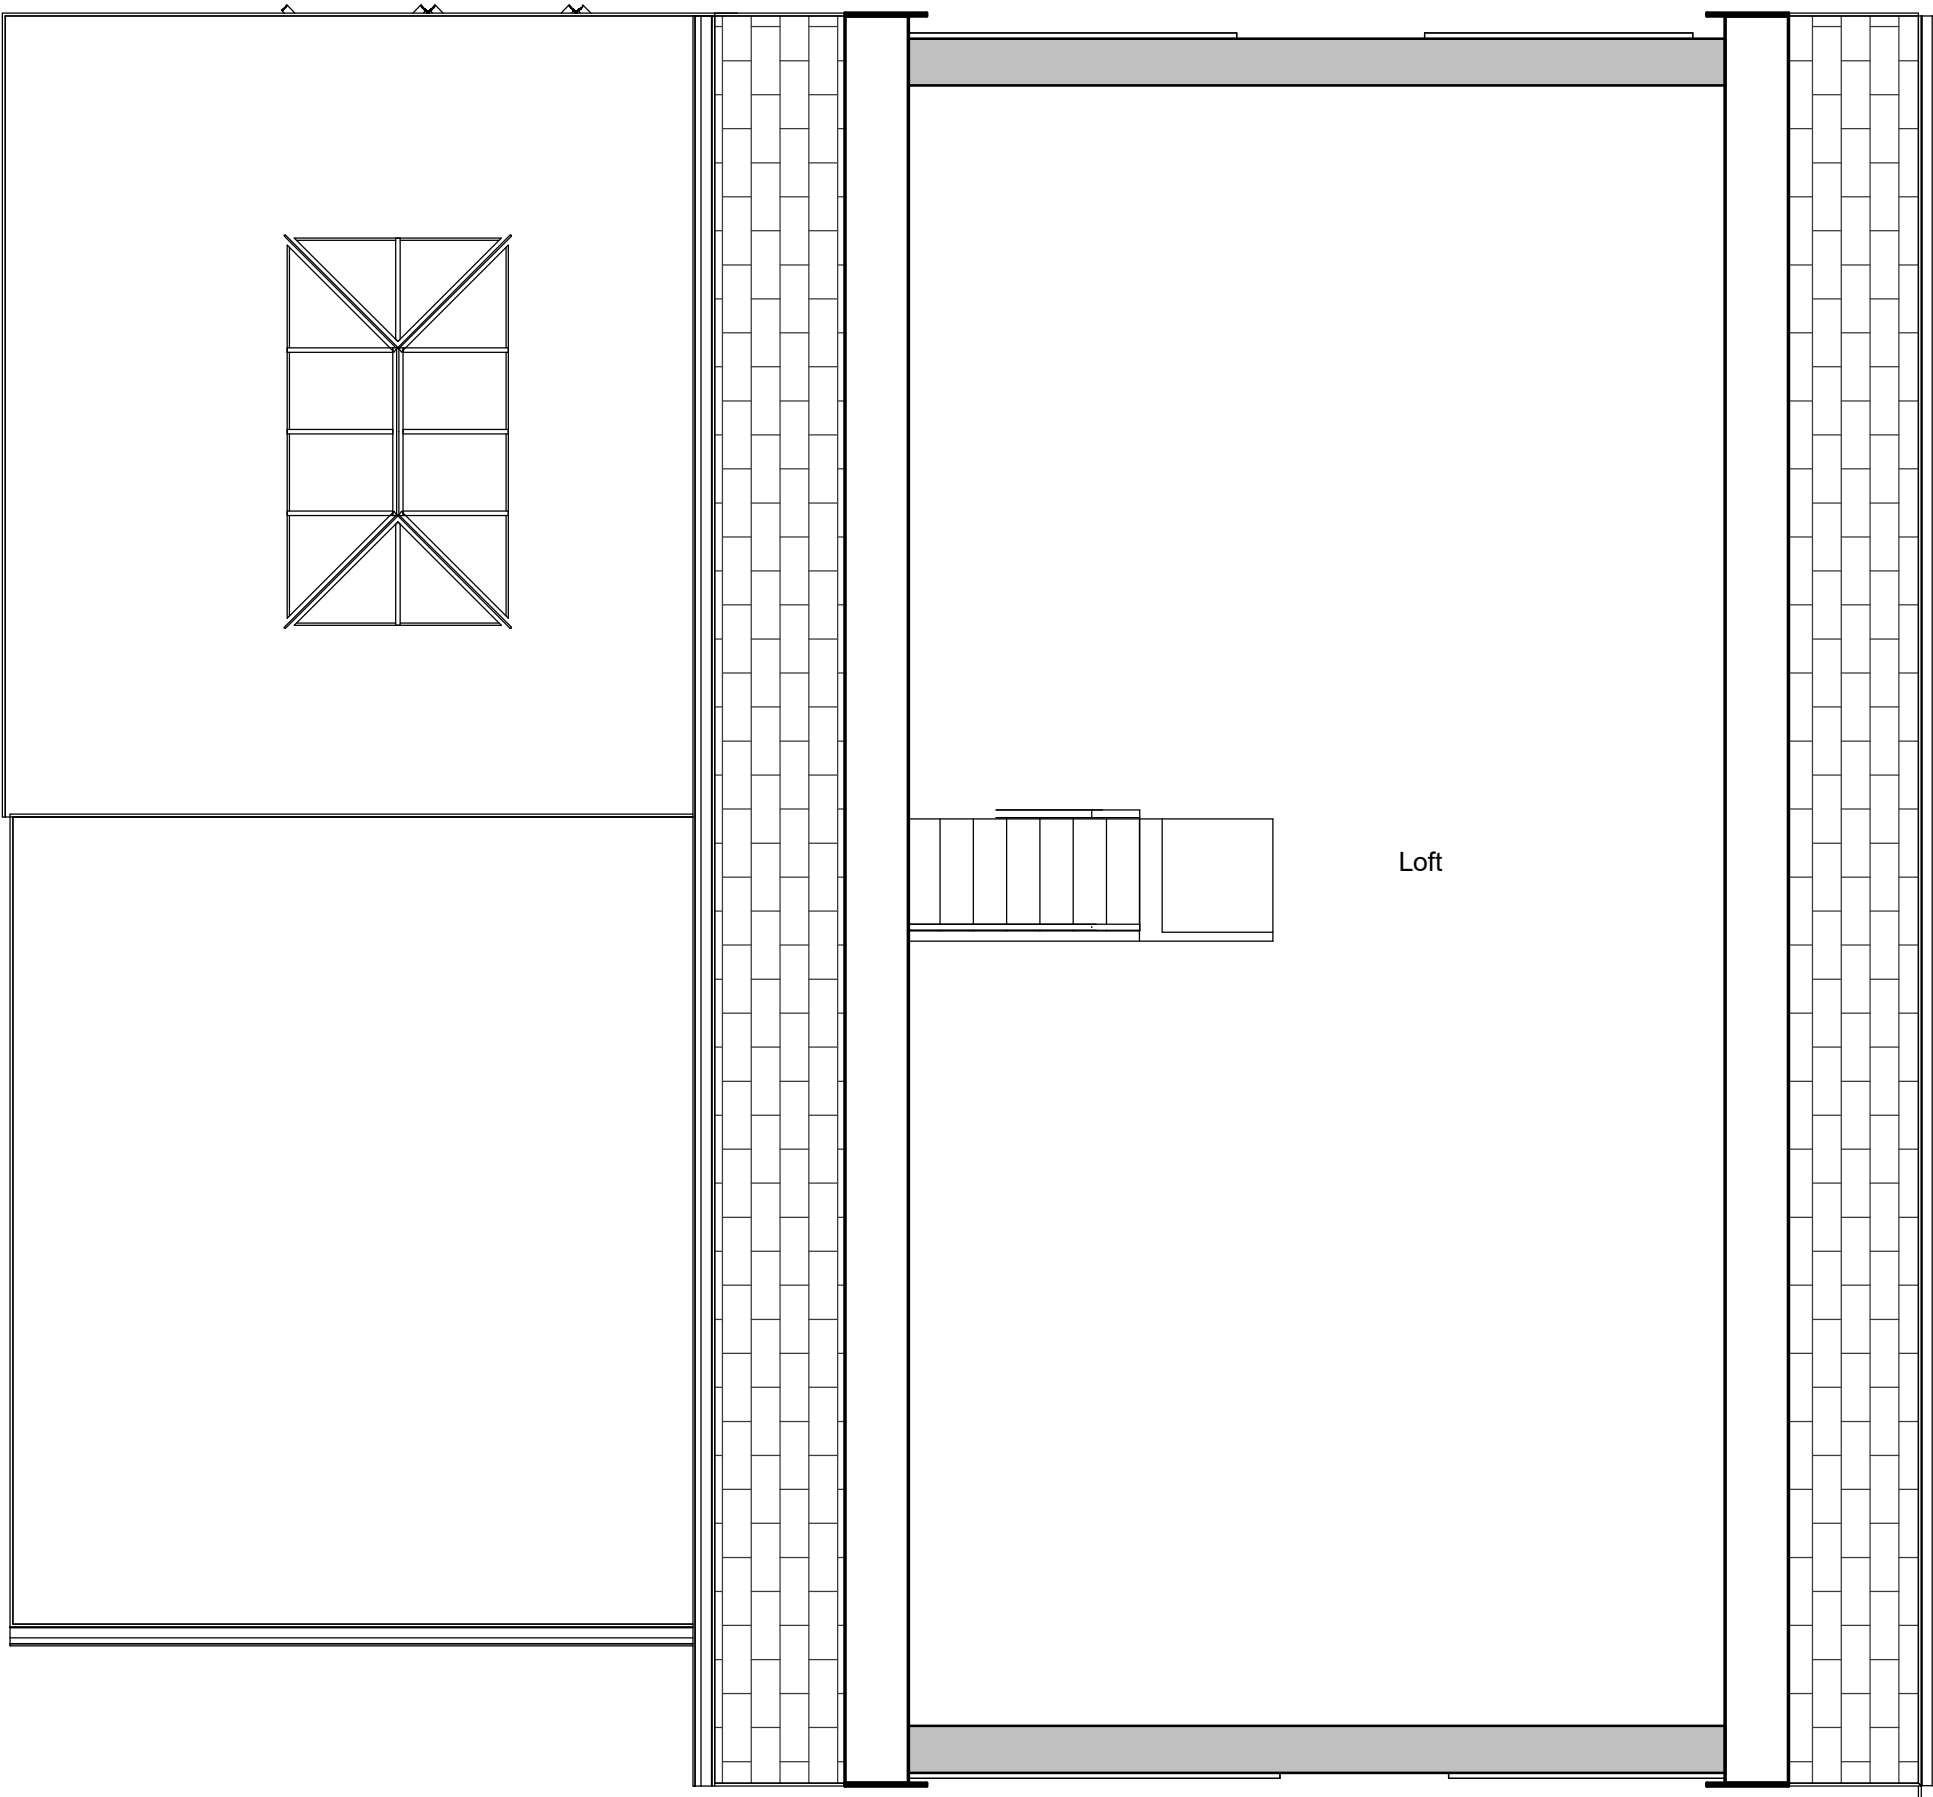


First Floor
1 : 50

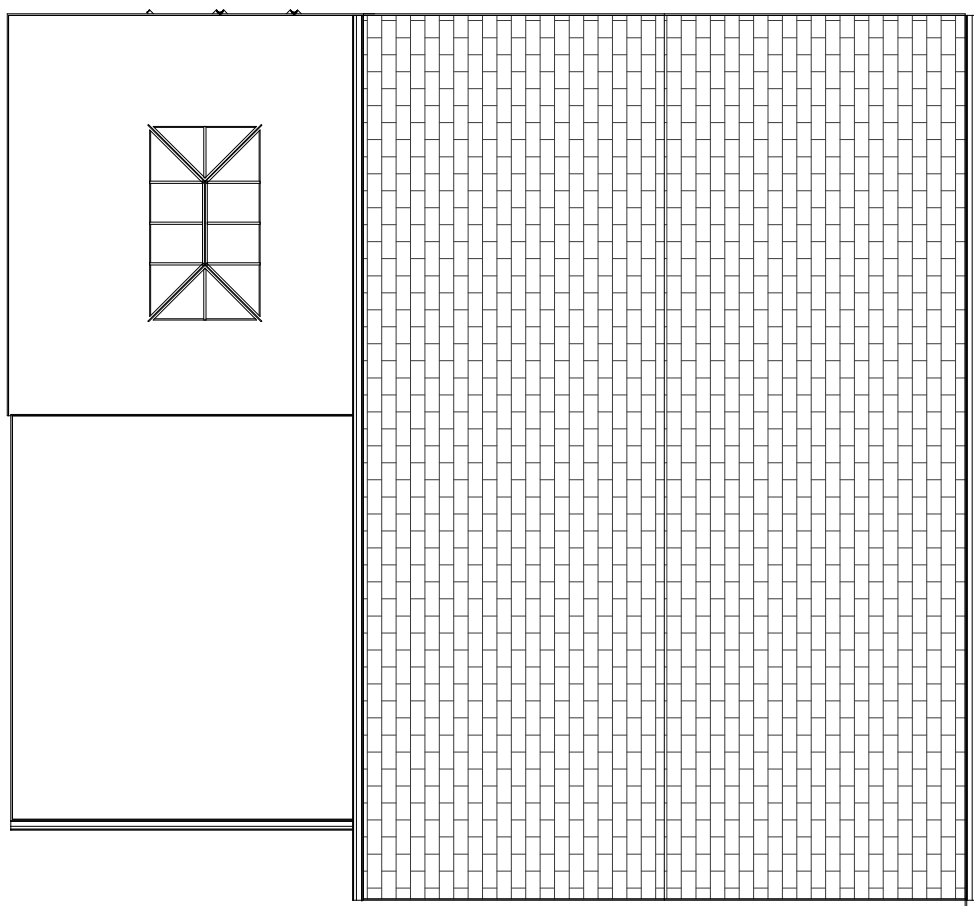

Roof Plan
1 : 100




Front Elevation
1 : 100

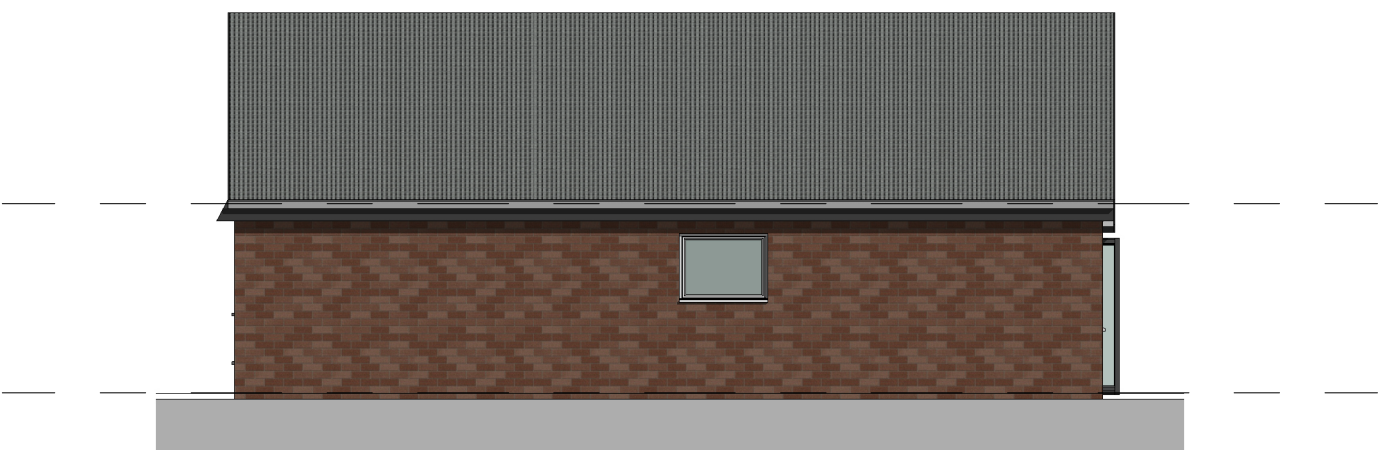

Side 1 Elevation
1 : 100



Rear Elevation
1 : 100

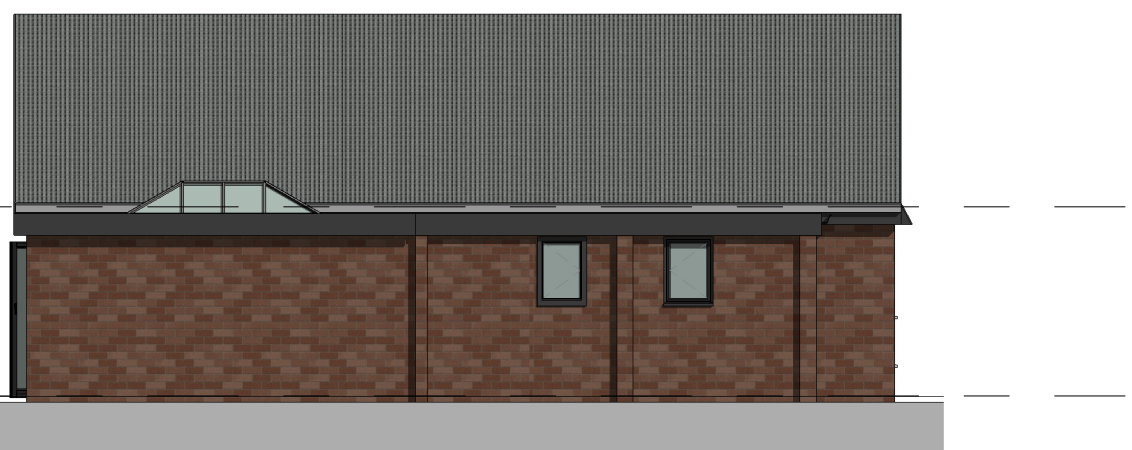

Side 2 Elevation
1 : 100



Location Plan
1 : 1250



PROJECT 2 Pleasington Drive, Lowercroft, Bury		
TITLE Existing Plans and Elevations - Phase 2		
CLIENT J McDonald & E Wilcox		
DRAWN BY GL	CHECKED BY GL	DATE 16.04.22
SCALE (@ A1) As indicated		PROJECT NUMBER 18003
DRAWING NUMBER P101		REV