

Planning Services
email: ipsuk@live.co.uk

6b Cook Street,
Bury, Lancashire,
BL9 0RP,
0161 8717405

Proposed Floor plans and Elevations
of 1 Vernon Street, Bury BL9 5AR,

Scale :1 : 100 on A3


Ref:: IPS/R/01/BL95AR

SHT 3 of 3


All Dimensions in Meters

Date : 29/09/2022


Proposed

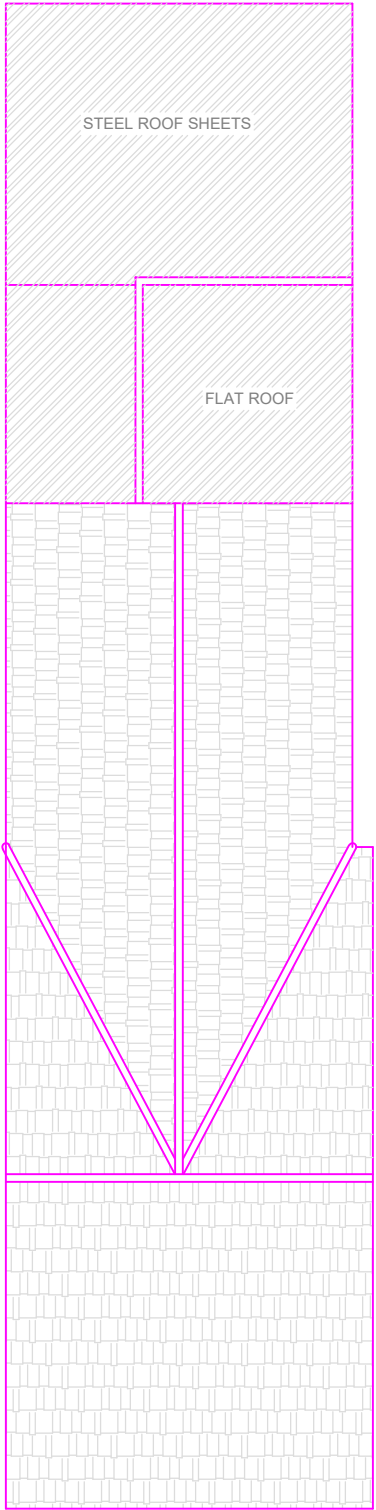


PROPOSED SITE PLAN

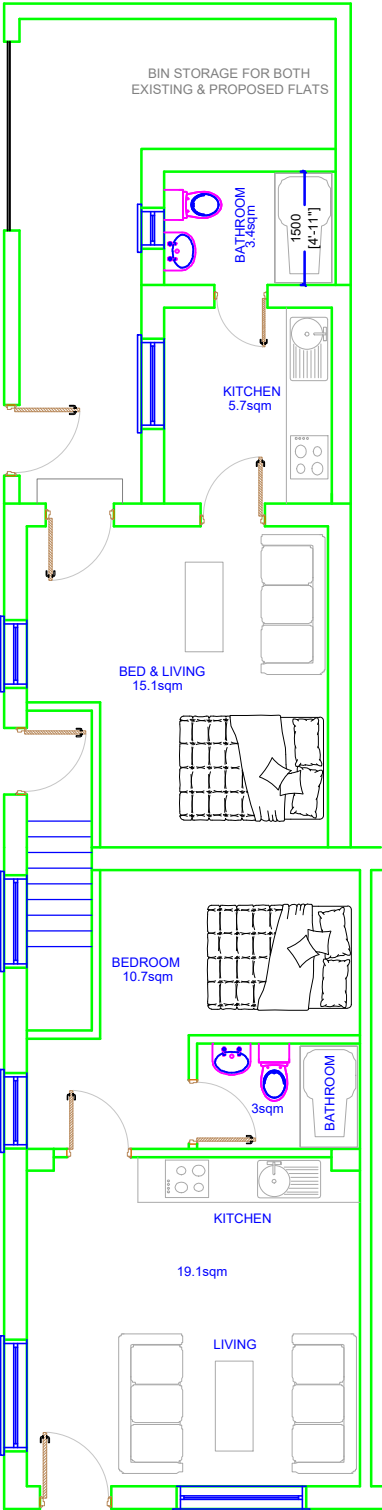


PROPOSED GROUND FLOOR PLAN

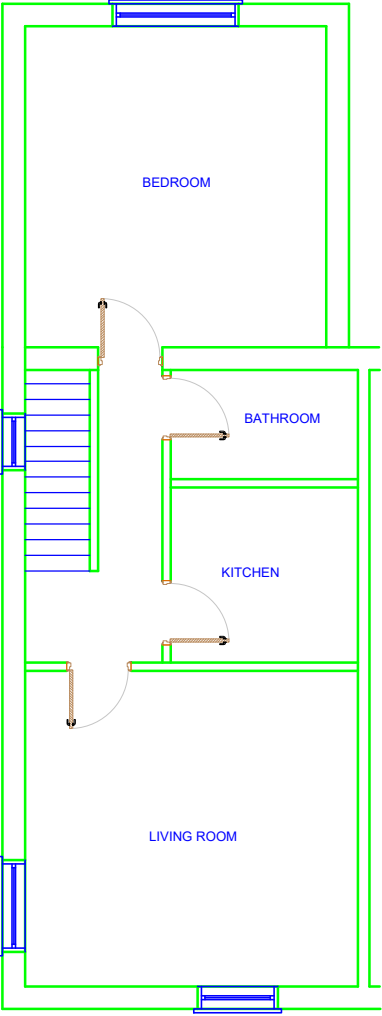


EXISTING FIRST FLOOR PLAN
REMAINS

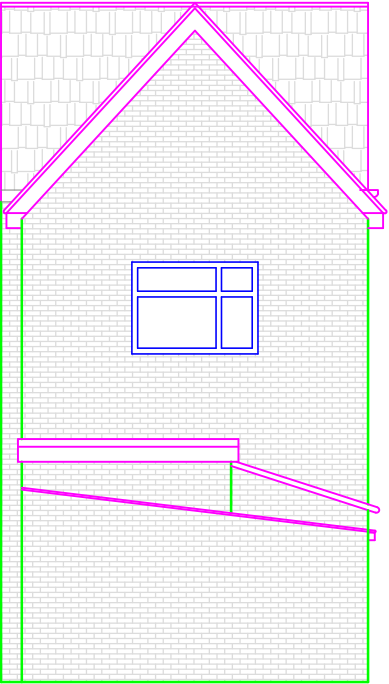


PEOPOSED REAR ELEVATION

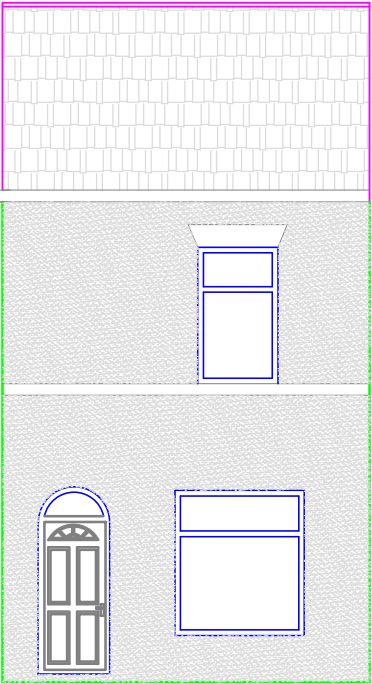

PROPOSED FRONT ELEVATION

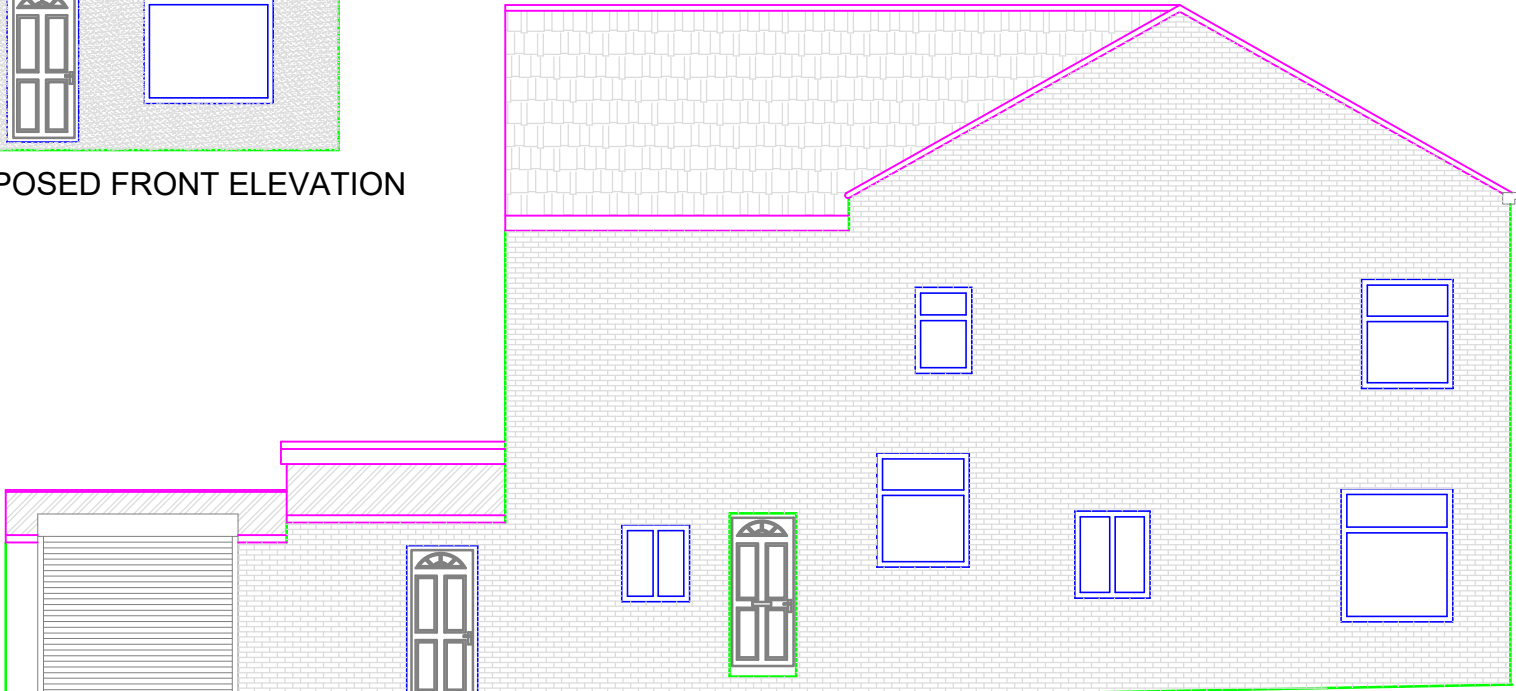

PROPOSED SIDE ELEVATION (EAST)

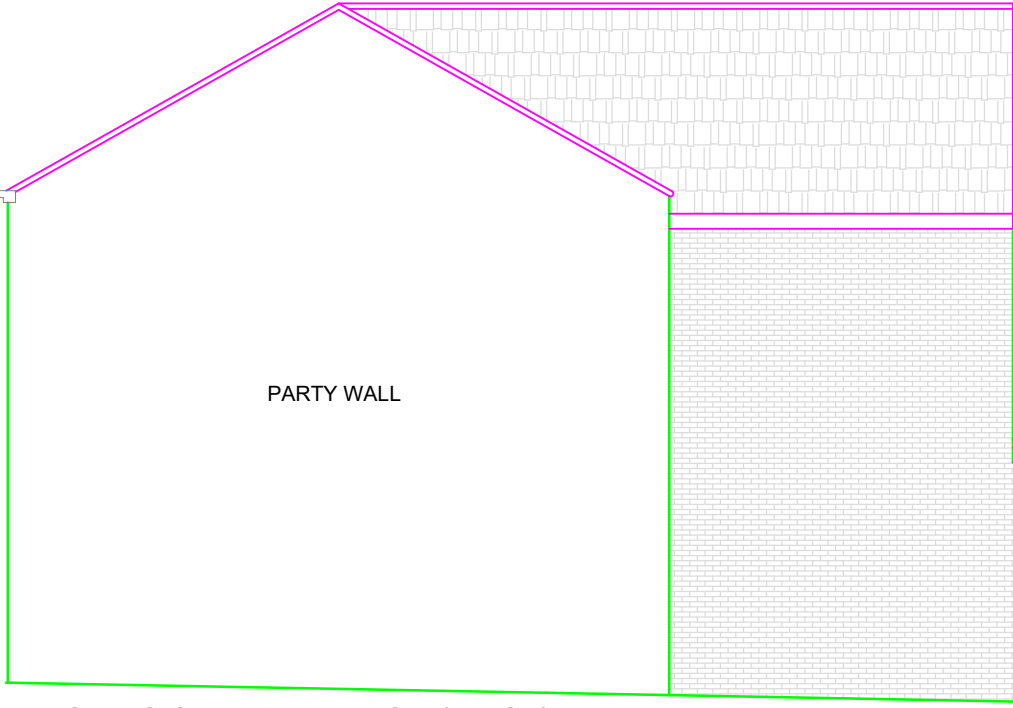

EXISTING SIDE ELEVATION (WEST)
REMAINS

Note: Restoring the whole building to its original and to match existing by removing all shutters and sign boards

This drawing is the property of IPS Architects and copyright is reserved by them.
This drawing is not to be copied or disclosed by or to any unauthorized person without the prior written consent of IPS Architects.

Do not scale from this drawing.

All dimensions are to be checked on site prior to construction, manufacture of any components and ordering of materials and equipment.

Any discrepancies are to be reported to the architects for clarification.

All materials and workmanship to be accordance with the current British Standards and codes of practice.

This drawing is to be read in conjunction with all relevant Architectural Structural Engineers, Mechanical Engineers, Electrical Engineers and Specialists drawings and specifications.