


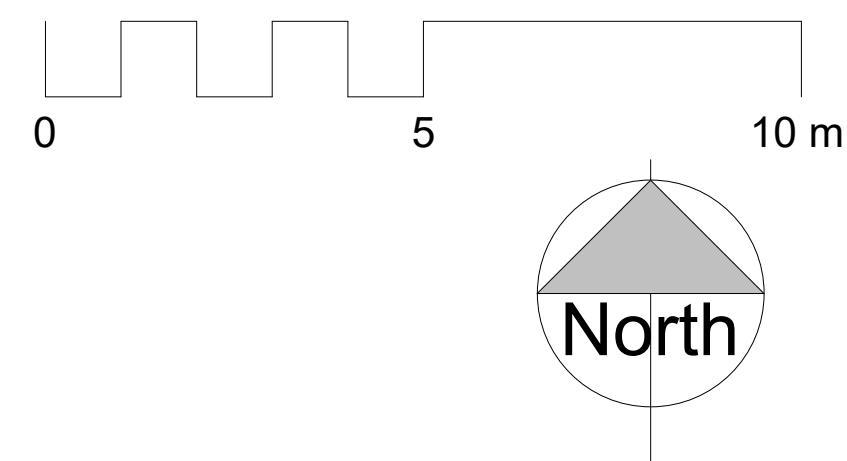


NOTES

ALL DIMENSIONS AND LEVELS ARE TO BE CHECKED ON SITE


ANY DISCREPANCIES ARE TO BE REPORTED TO THE PROJECT MANAGER BEFORE ANY WORK COMMENCES

THIS DRAWING SHALL NOT BE SCALED TO ASCERTAIN ANY DIMENSIONS WORK TO FIGURED DIMS ONLY


THIS DRAWING SHALL NOT BE REPRODUCED WITHOUT EXPRESS WRITTEN PERMISSION FROM Clarkes Bespoke Design LTD.

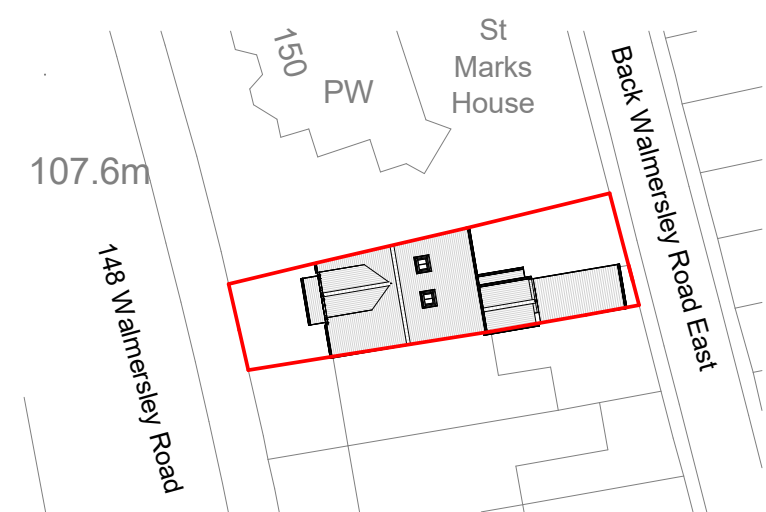


6 Proposed Site Plan
1 : 500

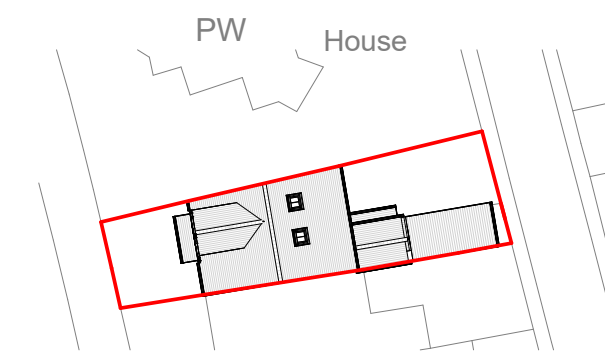


1 Block Plan
1 : 500

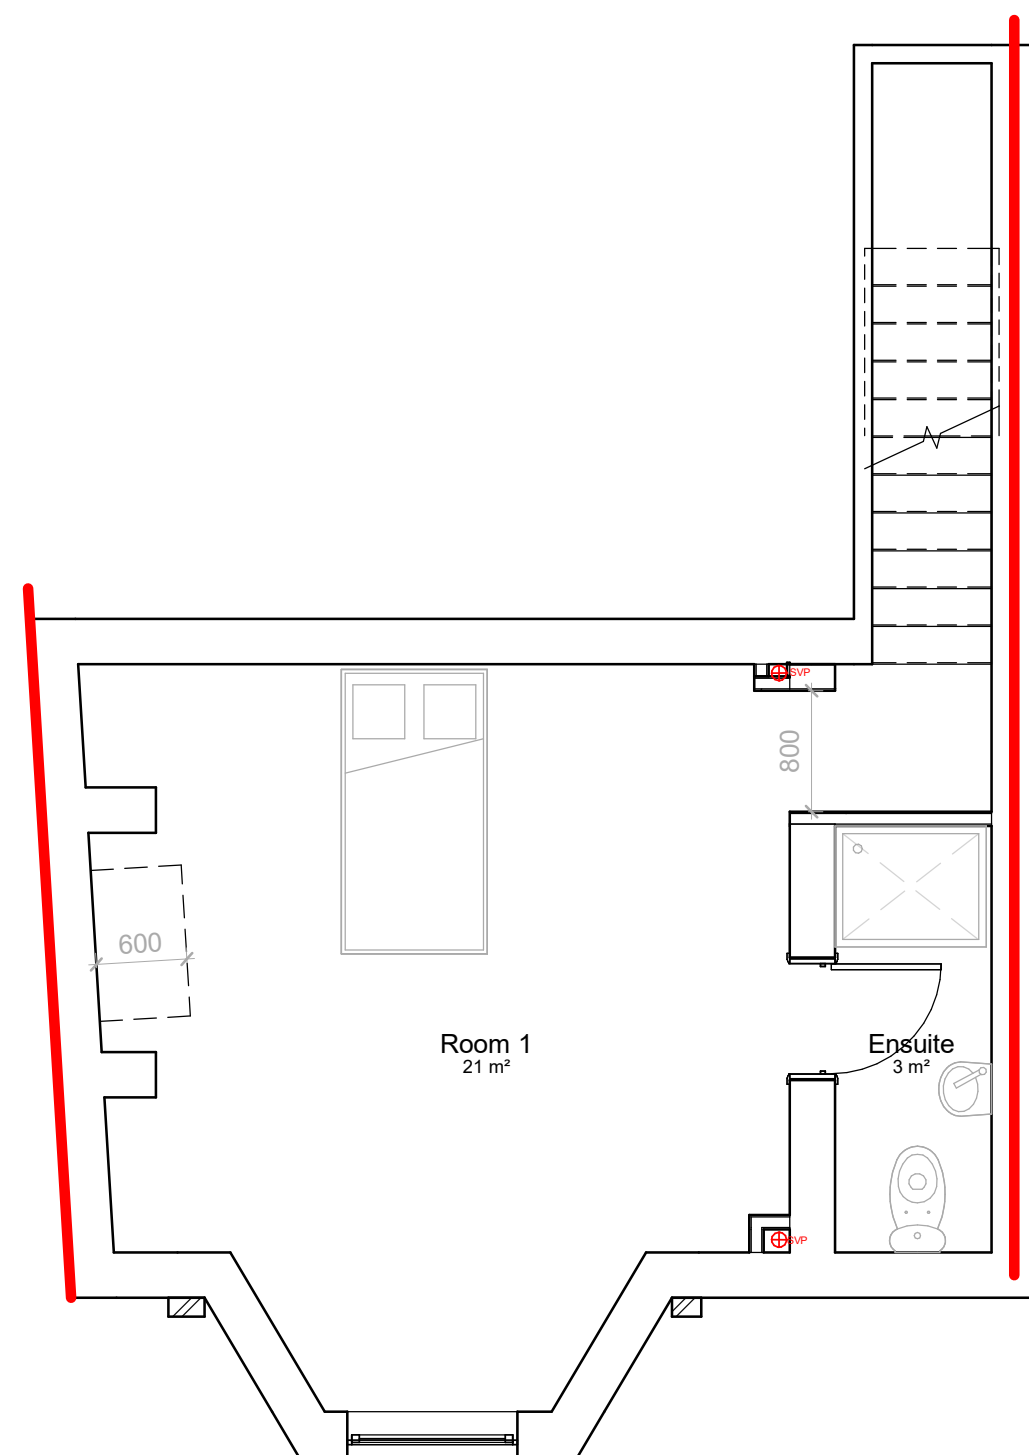


4 As Proposed Basement
1 : 50

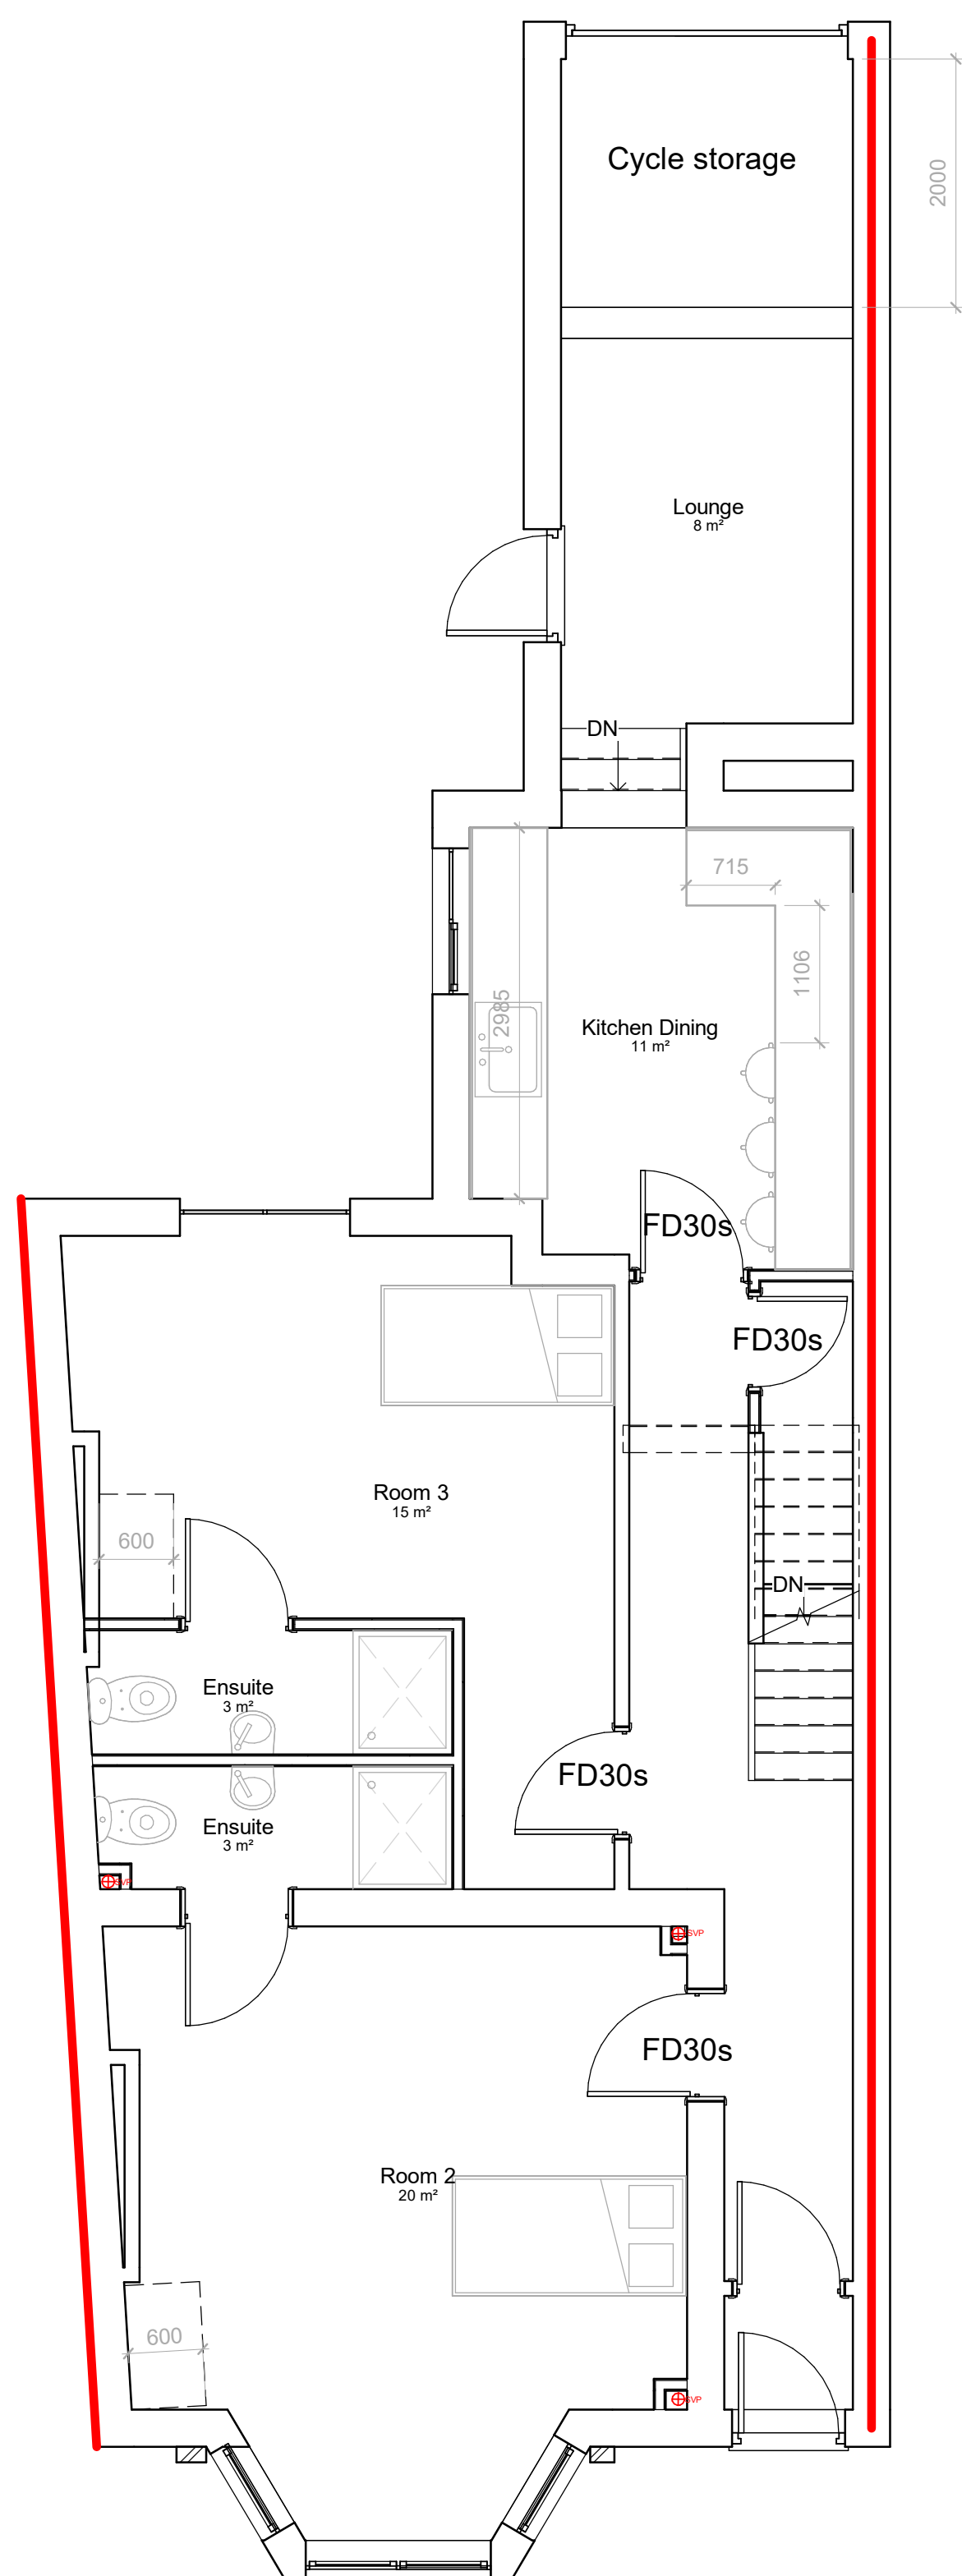

2 As Proposed Ground Floor
1 : 50

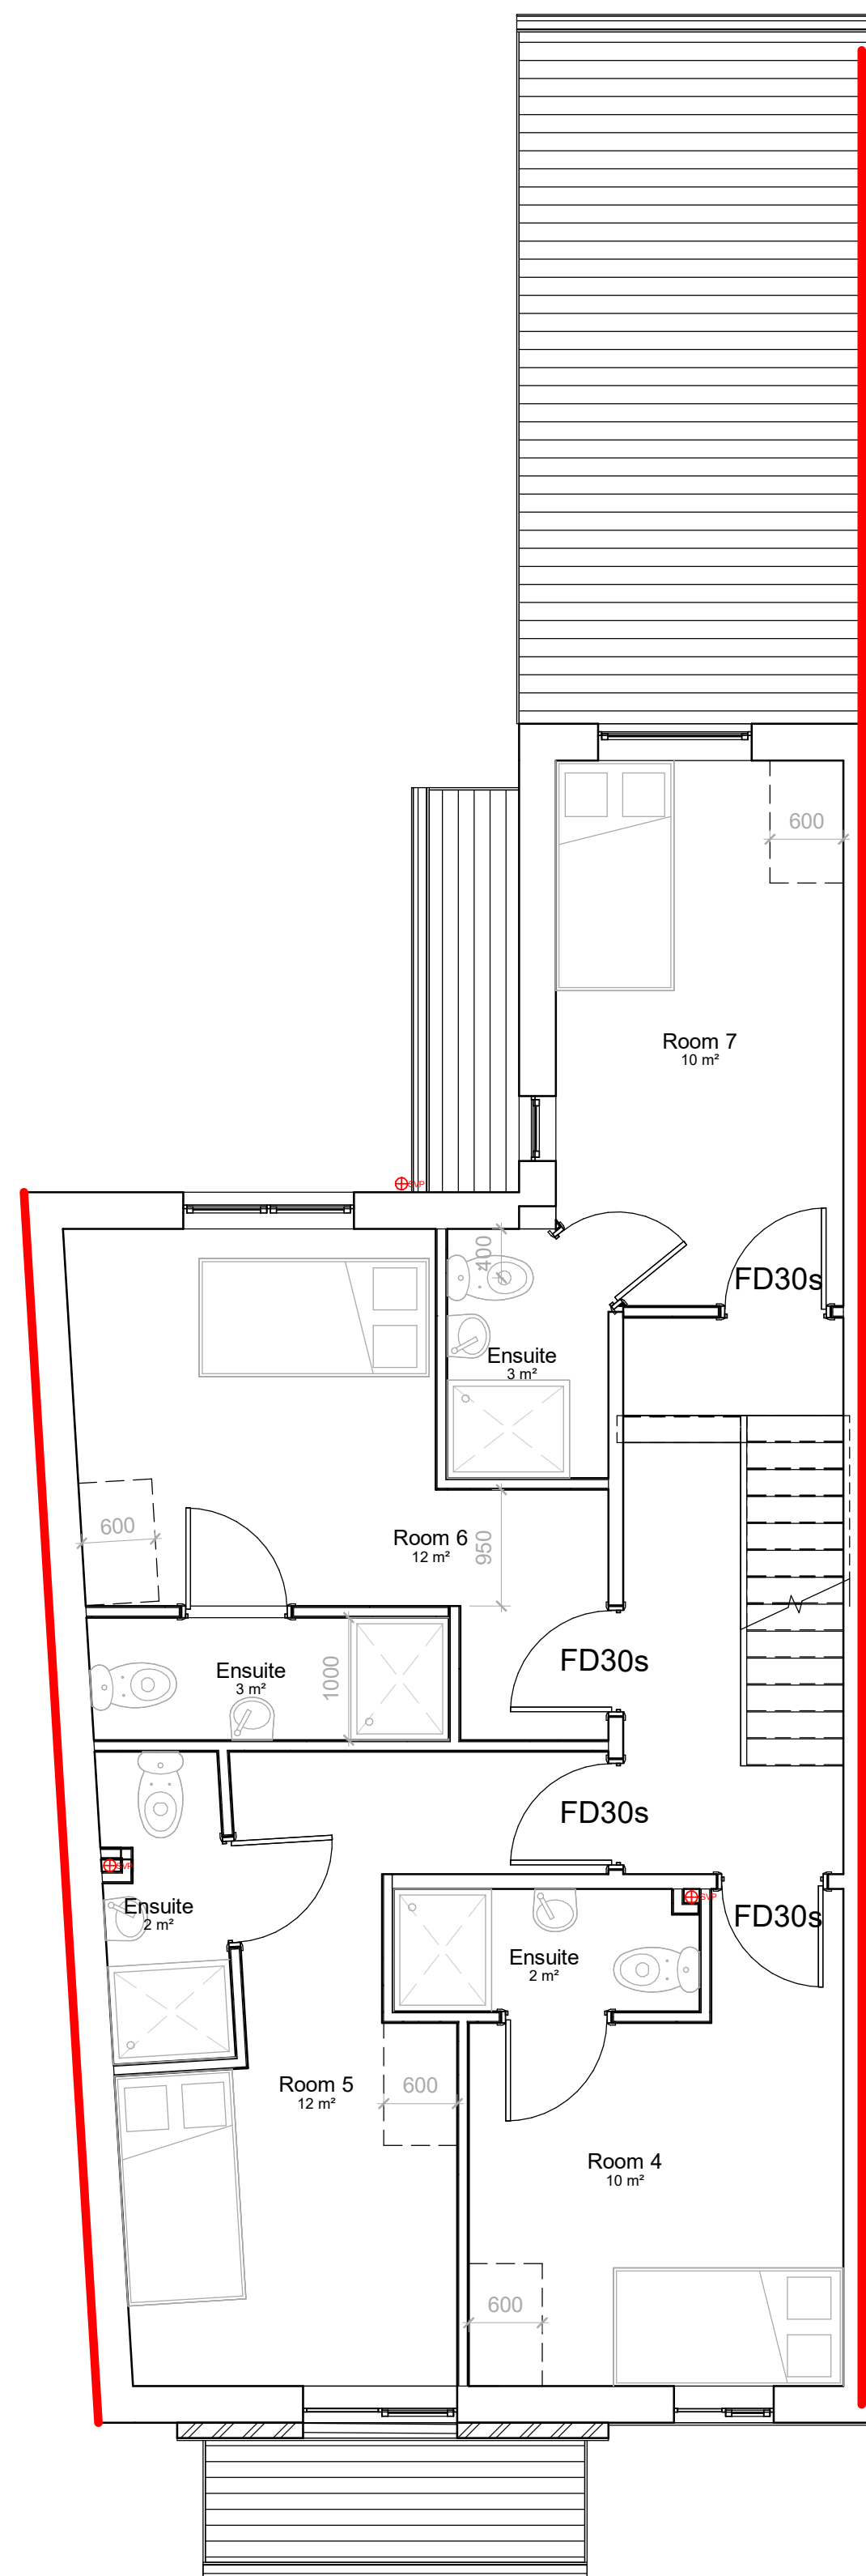

3 As Proposed 1st Floor
1 : 50

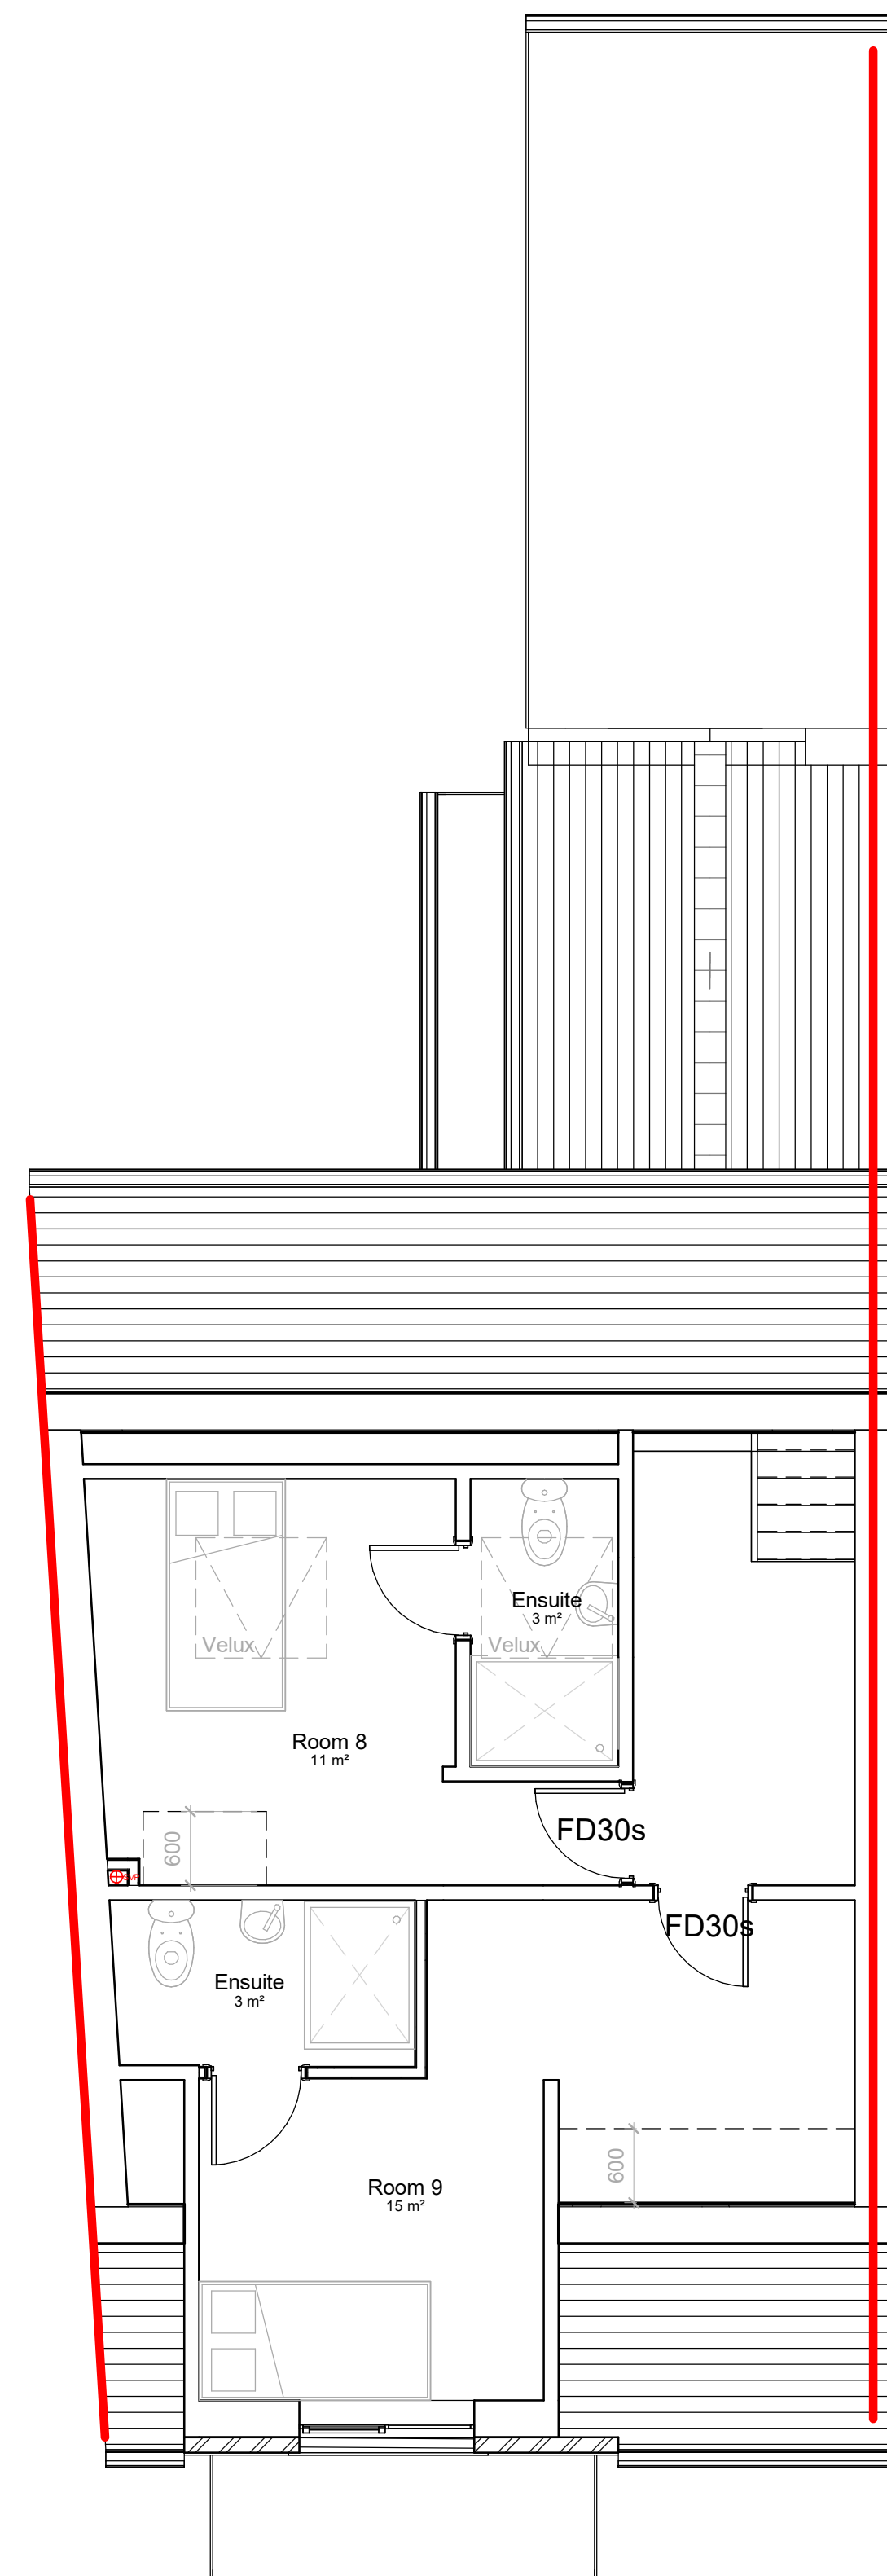

5 As Proposed 2nd Floor
1 : 50


P2	27.03.23	BC	site plan added
P1	01.03.23	BC	First Issue

Rev No.	Rev Date	Rev By	Description
project			

148 Walmersley Rd

location
148 Walmersley Road
Bury, BL9 6LL

client
Tahir Nazir

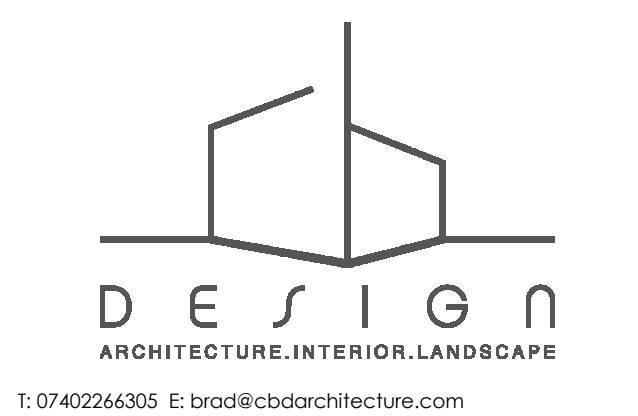

drawing title
As Proposed Plans

dwg purpose
PRELIMINARY

scale As indicated
@ sheet size A1

drawn BC
rev date 27.03.23

22-096
job number

PL-003
drawing number

P2
revision