



PROPOSED: SECOND FLOOR AND ROOF PLANS


15 Woodthorpe Grange, Prestwich, Manchester, M25 0GU

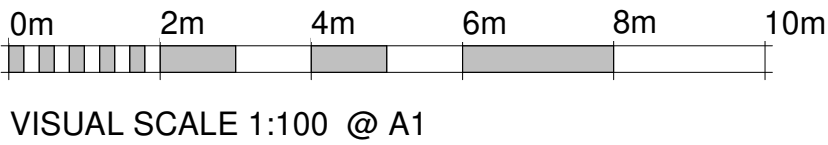

VISUAL SCALE 1:100 @ A1

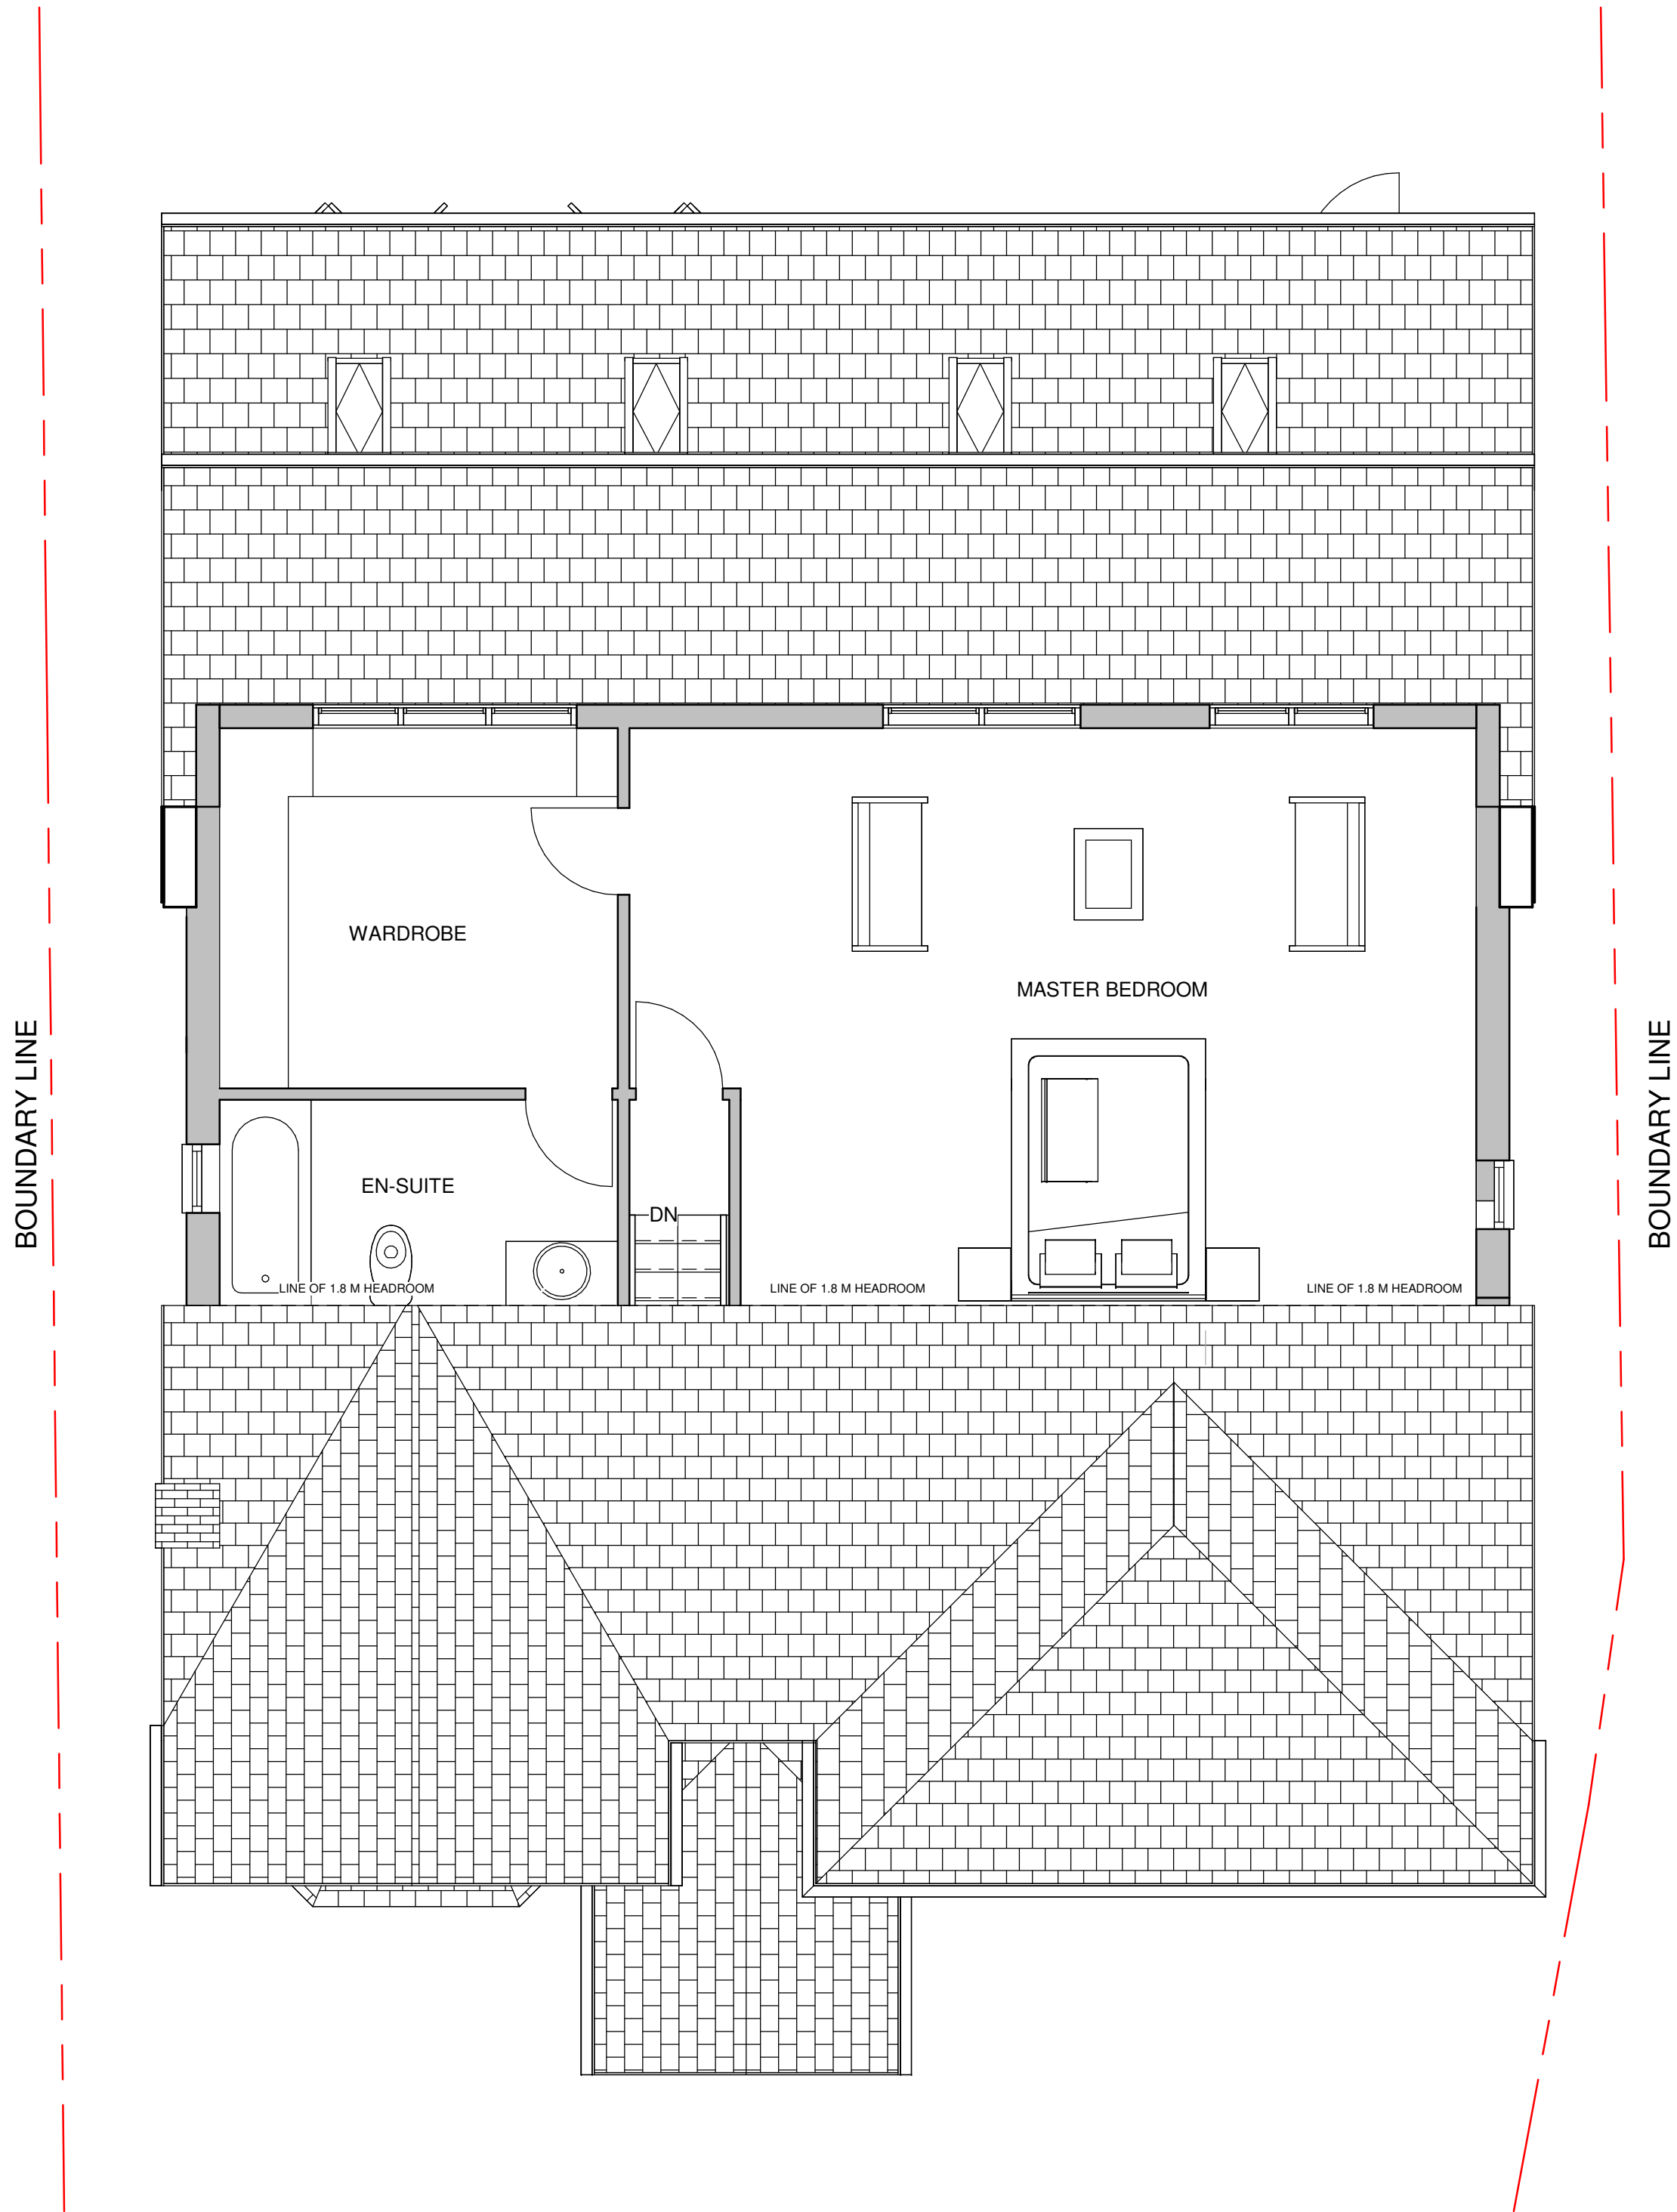

SECOND FLOOR PLAN

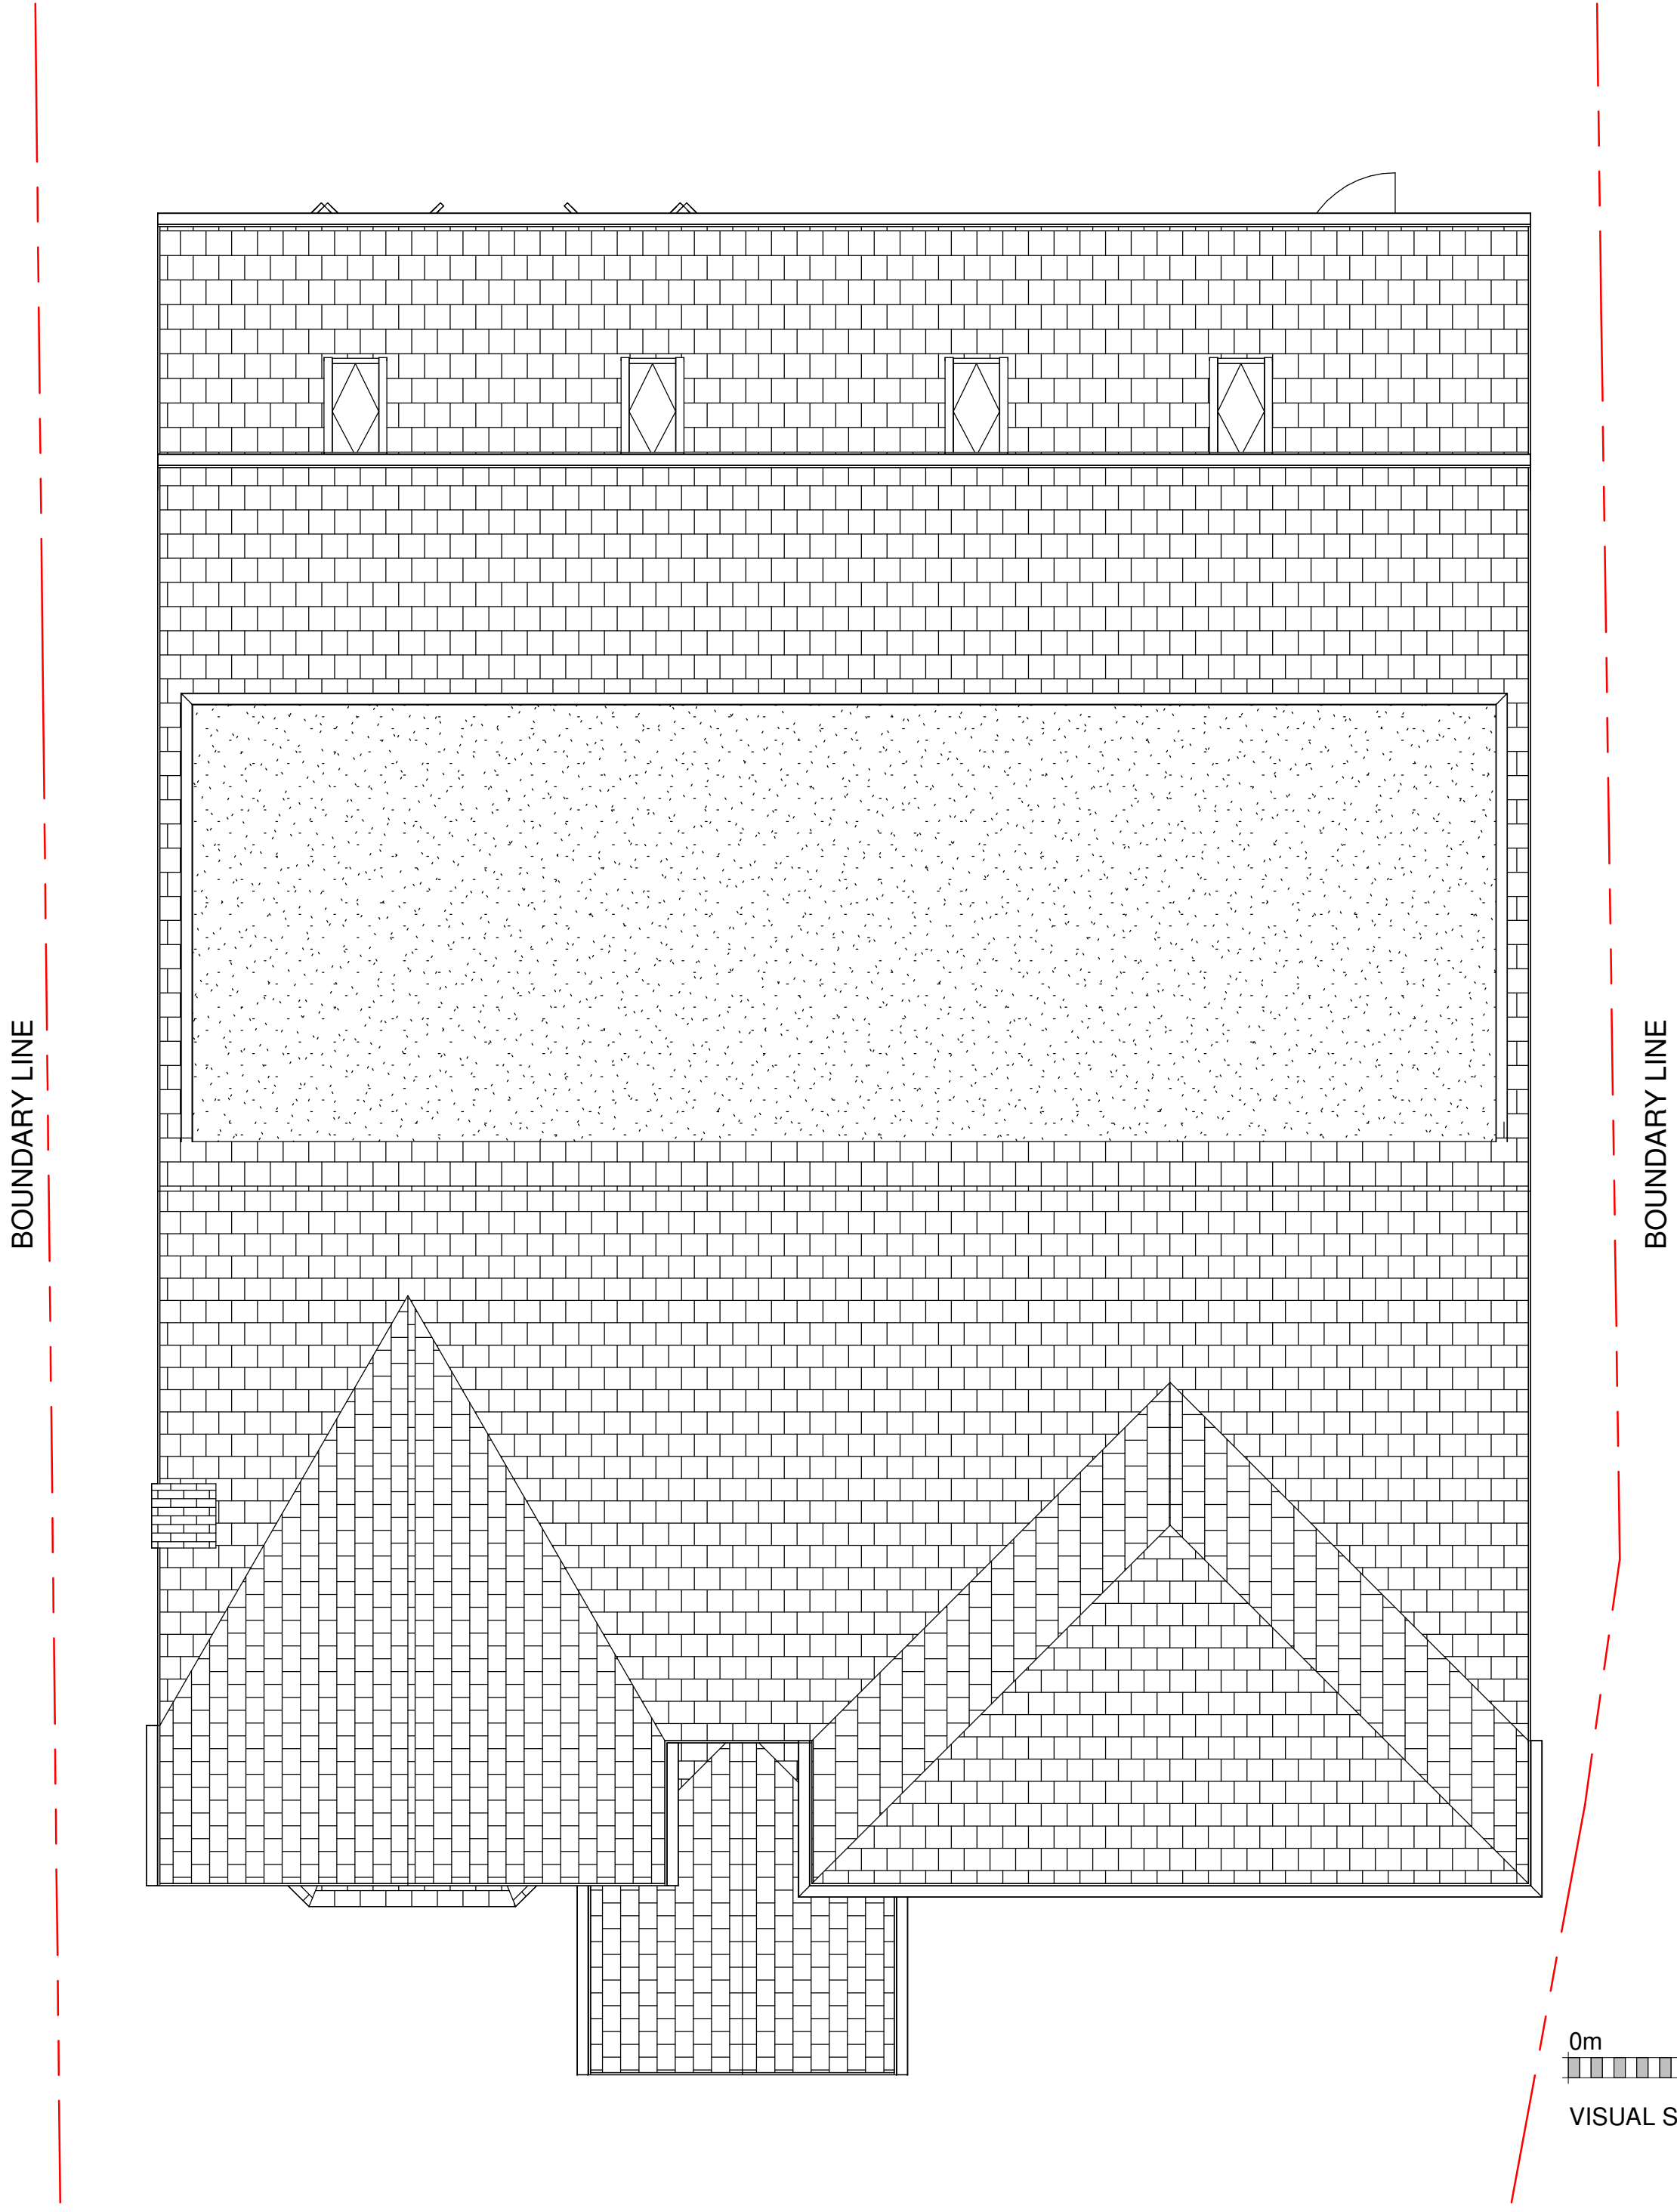

ROOF PLAN



VISUAL SCALE 1:50 @ A1

Rev	11/03/23	Author	
Date		Dm	Revision
Project: 15 Woodthorpe Grange, Prestwich, Manchester, M25 0GU			
Title: PROPOSED SECOND FLOOR AND ROOF PLANS			
Client: Mrs P. ARORA			
Issue: PLANNING		Scale: 1 : 50	
		Paper: A1	
Drawing Number		Rev	Date: 05/12/2023 10:43:15
15WTG - 003		Drawn: Author	Check: Checker