


EXISTING: FLOOR PLANS AND ELEVATIONS

15 Woodthorpe Grange, Prestwich, Manchester, M25 0GU

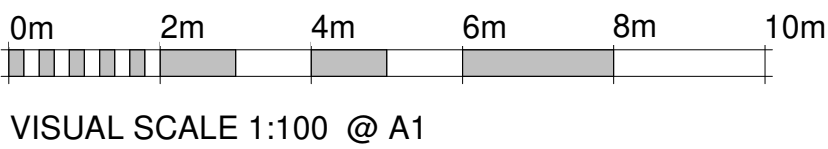


NORTH EAST ELEVATION




SOUTH WEST ELEVATION




NORTH WEST ELEVATION

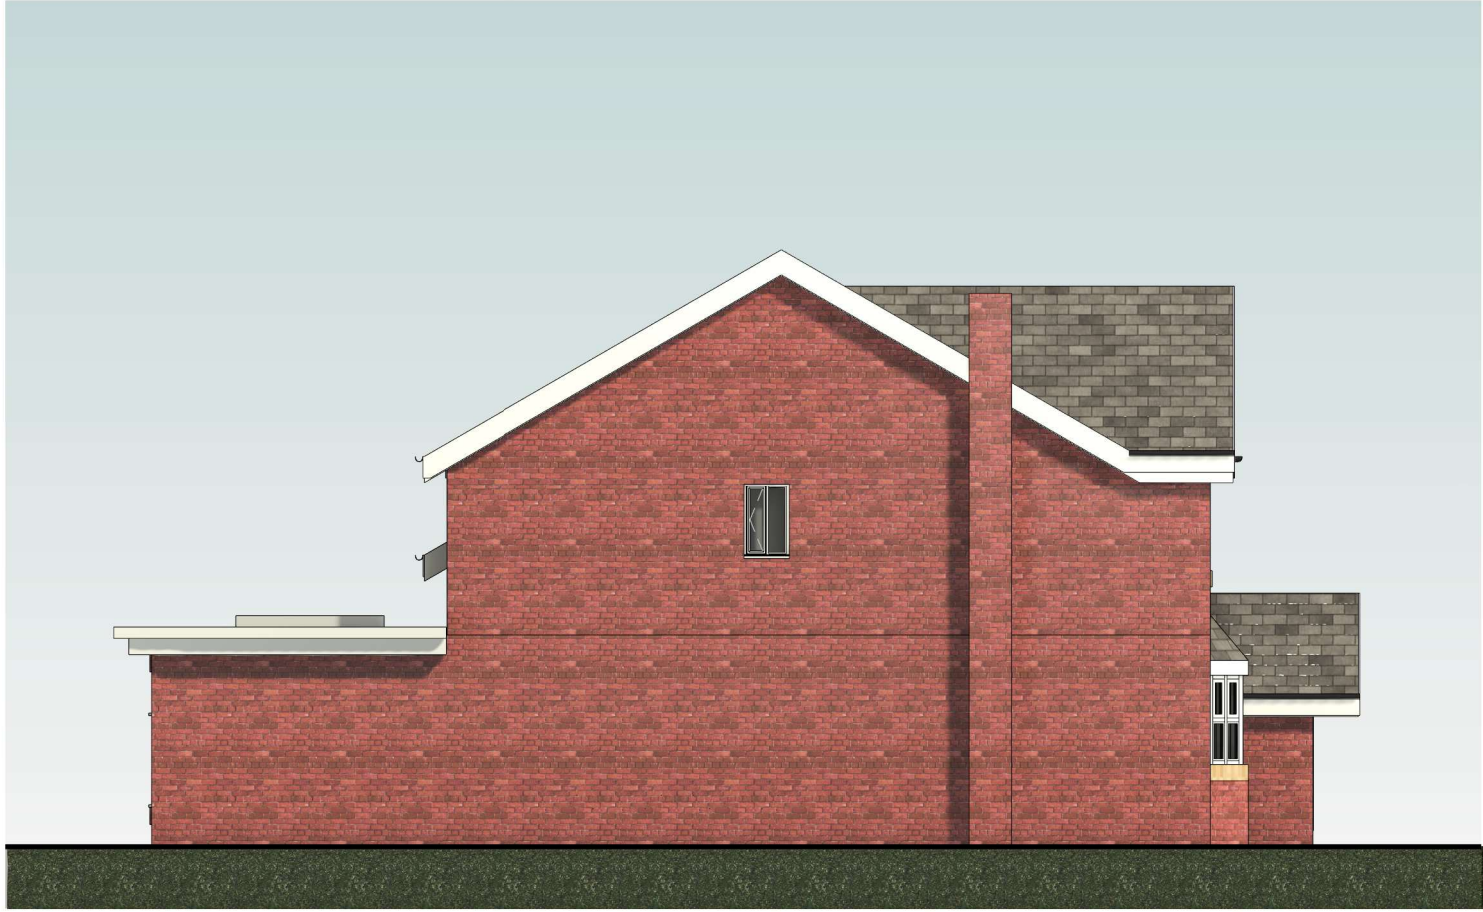


SOUTH EAST ELEVATION

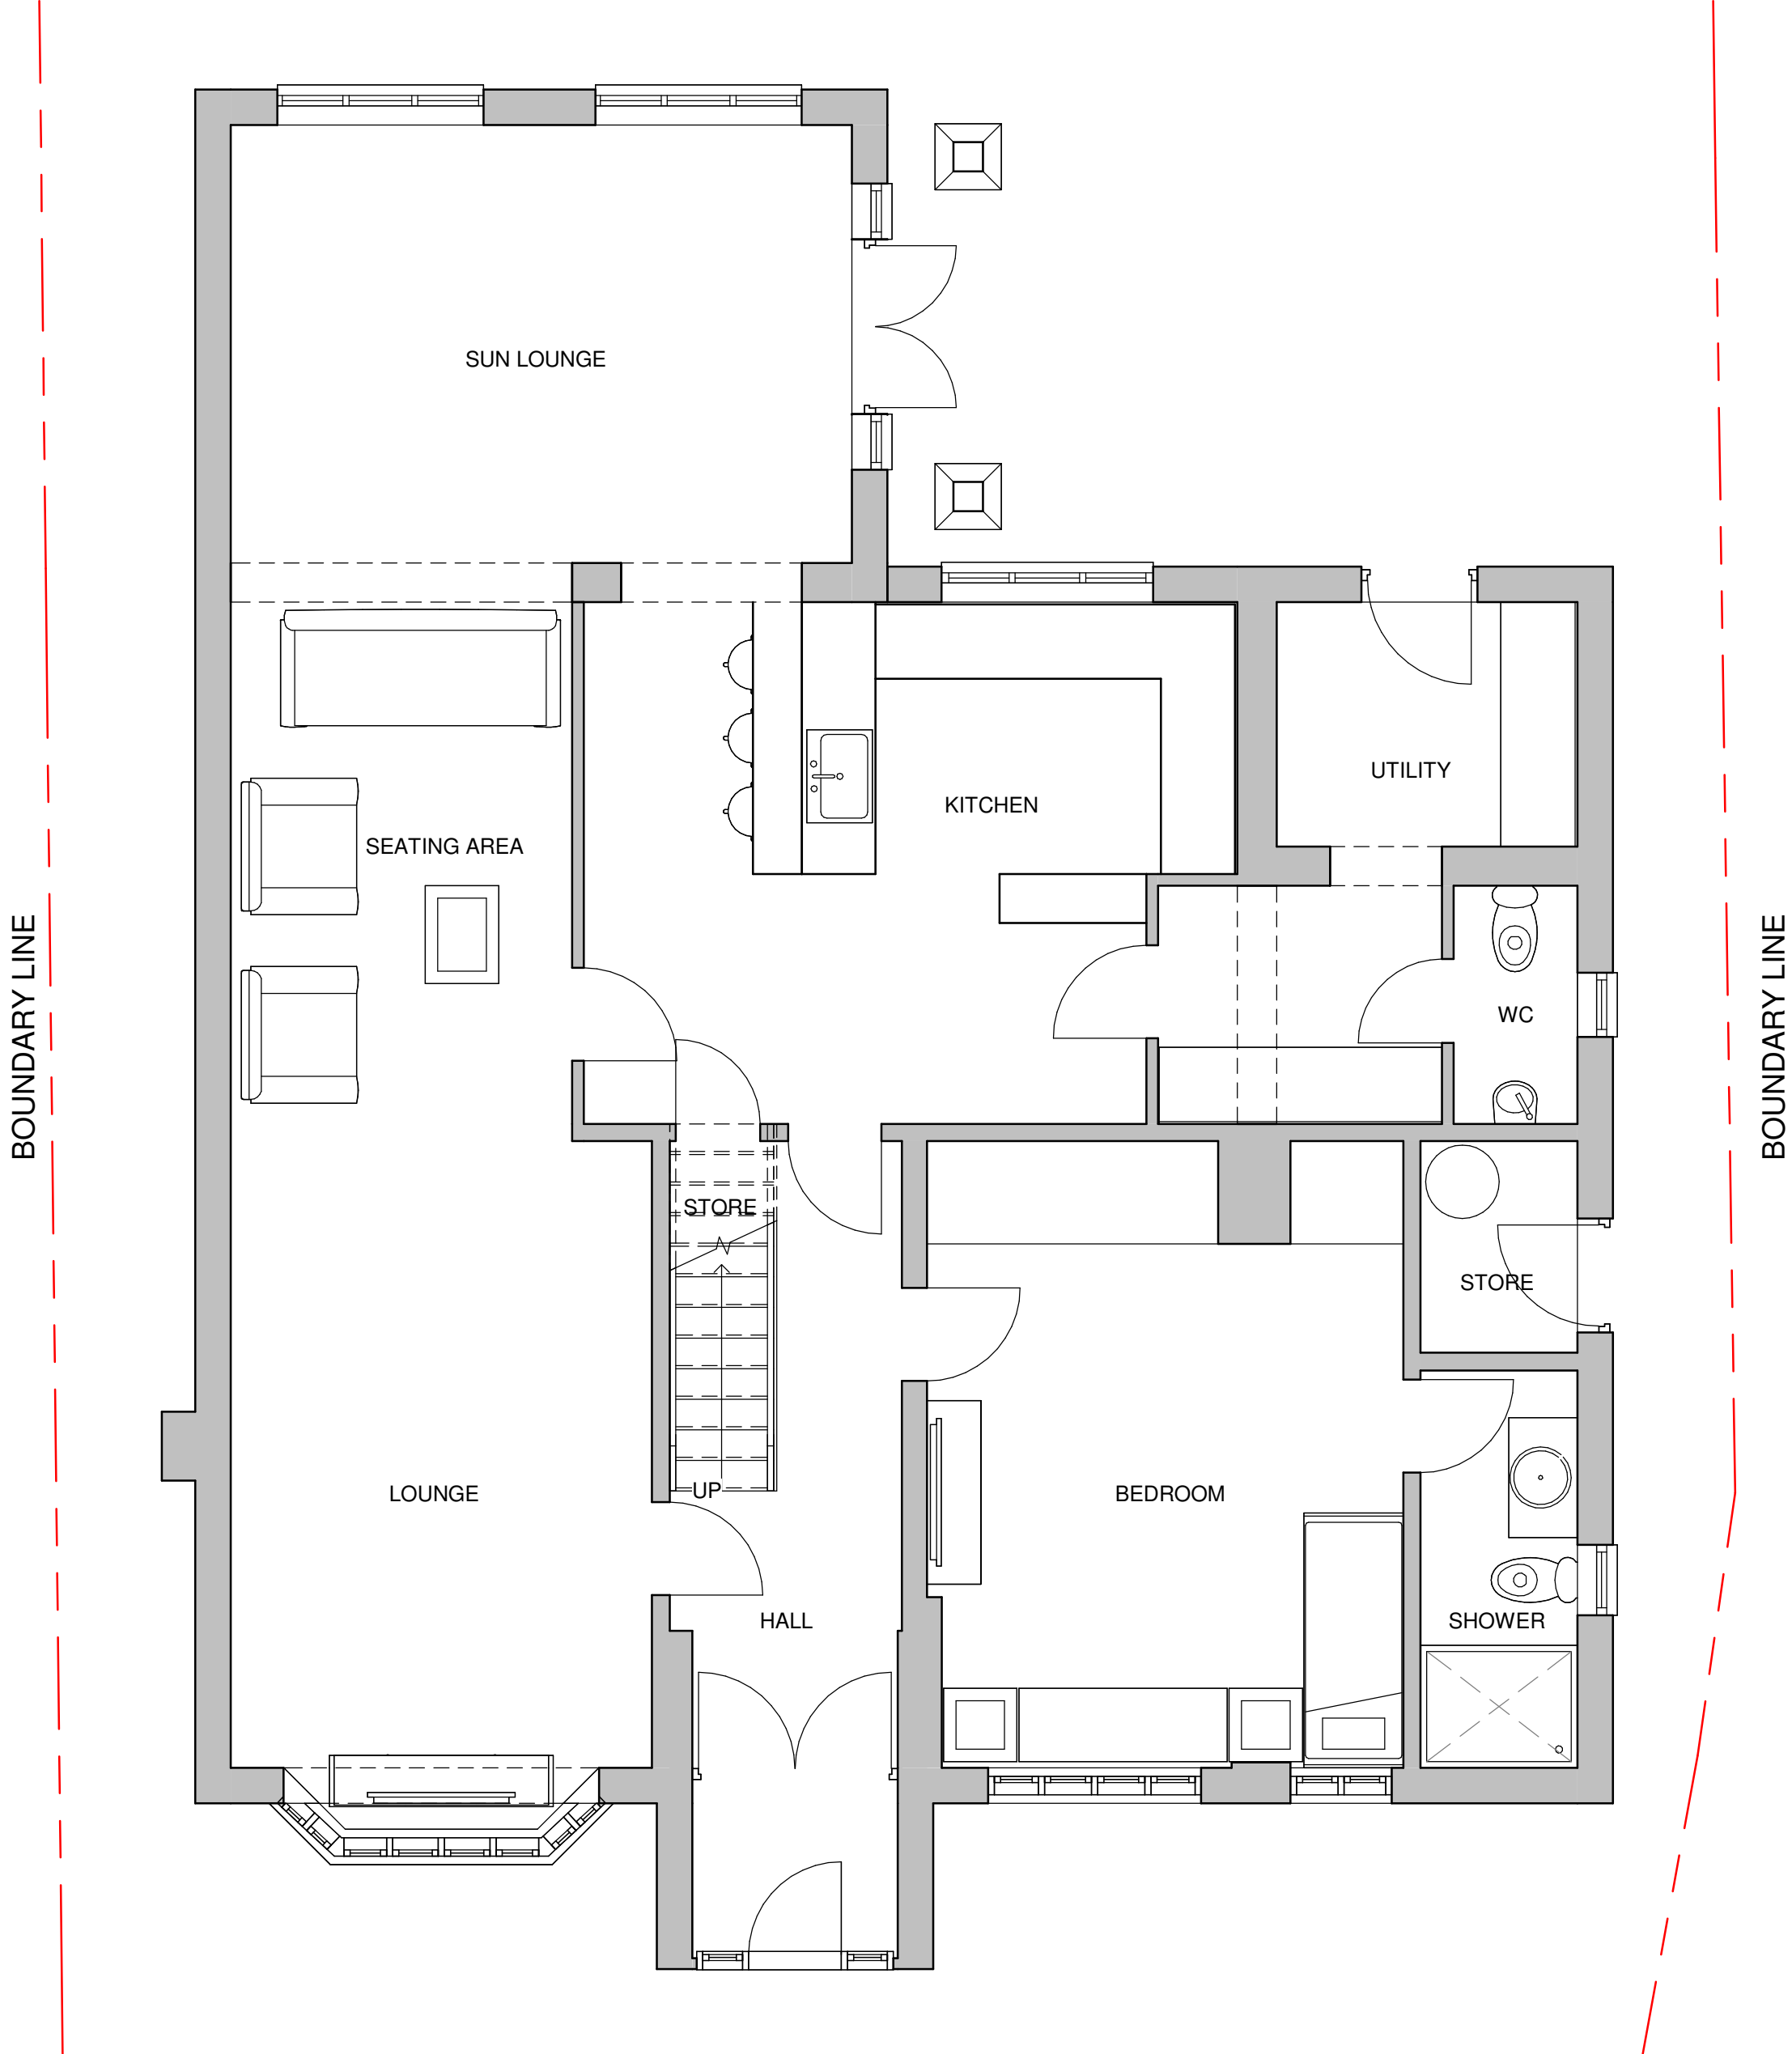

GROUND FLOOR PLAN

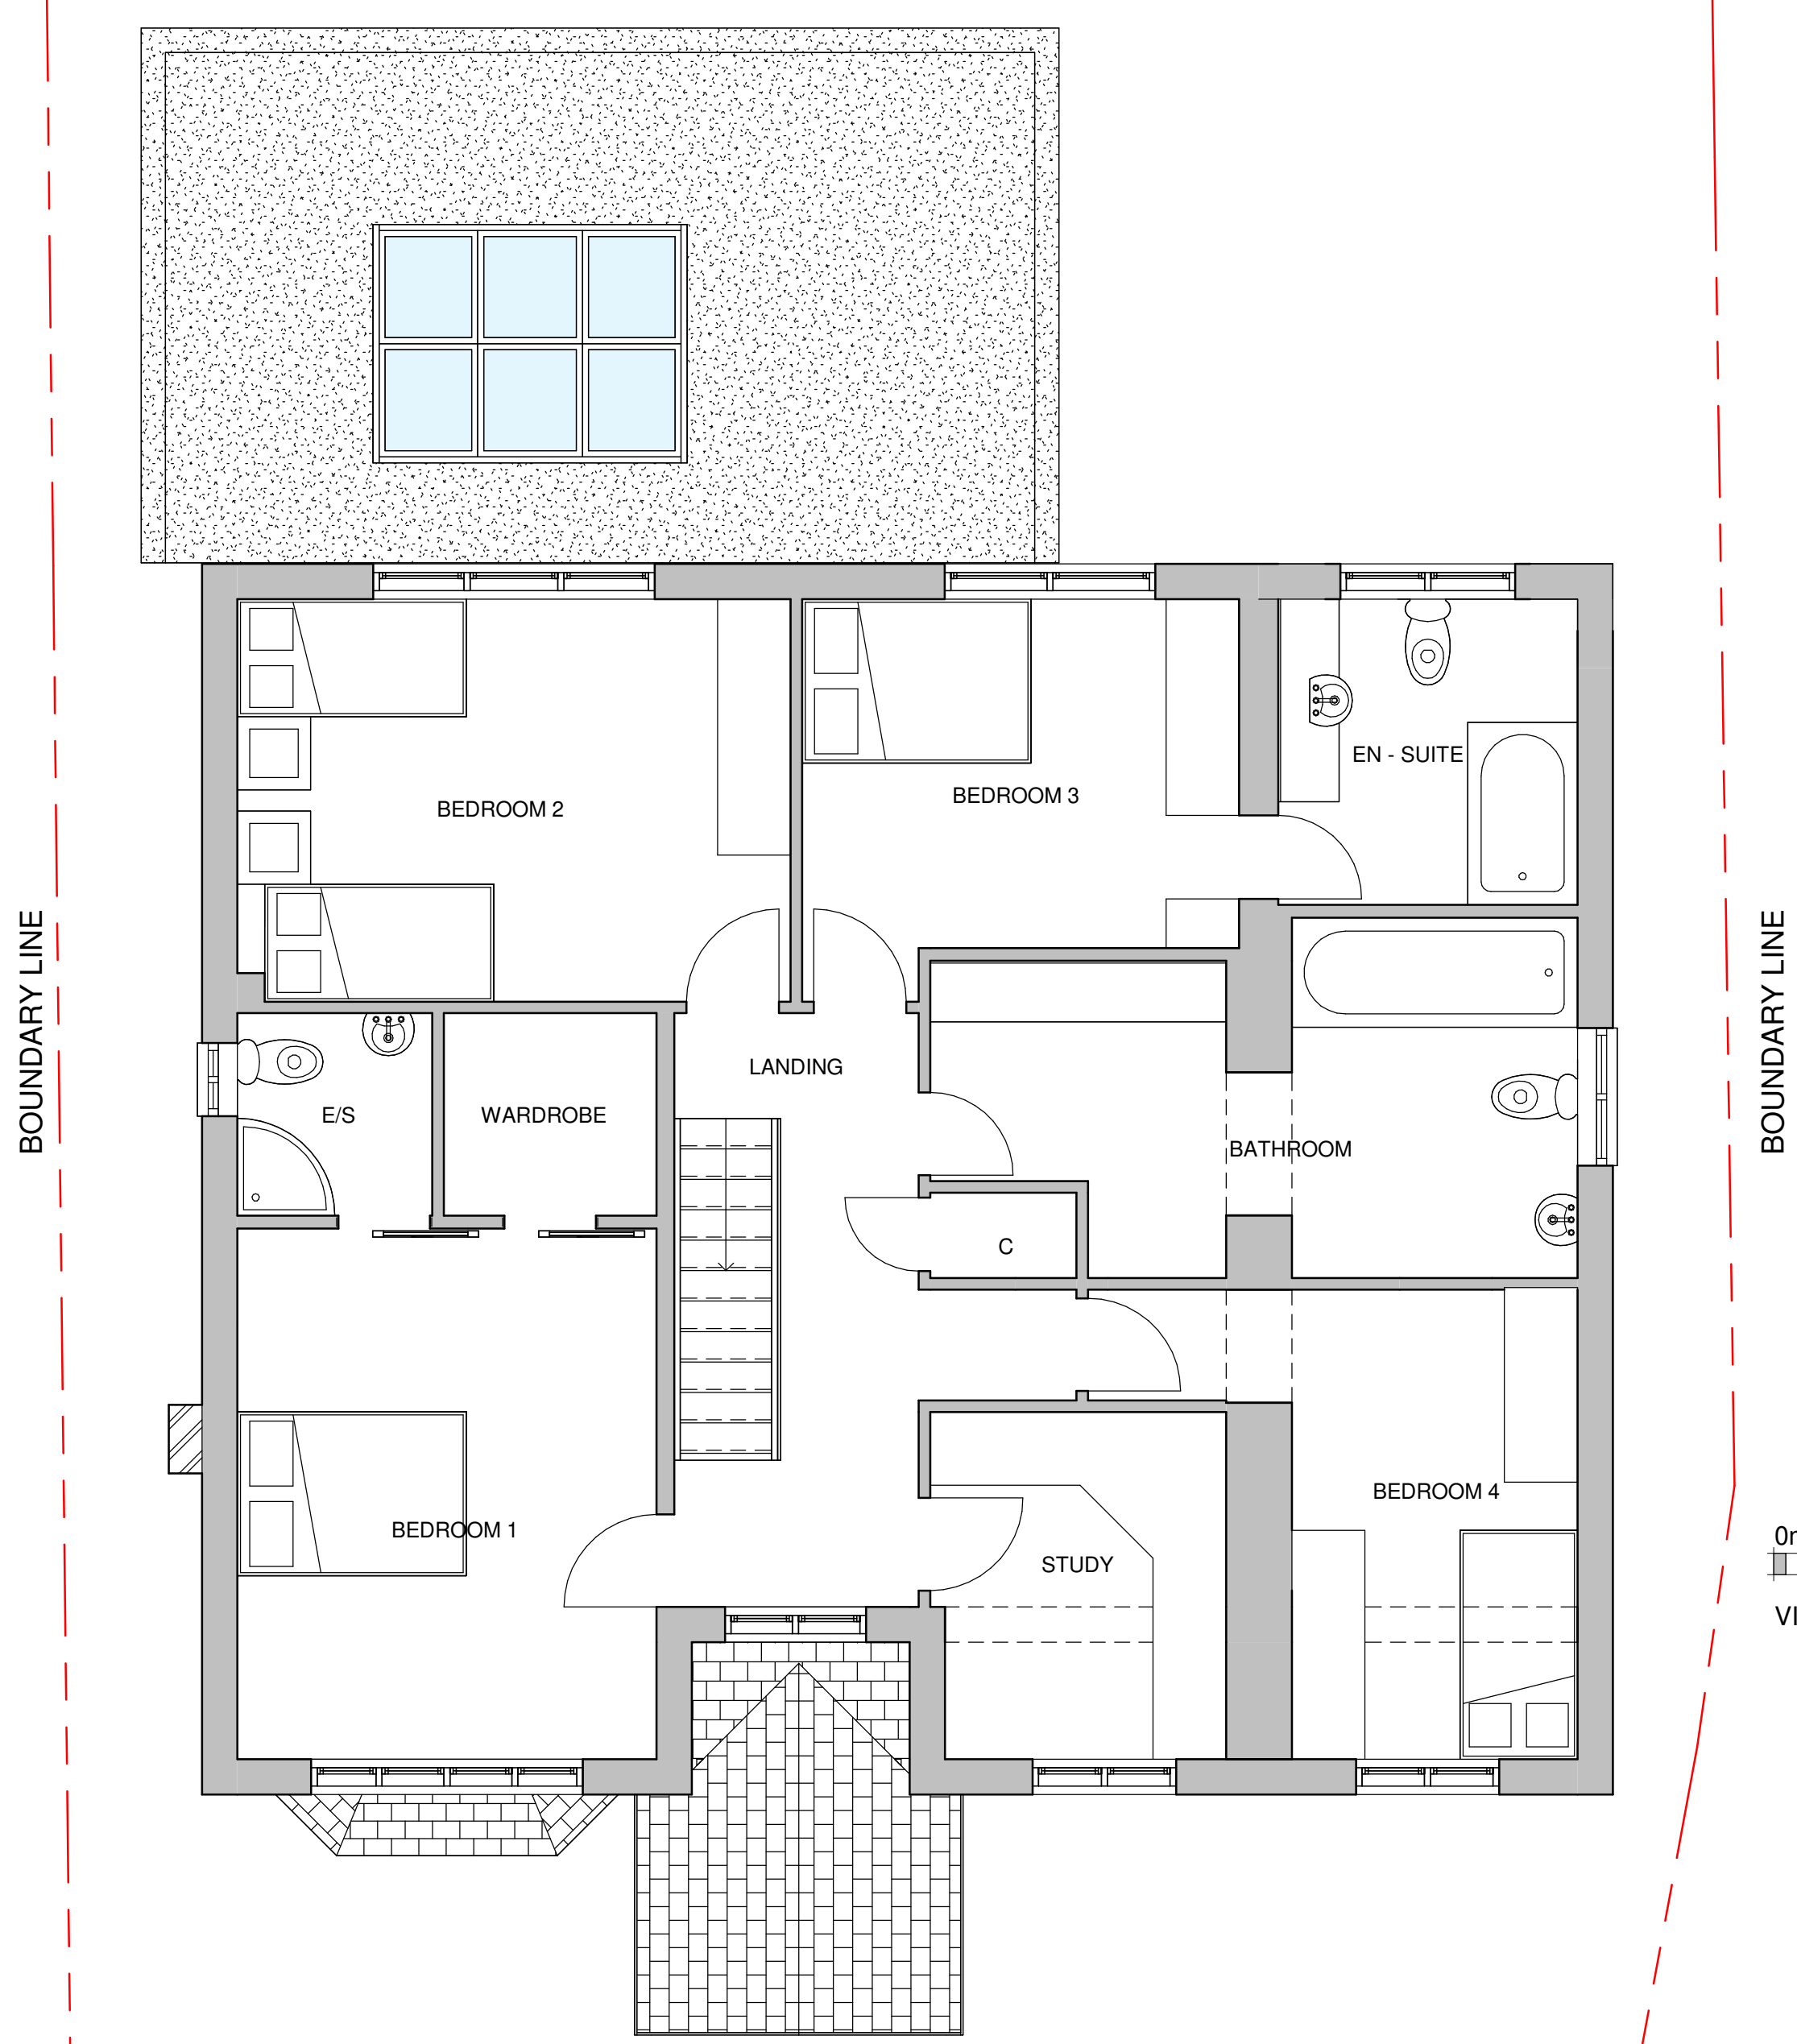

FIRST FLOOR PLAN

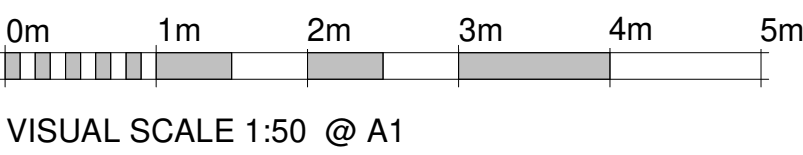

Rev	11/03/23	Author	
Date		Dm	Revision
Project: 15 Woodthorpe Grange, Prestwich, Manchester, M25 0GU			
Title: EXISTING FLOOR PLANS AND ELEVATIONS			
Client: Mrs P. ARORA			
Issue: PLANNING		Scale: As indicated	
		Paper: A1	
Drawing Number		Rev	Date: 05/12/2023 10:41:57
15WTG - 001		Drawn: Author	Check: Checker