



EXISTING FRONT ELEVATION STREET SCENE 1:100

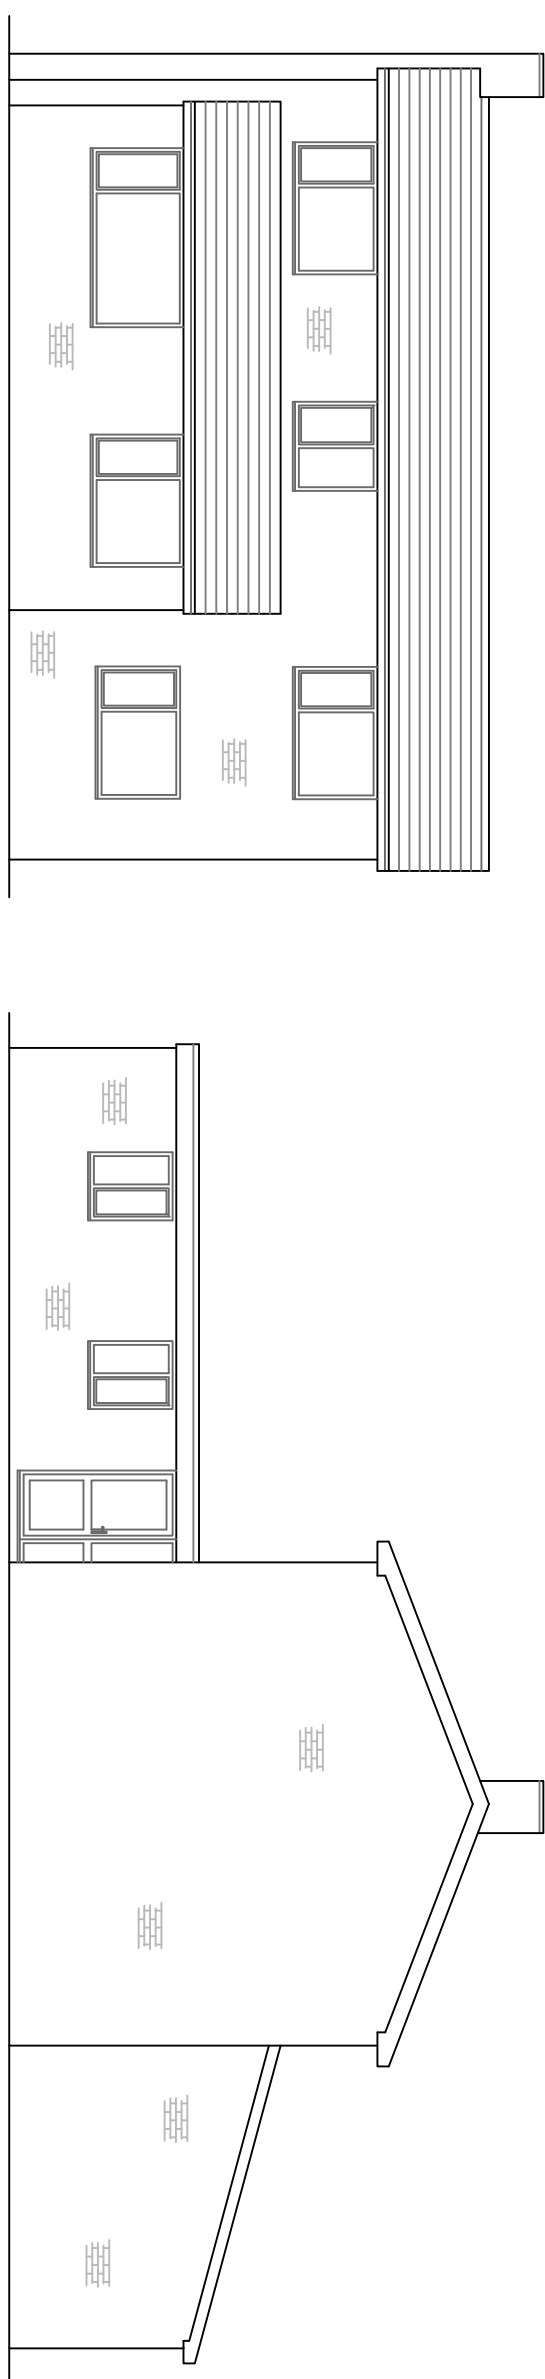


EXISTING REAR ELEVATION 1:100



EXISTING SIDE ELEVATION 1:100

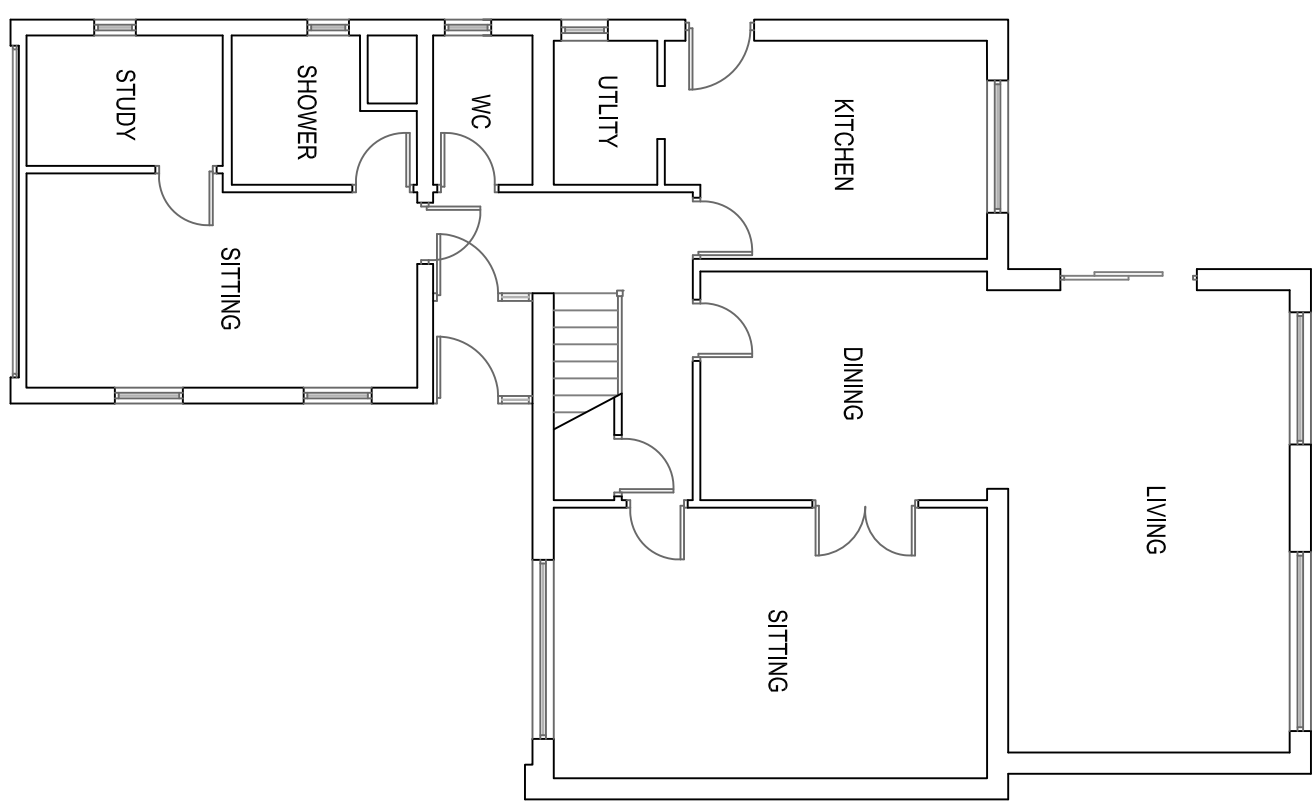


EXISTING GF PLAN 1:100

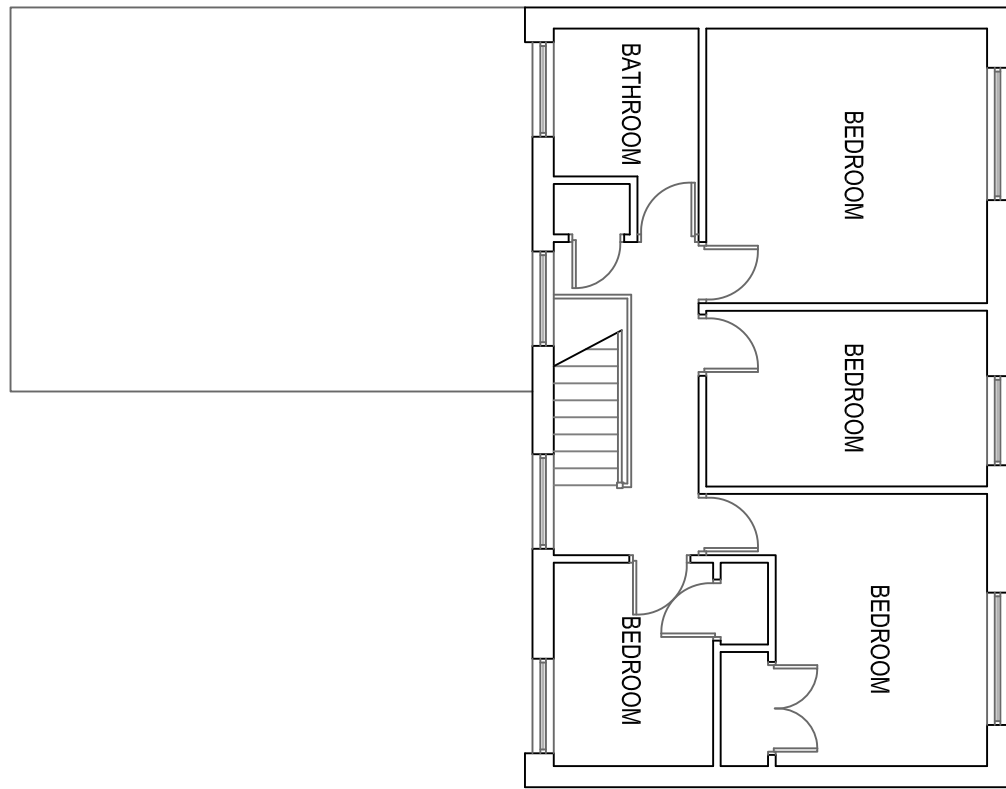


EXISTING FF PLAN 1:100

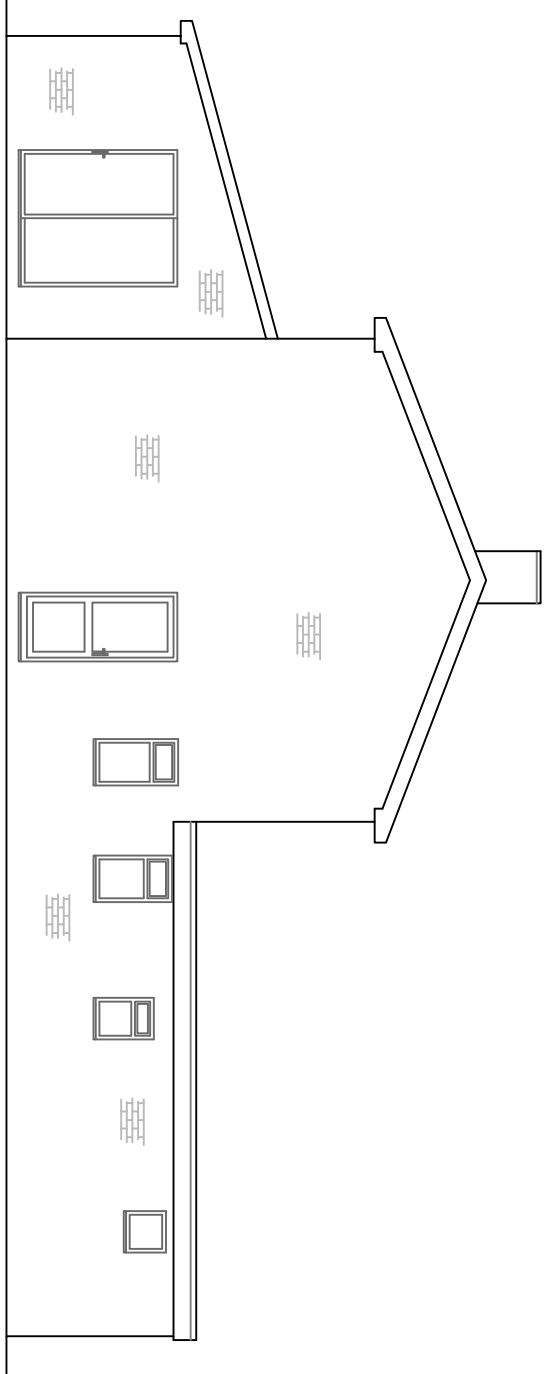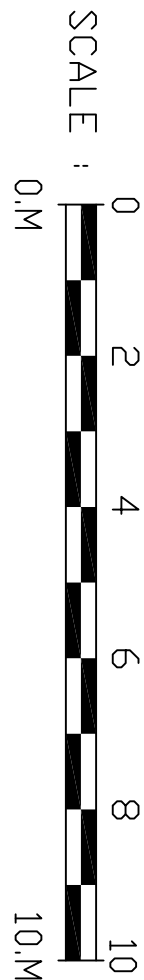

EXISTING SIDE ELEVATION 1:100

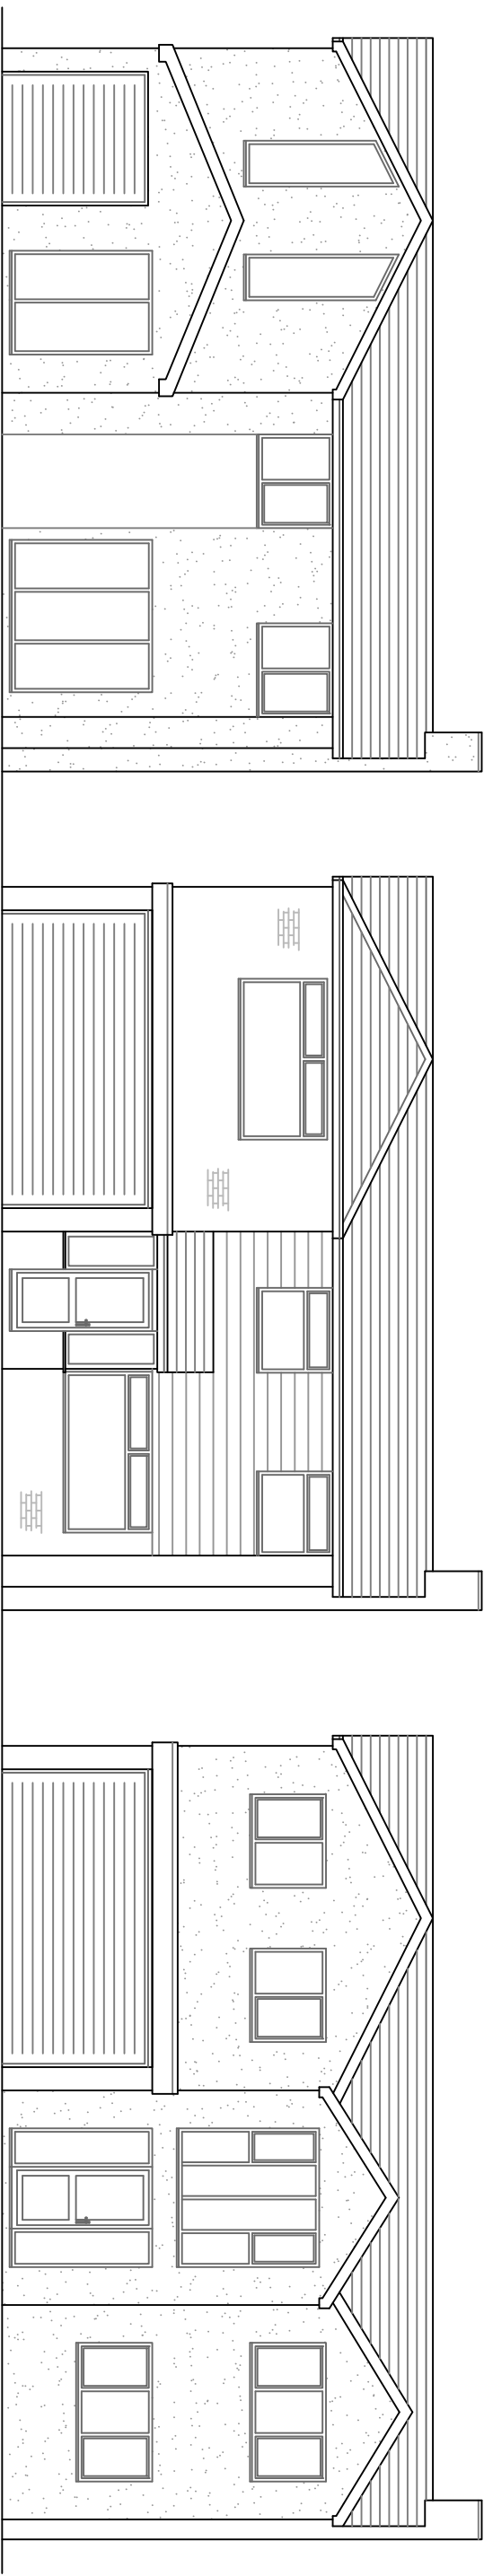


PROPOSED FRONT ELEVATION STREET SCENE 1:100

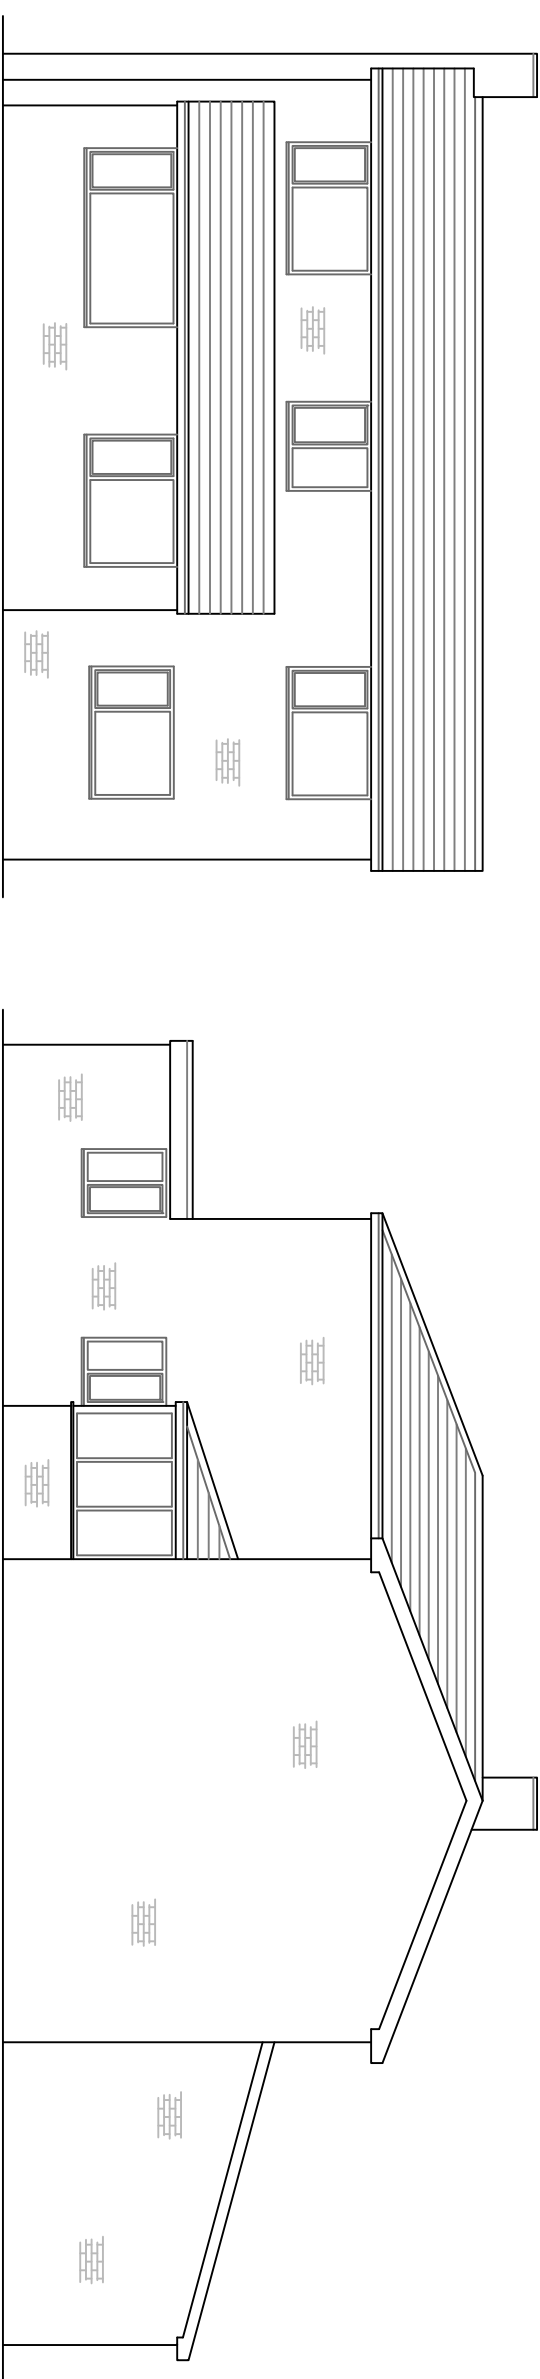


PROPOSED REAR ELEVATION 1:100



PROPOSED SIDE ELEVATION 1:100

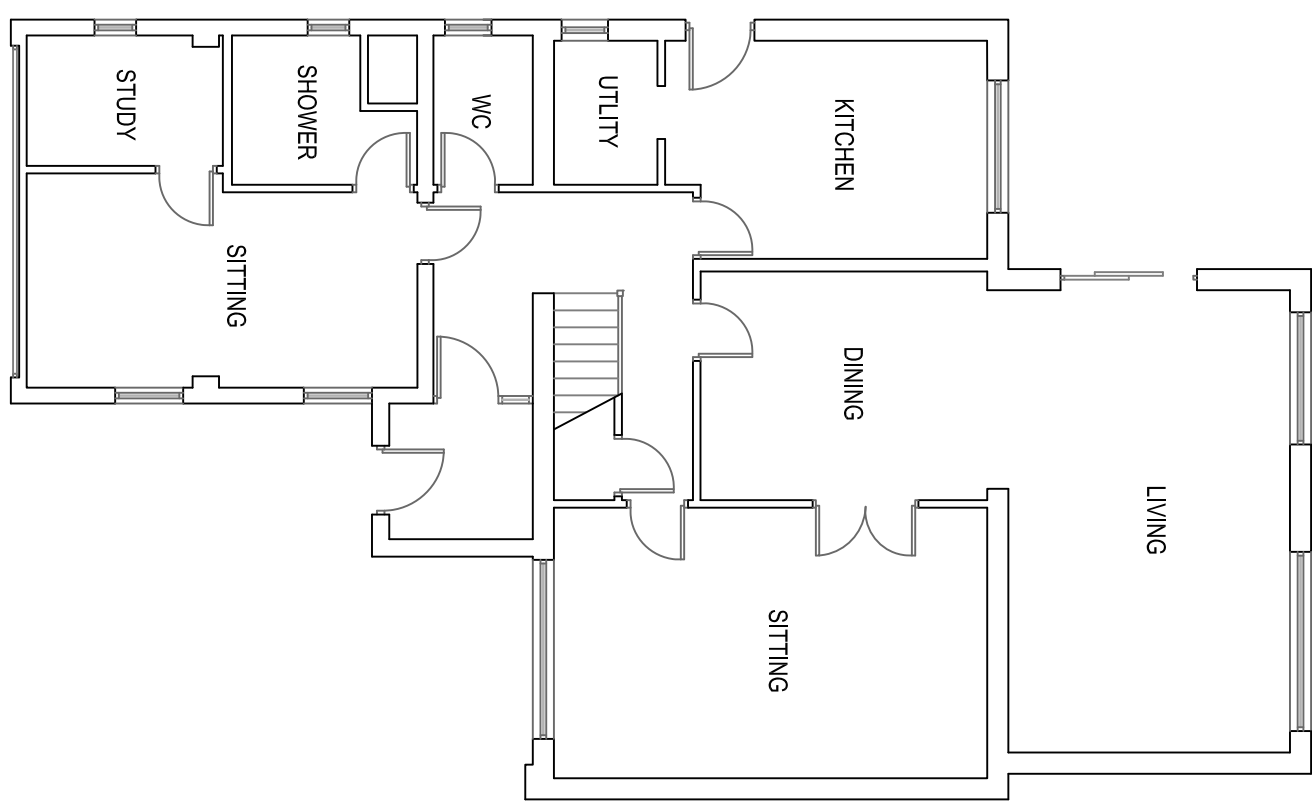

PROPOSED GF PLAN 1:100

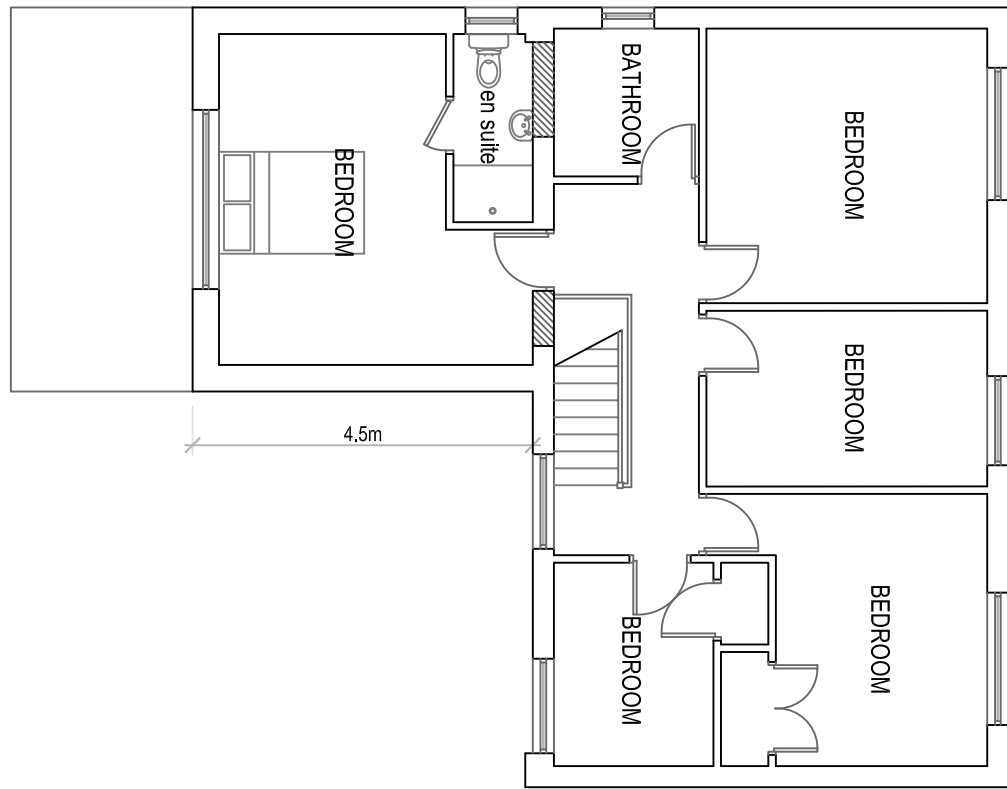

PROPOSED FF PLAN 1:100

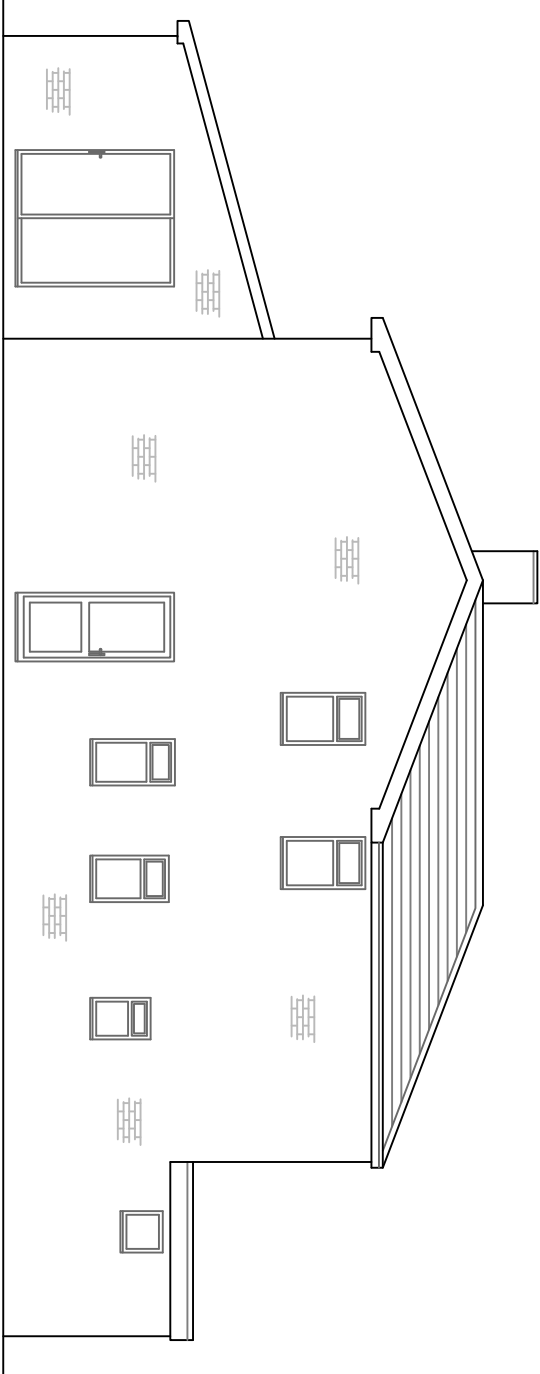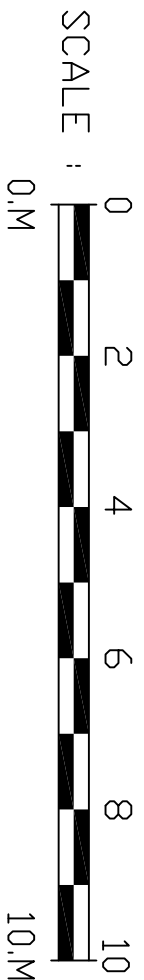

PROPOSED SIDE ELEVATION 1:100

11 Marie Croft
Whitefield
M45 7NB

Existing & Proposed Plans
and Elevations

Drawn: CDW
Scale: 1:100 @ A1
Date: October 2023

2611_WHL_03_Planing