



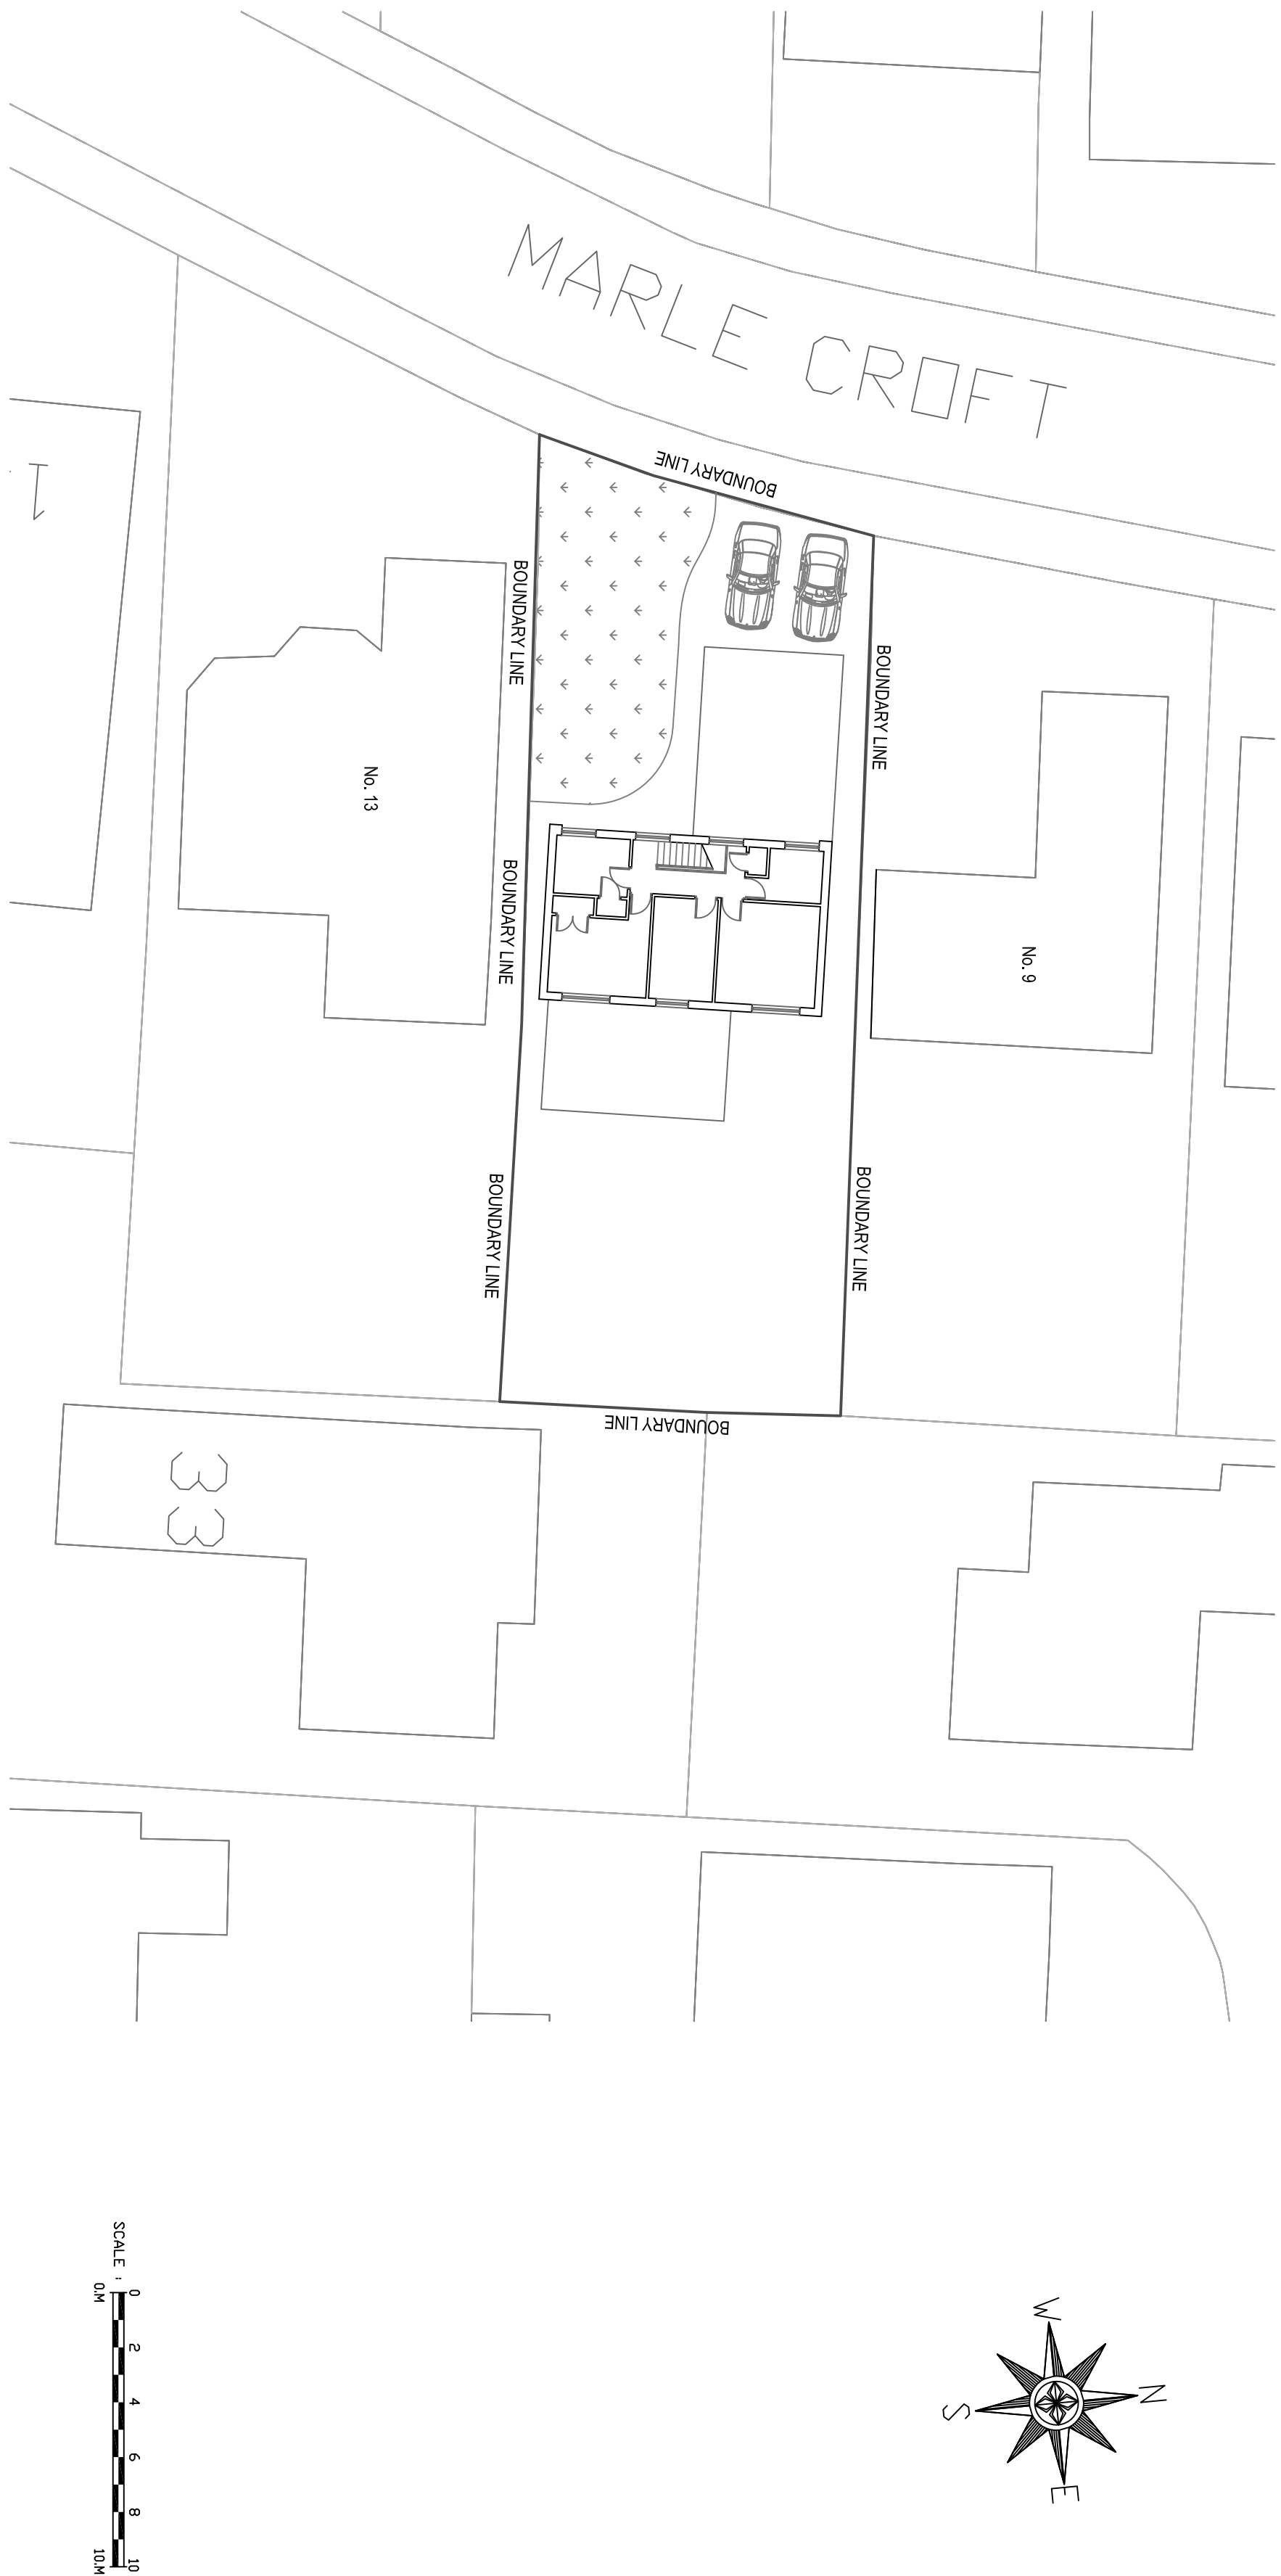

EXISTING SITE PLAN 1:200

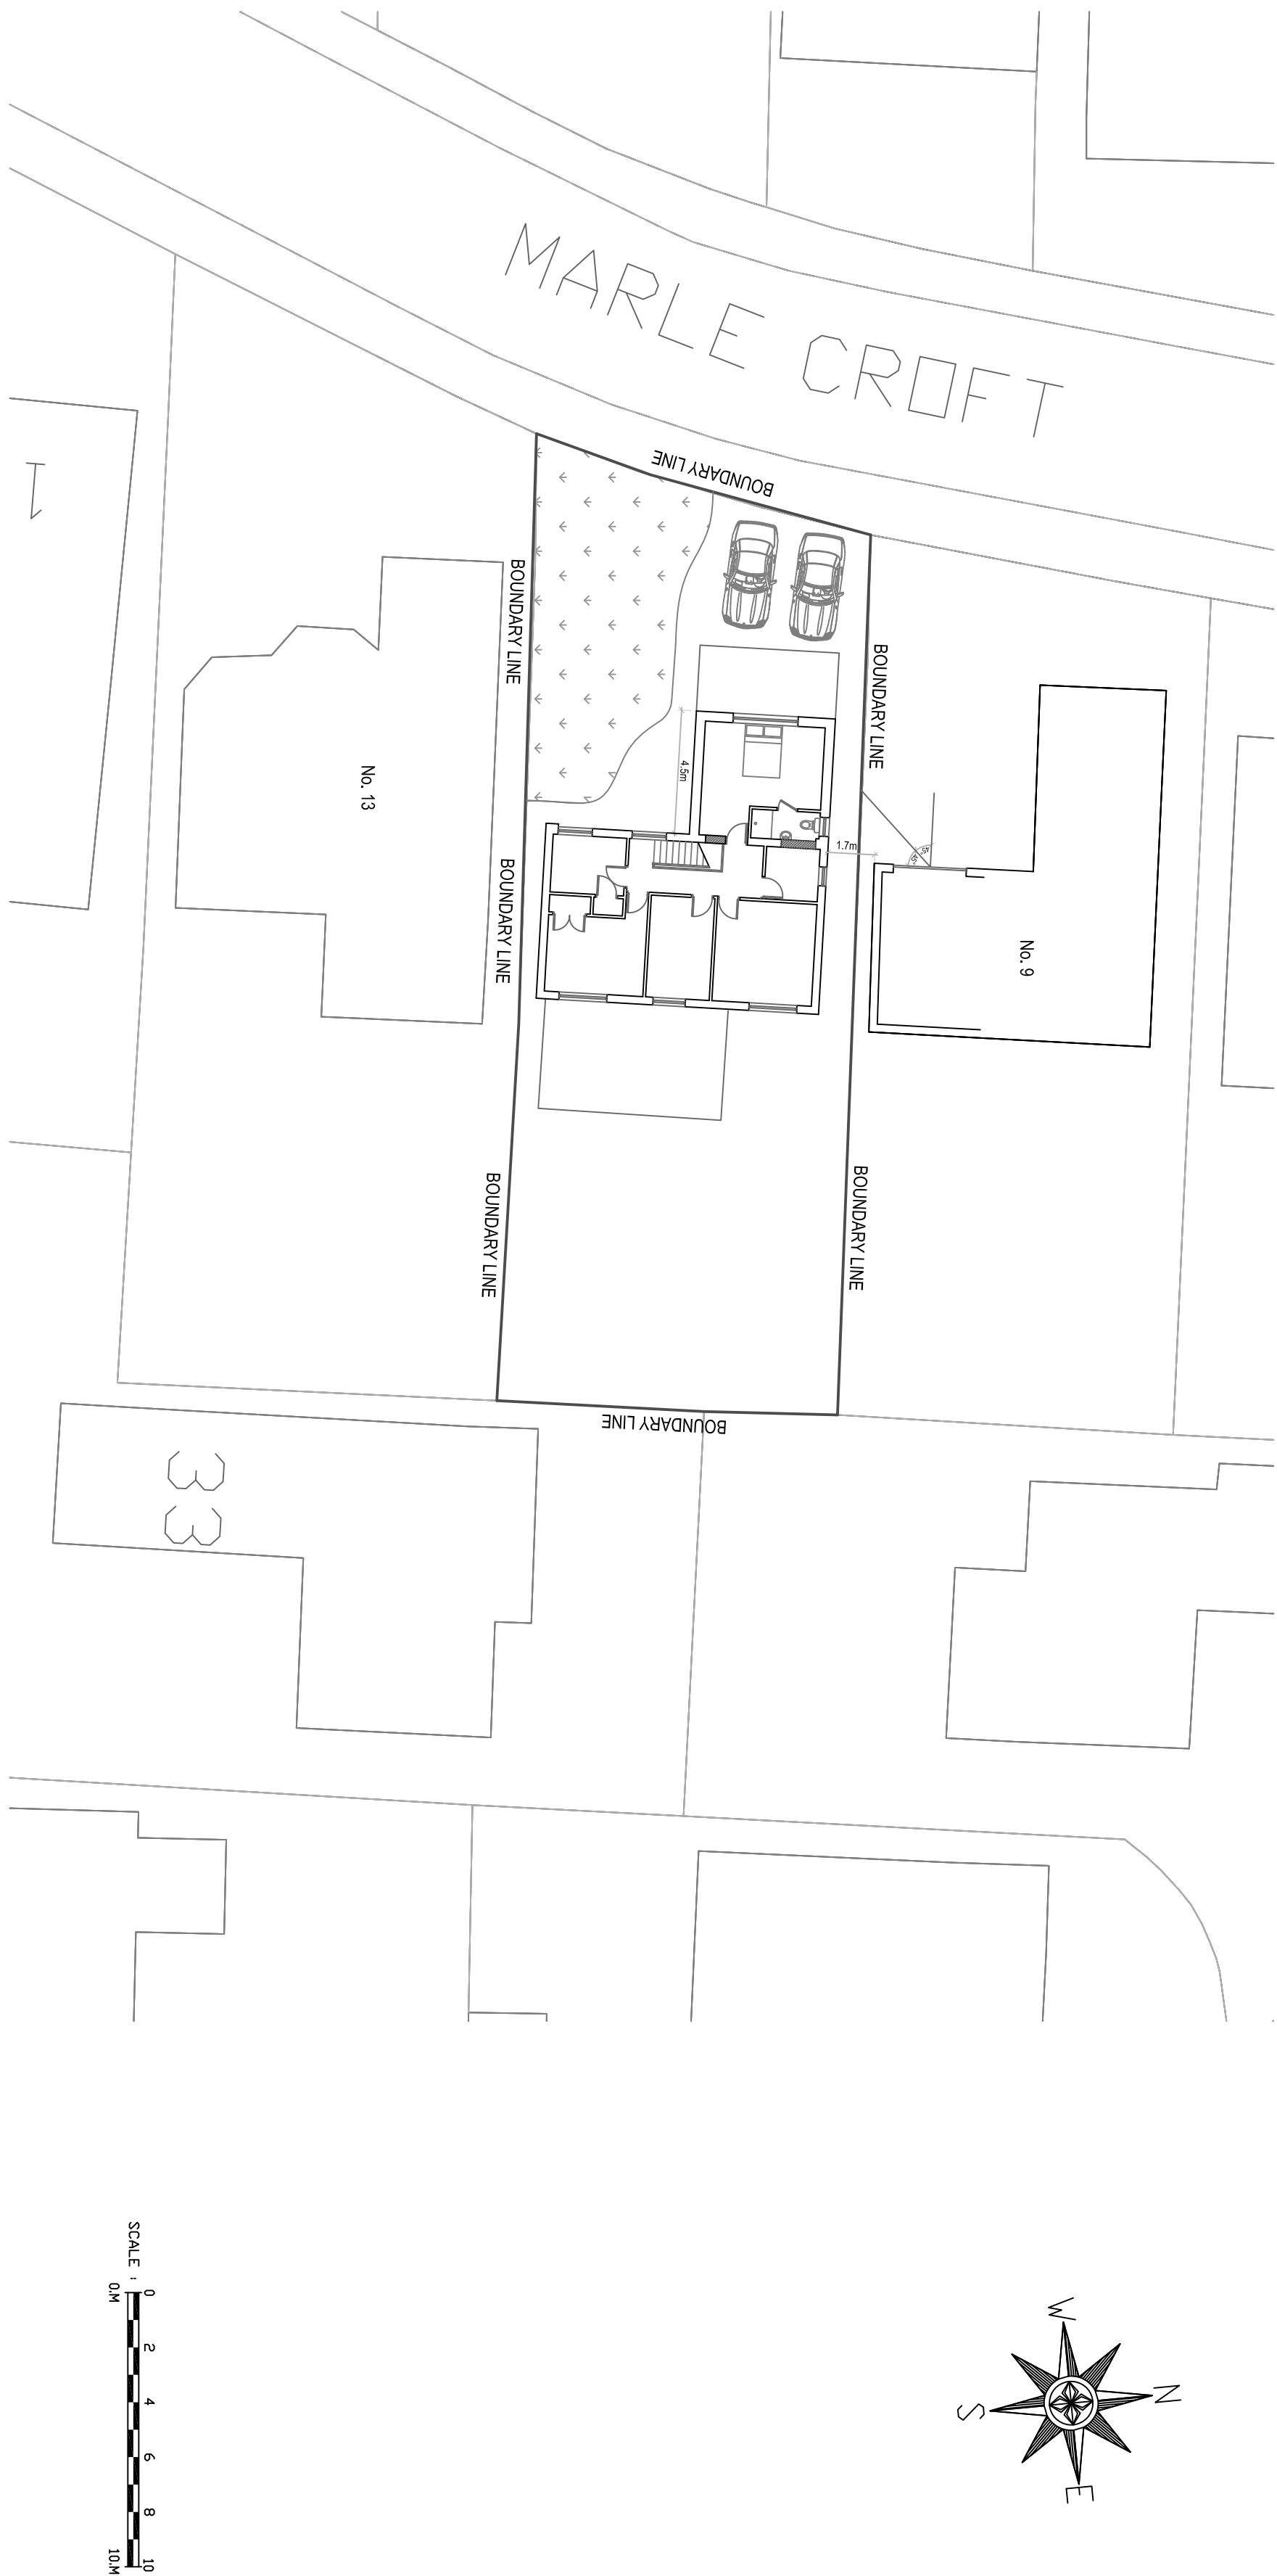

PROPOSED SITE PLAN 1:200

REV A. General amendments
11 Marle Croft Whitefield M45 7NB
Existing & Proposed Site Plans
Drawn: CDW Scale: 1:200 @ A1 Date: October 2023
2611_WH1_04_Planning_Rev_A